



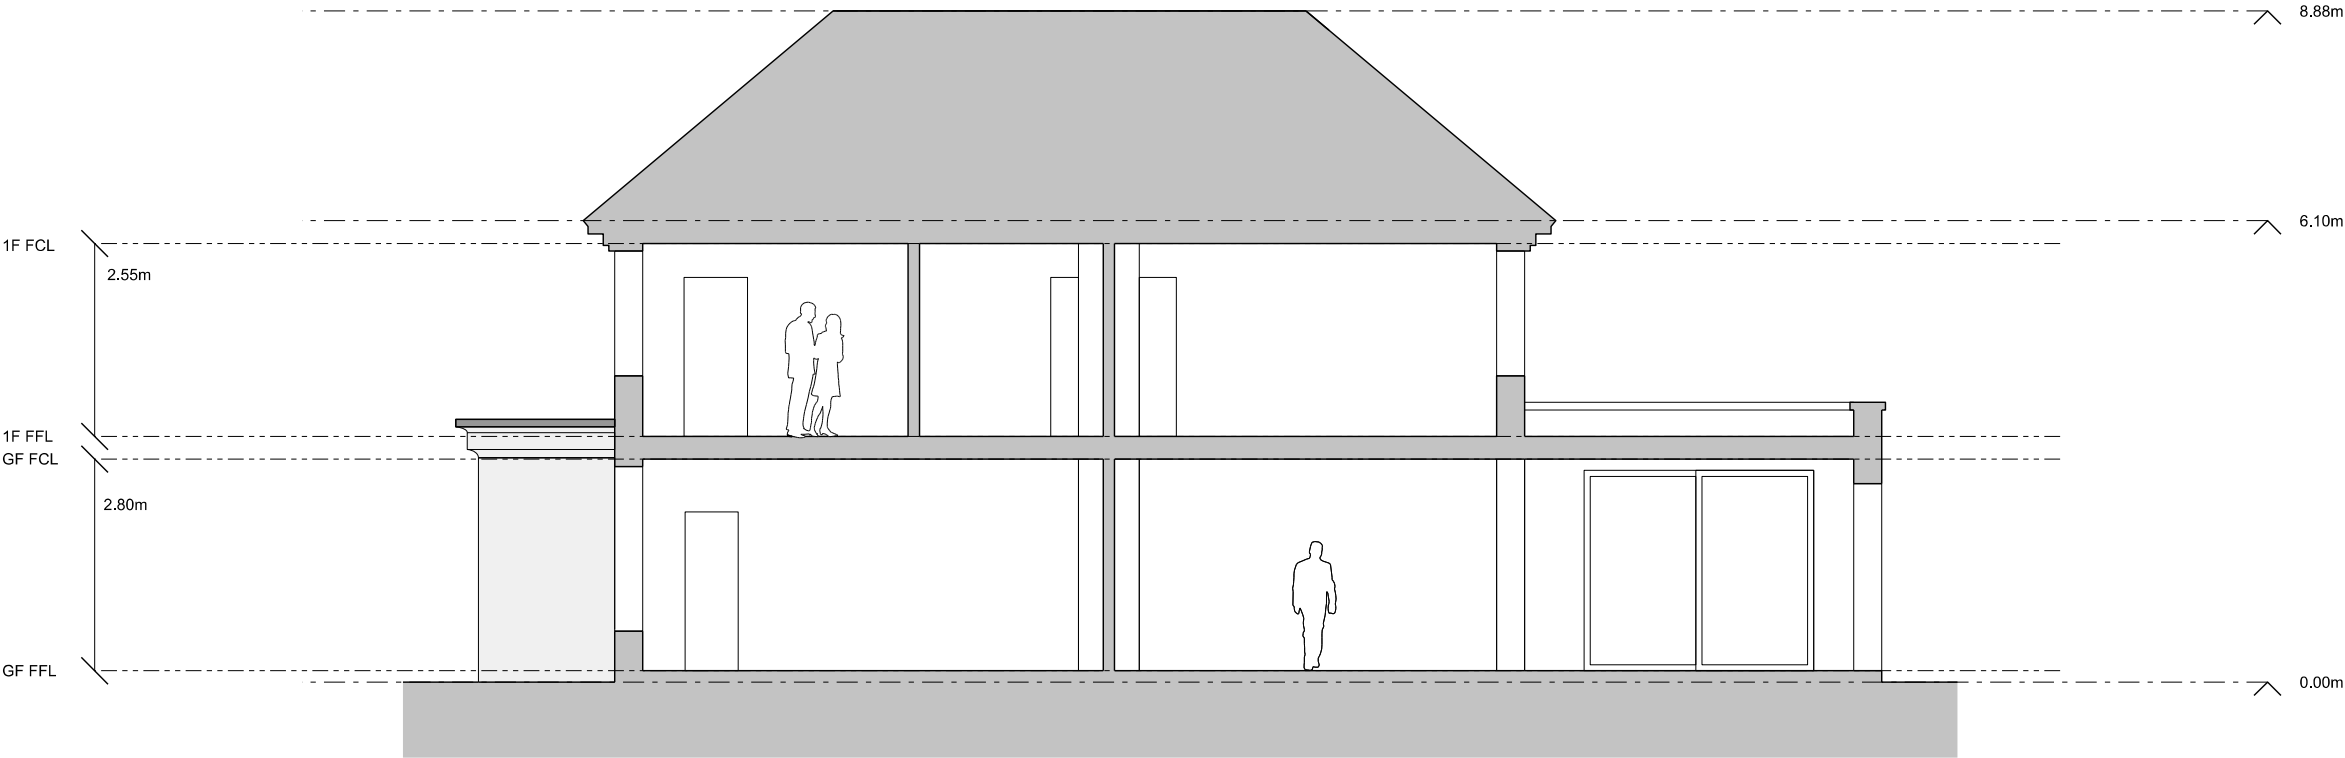

Sect 00
Proposed Section AA 1:100

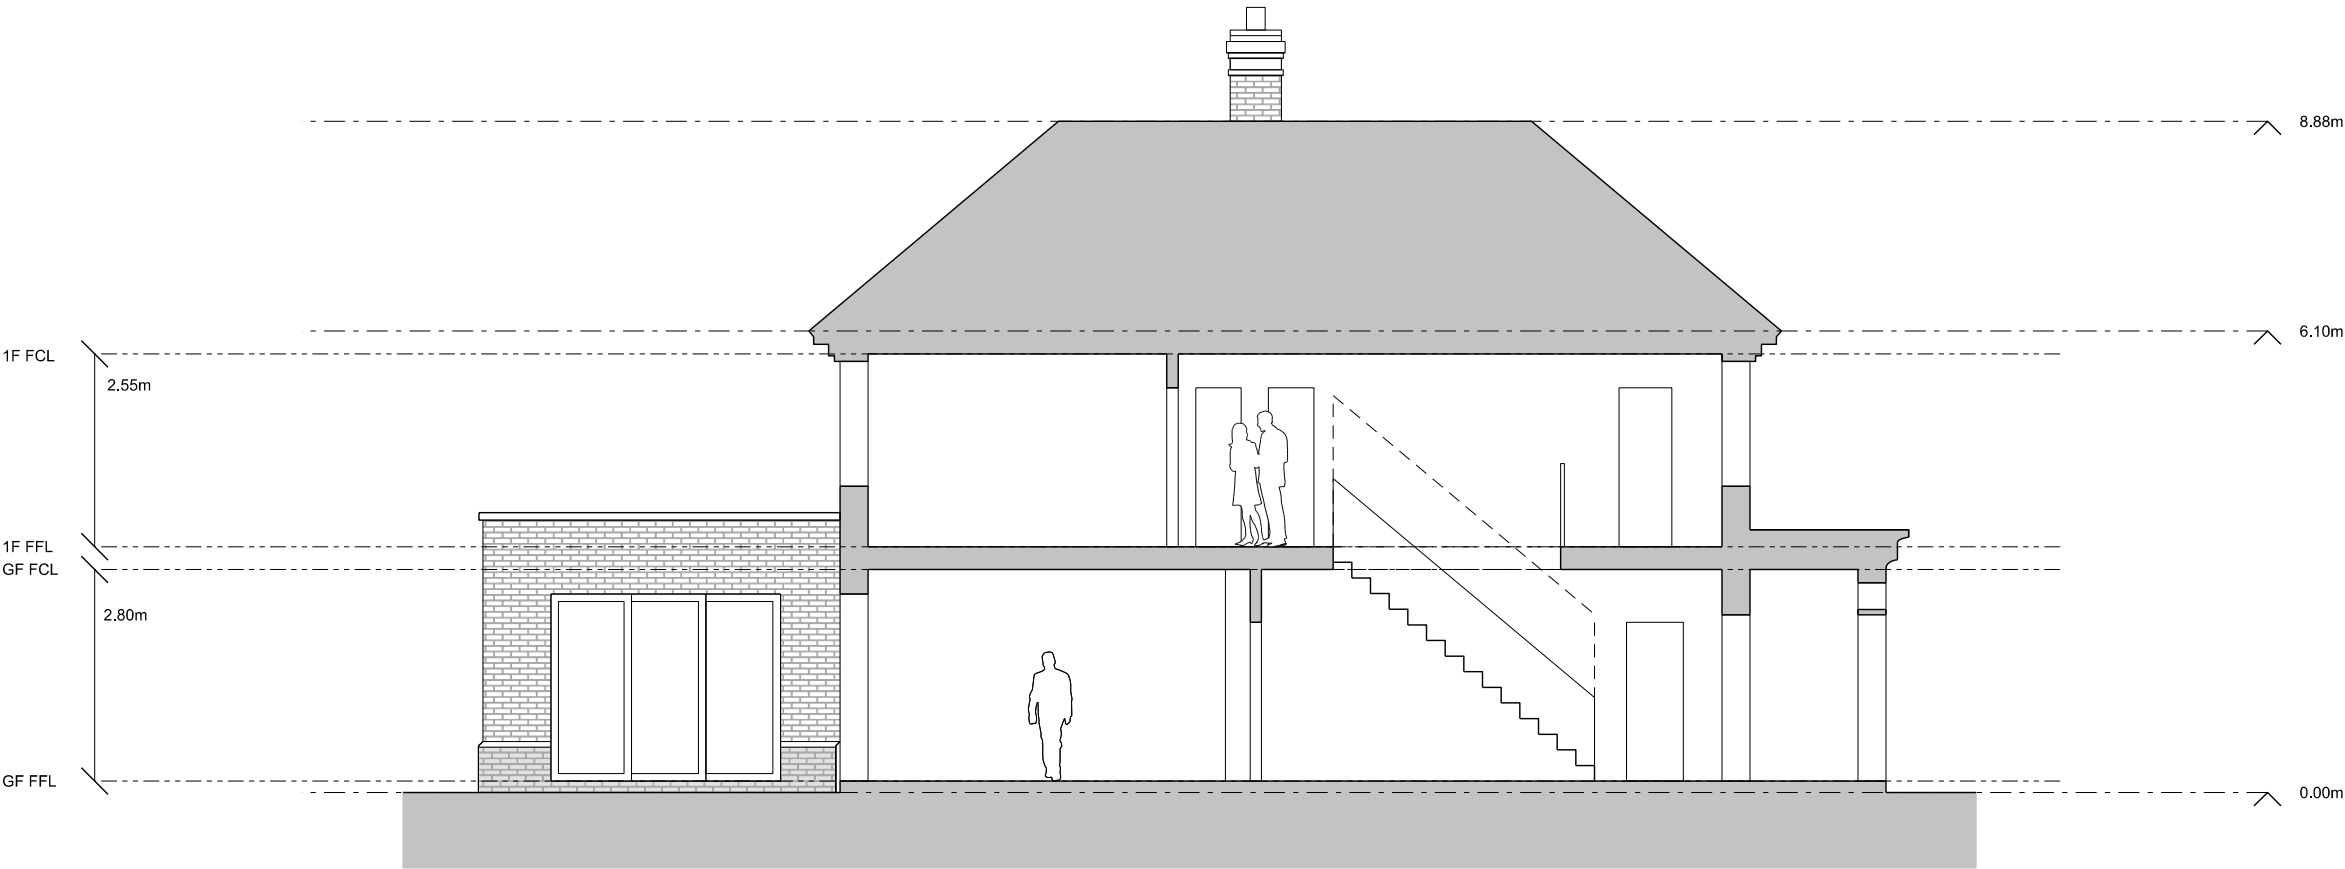


Sect 01
Proposed Section BB 1:100



Legend Notes

Do not scale from drawings. Except for planning considerations.
Errors to be reported immediately to the Architect.
To be read in conjunction with all relevant Architects', Services and Structural Engineers' drawings.
All existing site, tree and building information has been compiled from different sources.
All dimensions to be checked on site.

Revisions					
P6	Planning Amend	JC	JC	WBC	10/03/25
P6	Planning	JC	JC	RW	07/03/25
P5	Planning	JC	JC	WBC	11/12/24
P4	For Discussion	JC	JC	RW	22/11/24
P4	For Discussion	JC	JC	RW	18/11/24
P3	For Discussion	JC	JC	RW	12/11/24
P2	For Discussion	JC	JC	RW	11/11/24
P1	For Discussion	JC	JC	RW	11/10/24
Rev.	Description	Drawn	Check	Issued to	Date Issued

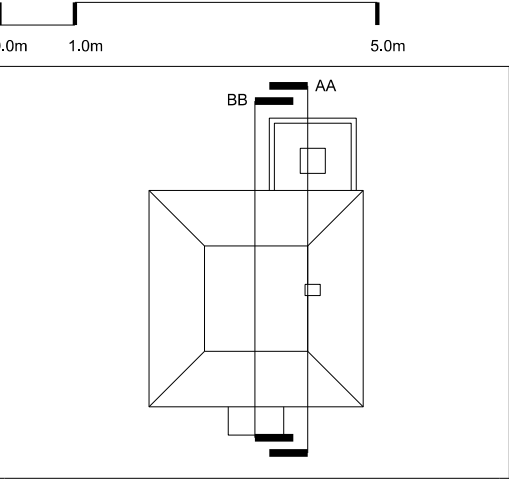

Key Plan

Project Name 201 Reading Road		Project No. 290		
Drawing Name Proposed Sections		Drawing No. 290_P_30_00		
Client	Riorden Welby	Drawn	JC	Issue P6
Scale	1:100 @ a3	Checked	JC	
Date	7 March 2025	Approved	JC	