

All dimensions and levels to be checked on site by contractor prior to preparation of shop drawings and commencement of work on site.
Dimensions MUST NOT be scaled from this drawing.


This drawing is to be read in conjunction with all relevant consultants and/or specialist's drawings/documents and any discrepancies or variations are to be notified to the Architect before the affected work commences.

All works on site are to be carried out fully in accordance with current CDM regulations and recommendations, current Building Regulations, British Standards and Codes of Practice as appropriate.




BLOCK PLAN

1 : 500

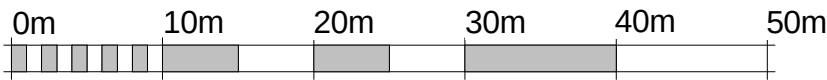


VISUAL SCALE 1:500 @ A3

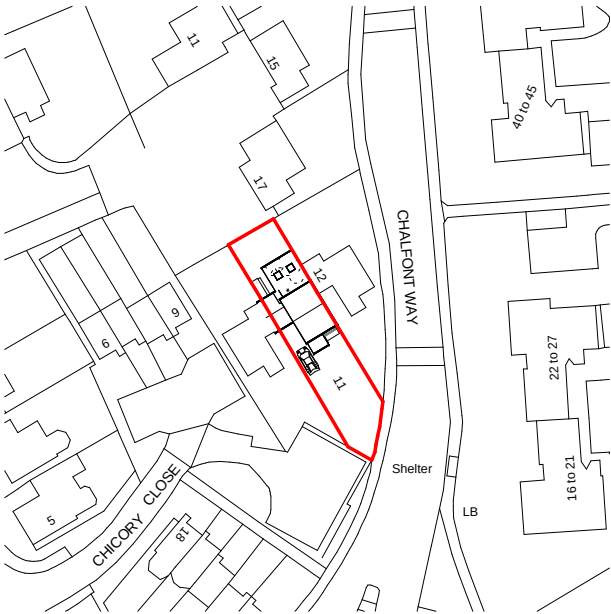

LOCATION PLAN

1 : 1250

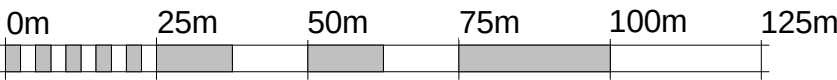

VISUAL SCALE 1:1250 @ A3

Revision Number	Revision Description	Revision Date	Issued by	Issued to
M Haron				
SAXON AVENUE, HANWORTH, MIDDLESEX TW13 5JN				
ADDRESS				
11 chicory close, Earley, Reading, Rg6 5gs				
PROJECT STATUS				
PL				
DRAWING TITLE				
BLOCK PLAN AND LOCATION PLAN				
DESIGN BY MH		DRAWN BY MH		
SCALE As indicated		DATE AUG 2025		
DRAWING NO 00		REVISION No		