

Site Plan, Scale: 1 to 1250

This copy has been produced specifically for the map return scheme purposes only. No further copies may be made.

This map is reproduced from Ordnance Survey material with the permission of Ordnance Survey on behalf of the Controller of HMSO Office. © Crown Copyright. Wokingham District Council, Licence No. LA086134

Date: 14 March 2003

N
W E
S

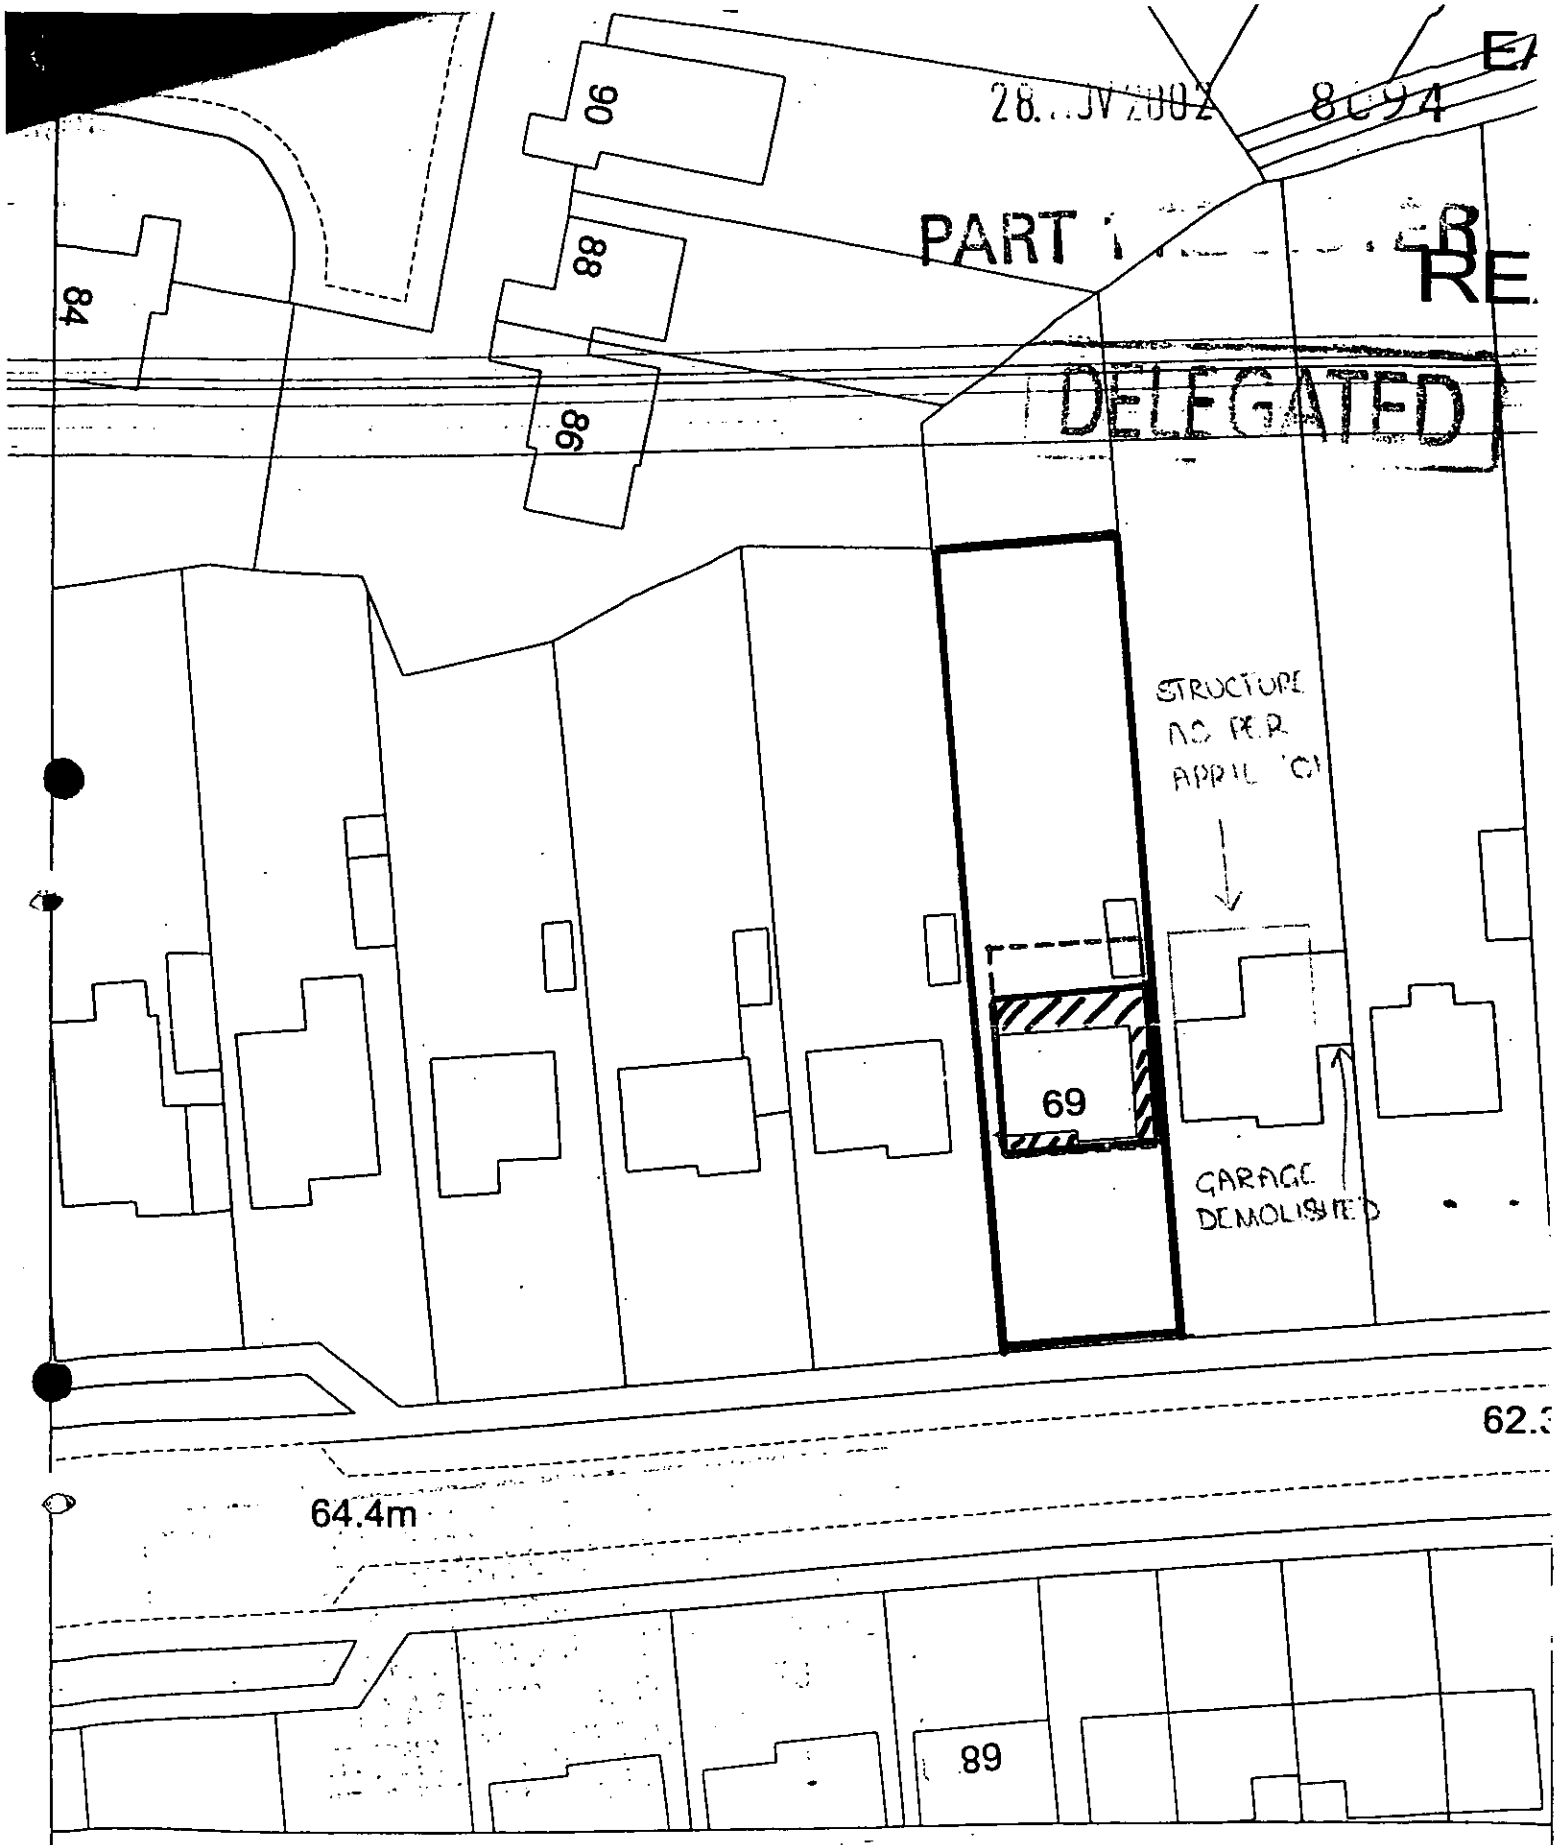

Site Plan, Scale: 1 to 500

This copy has been produced specifically for the map return scheme purposes only. No further copies may be made.

This map is reproduced from Ordnance Survey material with the permission of Ordnance Survey on behalf of the Controller of HMSO Office. © Crown Copyright. Wokingham District Council, Licence No. LA086134

Date: 2 September 2002

N
W E
S

New Castiron decorative gates

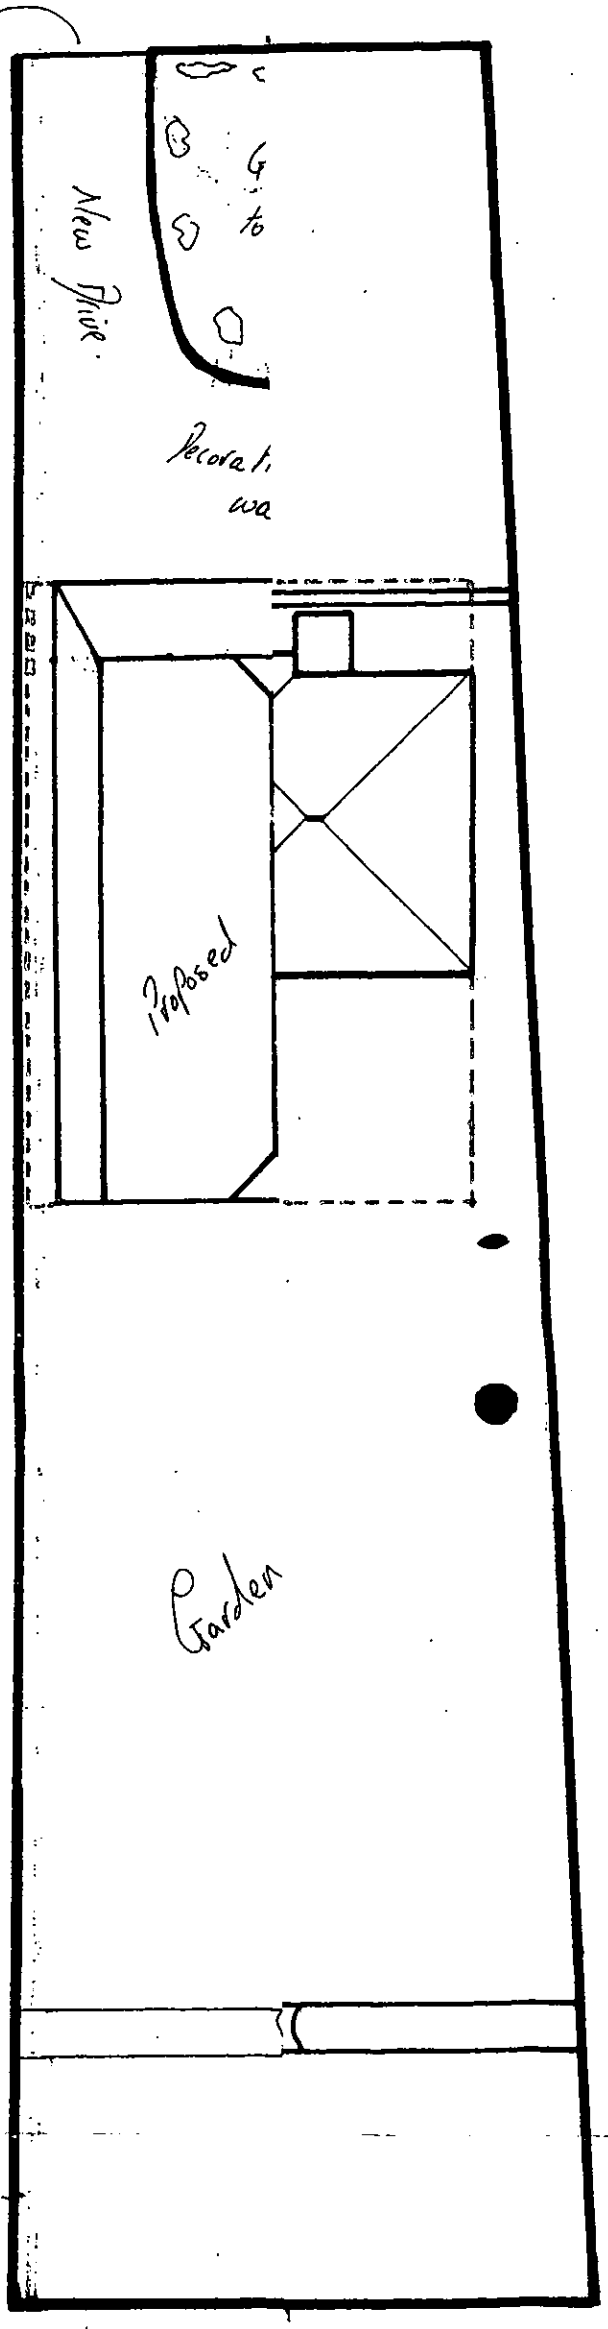

KEY

THIS LINE DENOTES WHAT WE BELIEVE TO BE AN ACCURATE REFLECTION OF THE PROPOSED REBUILD.

PLEASE NOTE THE PROXIMITY TO THE BOUNDARY OF THE PROPOSED EAST ELEVATION AND THE EXTENT OF THE PROPOSAL TO BUILD FORWARD OF THE EXISTING STRUCTURE.

PROPOSED EXISTING.

N.



Site Plan, Scale: 1 to 1250

This copy has been produced specifically for the map return scheme purposes only. No further copies may be made.

This map is reproduced from Ordnance Survey material with the permission of Ordnance Survey on behalf of the Controller of HMSO Office. © Crown Copyright. Wokingham District Council, Licence No. LA086134

Date: 14 March 2003

N
W E
S