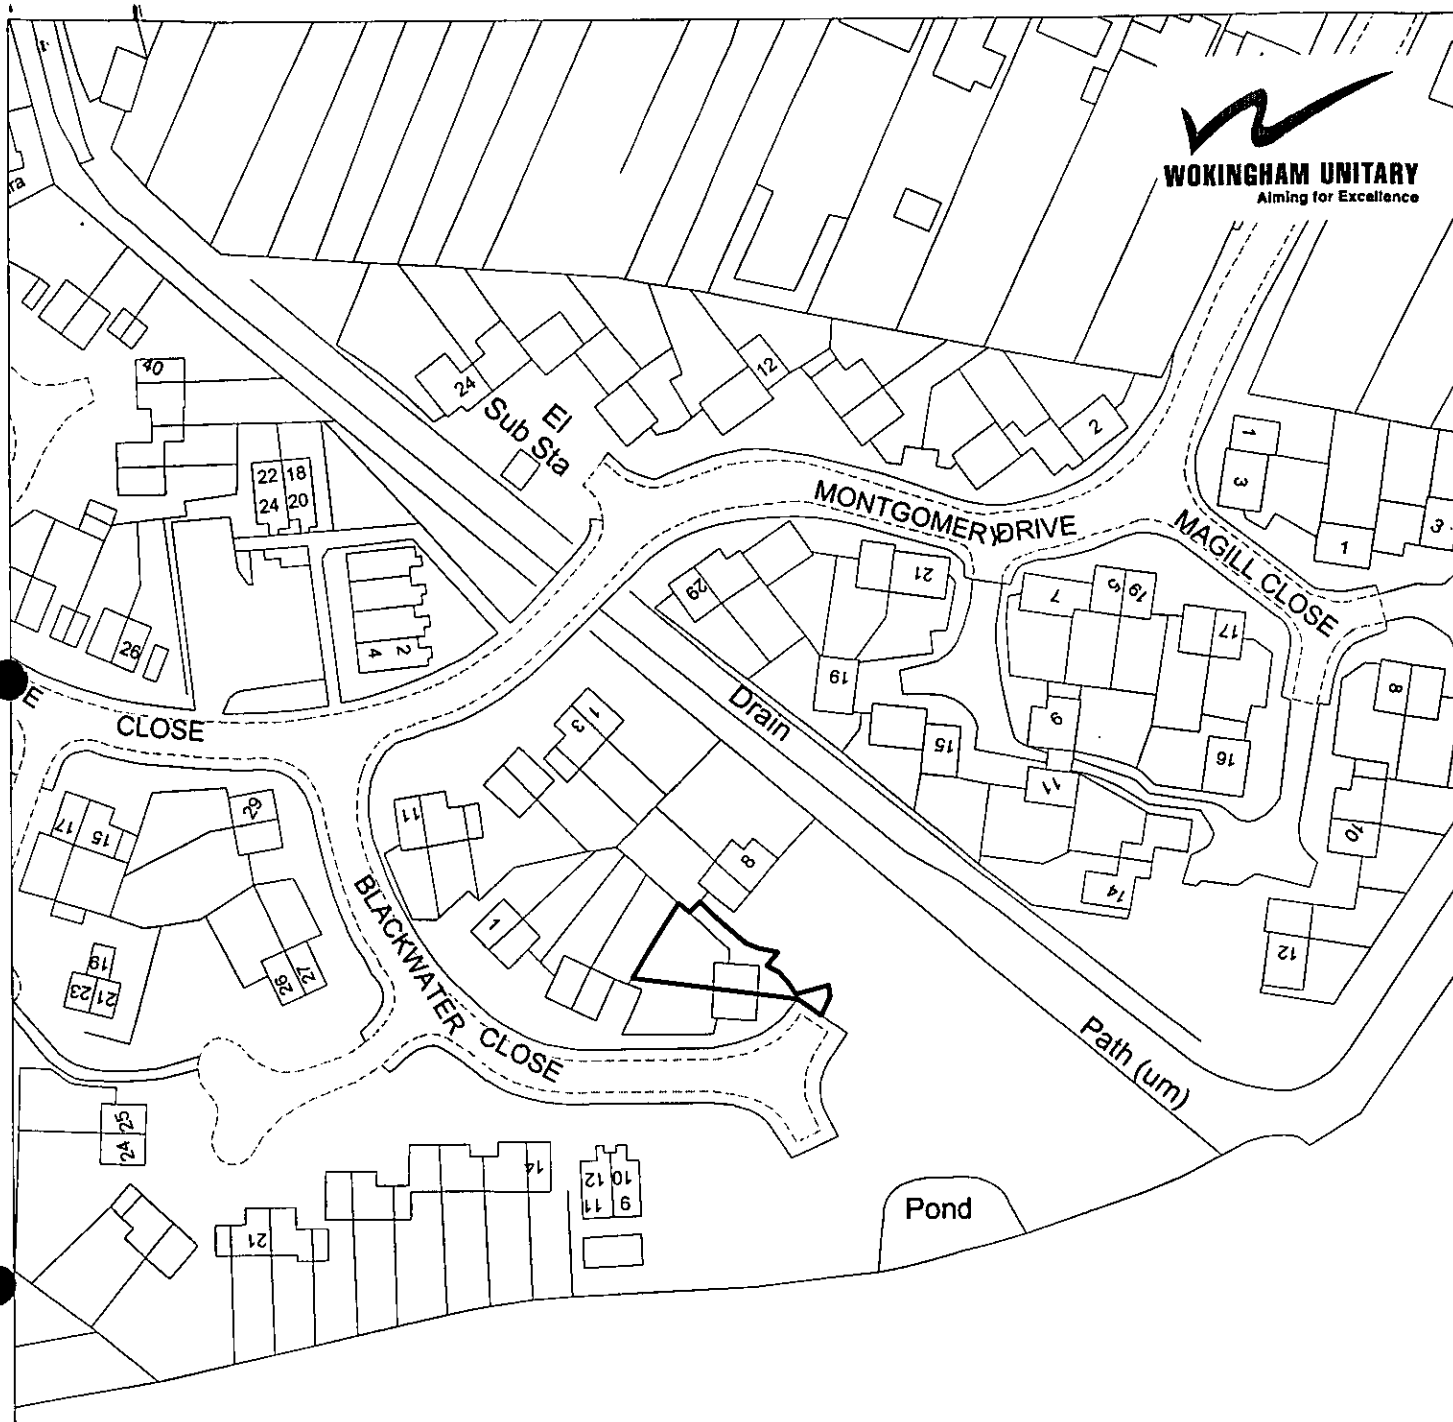


cers Wood

Application Ref : F/2002/7922

Application Boundary

For reference purposes only.
No further copies may be made

This map is based upon Ordnance Survey material with the permission of Ordnance Survey on behalf of the Controller of HMSO. © Crown Copyright.
Unauthorised reproduction infringes Crown Copyright and may lead to prosecution or civil proceedings.Wokingham District Council Licence LA086134

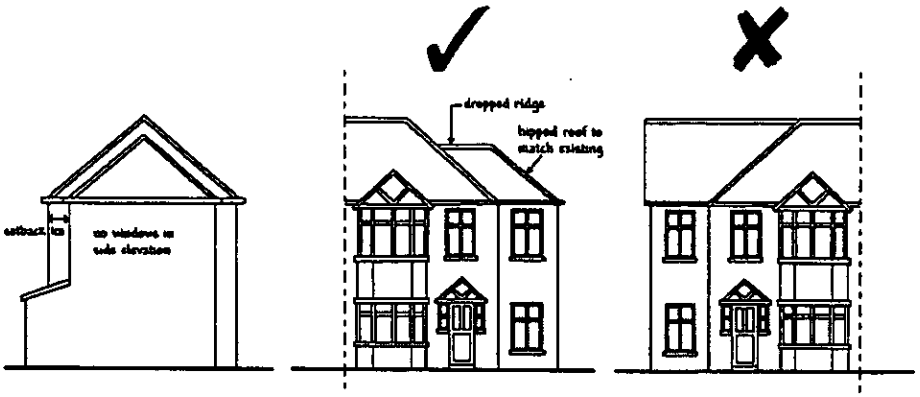
Development Control Section, Environmental Services, Wokingham District Council.

4 June 2003

Scale: 1 : 1250


N W E S

2 STOREY SIDE EXTENSION WITH HIP AND DROPPED RIDGE
SET BACK 1M FROM FRONT AT FIRST FLOOR LEVEL




SIDE ELEVATION FRONT ELEVATION FRONT ELEVATION

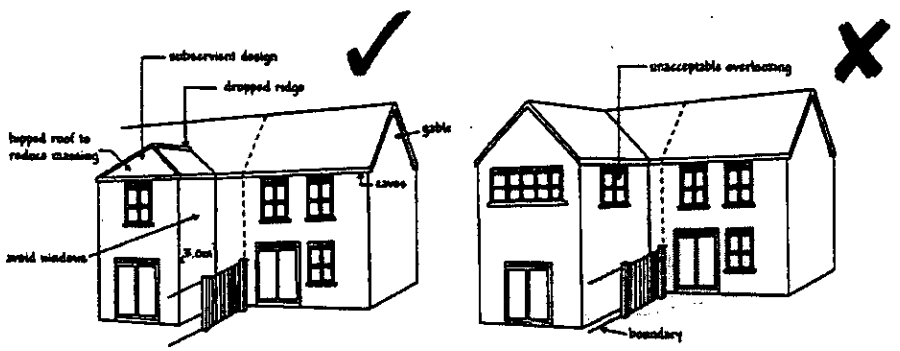Fig. 1



SEMI DETACHED PROPERTY

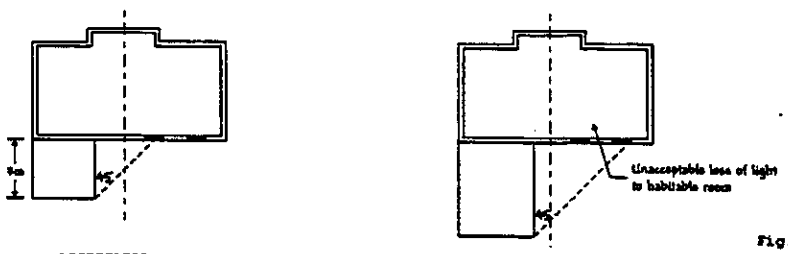

ACCEPTABLE EXTENSION UNACCEPTABLE

Fig. 2


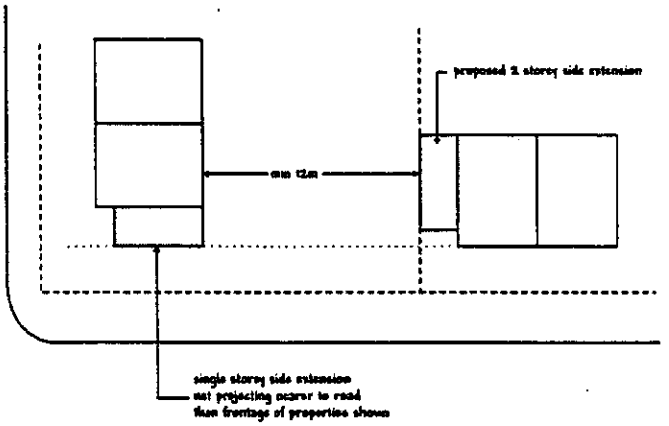

proposed 2 storey side extension
min 12m
single storey side extension
not projecting nearer to road
than frontage of properties shown

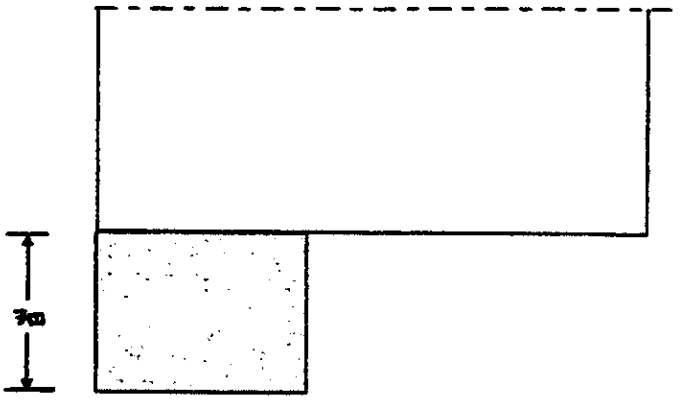Fig. 3



REAR EXTENSIONS ON OR CLOSE TO A SIDE BOUNDARY SHOULD NOT PROJECT MORE THAN 3M FROM THE MAIN REAR WALL

Fig. 4


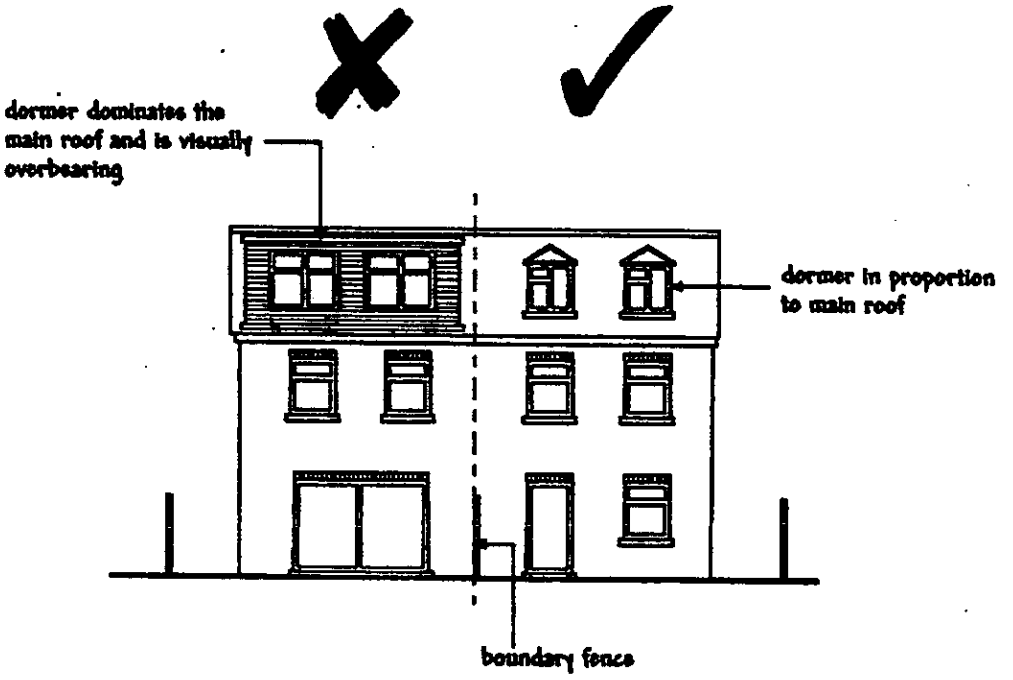


Fig. 5

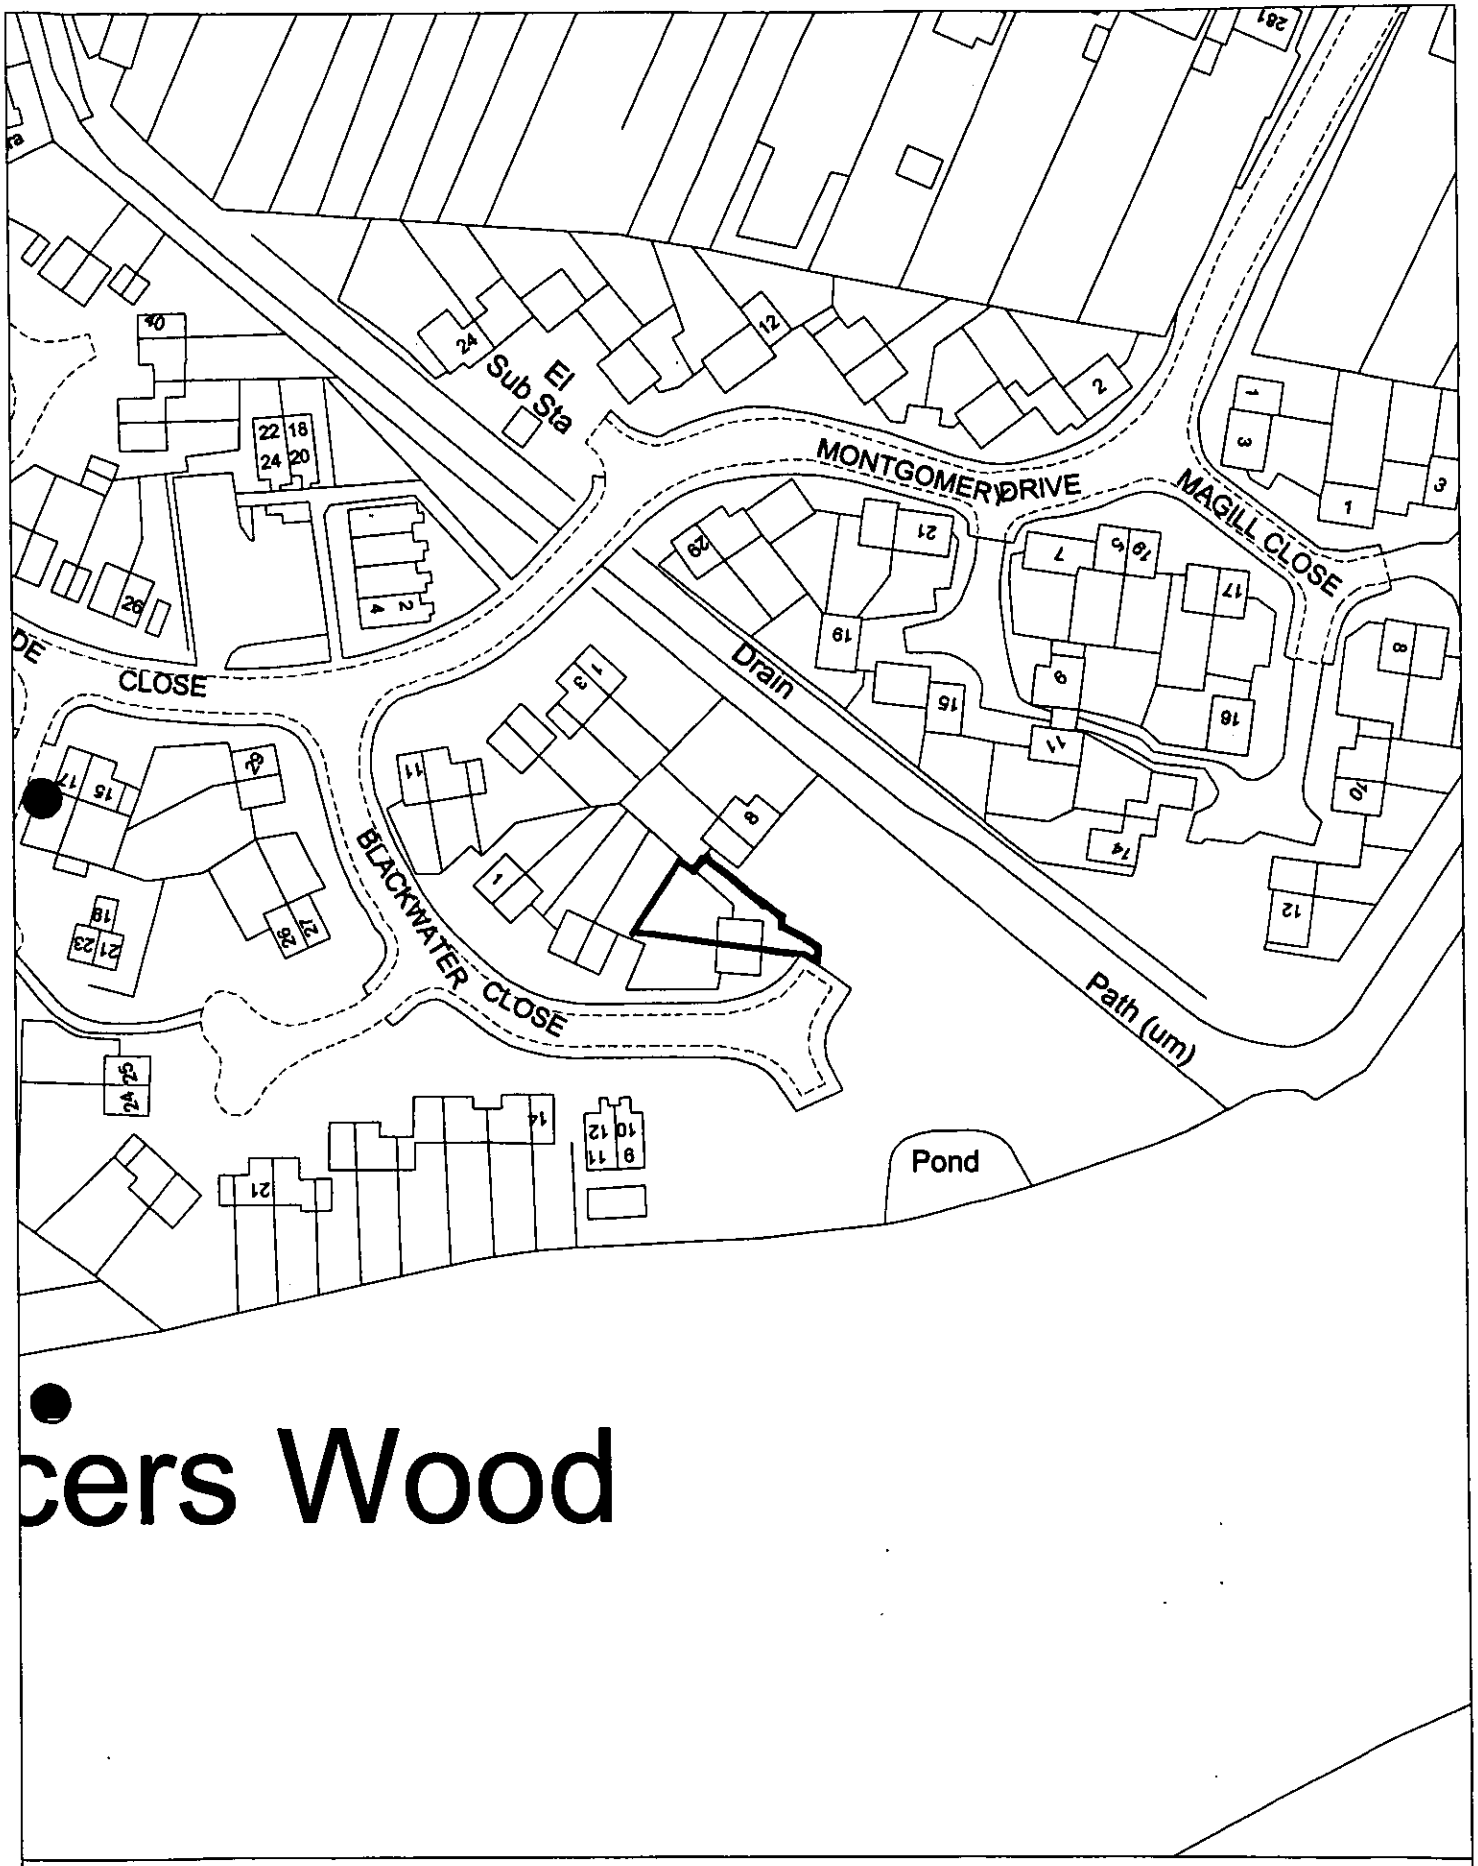

cers Wood

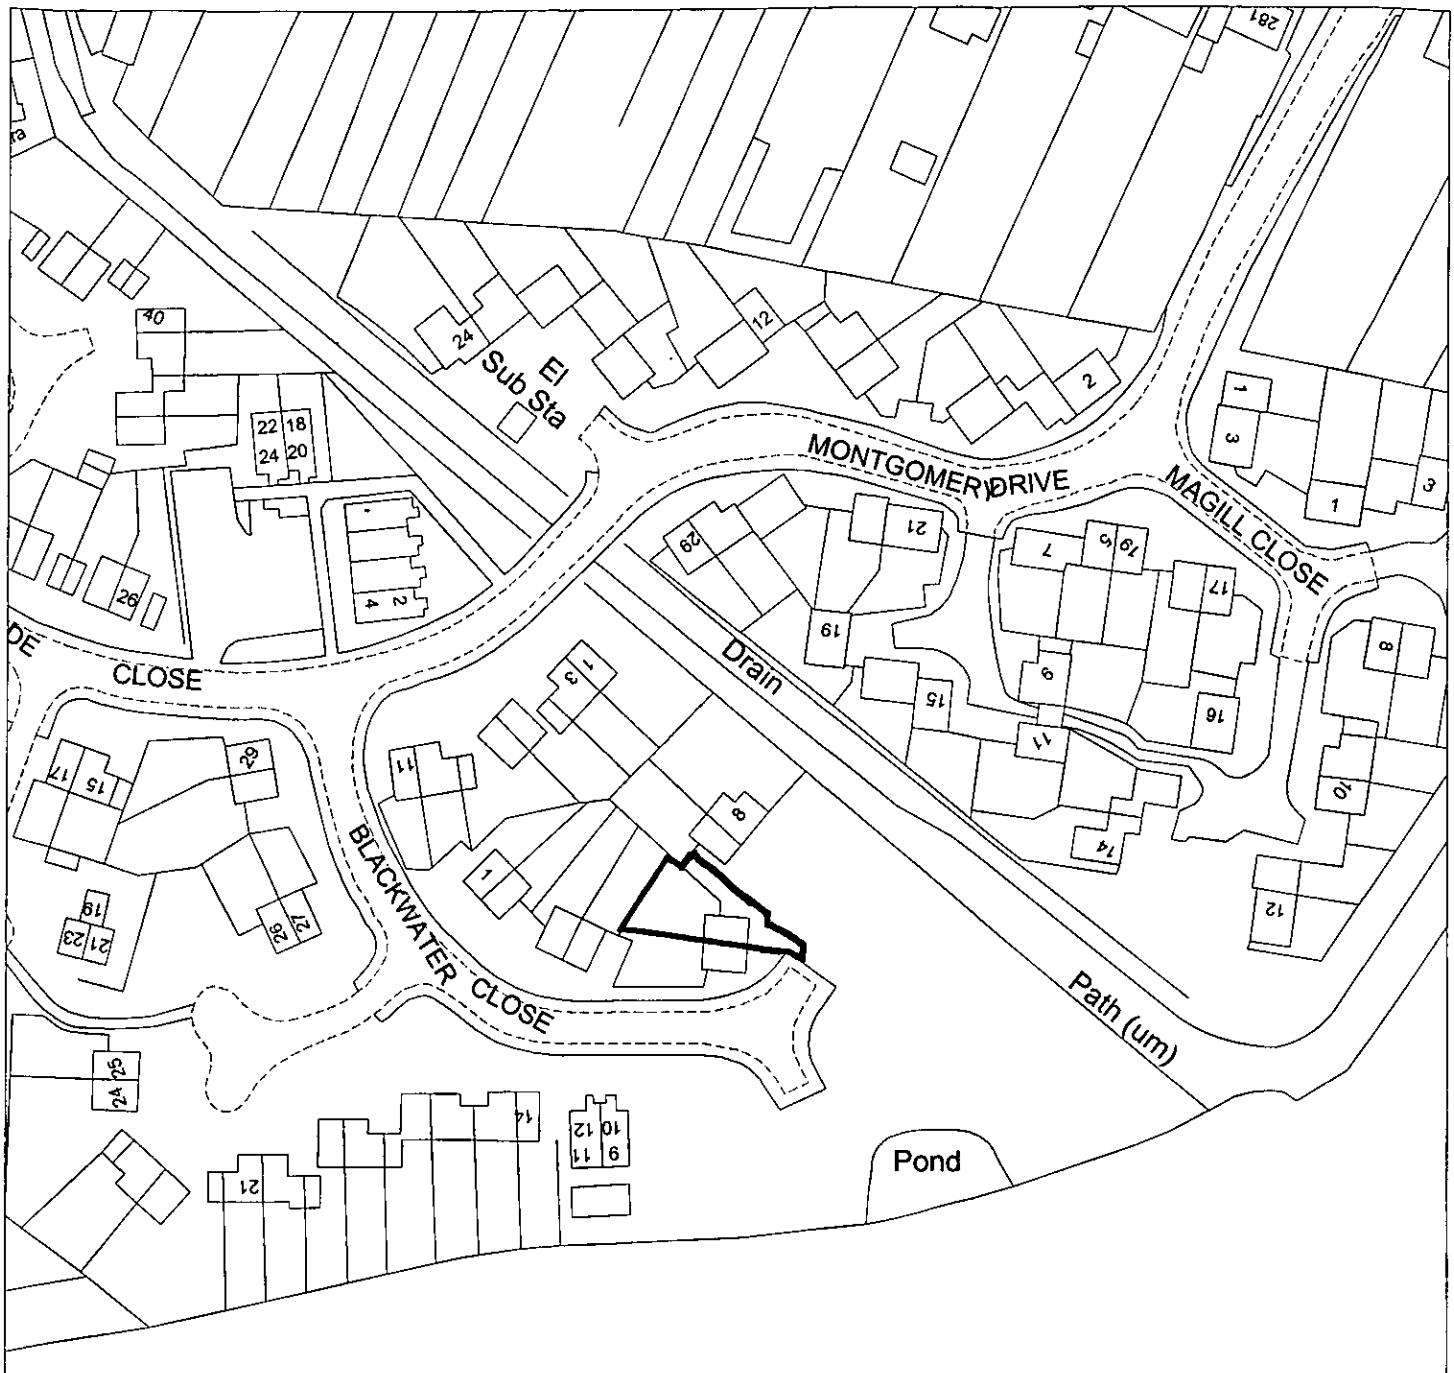
Site Plan, Scale: 1 to 1250

This copy has been produced specifically for the map return scheme purposes only. No further copies may be made.

This map is reproduced from Ordnance Survey material with the permission of Ordnance Survey on behalf of the Controller of HMSO Office. © Crown Copyright. Wokingham District Council, Licence No. LA086134

Date: 12 May 2003

N
W E
S



cers Wood

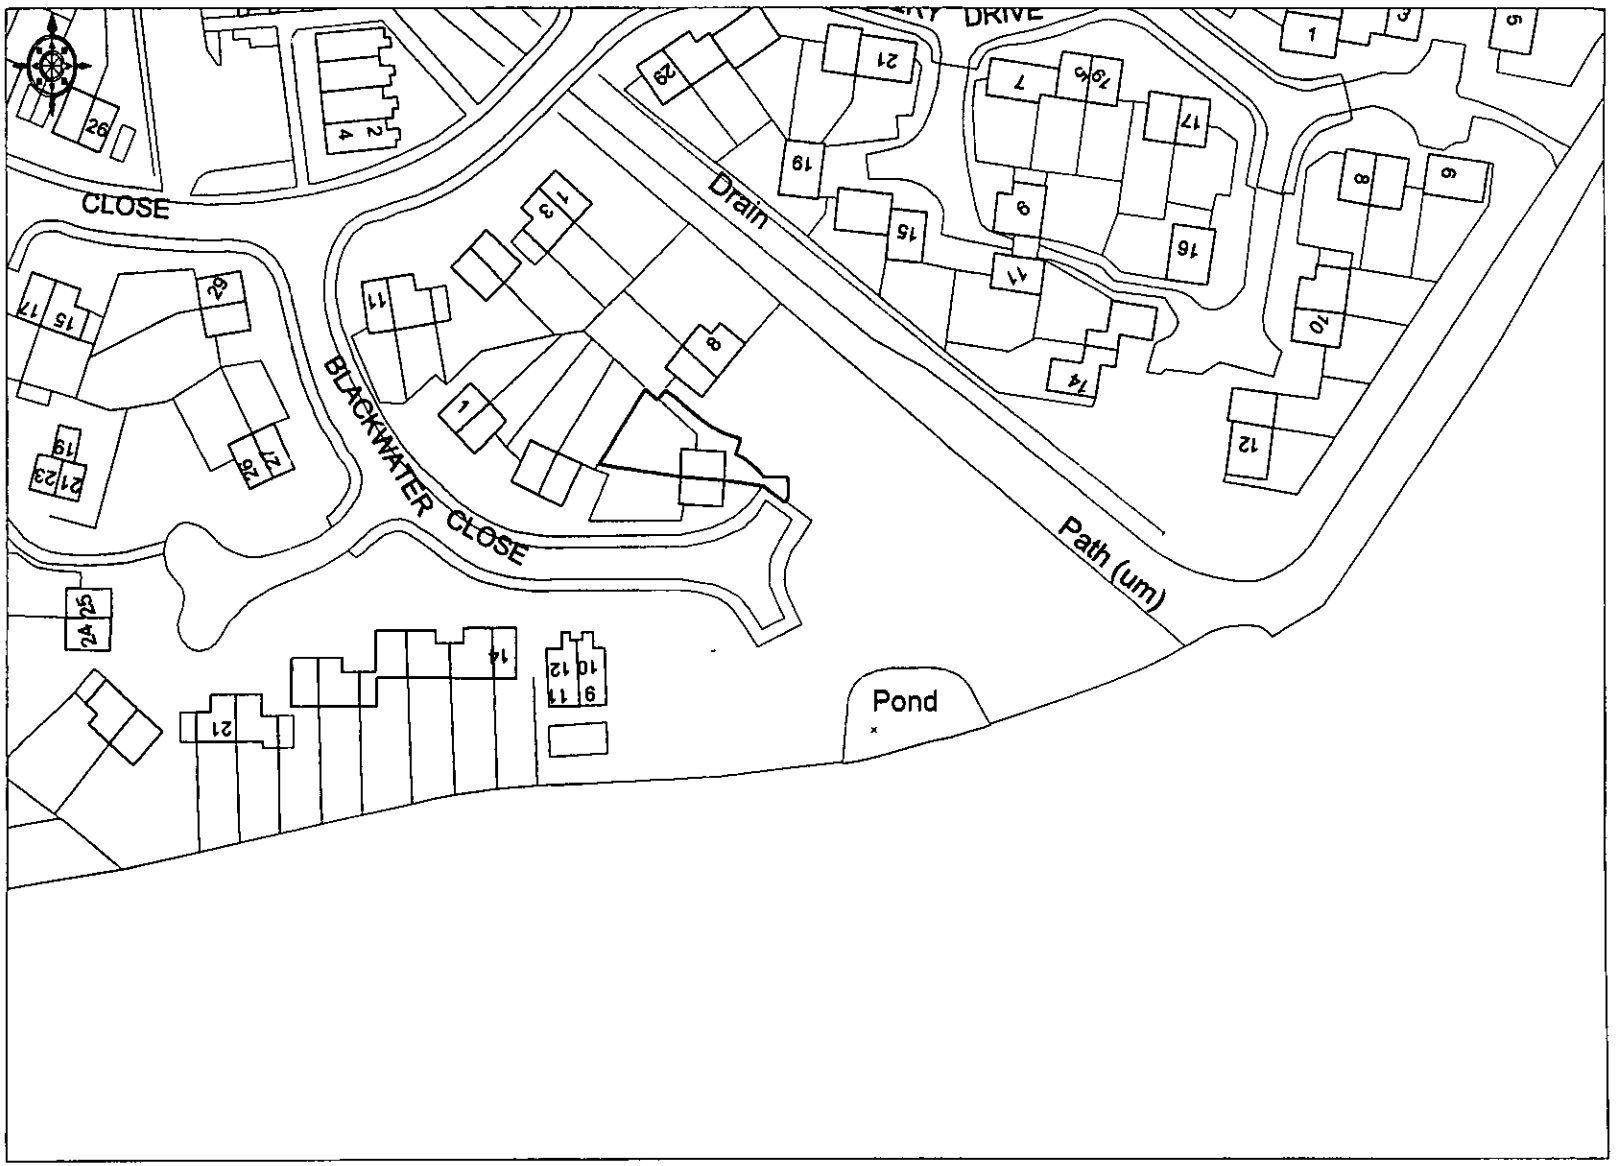
Site Plan, Scale: 1 to 1250

This copy has been produced specifically for the map return scheme purposes only. No further copies may be made.


This map is reproduced from Ordnance Survey material with the permission of Ordnance Survey on behalf of the Controller of HMSO Office. © Crown Copyright. Wokingham District Council, Licence No. LA086134

Date: 12 May 2003


N
W E
S



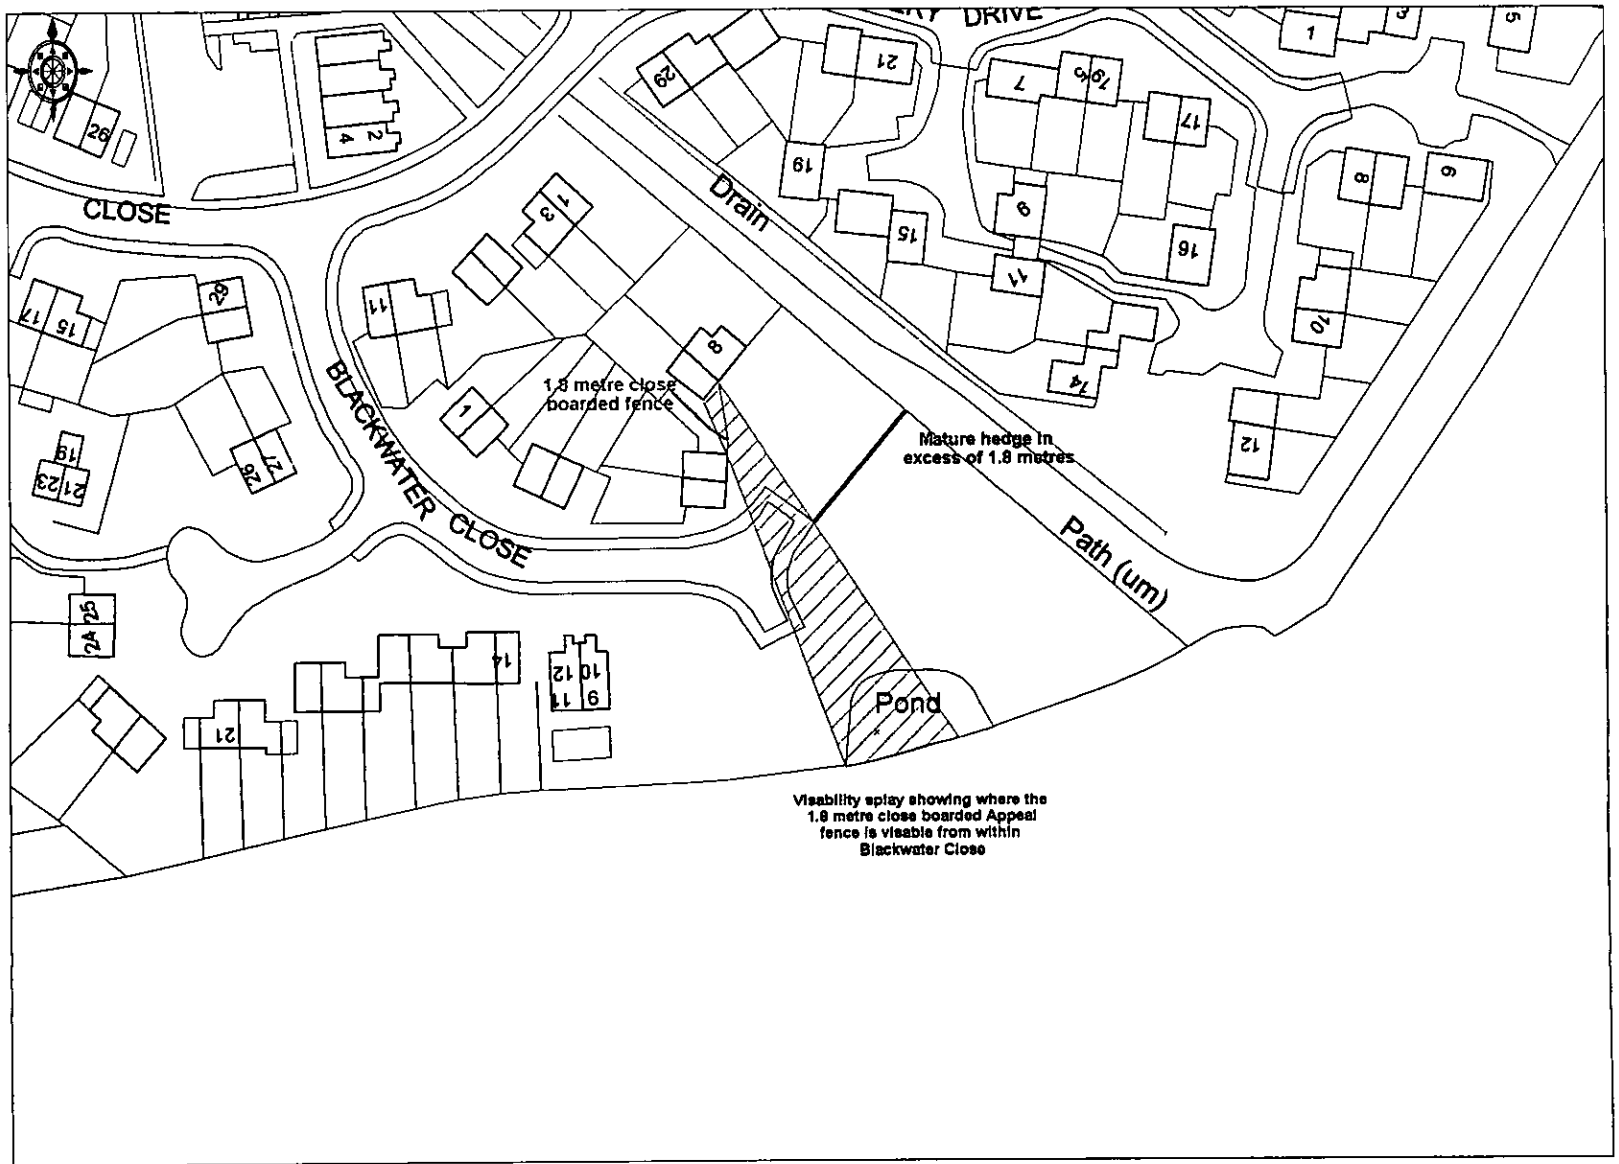
© Crown copyright 2003. All rights reserved. Licence Number 100020449. Survey Scale - 1:2500 Plotted Scale - 1:1250



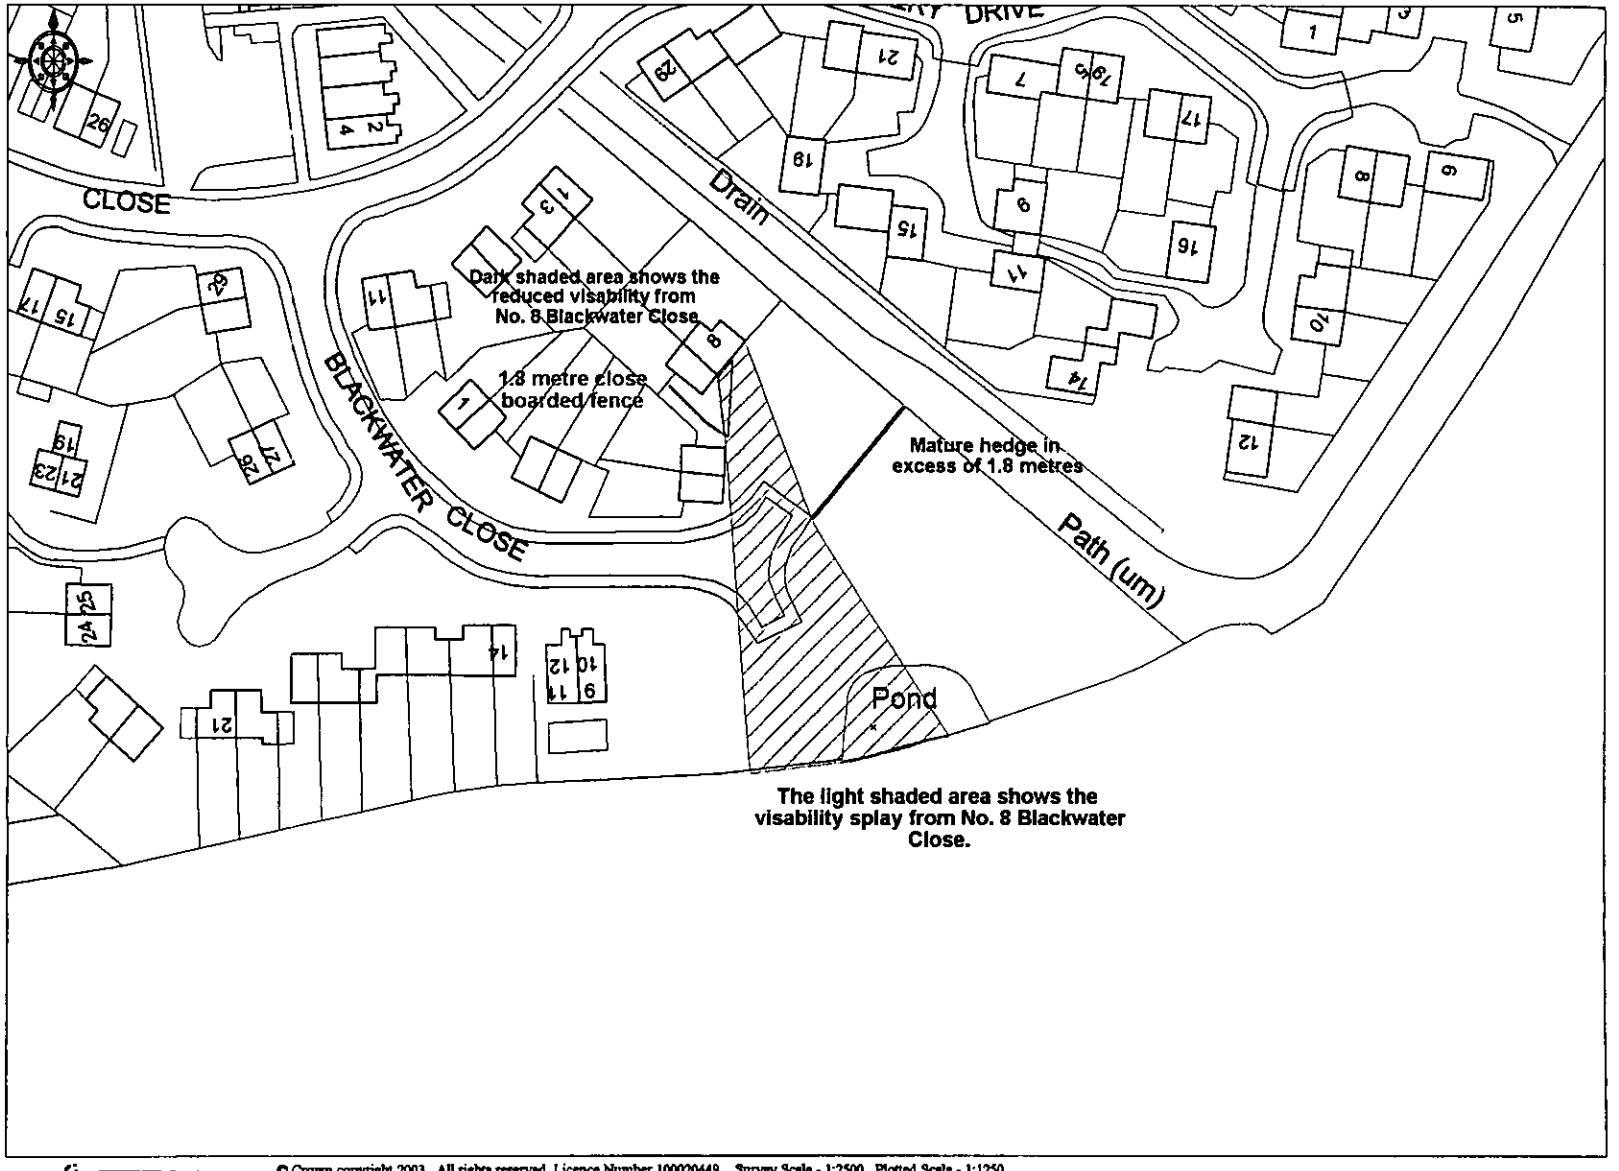© Crown copyright 2003. All rights reserved. Licence Number 100020449. Survey Scale - 1:2500 Plotted Scale - 1:1250



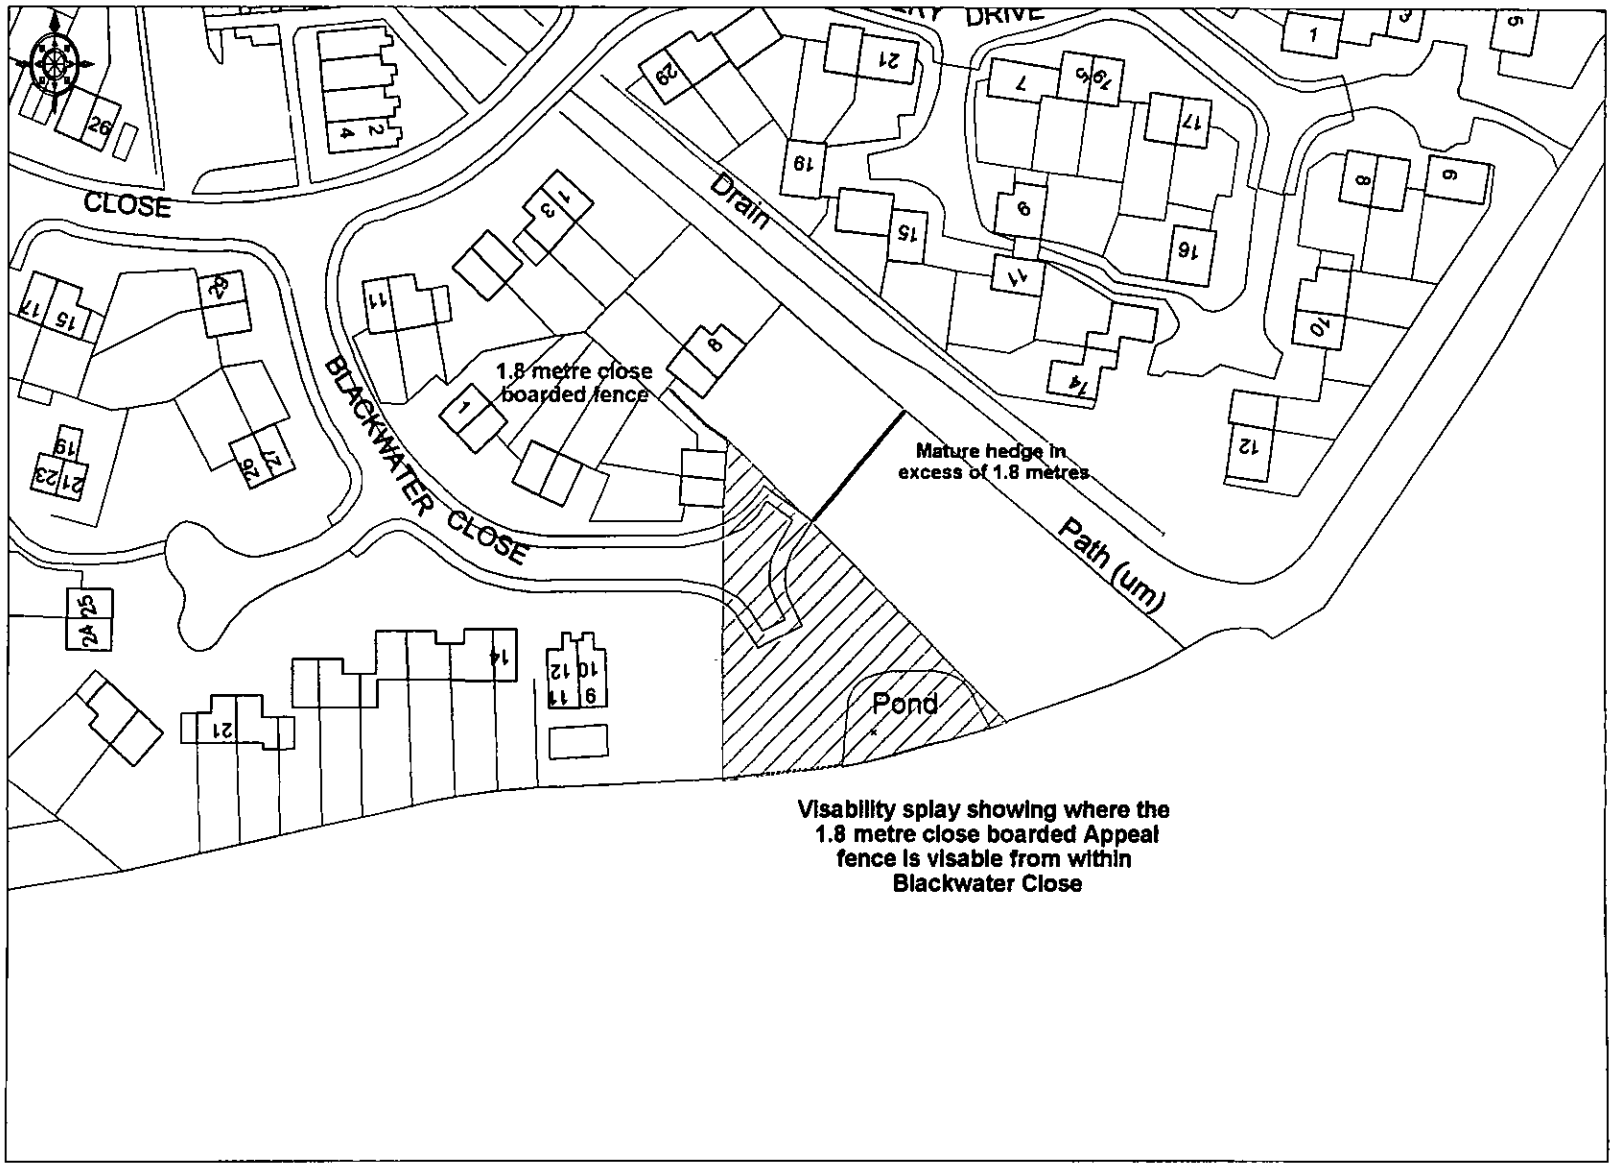© Crown copyright 2003. All rights reserved. Licence Number 100020449. Survey Scale - 1:2500 Plotted Scale - 1:1250



Ordnance Survey
© Crown copyright 2003. All rights reserved. Licence Number 100020449. Survey Scale - 1:2500 Plotted Scale - 1:1250