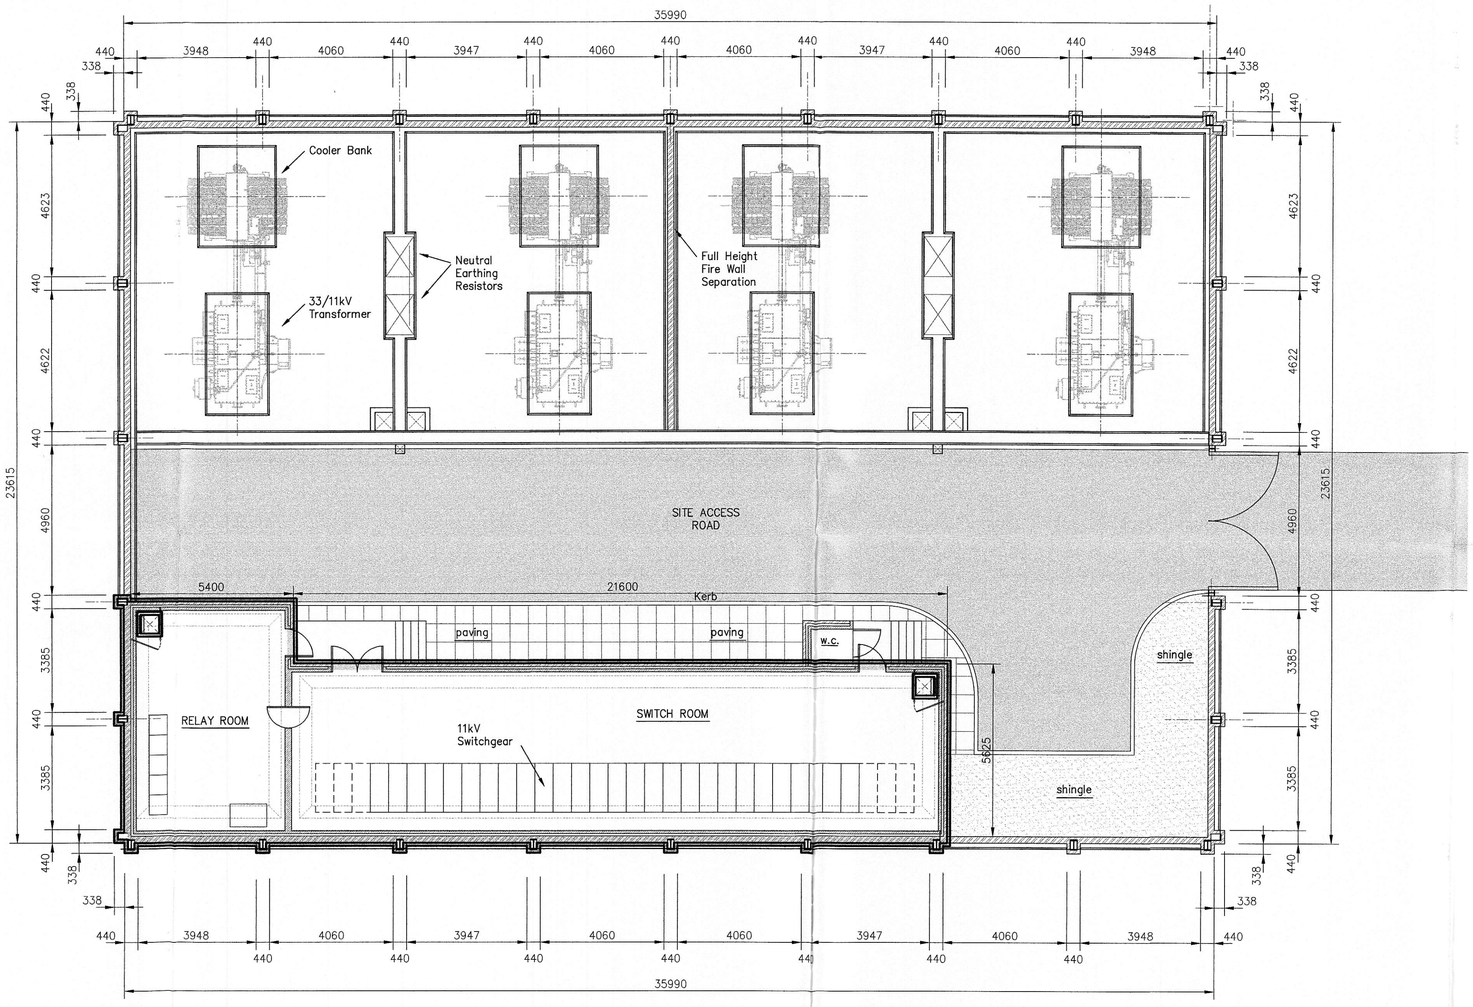


SITE LAYOUT

01.FEB.2001 3296

Rev.	Description	Date

Status : PLANNING

Glanville Consultants
Corinthian Court
80 Milton Park, Abingdon
Oxfordshire OX14 4RY
Telephone (01235) 833002 Facsimile (01235) 835492
E-mail: engineers@milton.glanconsult.co.uk

- [■] Civil and Structural Engineers
- [ ] Roofing and Cladding Specialists
- [ ] Subsidence Specialists
- [ ] Land Surveyors
- [■] Building Surveyors
- [ ] Highway and Traffic Engineers

Client : Scottish and Southern Energy plc

Project : NEW 33/11kV SUB-STATION GREEN PARK

Title : SUB-STATION GENERAL ARRANGEMENT

Project Engineer : I. Paton	Scale	1:100
Project Director : S. Berger	Date	OCT 2000
Drawing No. GREP/21/003	Revision	

APPROVED

K:\IBS-2000\0900\0948\0948_03.dwg Tue Jan 30 12:59:30 2001 LIAM WOODS