



NORTH EAST ELEVATION

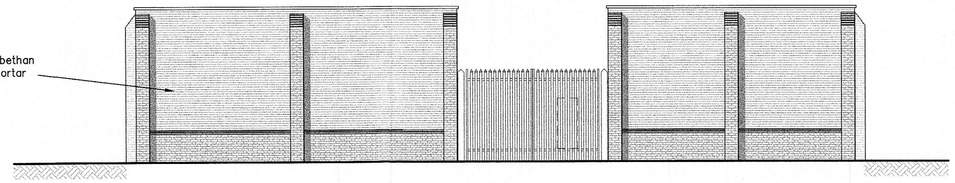


SOUTH EAST ELEVATION

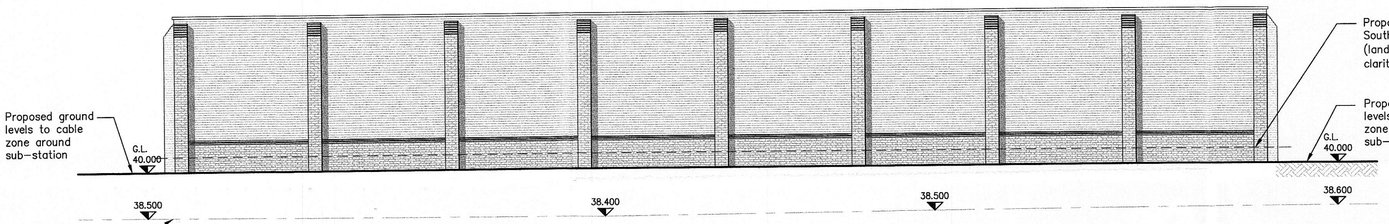


SOUTH WEST ELEVATION

See separate proposals for Landscaping details.

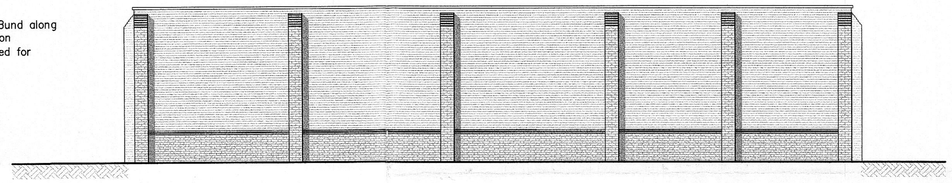

NORTH WEST ELEVATION

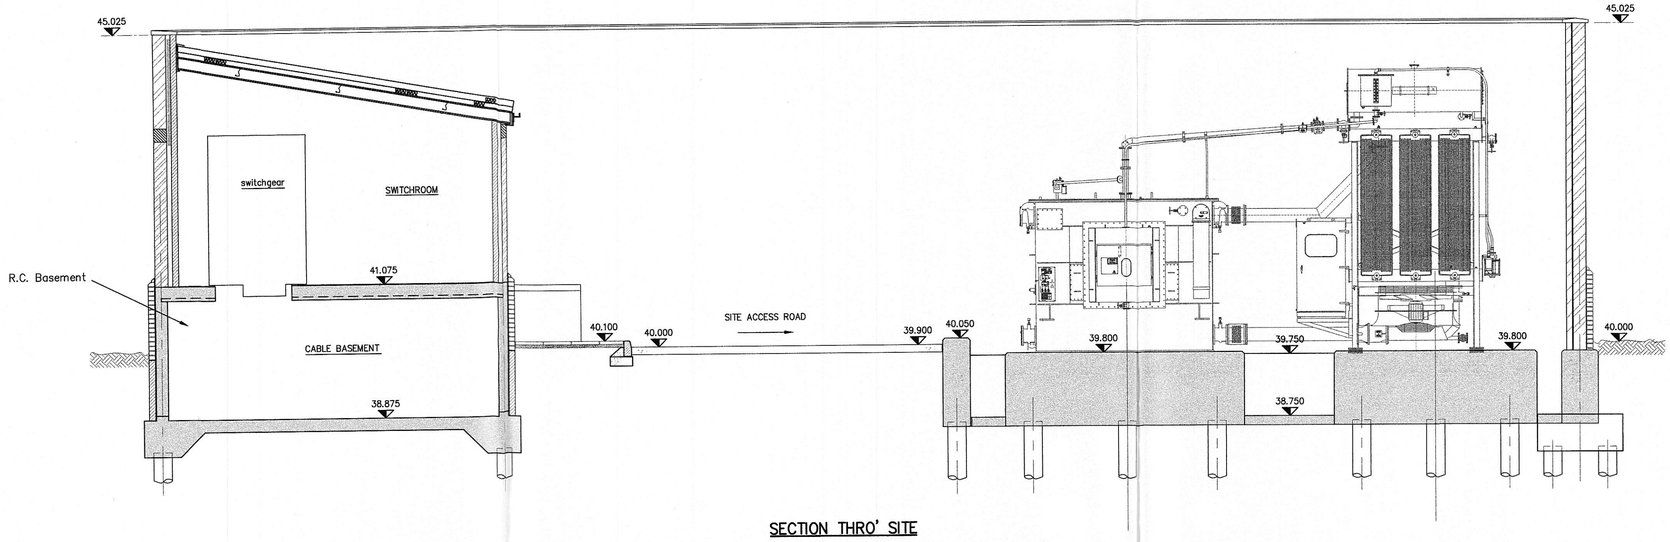

SECTION THRO' SITE

Scale 1:50

01.FEB.2001* 3296

APPROVED

Rev.	Description	Date

Status :

PLANNING

Glanville Consultants

Corinthian Court
80 Milton Park, Abingdon
Oxfordshire OX14 4RY

Telephone (01235) 833002 Facsimile (01235) 835492
E-mail: engineers@milton.glanconsult.co.uk

☐ Civil and Structural Engineers ☐ Land Surveyors
☐ Roofing and Cladding Specialists ▩ Building Surveyors
☐ Subsidence Specialists ☐ Highway and Traffic Engineers

Client :

Scottish and Southern Energy plc

Project :

NEW 33/11kv SUB-STATION
GREEN PARK

Title :

SUB-STATION – ELEVATIONS AND SECTIONS

Project Engineer : S. Berger	Scale	1:100
Project Director : S. Berger	Date	Jan.'2001
Drawing No. GREP/21/004		Revision

MODELS: ENGINEERS: X_Elevation
SURVEYORS:
ARCHITECTS:

K:\BS-2000\0900\0948\0948_04.dwg Tue Jan 30 13:00:32 2001 LIAM WOODS