


DRAWING NO. KL.005

Crown Copyright and database rights 2024.
OS AC0000814278 National Map Centre.
Purchased 23/09/2024 1 year licence.

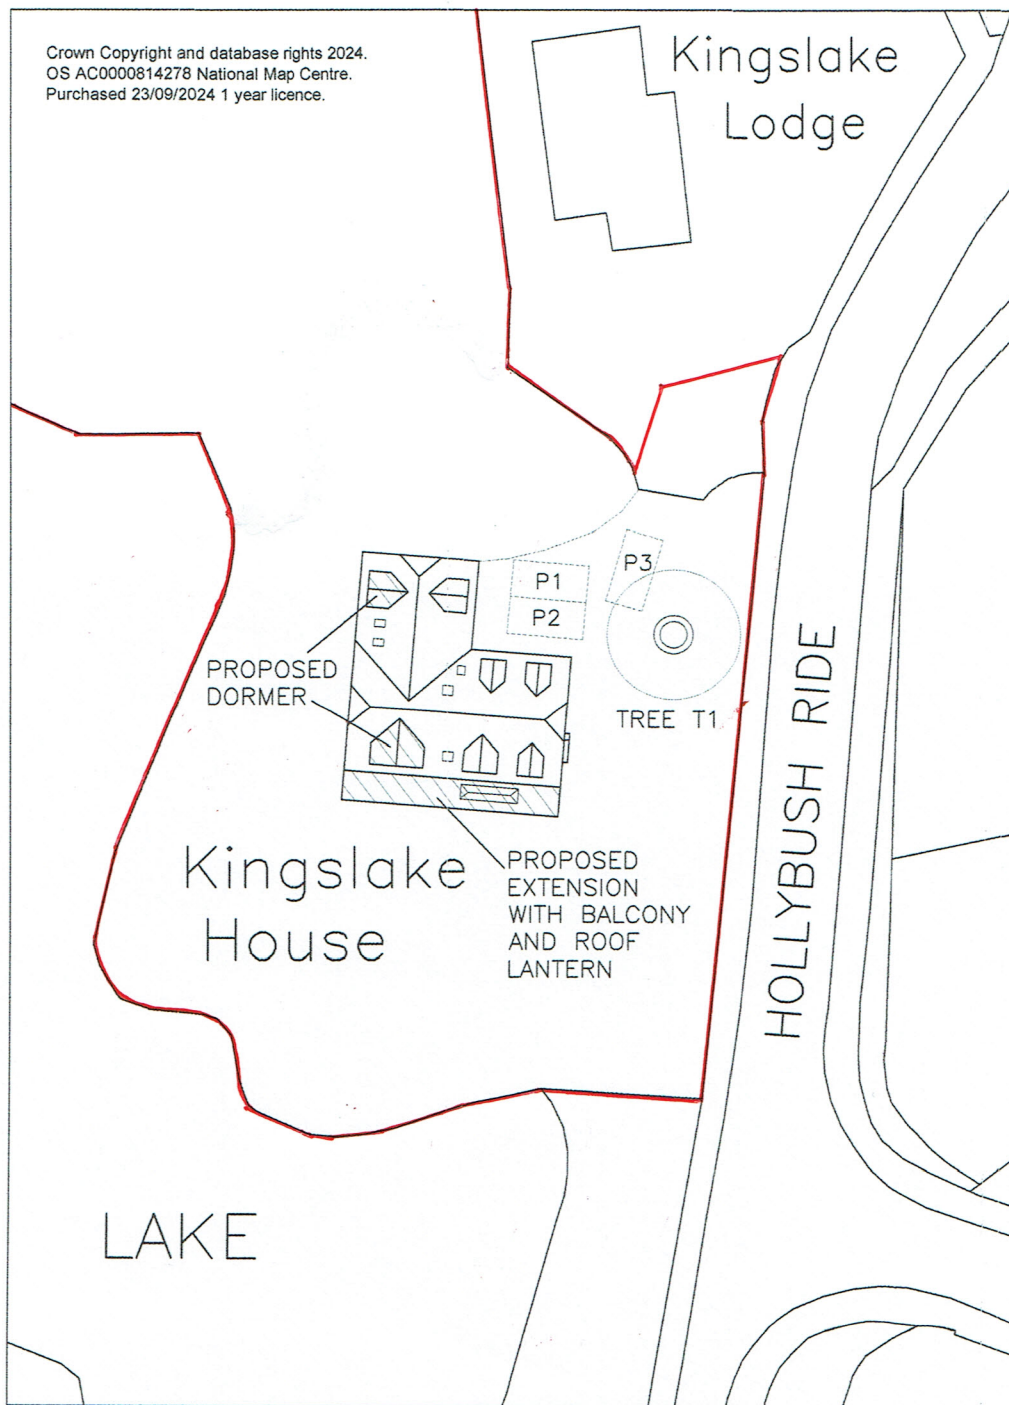

KINGS LAKE HOUSE, HOLLY BUSH RIDE

FINCHAMPSTEAD BERKS RG40 3QR

SCALE 1:500

