


Terms and Conditions
Use figured dimensions. Do not scale unless for planning purposes. Check dimensions on site before work commences. In case of doubt or to report discrepancies contact WWA. The accuracy of this drawing may be reliant upon third party information. No liability will be accepted by WWA for errors in or arising from such third-party information.

© Archadia UK Ltd. This drawing is solely for the use of the intended recipient and may not be copied or reproduced without written consent except by the Planning Authority for public inspection in relation to a Planning Application and only if those copies are marked - "This copy has been made with the authority of Archadia UK Ltd pursuant to Section 47 of the Copyright Designs and Patents Act 1988 for the purposes of public inspection only and must not be copied without the prior written permission of the Copyright owner."

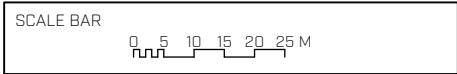

P01	14/05/26	Scale changed to 1:1250	JH	JH
REV	DATE	DESCRIPTION	BY	CHK

STATUS	PLANNING
--------	----------




WEST WADDY ARCHADIA

www-studios.com

Registered in England & Wales No. 09050329

CLIENT	Honesty Group		
PROJECT	The Courtyard, Town Hall, Market Pl, Wokingham RG40 1AS		
TITLE	SITE LOCATION PLAN		
DRAWN JH	CHECKED JH	REV. P01	
SCALE 1:1250@ A4		DATE 14/05/2026	
DOCUMENT ID 1323 - WW - B1 - 00 -DR - A - 0000			

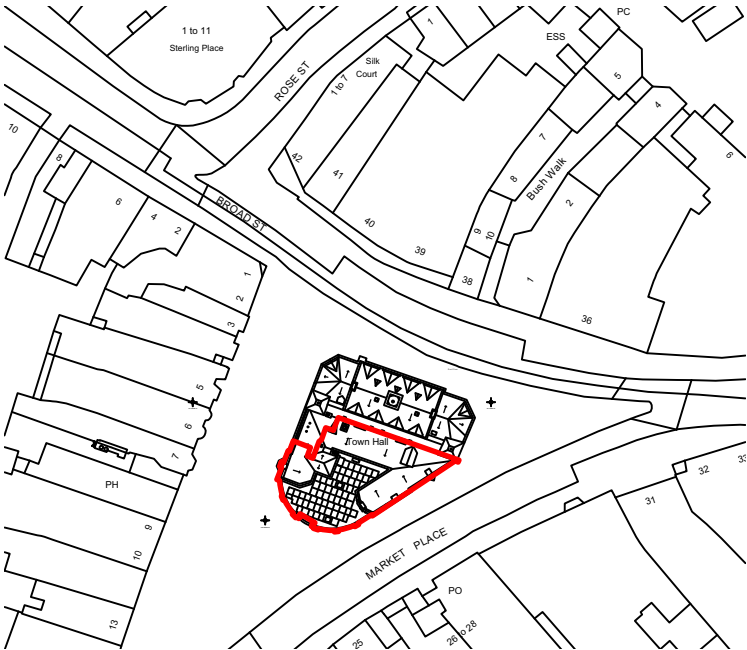

Application boundary 315m²