



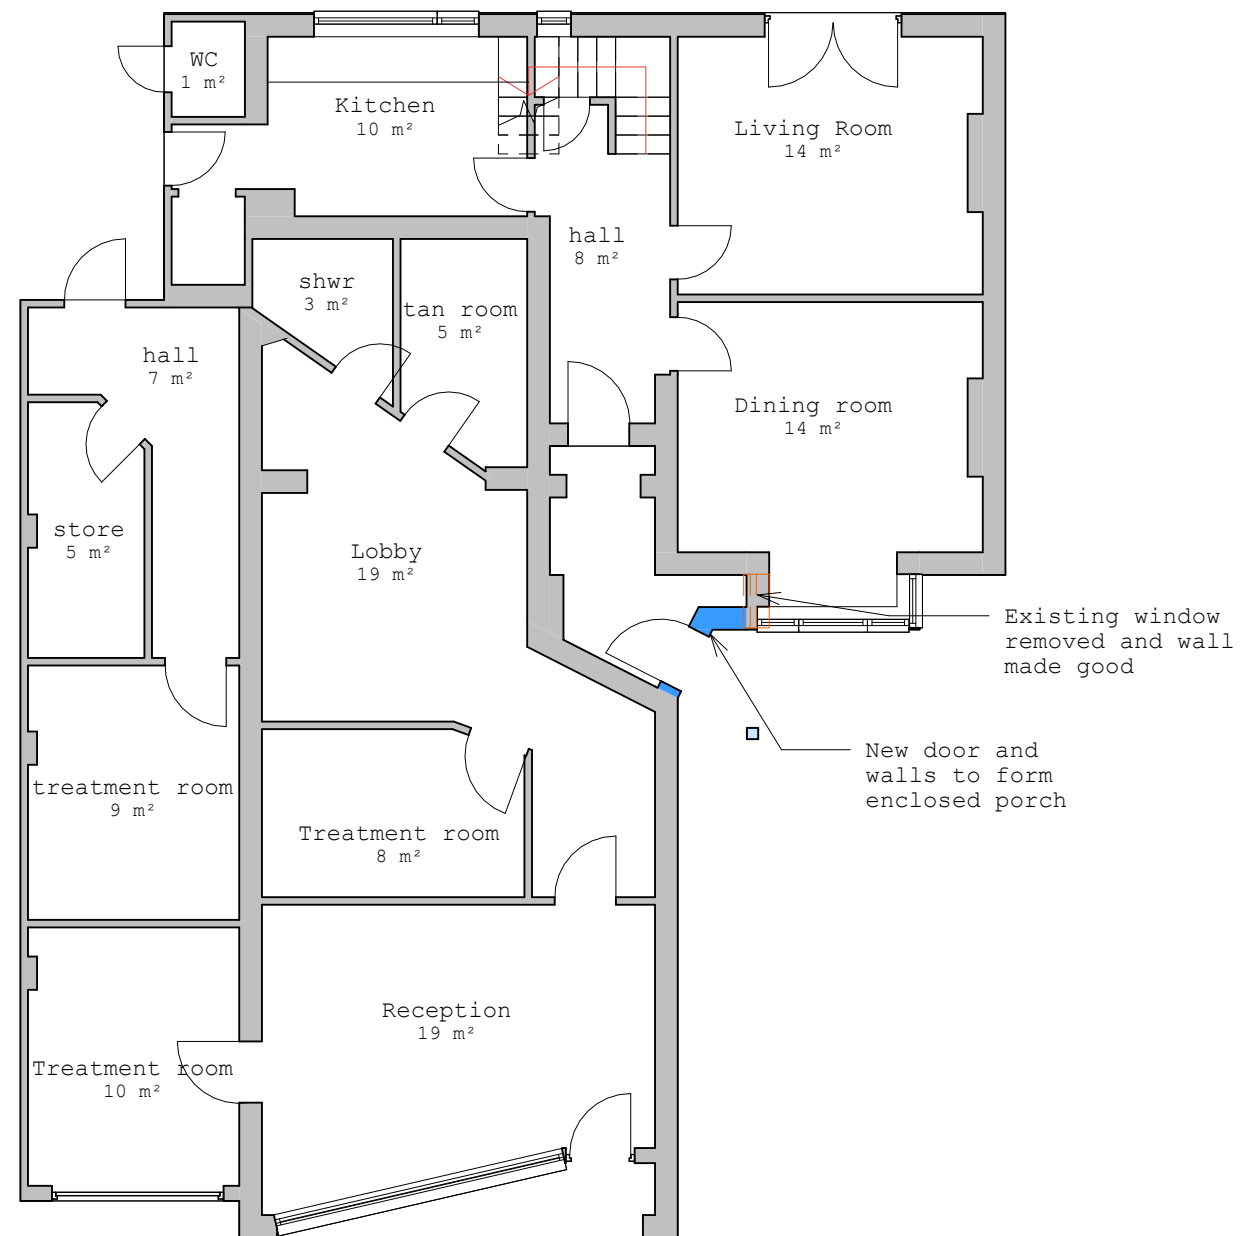


PROPOSED GROUND FLOOR PLAN

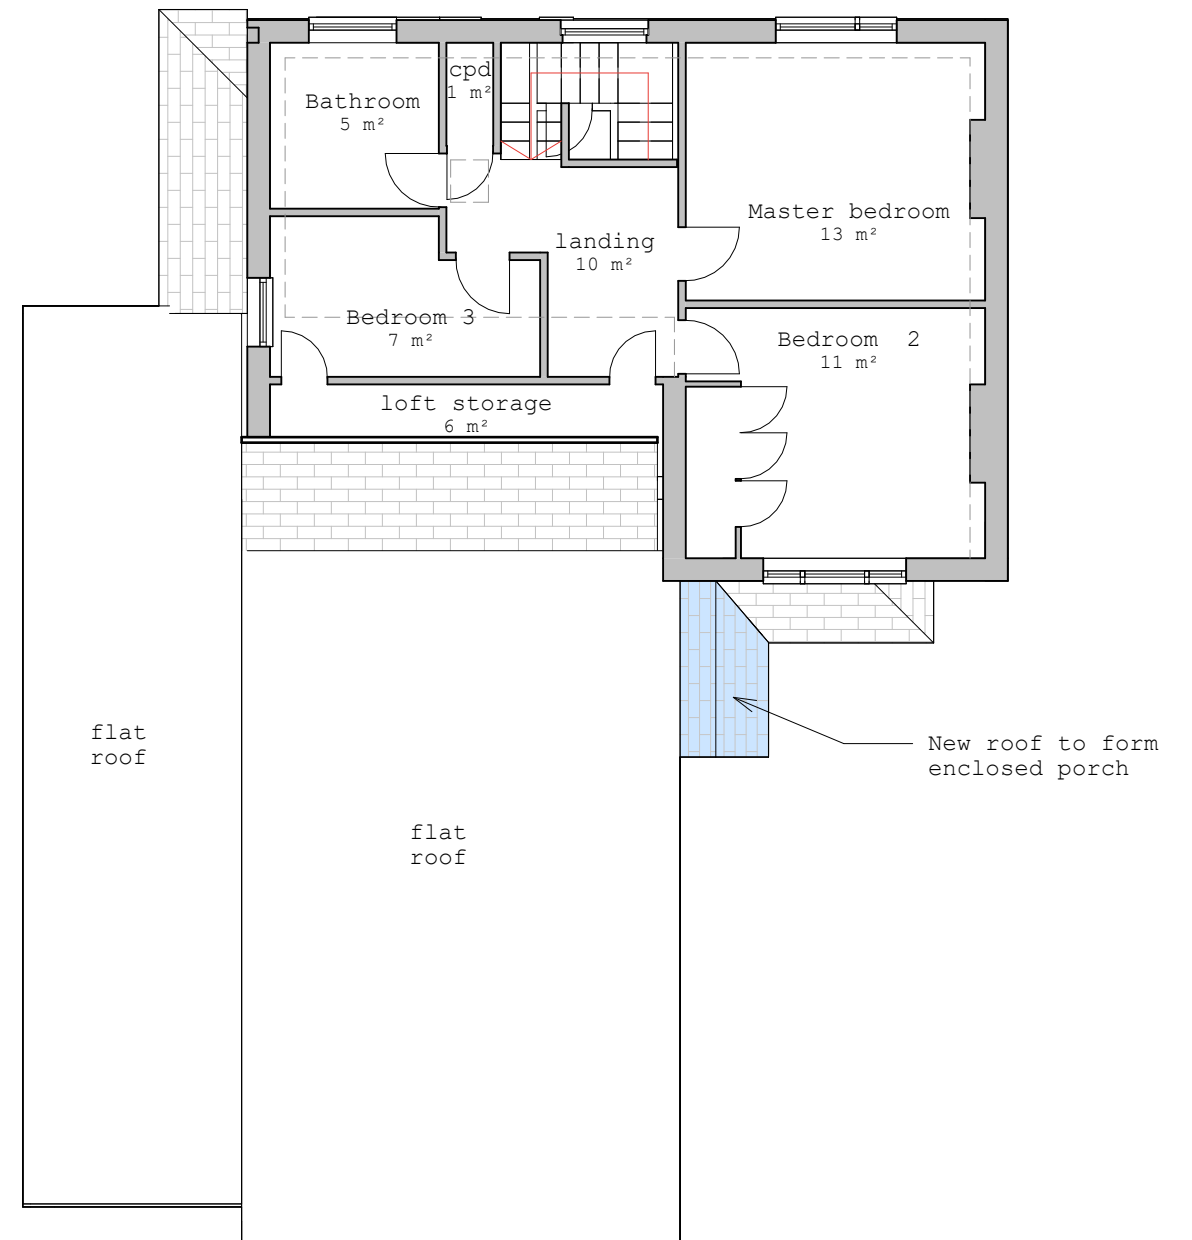


PROPOSED FIRST FLOOR PLAN




PROPOSED FRONT ELEVATION

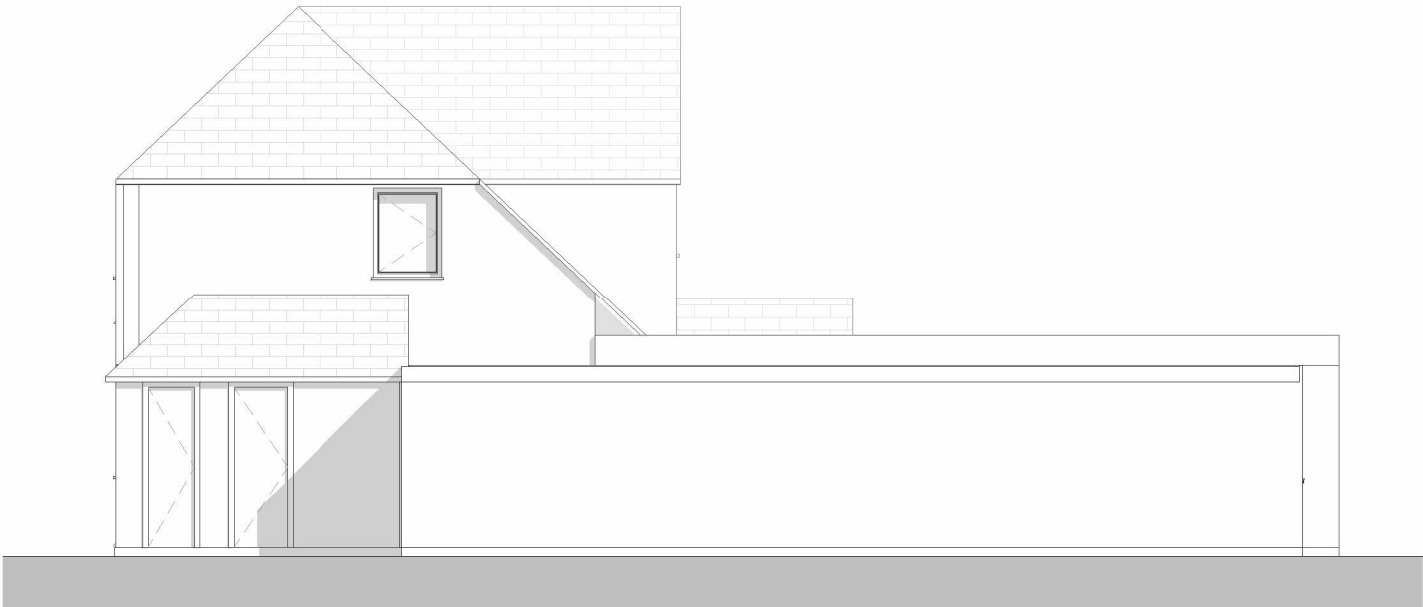

PROPOSED SIDE ELEVATION

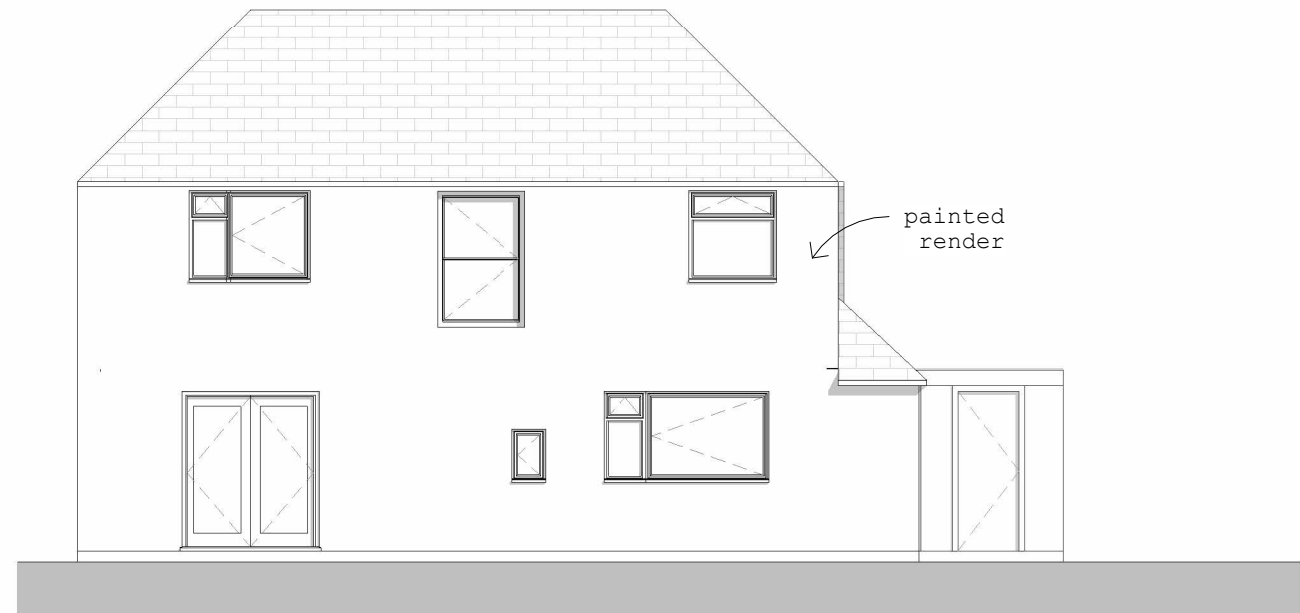

PROPOSED REAR ELEVATION

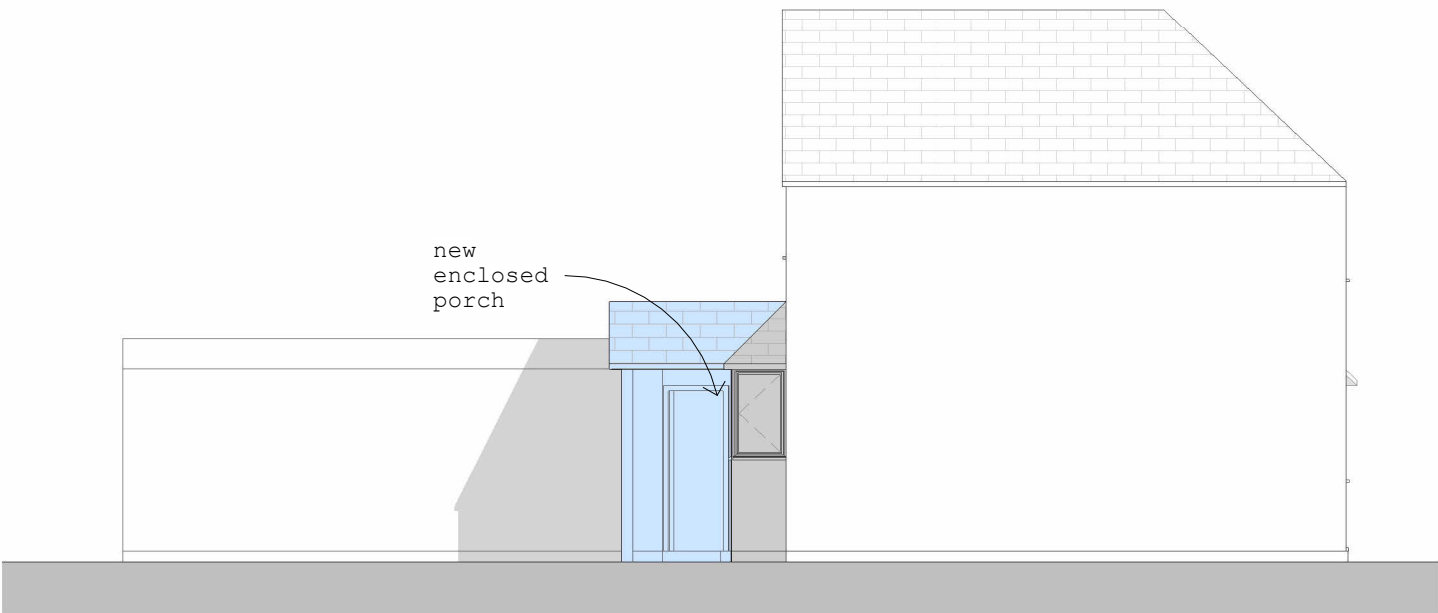

PROPOSED SIDE ELEVATION