


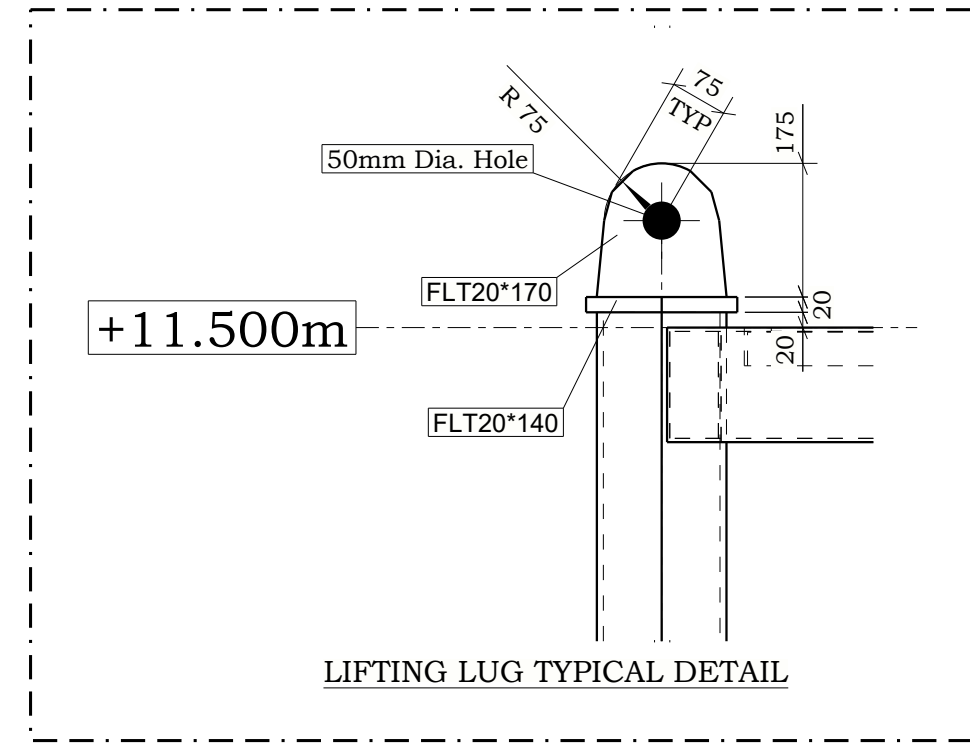

P02	UPDATED TO LATEST INFORMATION	11.05.2026
P01	PRELIMINARY ISSUE	30.03.2026
REV MARK	REVISION DESCRIPTION	REVISION DATE
A1 FLUE SYSTEMS NATURAL HISTORY MUSEUM READING  JAMES ENGINEERING CONSTRUCTIONS 11 ALFREDTON LTD Tel. (01773) 832425 Fax. (01773) 836939 E-mail: jamesengineering@btinternet.com		
DRAWING TITLE	MAST A GENERAL ARRANGEMENT	
CONTRACT	FLUE MASTS	
MODELLED BY	CC	ISSUE DATE 11.05.2026
CONTRACT No.	48-211125	SCALE 1:10 1:15 1:30
DRAWING No.	GA-01	REVISION No. P02

GENERAL NOTES
ALL STEEL GRADE S355 UNO
FINSH SPECIFICATION TBC