


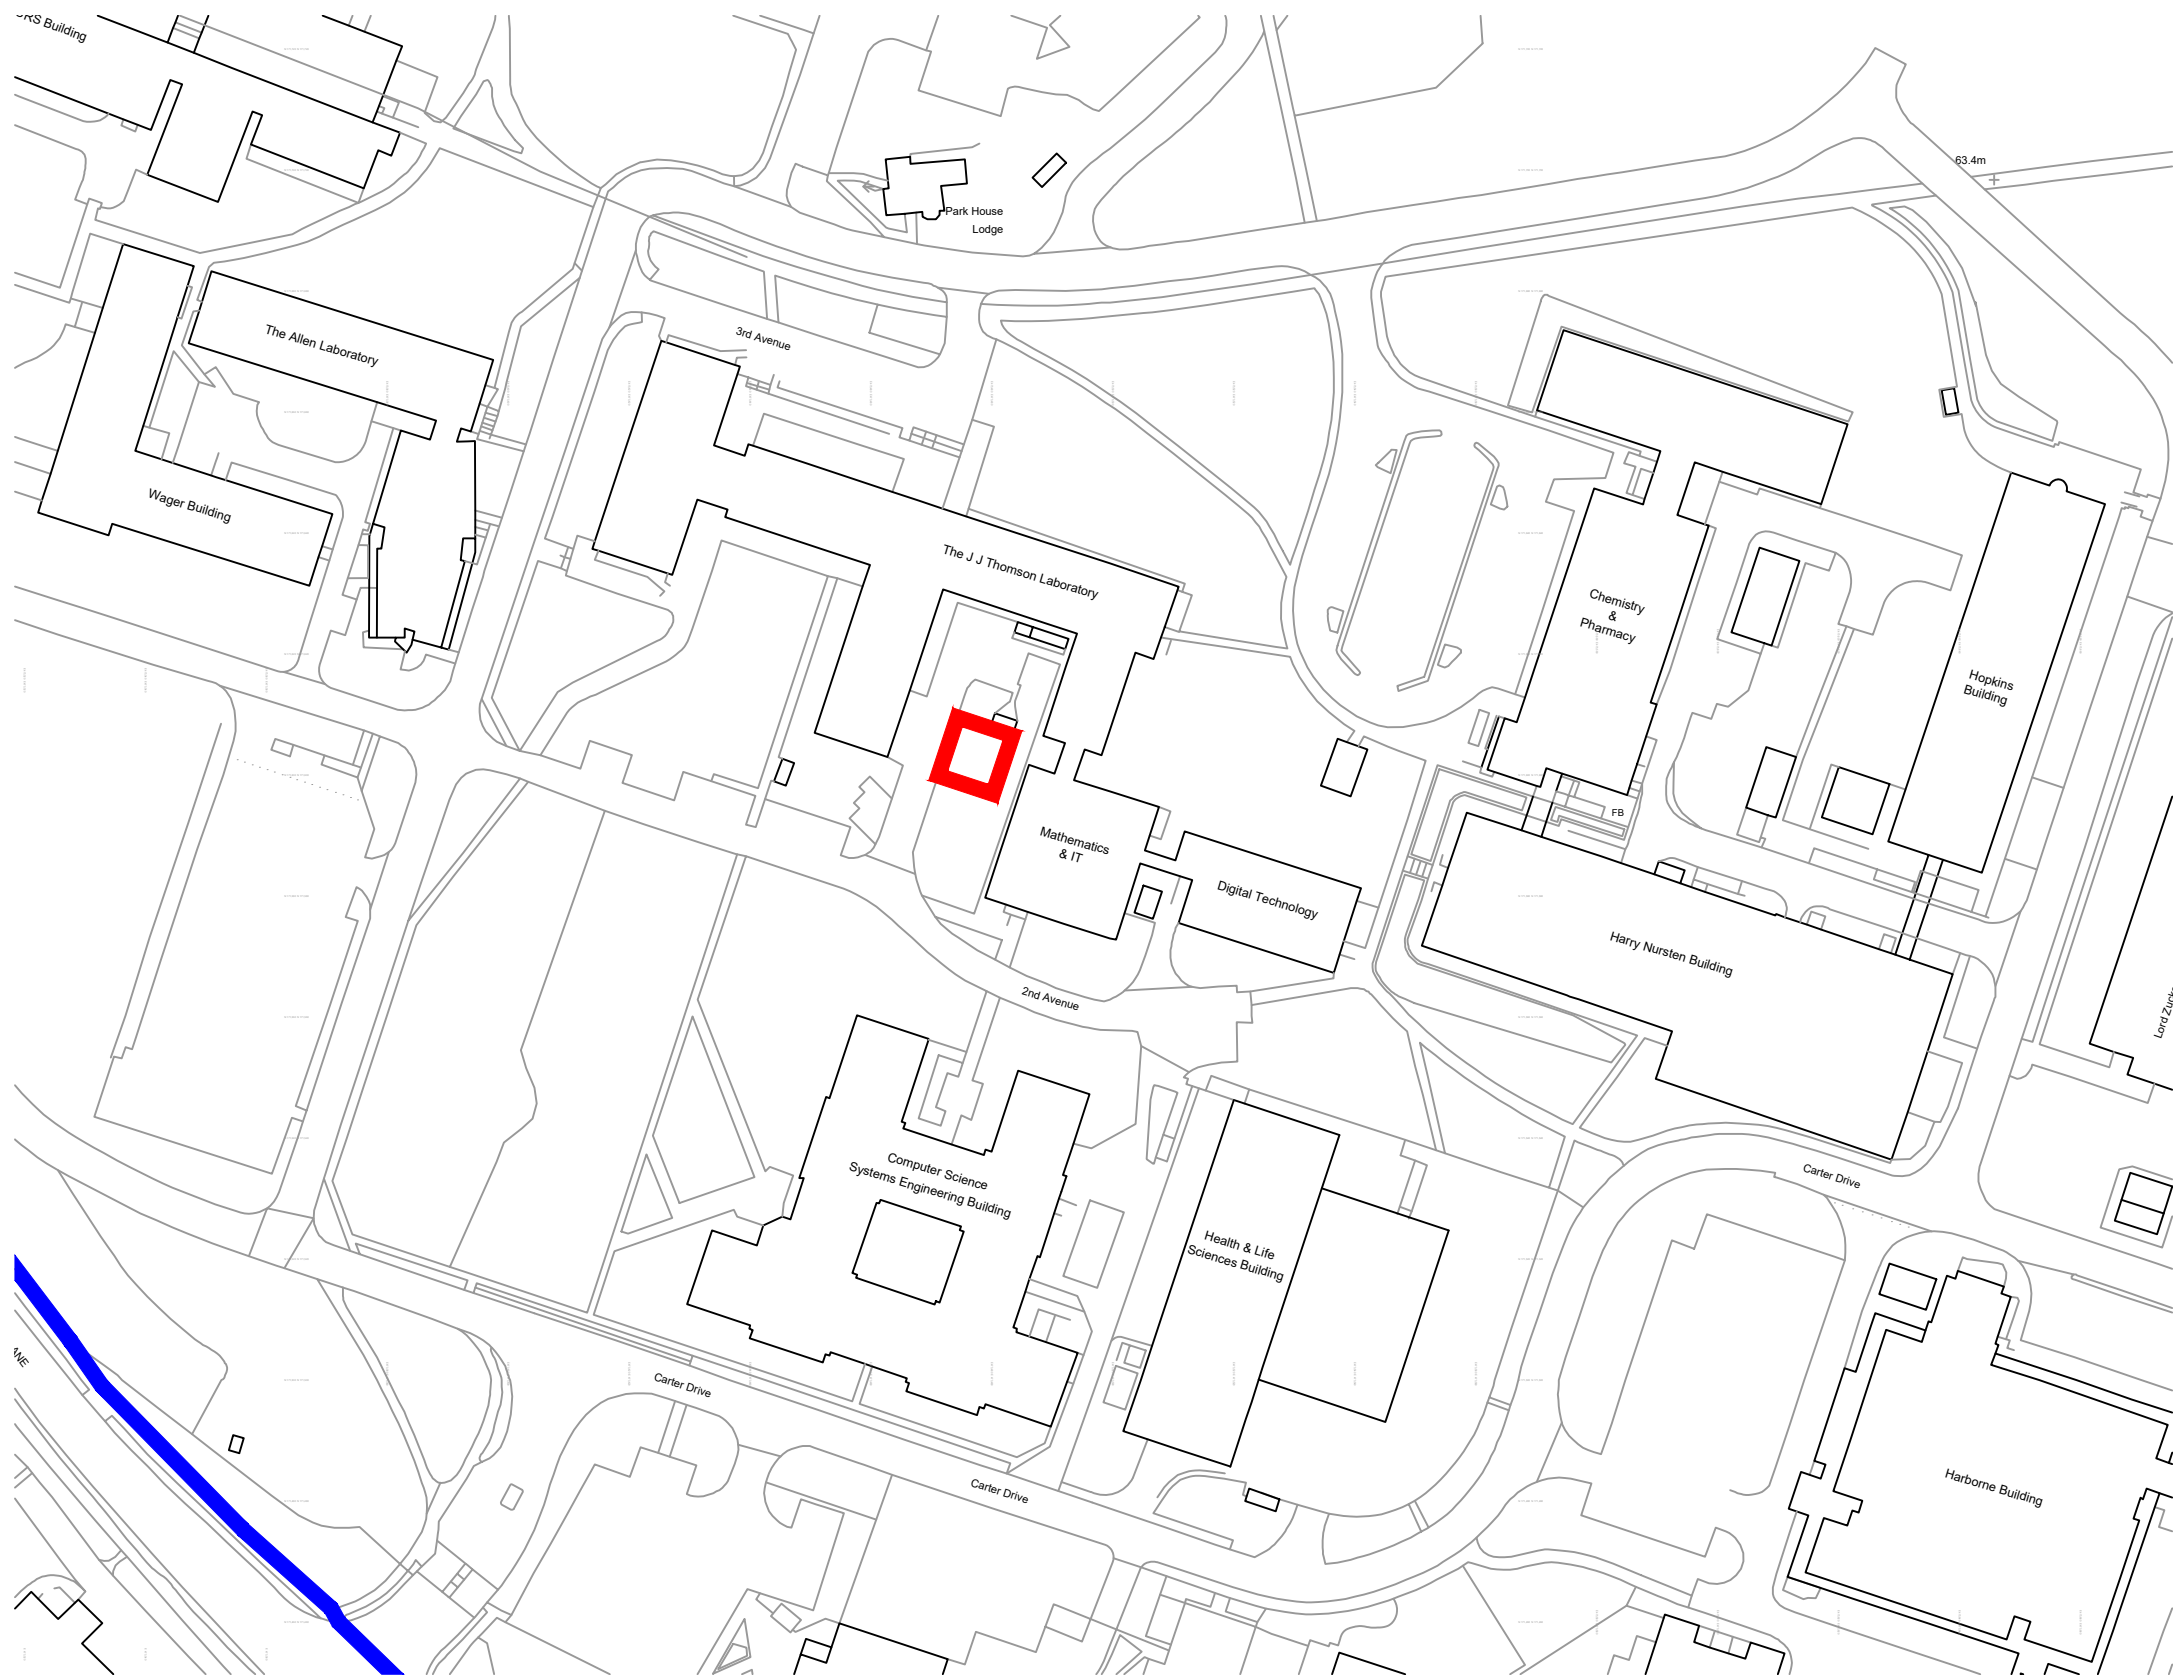

— SITE BOUNDARY
— LAND OWNERSHIP BOUNDARY



1:1250
0 5 10 15 20 30 40 50M

Estates and Facilities
The information shown on this drawing is given without obligation or warranty. The accuracy therefore cannot be guaranteed and it must never be used for calculation or setting out of works.
General Changes
The accuracy of these drawings relies on feedback from the users. If any anomalies are discovered, please immediately inform the CAD Manager. Telephone ext 6807.



University of Reading
Estates and Facilities
Whiteknights, PO Box 235, Reading, RG6 6BW
Tel. 0118 378 8958 Fax. 0118 378 6928



TVS
Thames Valley Surveying

Building W263 Substation, JJ Thomson Building						
		A	Tender		21/05	
Project HLS, Maths and DTS		Rev	Description			Date
		Drawn JAW	Date 27/03/2025	Scale 1:1250@A3		
Title		Project (WREN No.-Originator-Volume-Level-Type-Role-Classification-Number)				Suitability-Rev.
Location Plan 2		XXXXXXX-TVSS-XX-XX-DR-B-XXXX-19002				