


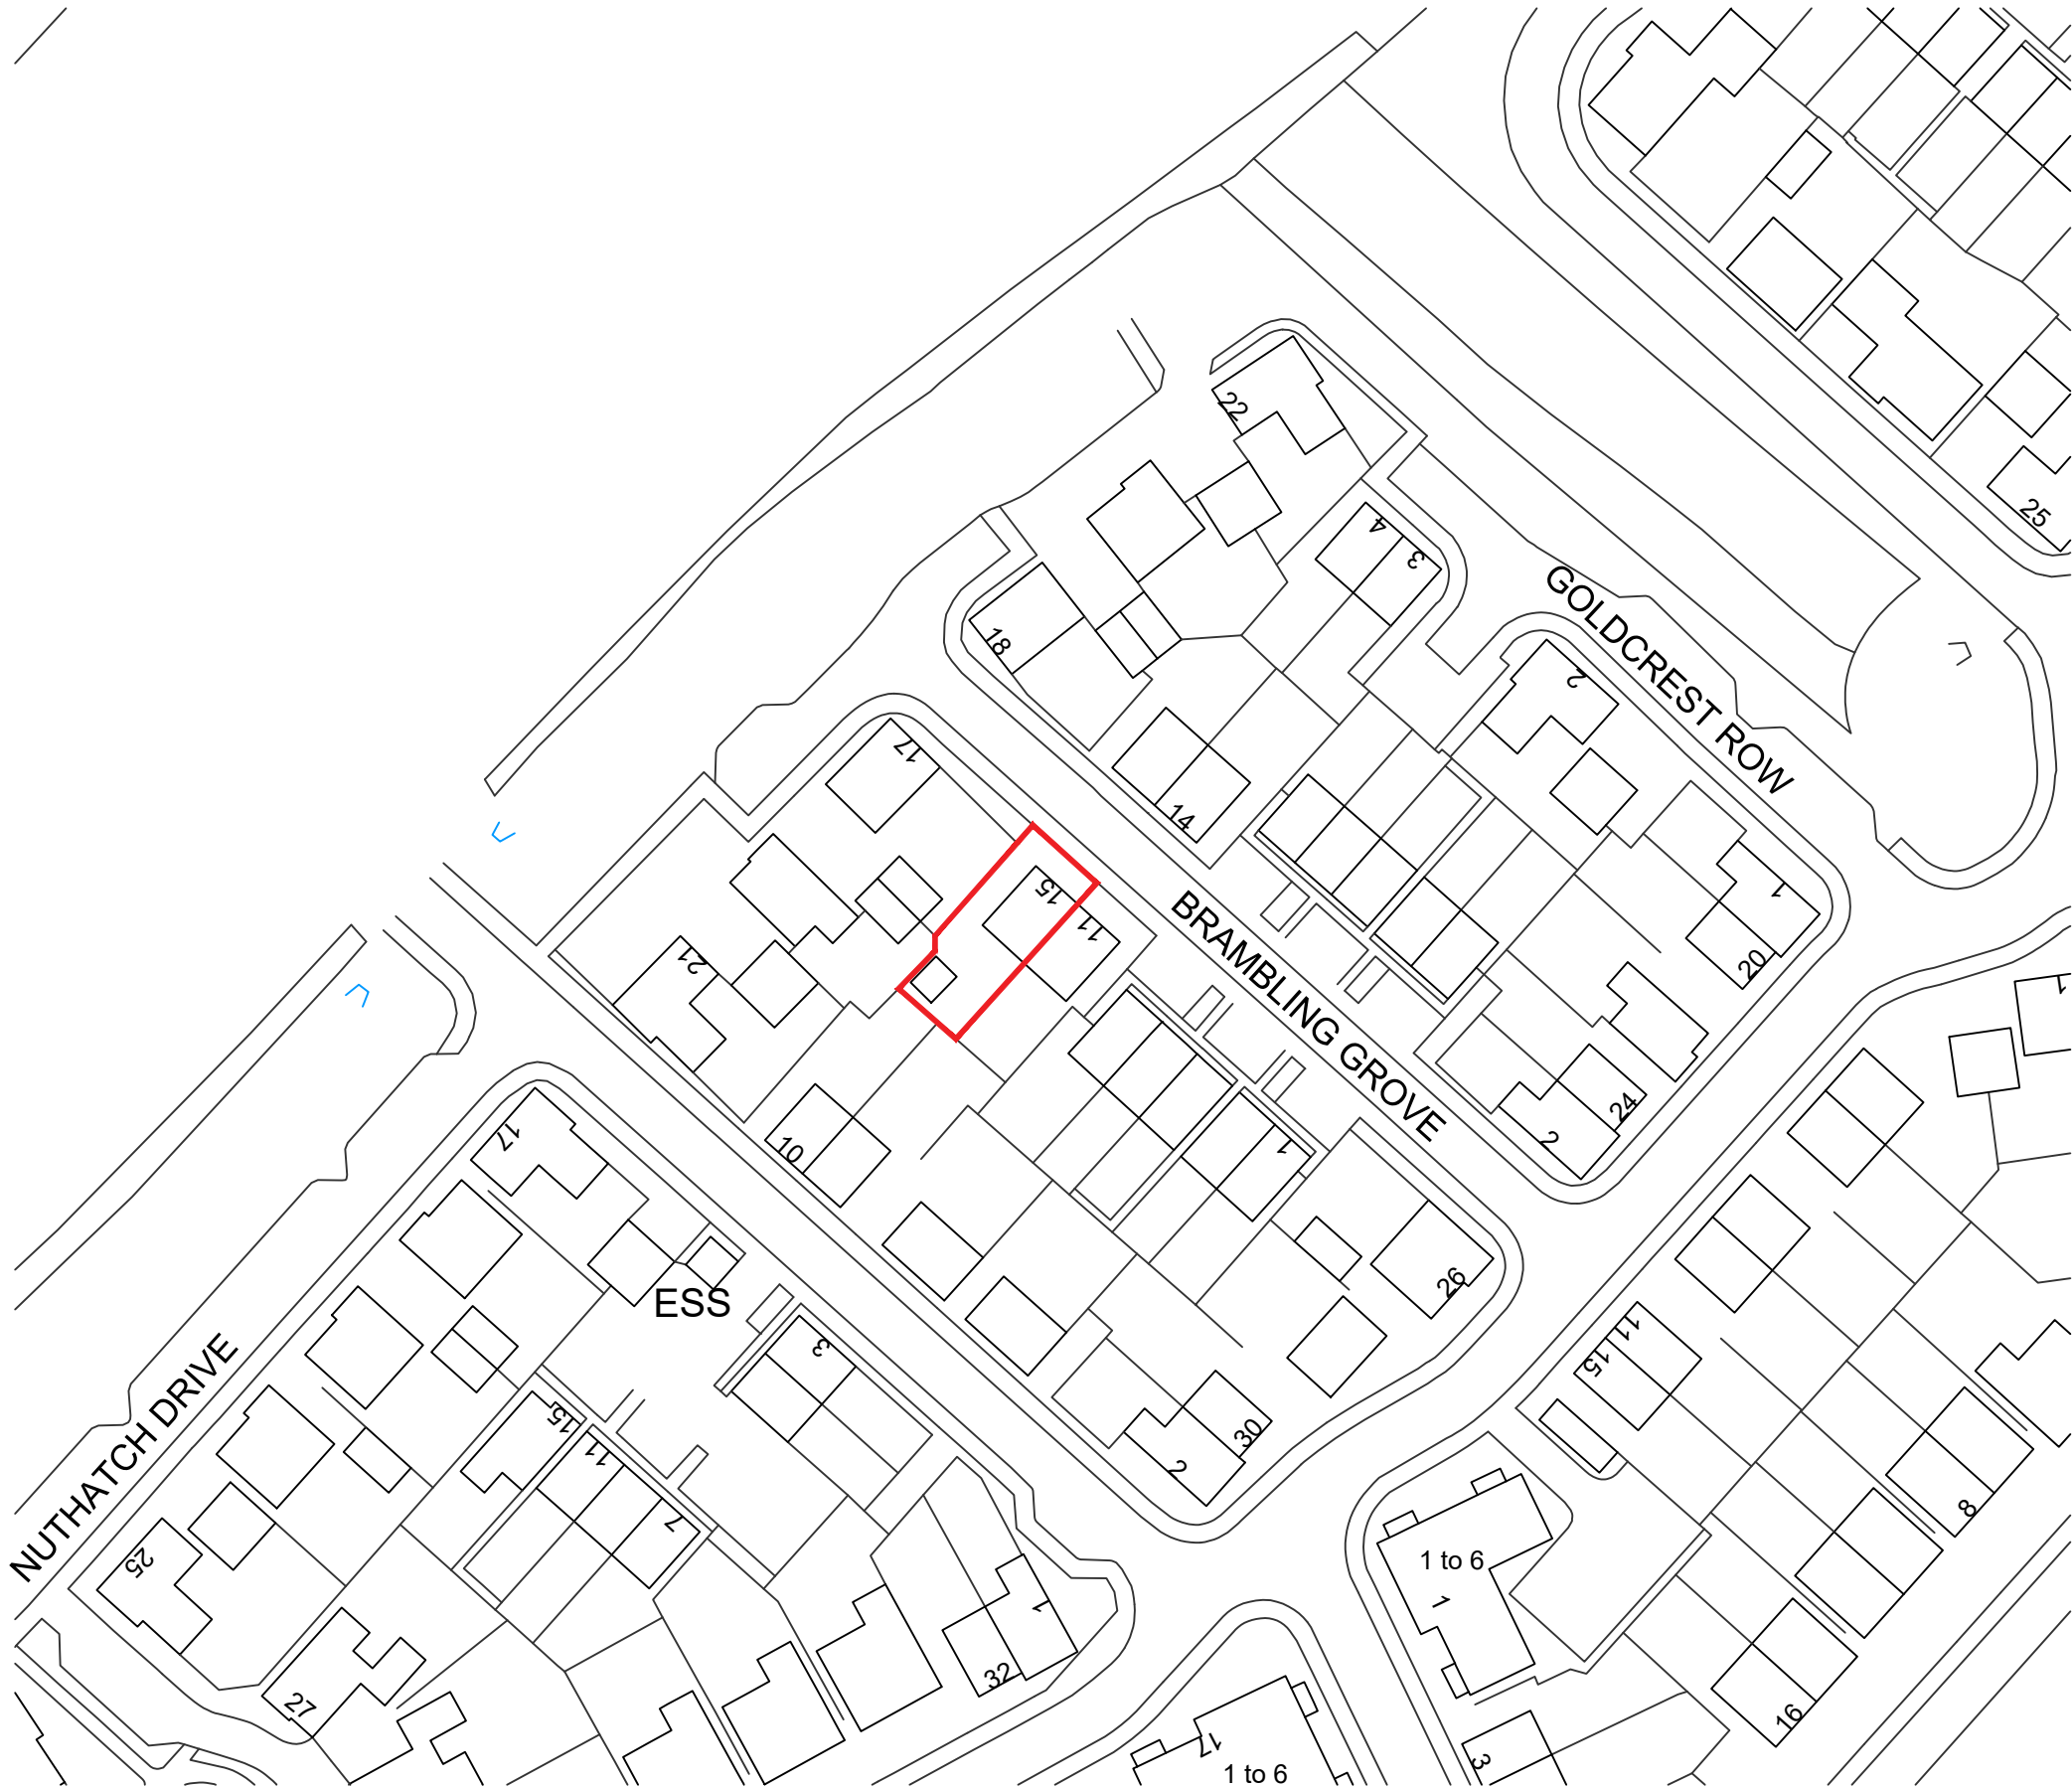

Ordnance Survey, (c) Crown Copyright 2026. All rights reserved. Licence number 100022432

Notes:
This drawing and the works depicted are the copyright of Boyer.
This drawing is for planning purposes only. It is not intended to be used for construction purposes. Whilst all reasonable efforts are used to ensure drawings are accurate, Boyer accept no responsibility or liability for any reliance placed on, or use made of, this plan by anyone for purposes other than those stated above.

Do not scale from this drawing. All contractors must visit the site and be responsible for taking and checking Dimensions.

Key:
- Line denotes site boundary

Rev	Date : 03/26	Description	Drawn	SM
-----	--------------	-------------	-------	----

Client
CALA Thames

Project
15 Brambling Grove

Drawing Title
Location Plan

Drawing No.	PL100	Job Ref.	17.1070
-------------	-------	----------	---------

Scale @ A3	1:1250	Revision	-
------------	--------	----------	---

