


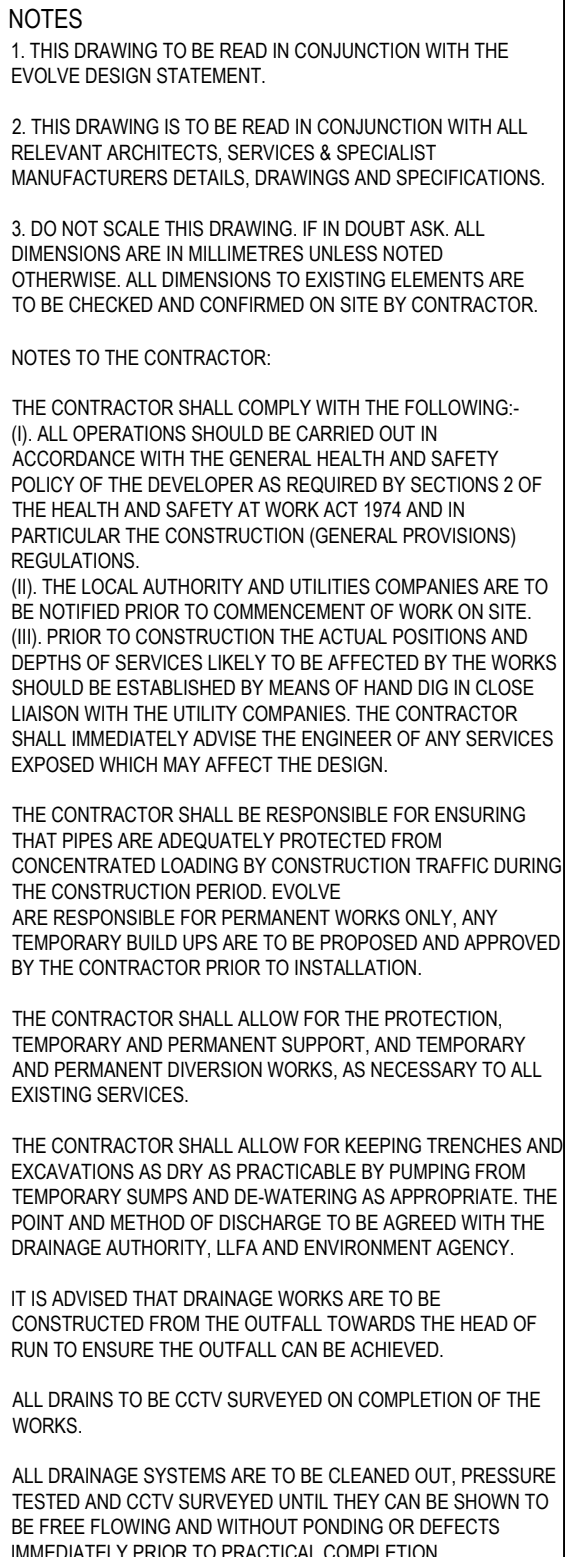

PROPOSED FOUL WATER MANHOLE SCHEDULE											
MANHOLE REF	MANHOLE TYPE	APPROX. COVER DIA.	INVERT ELEV. OF PICKING PIPE	DIAMETER OF LARGEST PIPE	APPROX. DEPTH	INTERNAL SIZE	COVER TYPE & LARGEST OPENING	LOAD CLASS	SETTING OUT COORDS		REMARKS
									Easting	Northing	
MH F1	PCC RING	38.096	37.780	1500	1.315	1050x	600x600	D400	-	-	
MH F2	PCC RING	38.870	36.650	1500	2.220	1050x	600x600	C250	-	-	
MH F3	PCC RING	38.980	36.120	1500	2.865	1200x	600x600	C250	-	-	
MH F4	PCC RING	38.965	37.780	1500	1.180	1050x	600x600	C250	-	-	

STAGE 4			
Client FRASERS PROPERTY			
Project INDUSTRIAL TECHNOLOGY BUILDING WINNERSH TANGLE HAMPSHIRE			
Drawing Title PROPOSED DRAINAGE GENERAL ARRANGEMENT			
Drawn by PW	Checked by RM	Scale @ AD 1:200	
Drawing No. 3514-EVE-0-XX-DR-C-9000			Revision P02
 20 Balfic Street London EC1Y 0UL www.evolveuk.biz info@evolveuk.biz 0207 251 6888			