


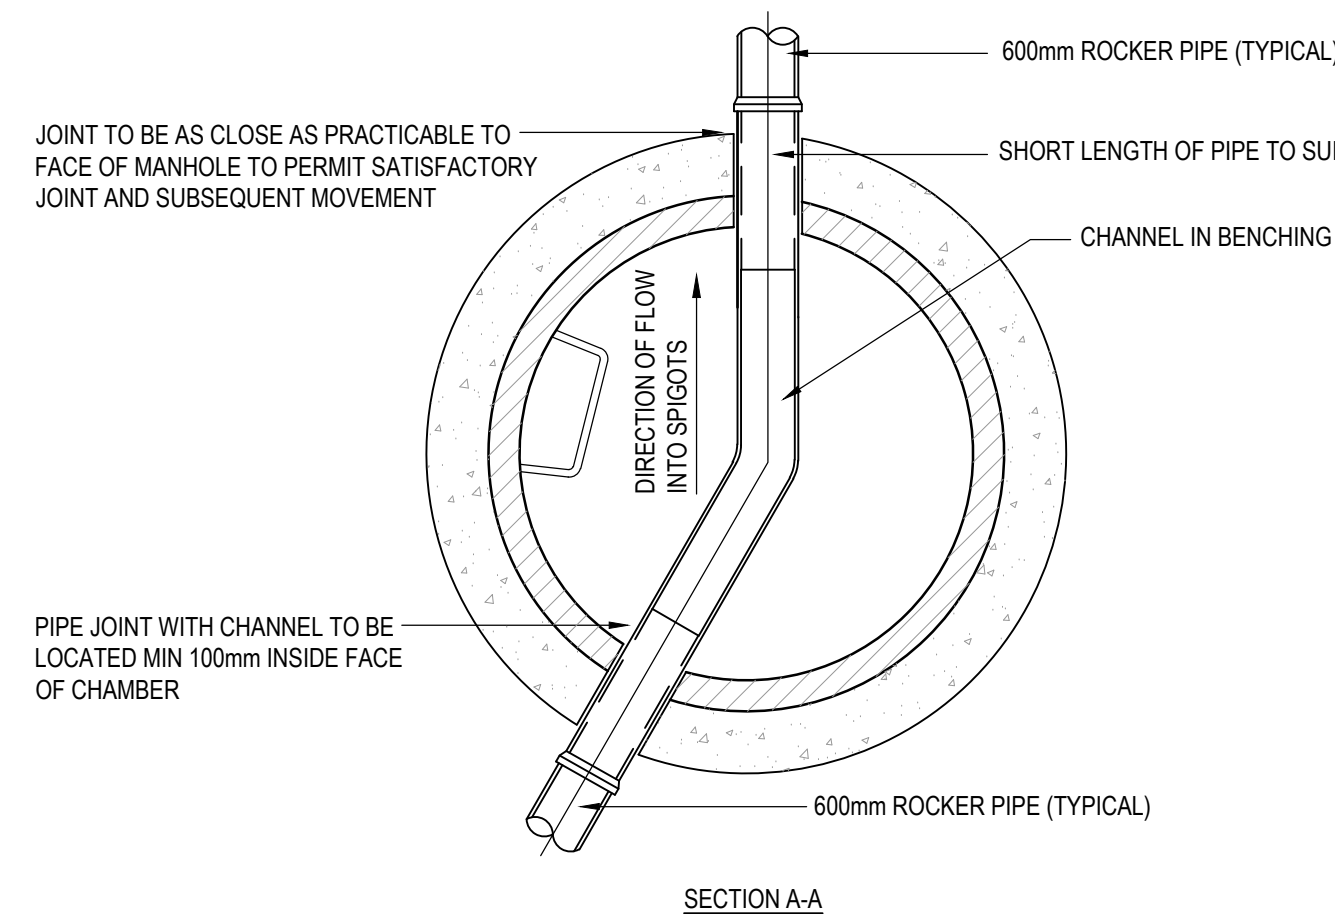
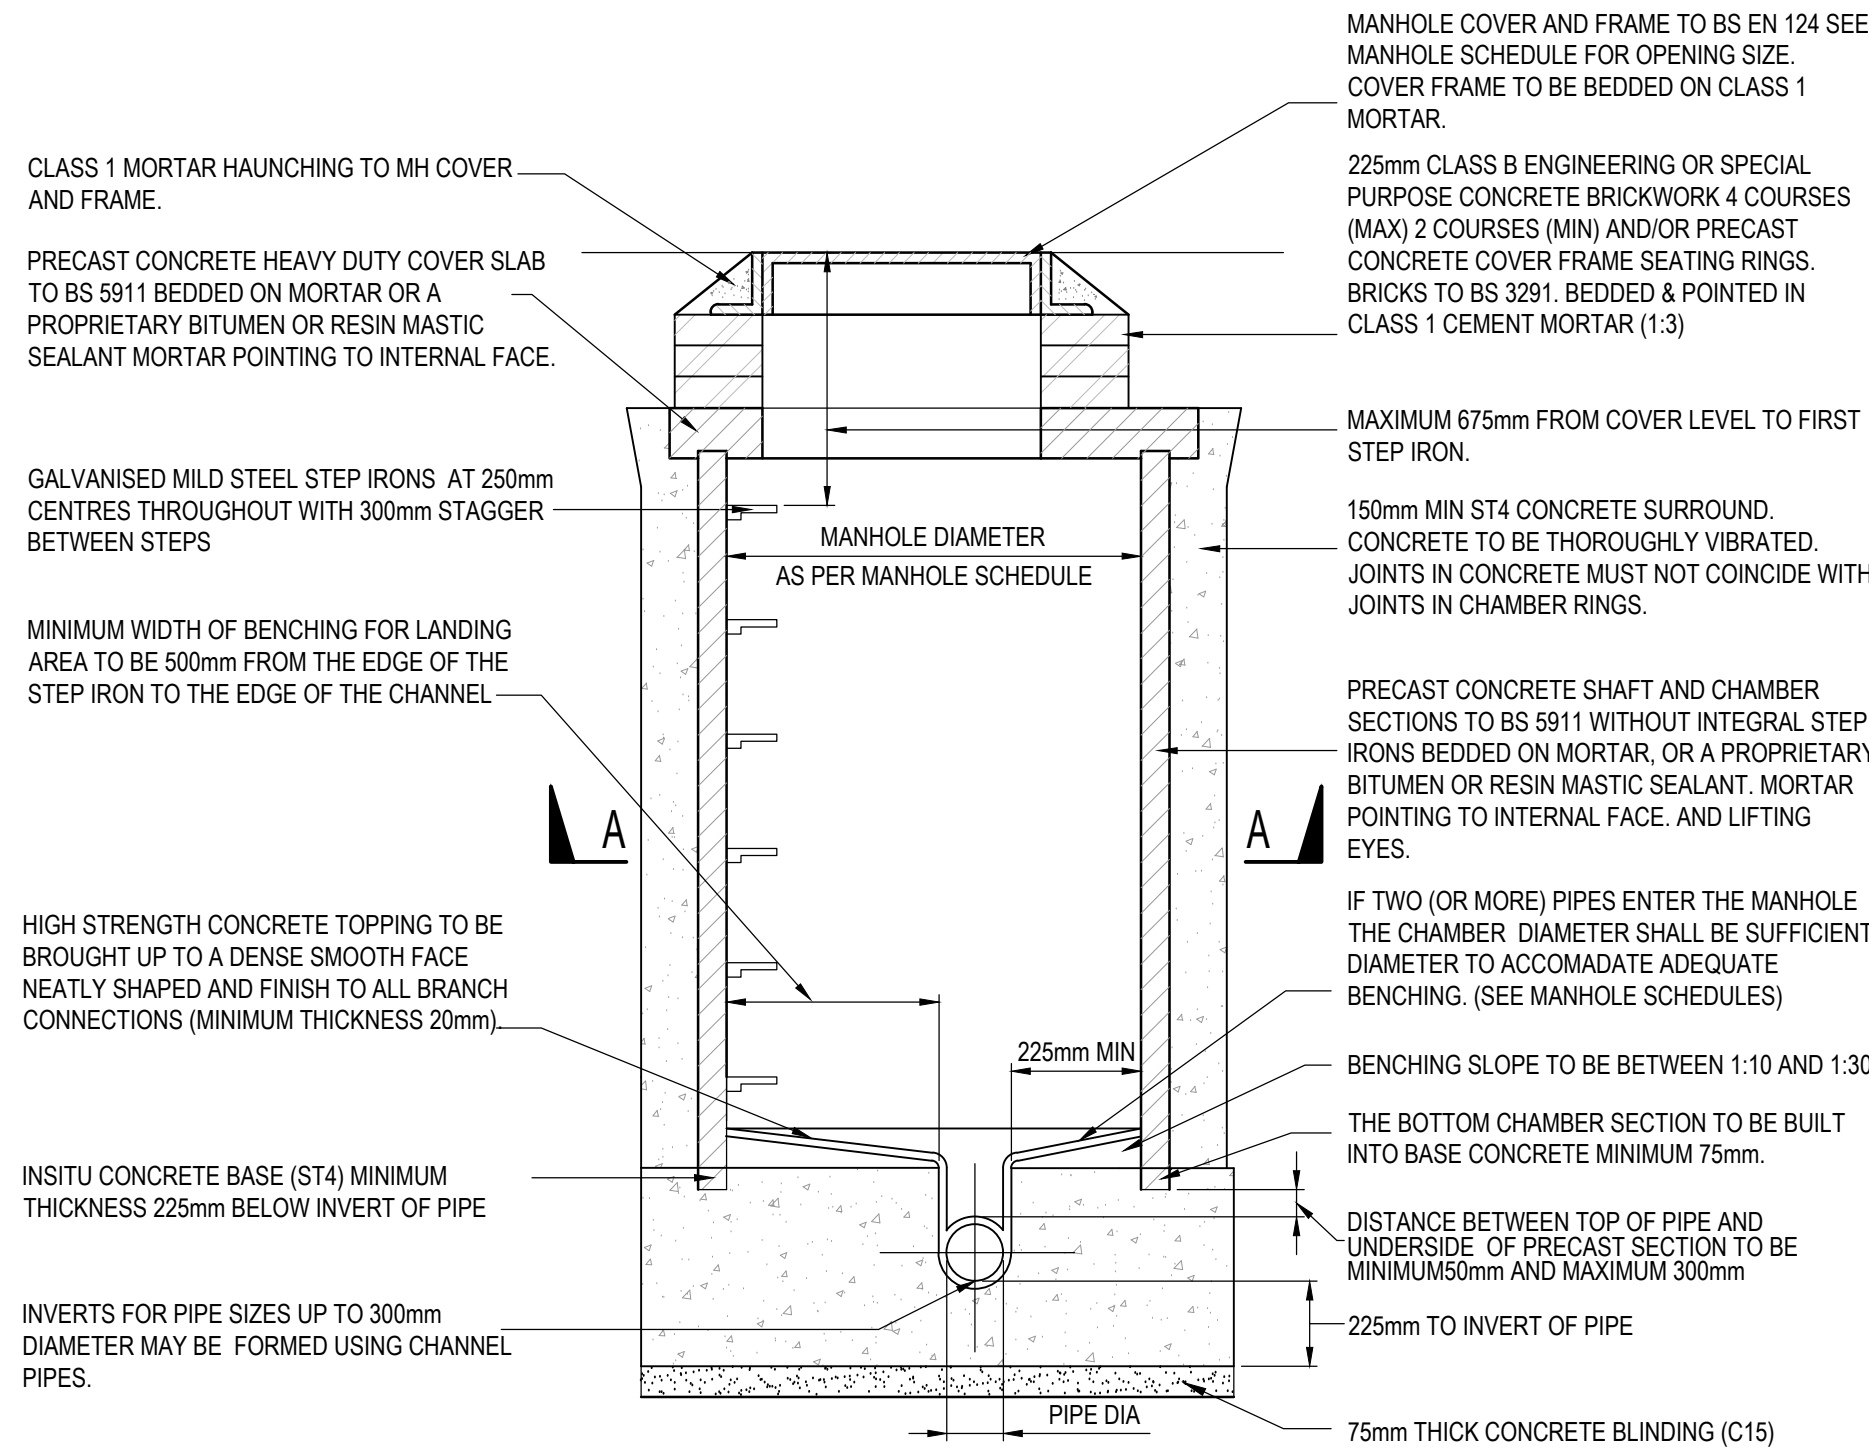
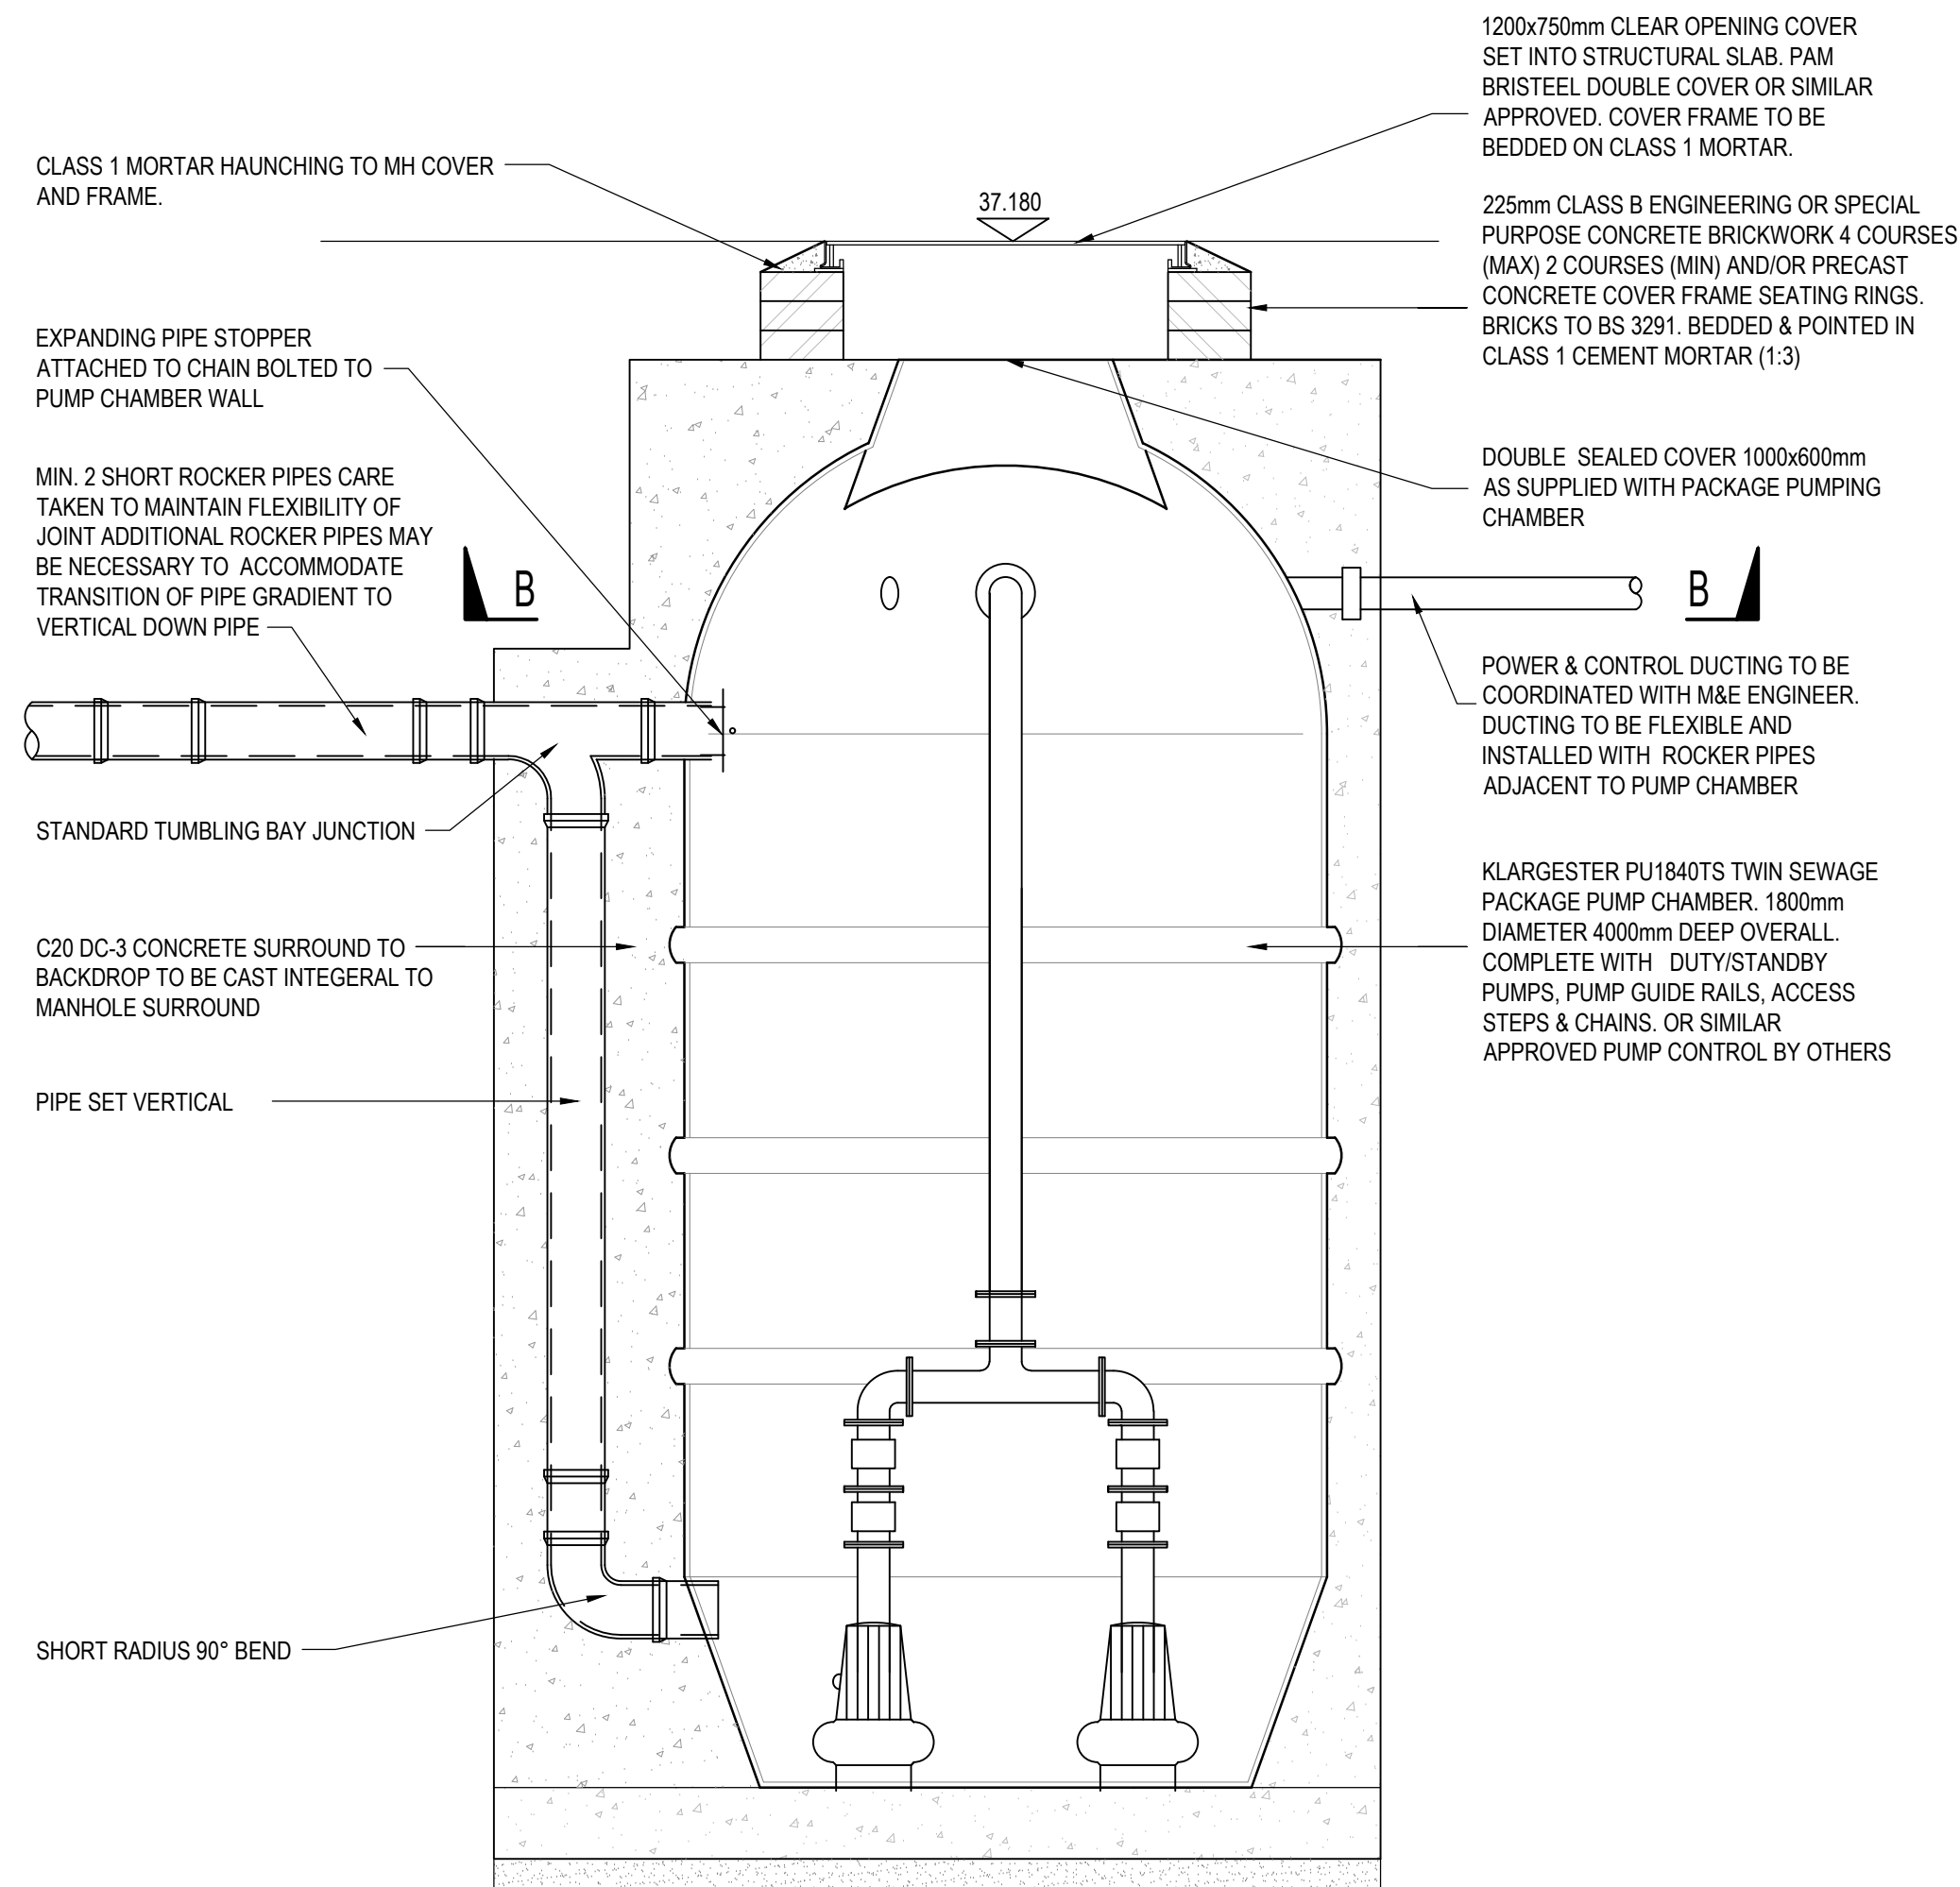


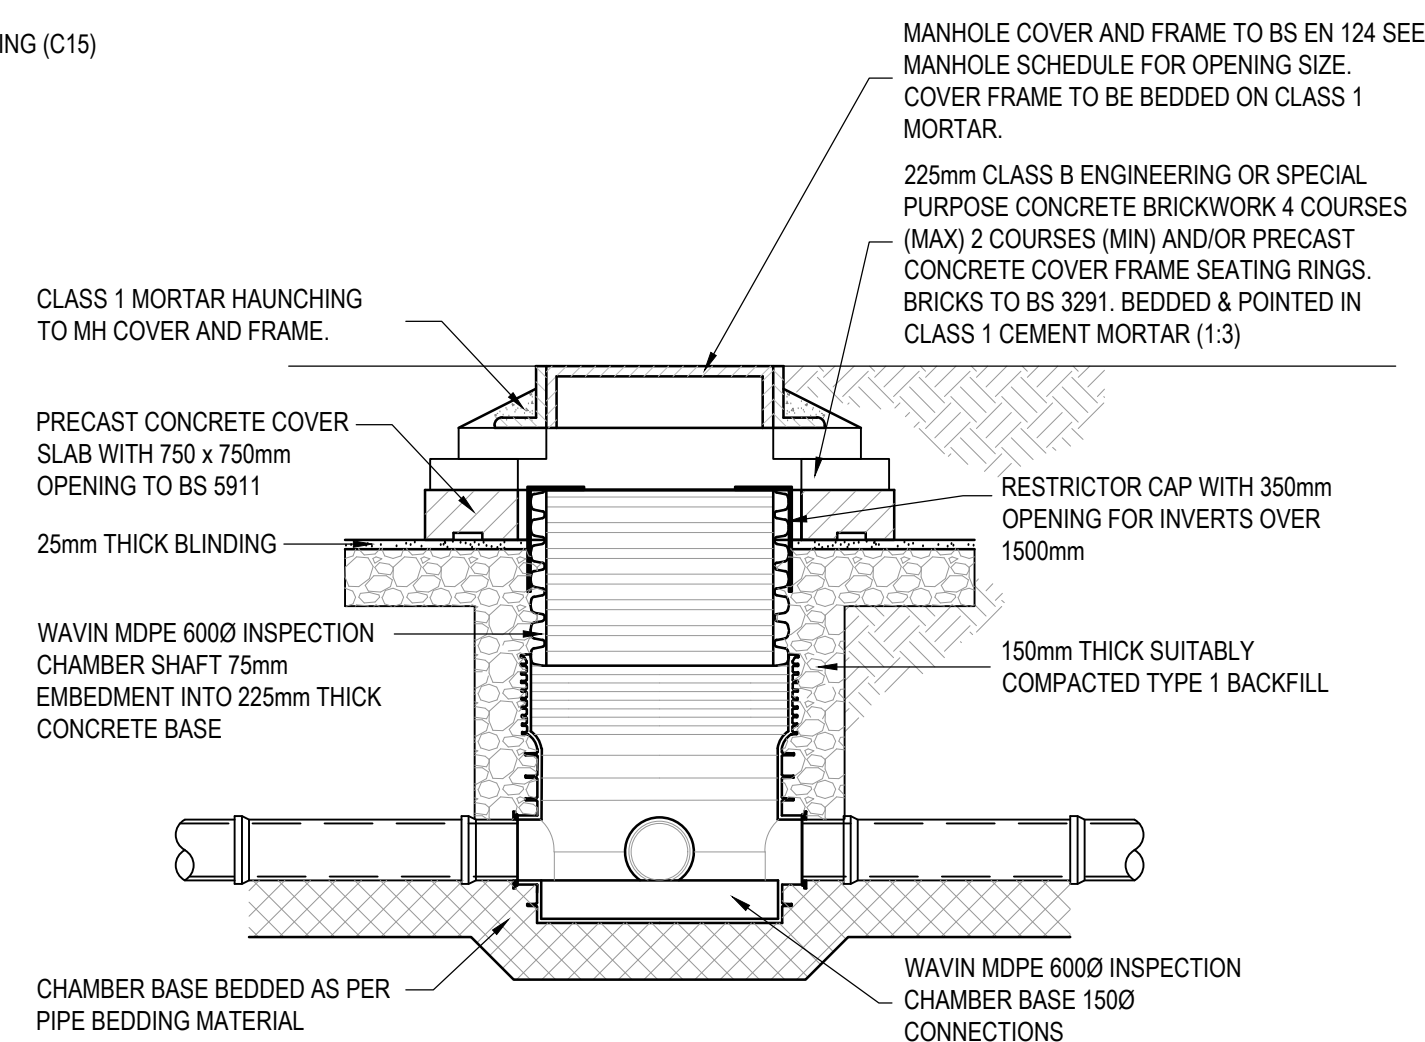


TYPICAL PRECAST RING MANHOLE
DEPTH TO SOFFIT = UP TO 3.0m
SCALE 1:20

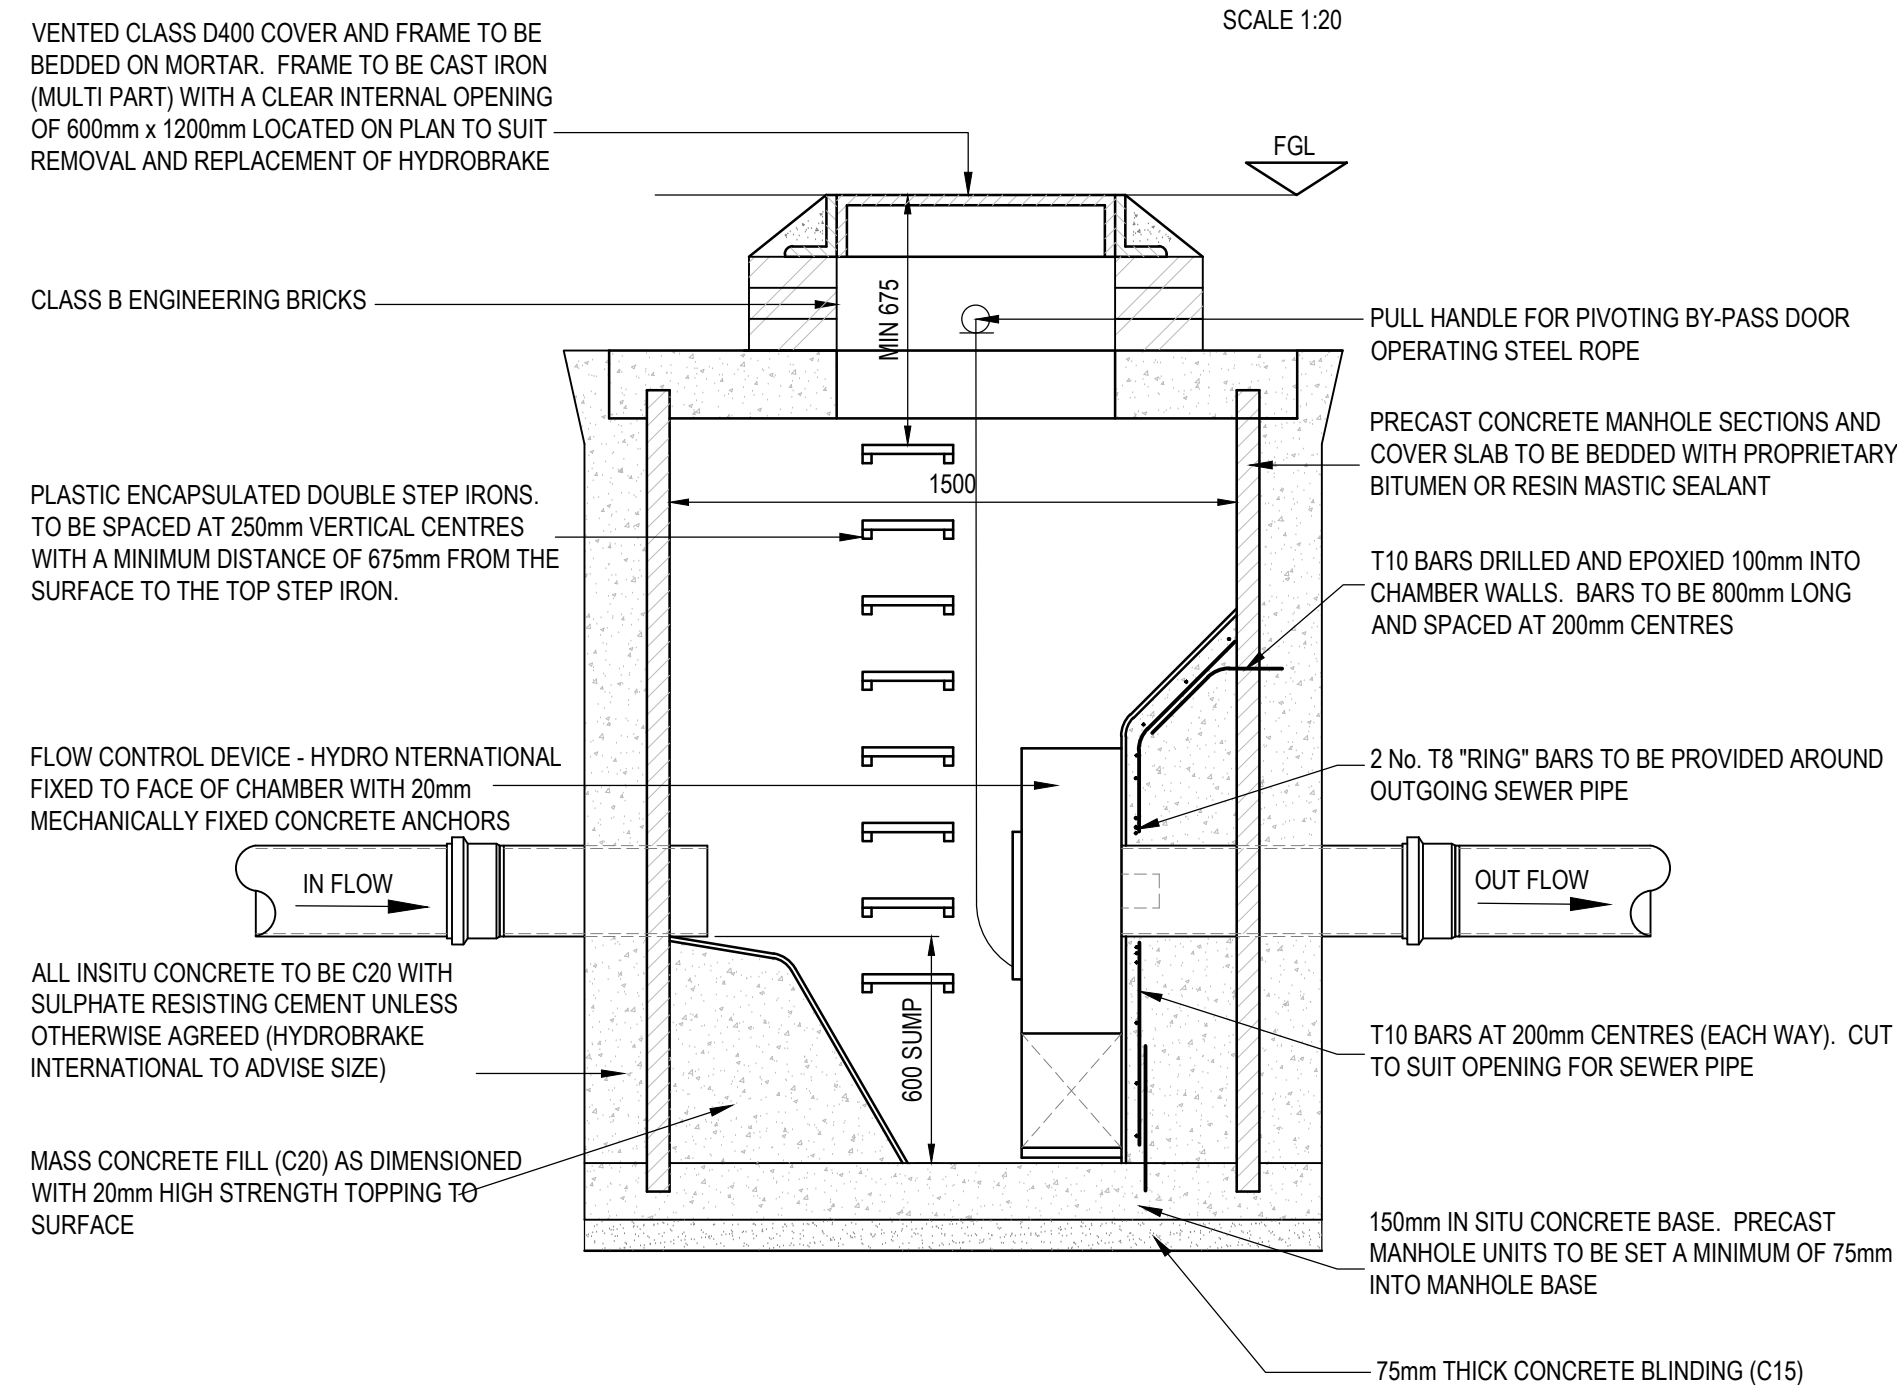

TYPICAL MDPE INSPECTION CHAMBER DETAIL
SCALE 1:20

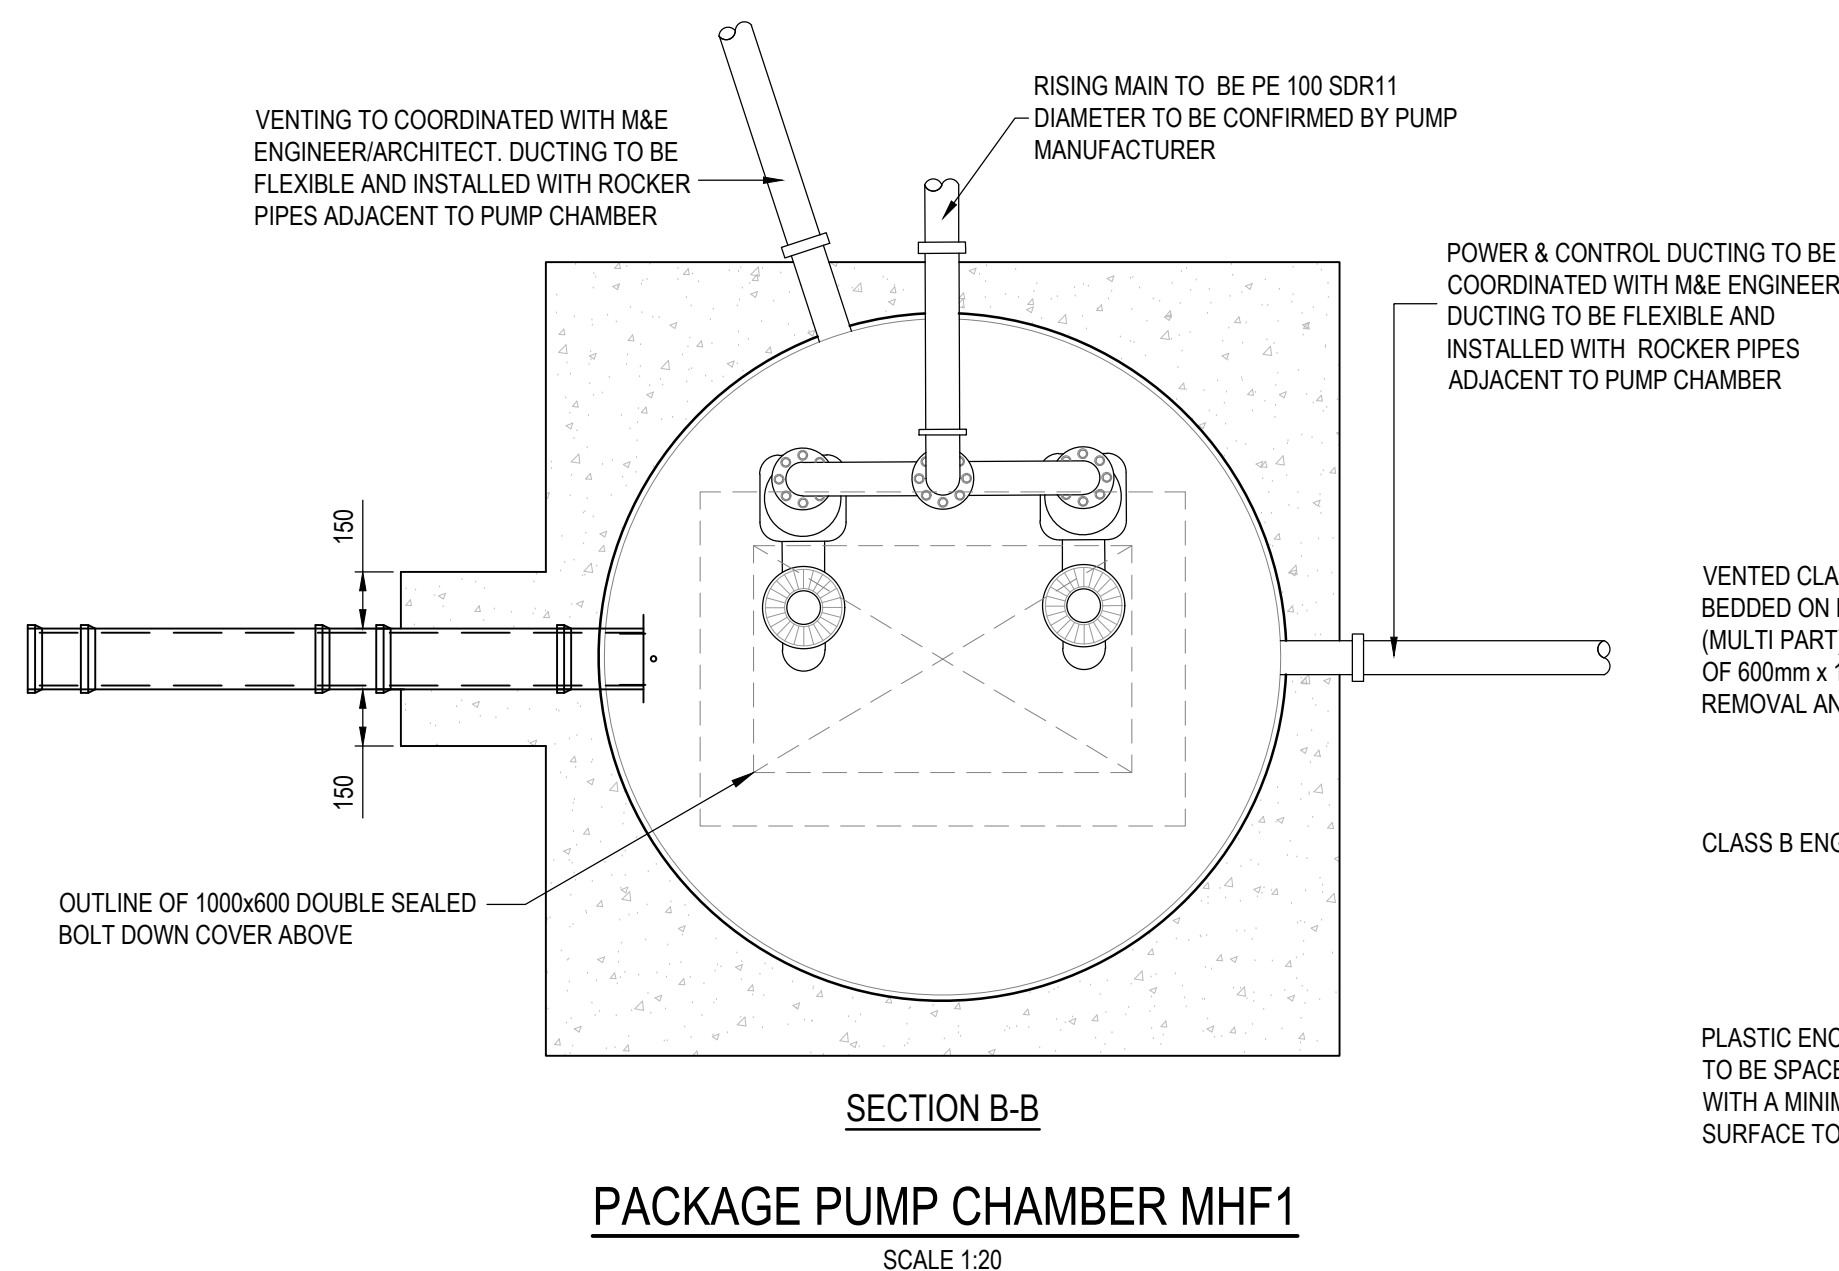

TYPICAL HYDROBRAKE DETAILS
SCALE 1:20

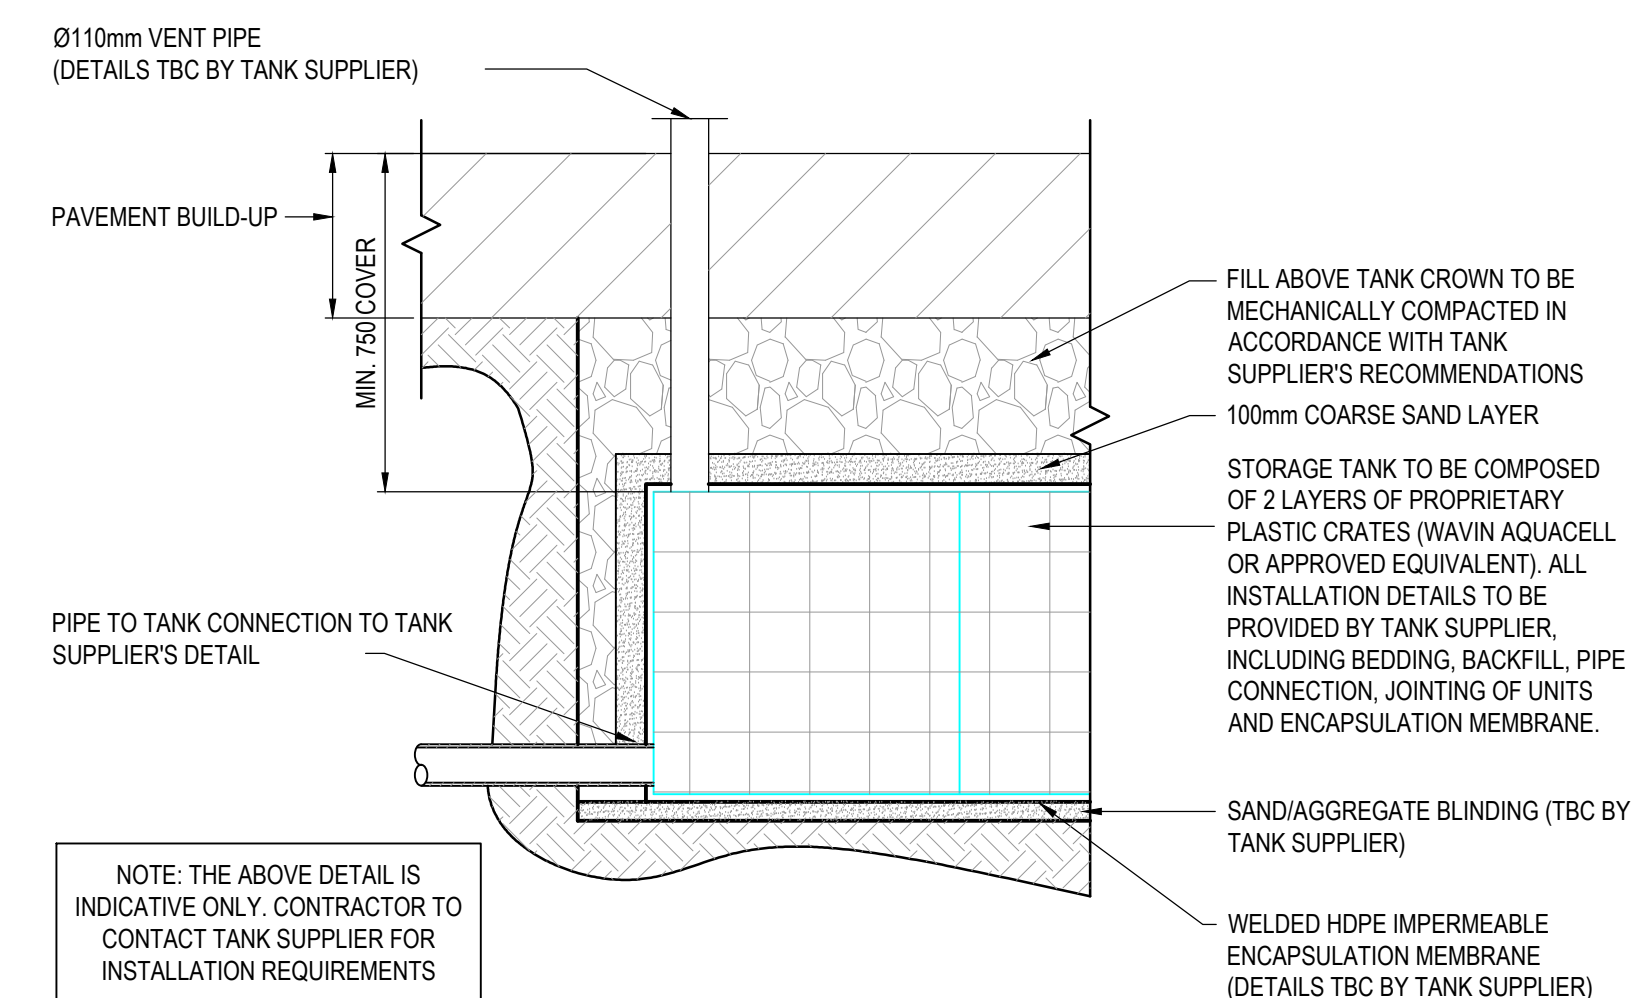

WAVIN AQUACELL ATTENUATION TANK INDICATIVE DETAIL
SCALE 1:20

NOTES
1. THIS DRAWING IS TO BE READ IN CONJUNCTION WITH THE EVOLVE DESIGN STATEMENT.
2. THIS DRAWING IS TO BE READ IN CONJUNCTION WITH ALL RELEVANT ARCHITECTS, SERVICES & SPECIALIST MANUFACTURERS DETAILS, DRAWINGS AND SPECIFICATIONS.
3. DO NOT SCALE THIS DRAWING. IF IN DOUBT ASK. ALL DIMENSIONS ARE IN MILLIMETRES UNLESS NOTED OTHERWISE. ALL DIMENSIONS TO EXISTING ELEMENTS ARE TO BE CHECKED AND CONFIRMED ON SITE BY CONTRACTOR.

P01	03.10.25	STAGE 4 ISSUE	PW	RM
Rev.	Date	Revision	By	Chk

STAGE 4

Client
FRASERS PROPERTY

Project
INDUSTRIAL TECHNOLOGY BUILDING
WINNERSH TRIANGLE HAMPSHIRE

Drawing Title
DRAINAGE DETAILS
SHEET 2

Drawn by PW	Checked by RM	Scale @ A1 1:20
----------------	------------------	--------------------

Drawing No. 3514-EVE-01-XX-DR-C-9011	Revision P01
---	-----------------

EVOLVE
20 Baltic Street
London
EC1Y 0UL
www.evolveuk.biz
info@evolveuk.biz
0207 251 6888