


PROPOSED ELEVATIONS OF 2M HIGH WIRE FENCING ON TREATED WOODEN POSTS

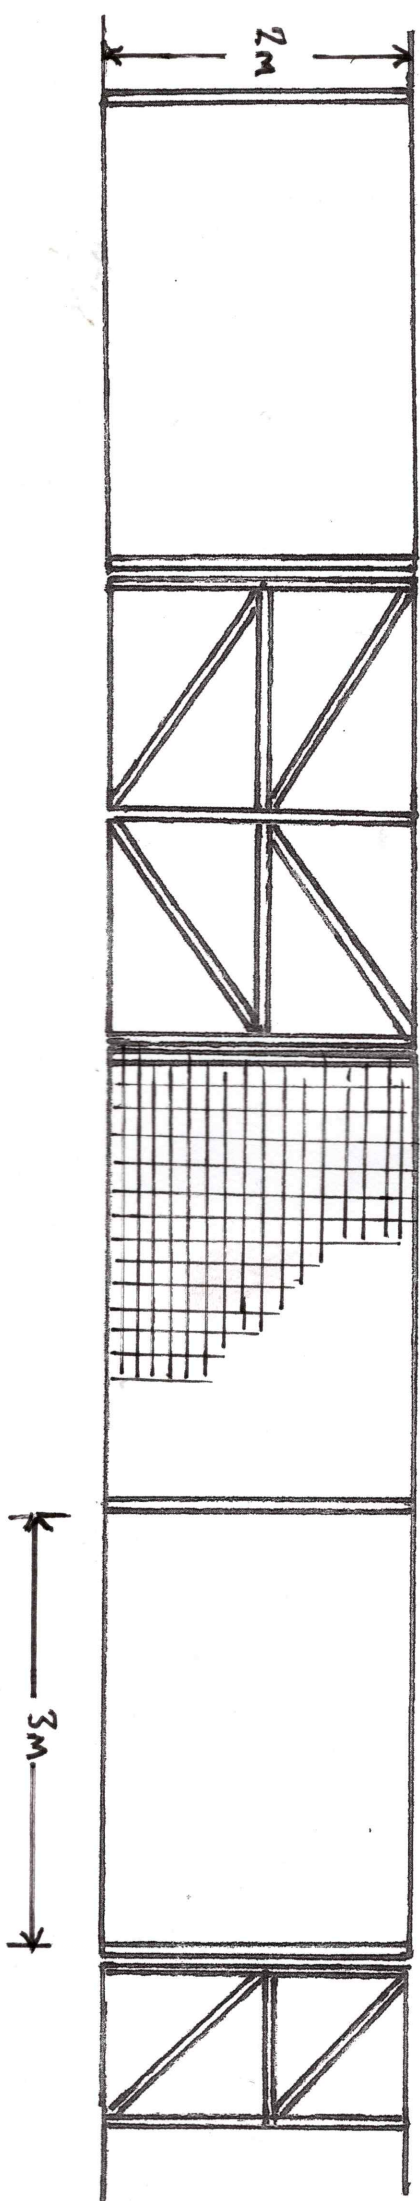

TRACTOR ACCESS GATE

SCALE 1:50

PEDESTRIAN ACCESS GATES

APPLICATION NO. 261741 LONG MEADOW FARM - SECURE PERIMETER FENCING FOR DOG WALKING ENCLOSURES