



Promap
© Crown Copyright 2001. All Rights Reserved.
Ordnance Survey Licence No. 100012345
Printed Date: 11/05/06 Paper Size: A3

KEY

 = PHASE 1

 = PHASE 2


 = PHASE 3

 = PHASE 4

 = PHASE 5

 = PHASE 6

 = PHASE 7

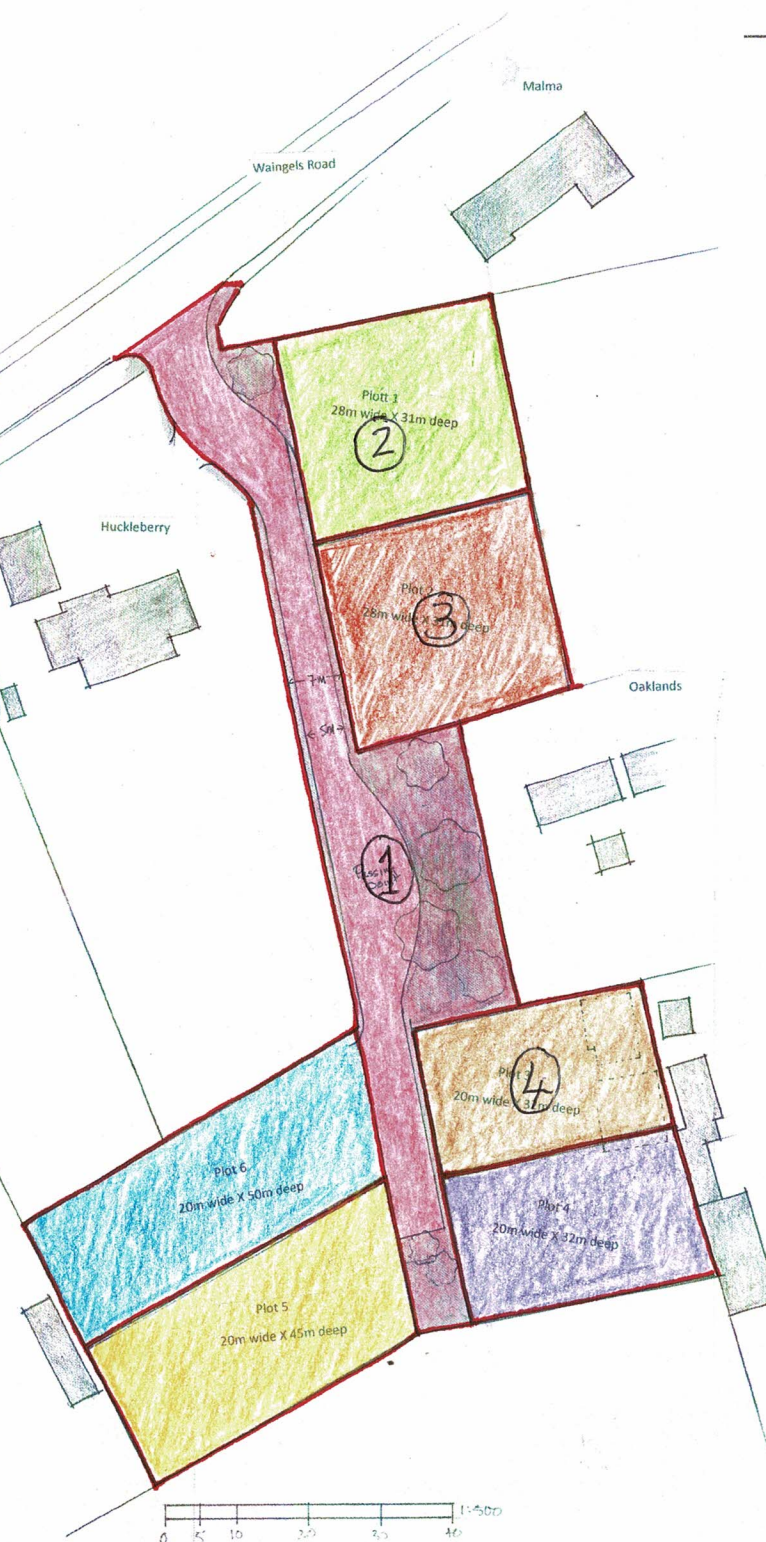

Promap
© Crown Copyright 2001. All Rights Reserved.
Ordnance Survey Licence No. 100012345
Printed Date: 11/05/06 Paper Size: A3

Client: Charlesgate Homes

Site: Huckleberry & adjoining land
Waingels Road
Charvil
RG10 0UA

Scale: 1:500 & 1:1250

PHASING PLAN