




Promap
LANDMARK INFORMATION

Ordnance Survey © Crown Copyright 2022. All Rights Reserved.
Licence number: 10002452
Printed Scale: 1:1250 Paper Size: A3

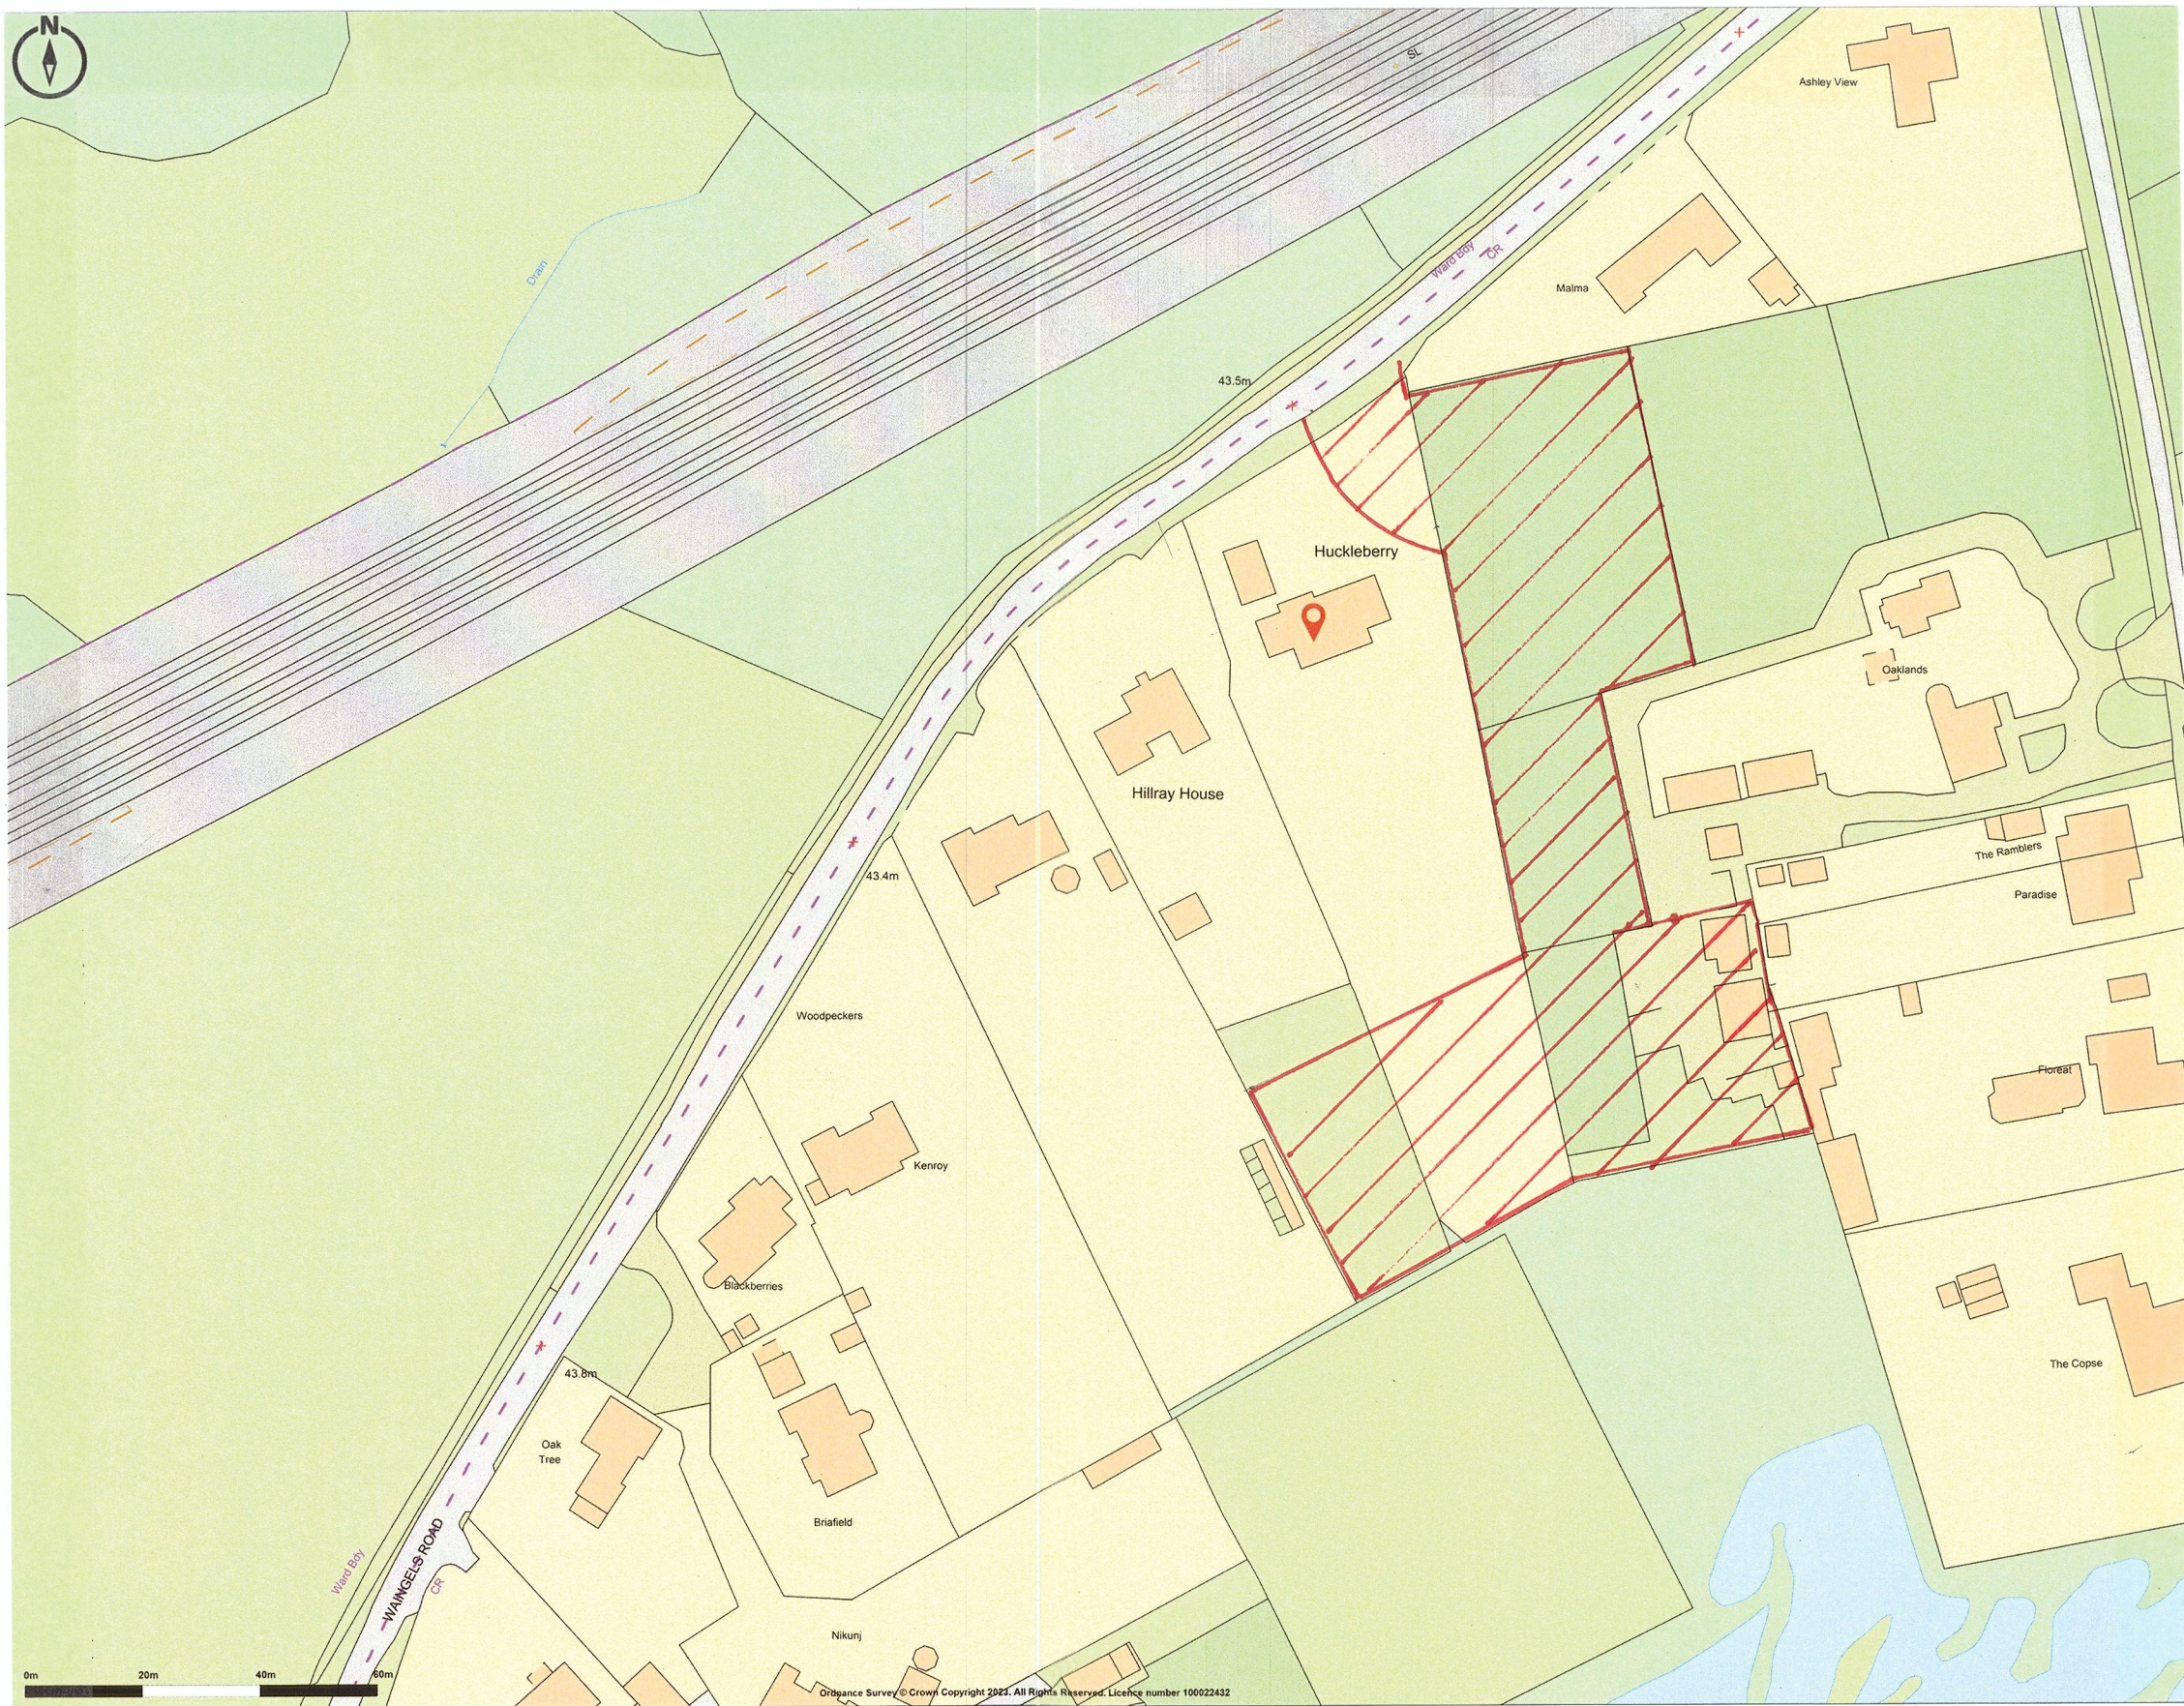

Promap
LANDMARK INFORMATION

© Crown copyright and database rights 2024. OS AC000013465
Printed Scale: 1:1250 Paper Size: A4

Client:	Charlesgate Homes
Site:	Huckleberry & adjoining land Waingels Road Charvil RG10 OUA
Scale:	1:500 & 1:1250