W. Front Elevation 1:100

N. Side Elevation 1:100

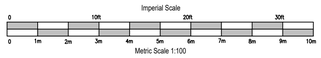

E. Rear Elevation 1:100

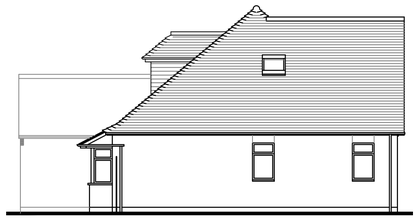

S. Side Elevation 1:100

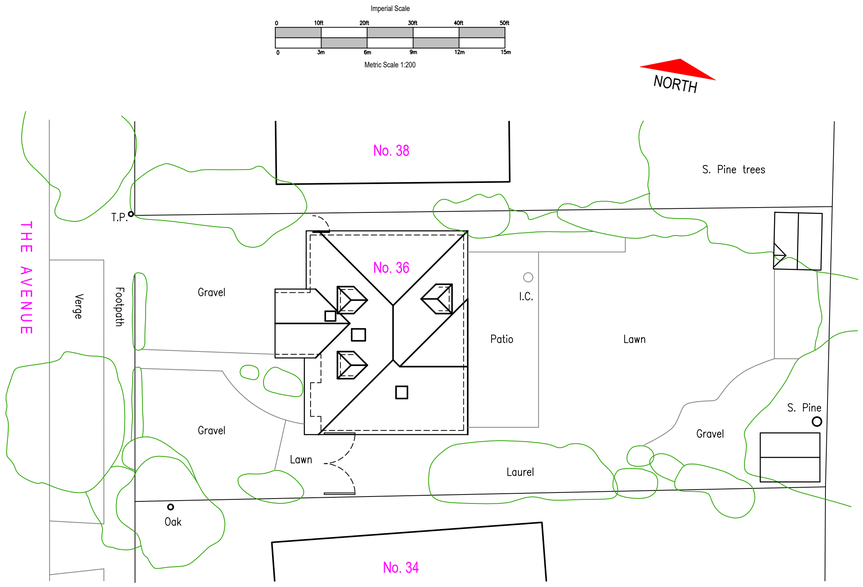

Site/Roof Plan 1:200

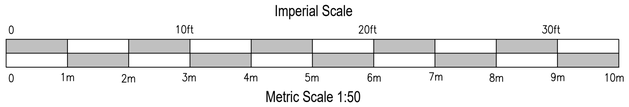

EXISTING

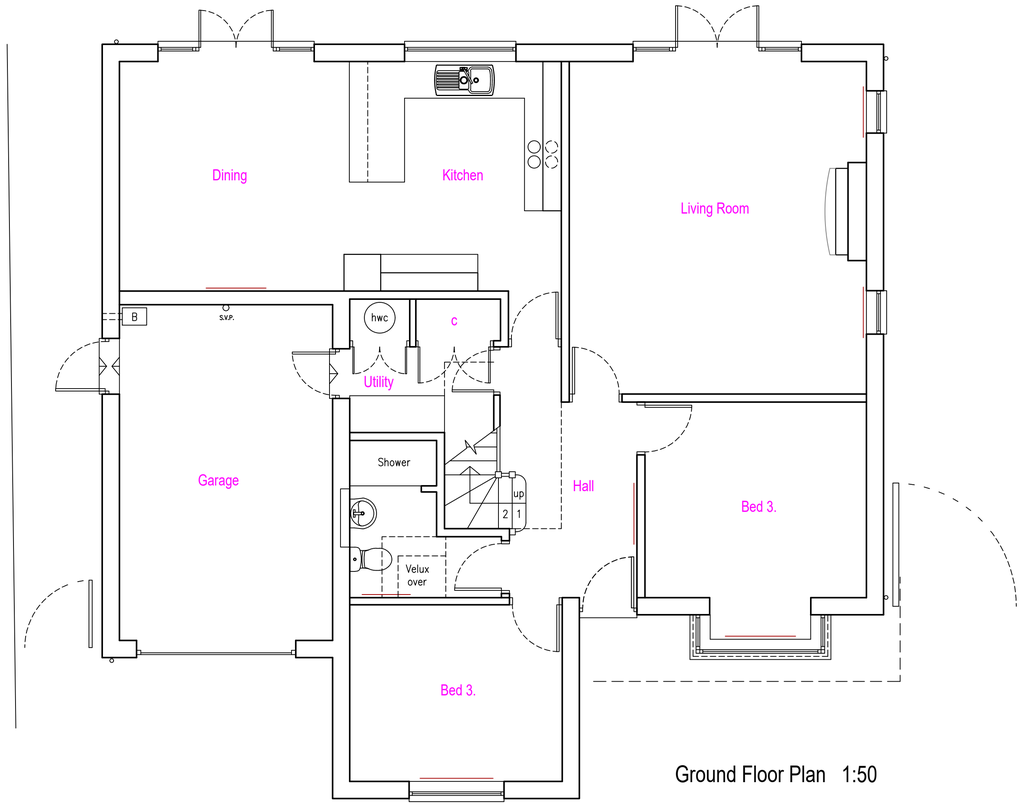

Ground Floor Plan 1:50

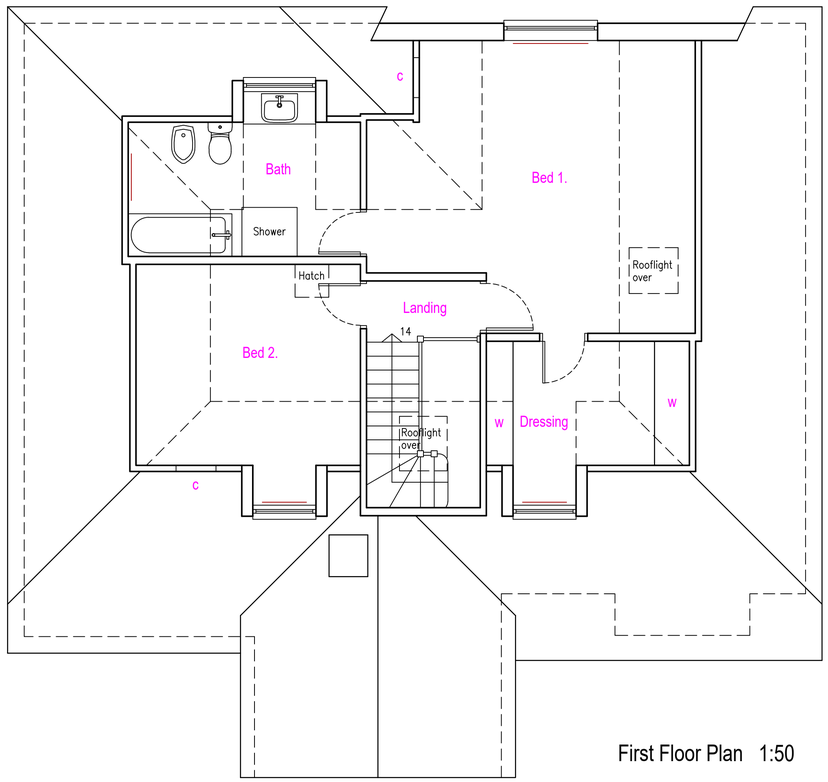

First Floor Plan 1:50

General notes:

Materials:

Red/brown plain roof tiles
Red/brown brickwork
White uPVC double glazed windows/doors
Brown round uPVC guttering
Some off white render panels with brown timbers

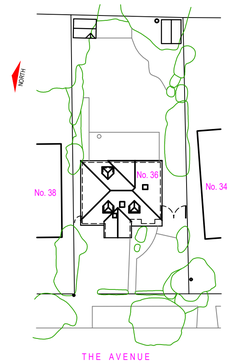

Block Plan 1:500

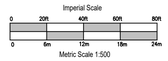

Date	Revisions

© copyright

ABRACAD
The Atrium, Broad Lane, Bracknell, Berkshire, RG12 9BX
01344 481047 / 07763 058779
services@abracad.co.uk
www.abracad.co.uk
Established in 1982
Firmness Commodity D'light

Client
Mr & Mrs Gray

Job Title
Proposed extension & alterations at:
36 The Avenue,
Crowthorne,
Berks.,
RG45 6PG

Drawing Title
Existing Plans & Elevations

Scale 1:50, 1:100, 1:200 & 1:500 (plot at oversize A1)

Date July 2026

Drawn by A. Lloyd Architect

Drg No GRA/01

Rev