




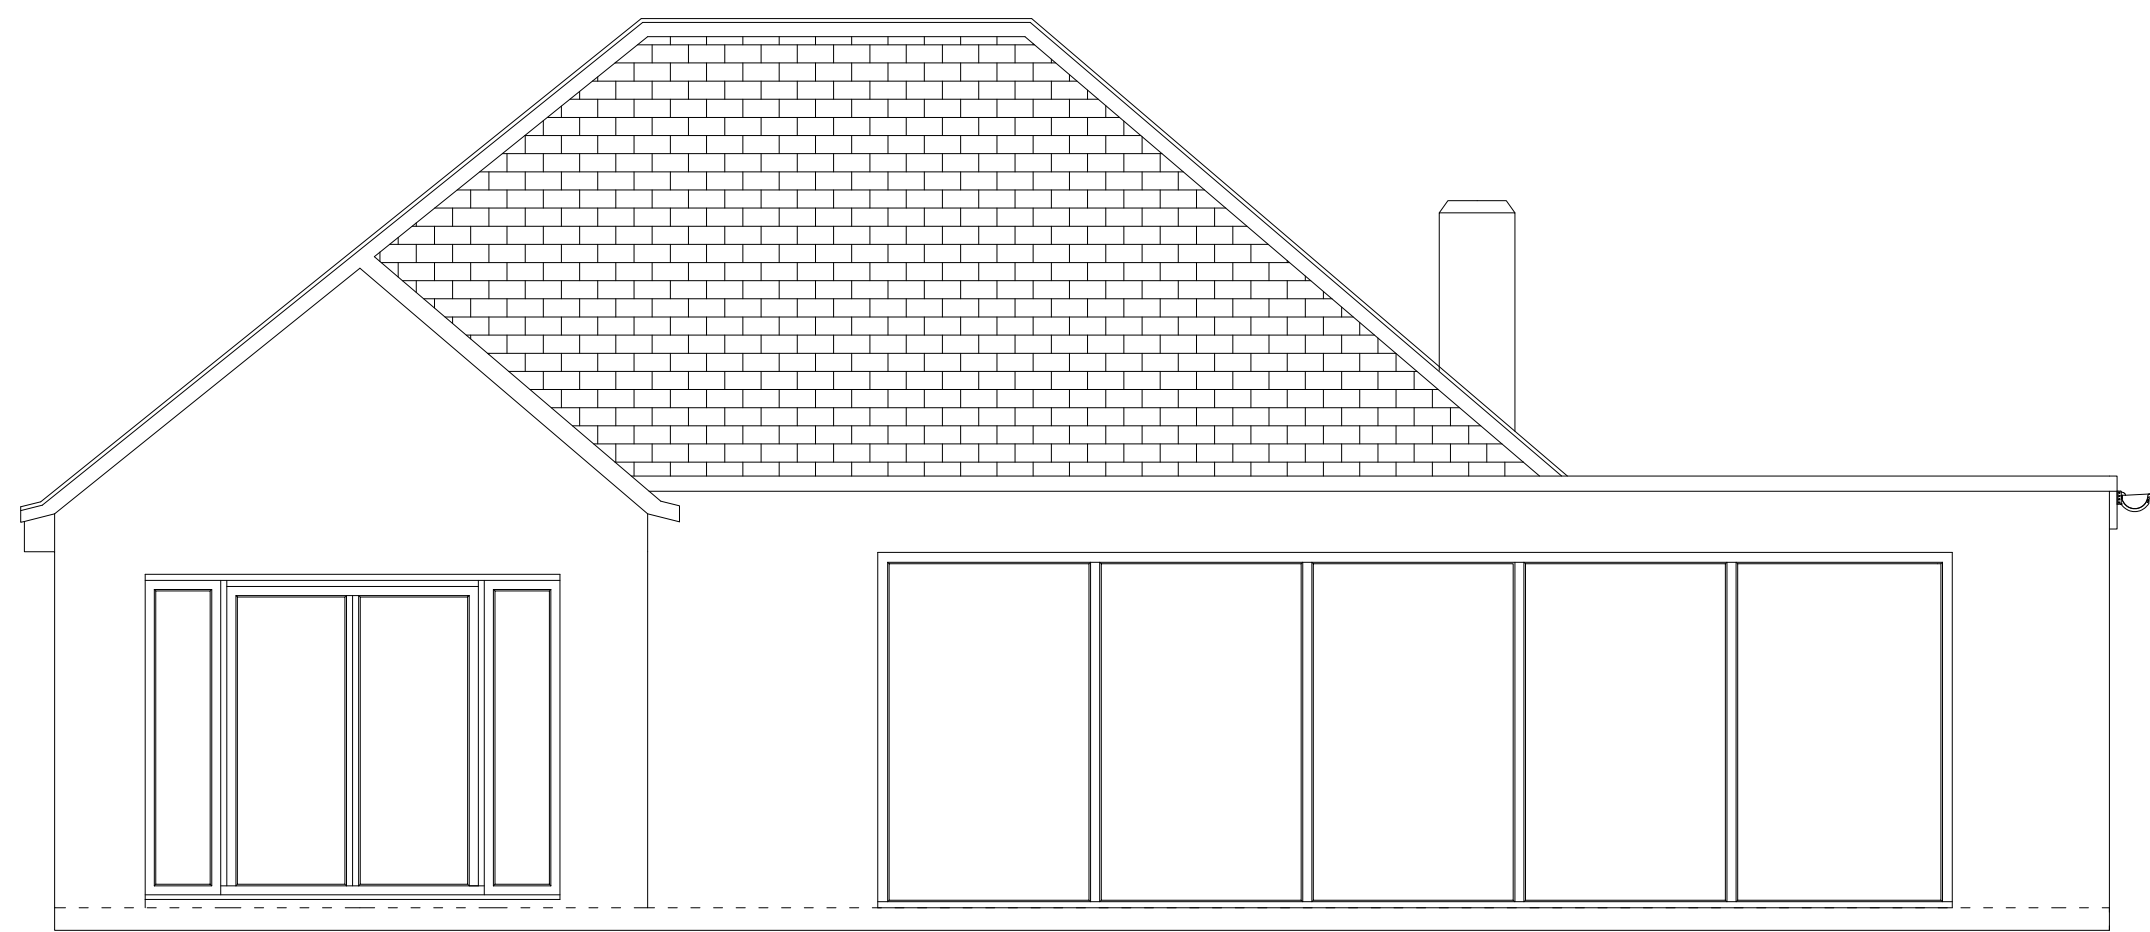


01 PROPOSED
NORTH

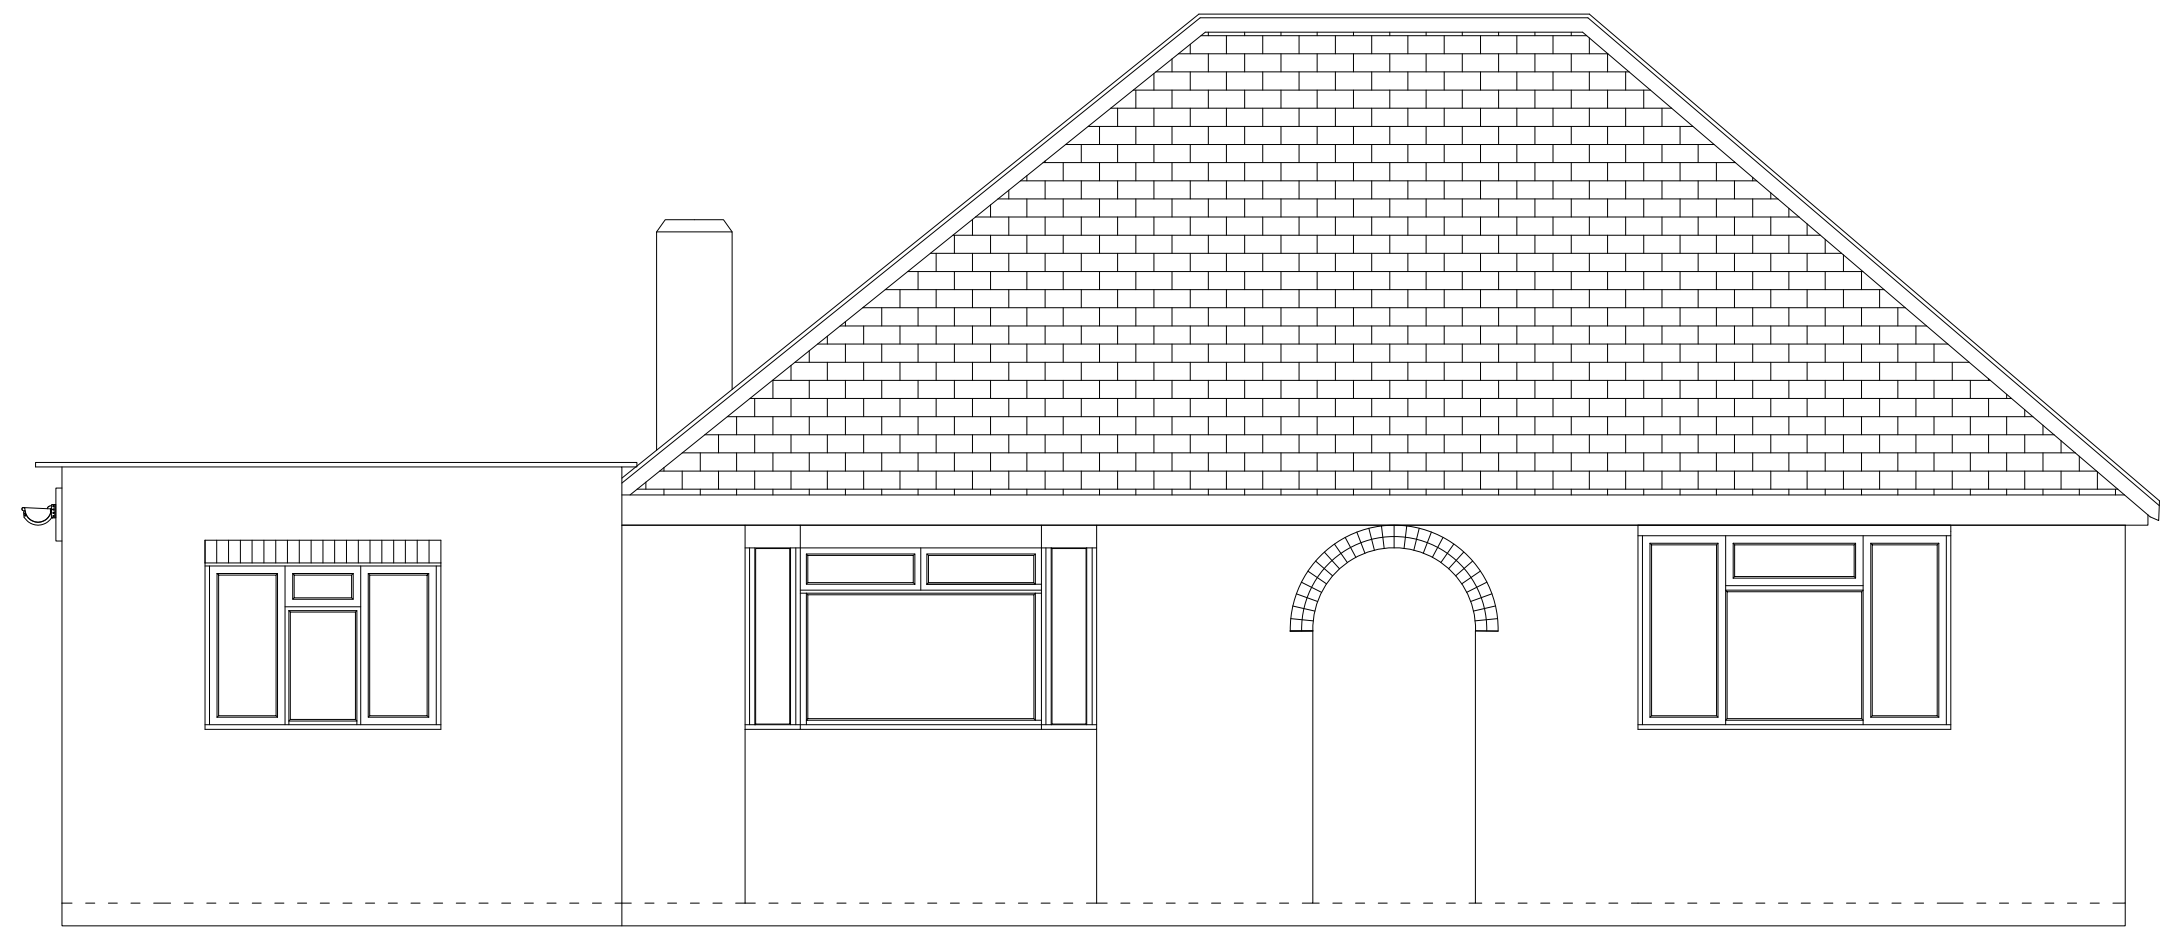

02 PROPOSED
SOUTH

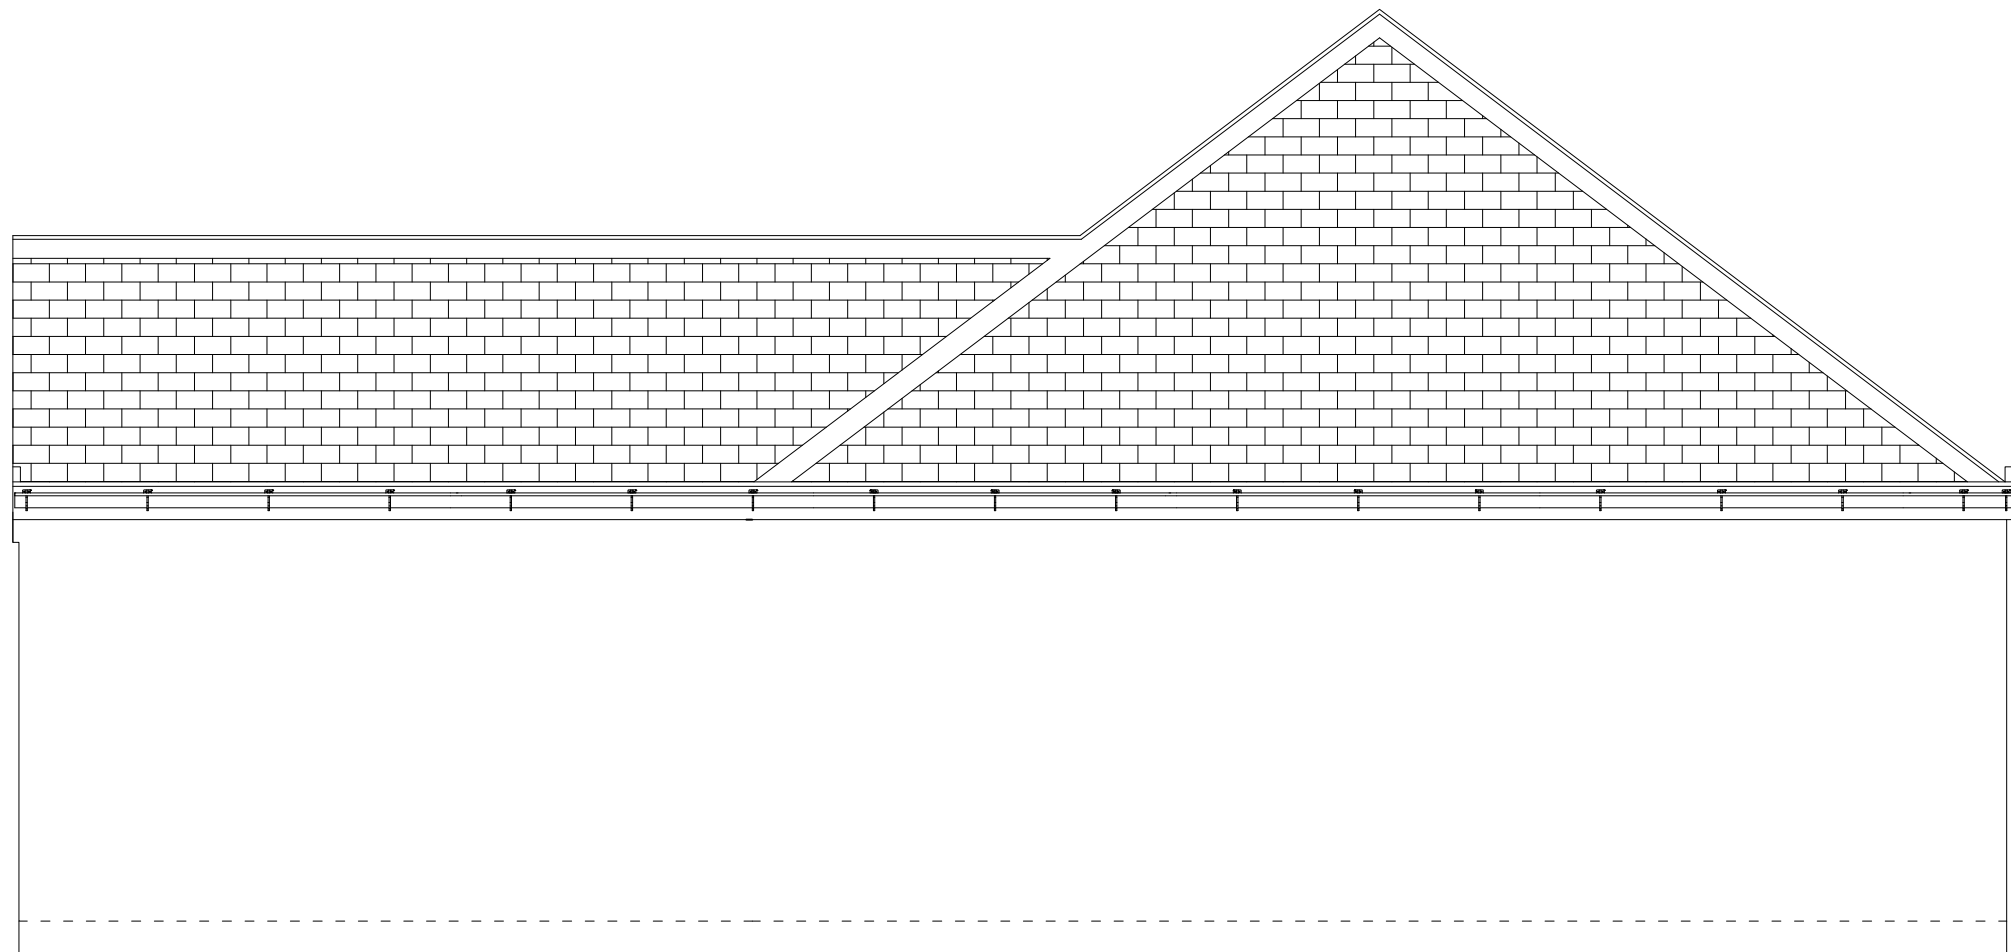

03 PROPOSED
WEST

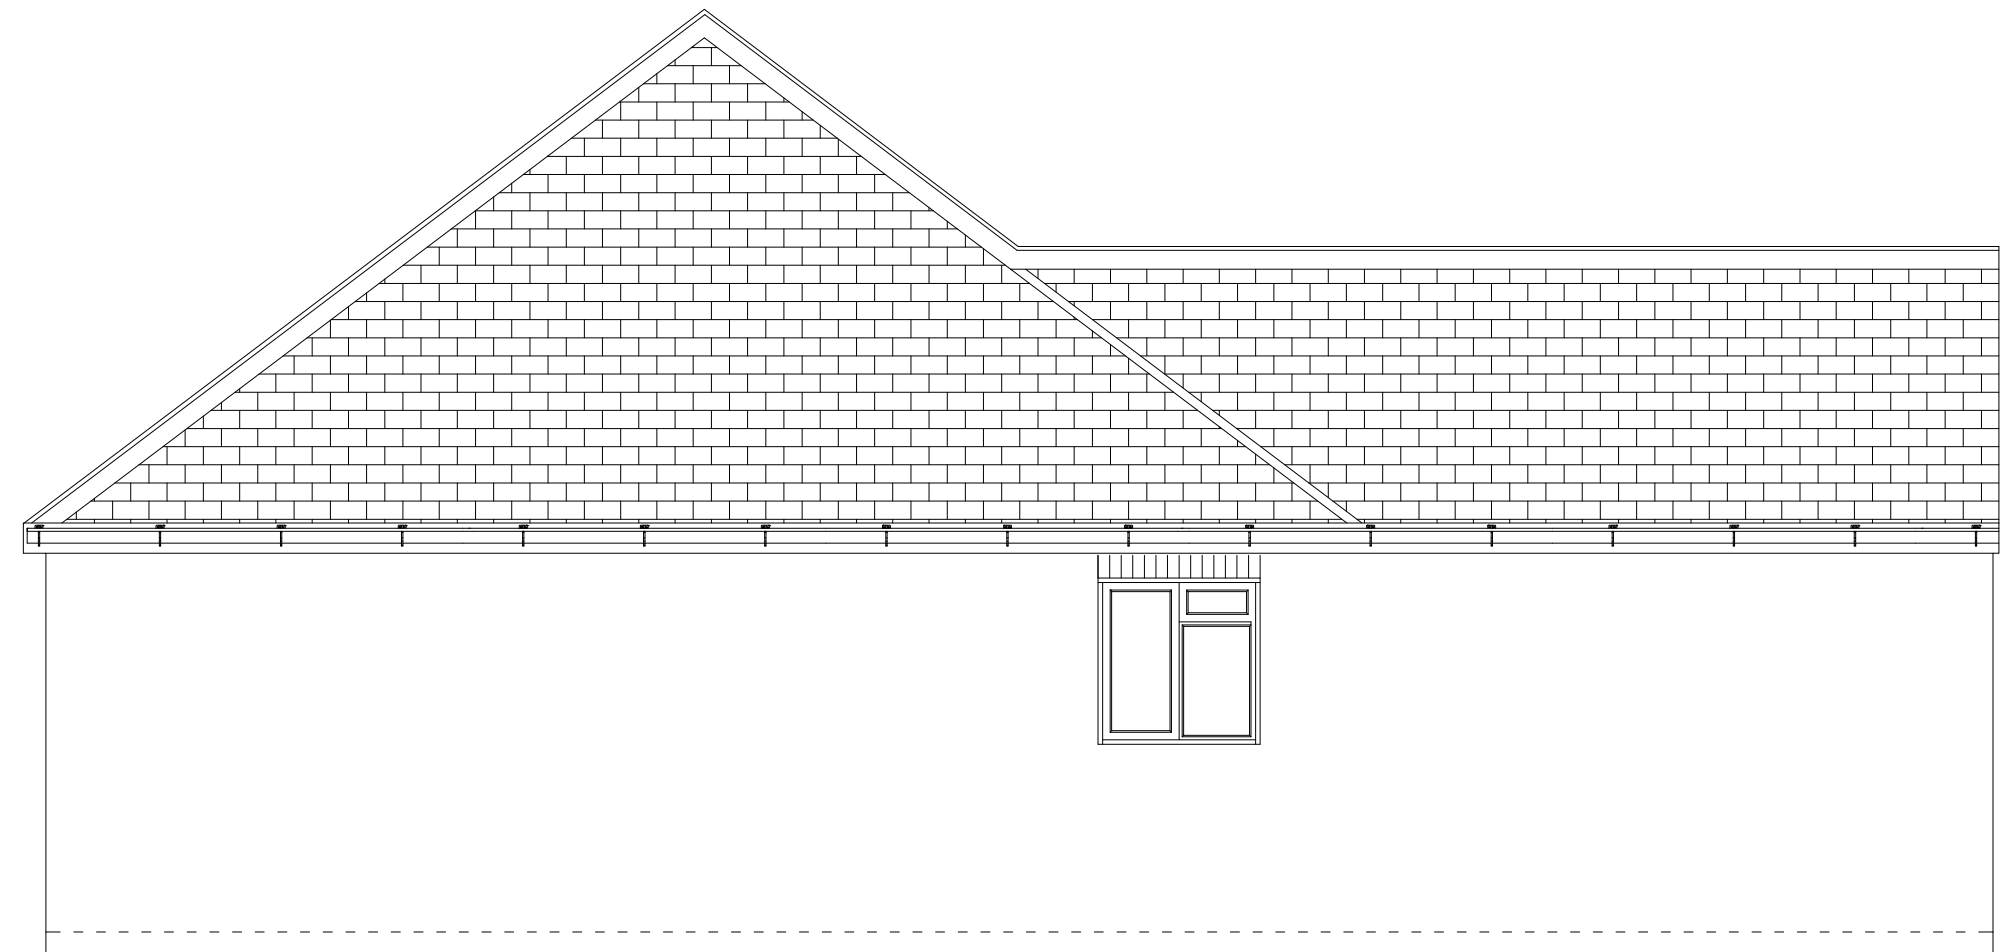

03 PROPOSED
EAST

SCALE: 1:50 @ A1		
PROJECT 55 EVENDONS LANE WOKINGHAM RG41 4AD		
DRAWING PROPOSED ELEVATIONS (DRAFT)		
DRAWING No:	ACTUAL	REV: JT

