



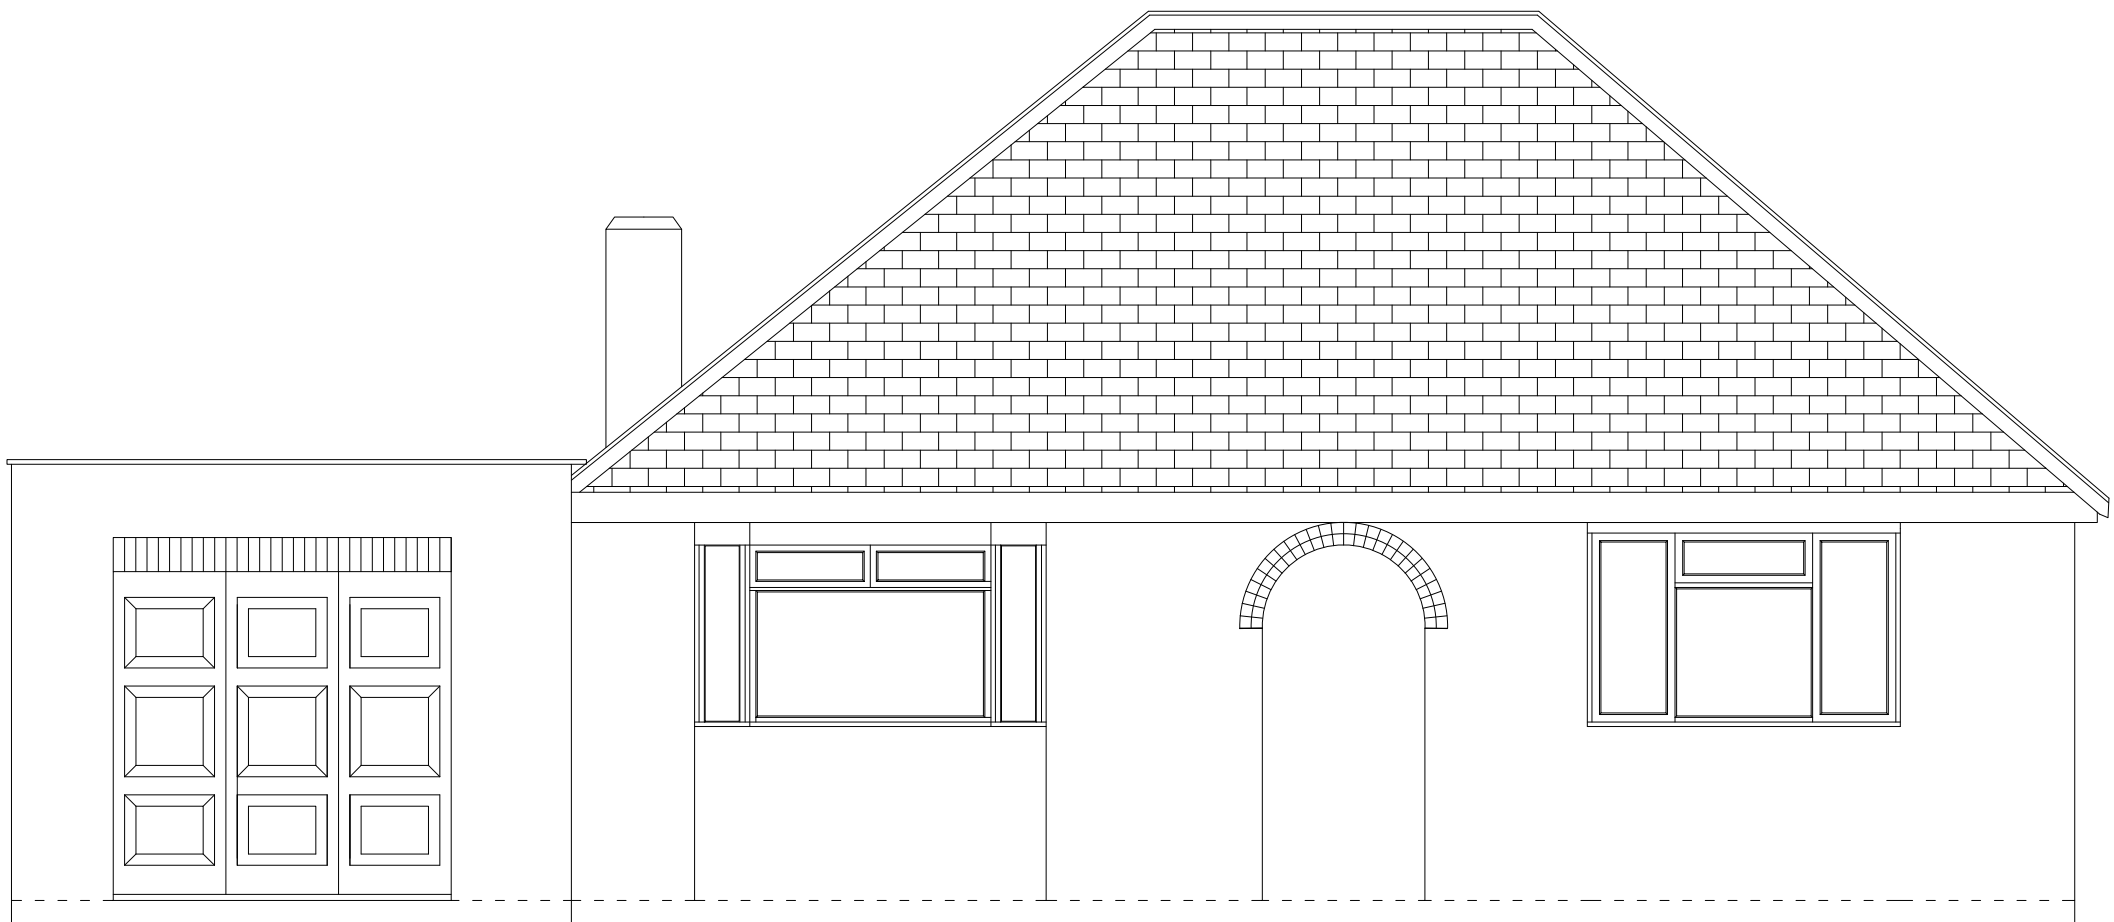


01 EXISTING
NORTH



02 EXISTING
SOUTH

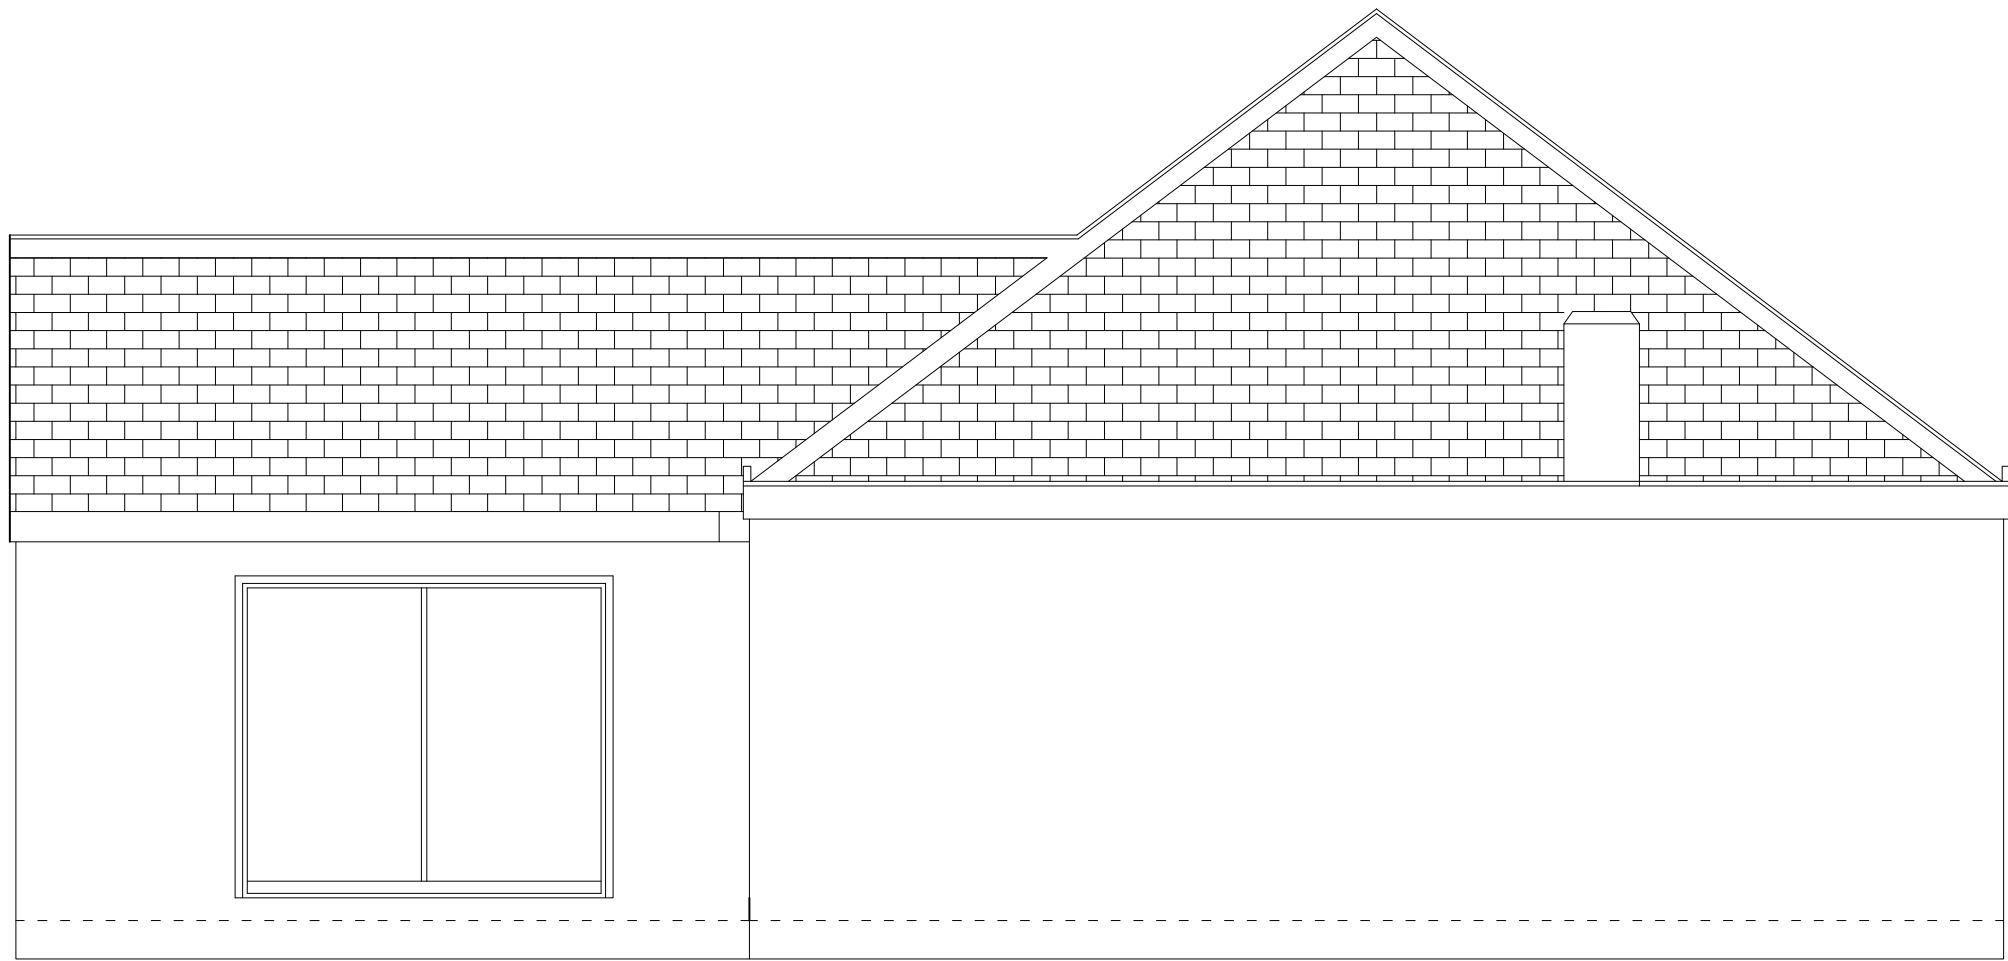

03 EXISTING
WEST

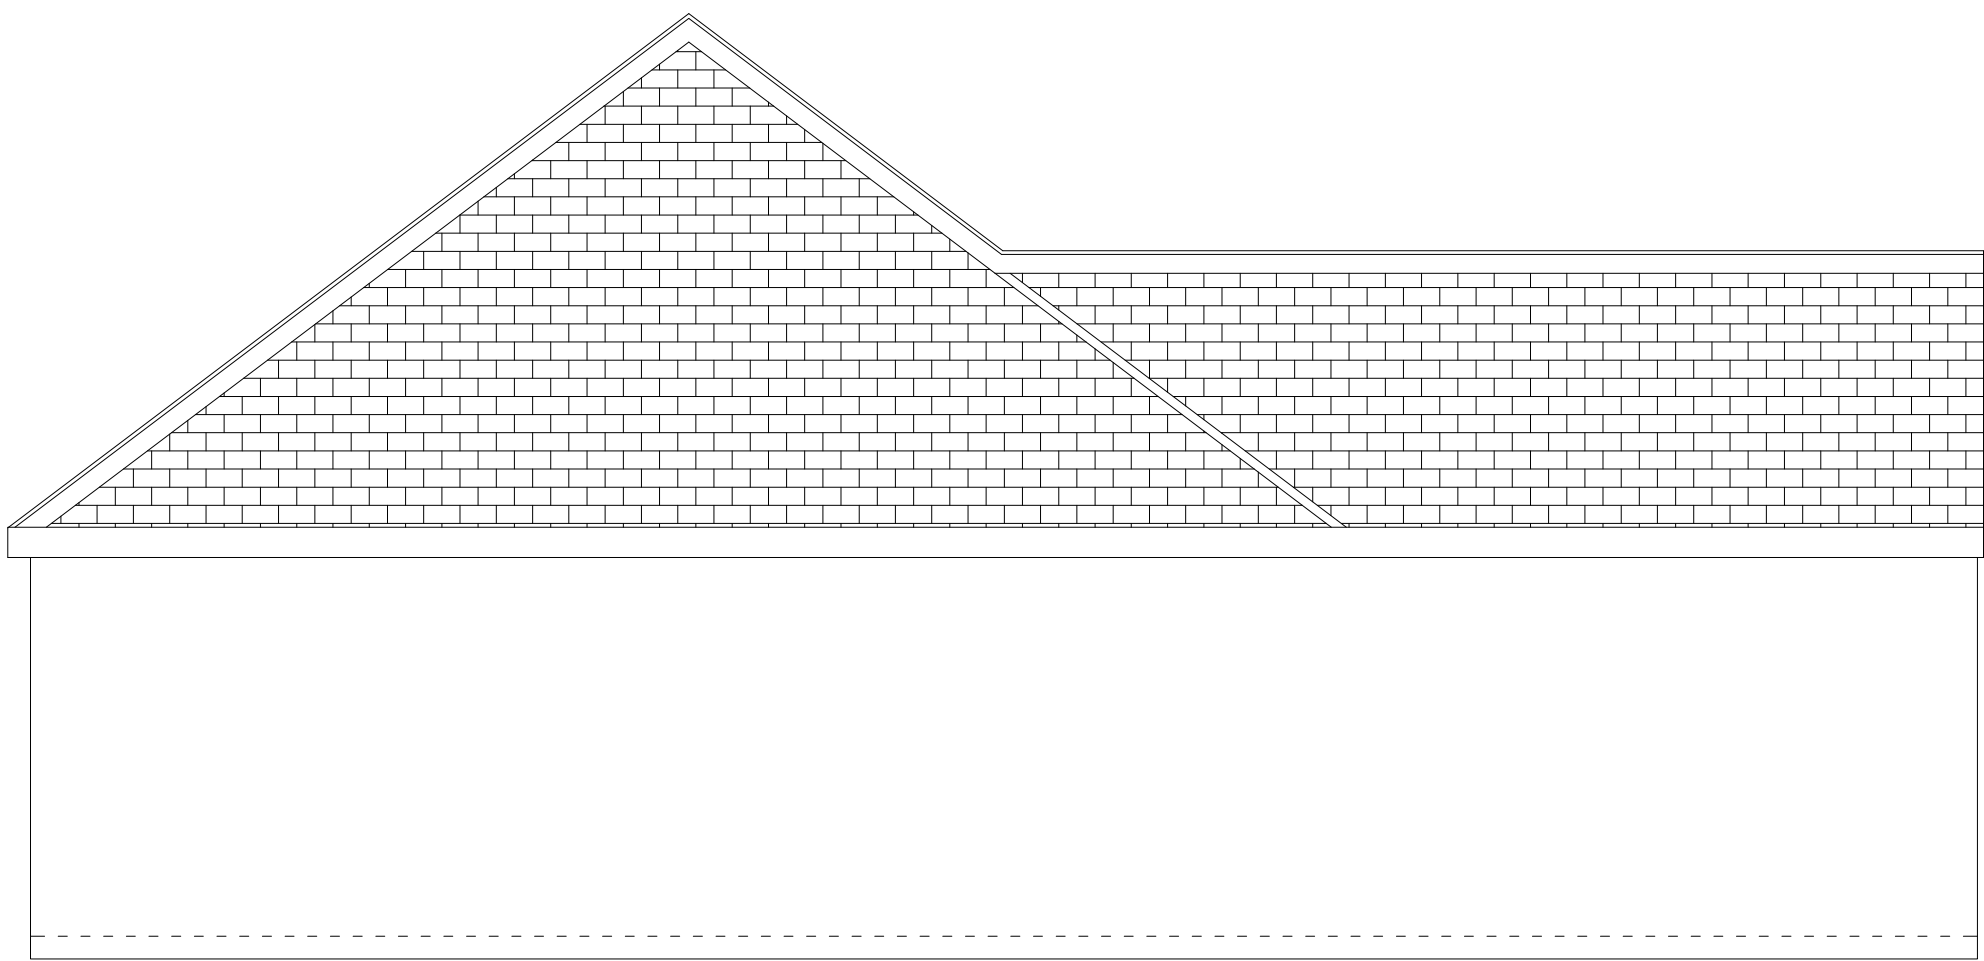

03 EXISTING
EAST

SCALE: 1:50 @ A1		
PROJECT 55 EVENDONS LANE WOKINGHAM RG41 4AD		
DRAWING EXISTING ELEVATIONS		
DRAWING No:	ACTUAL	REV: DRAWN BY: JT

