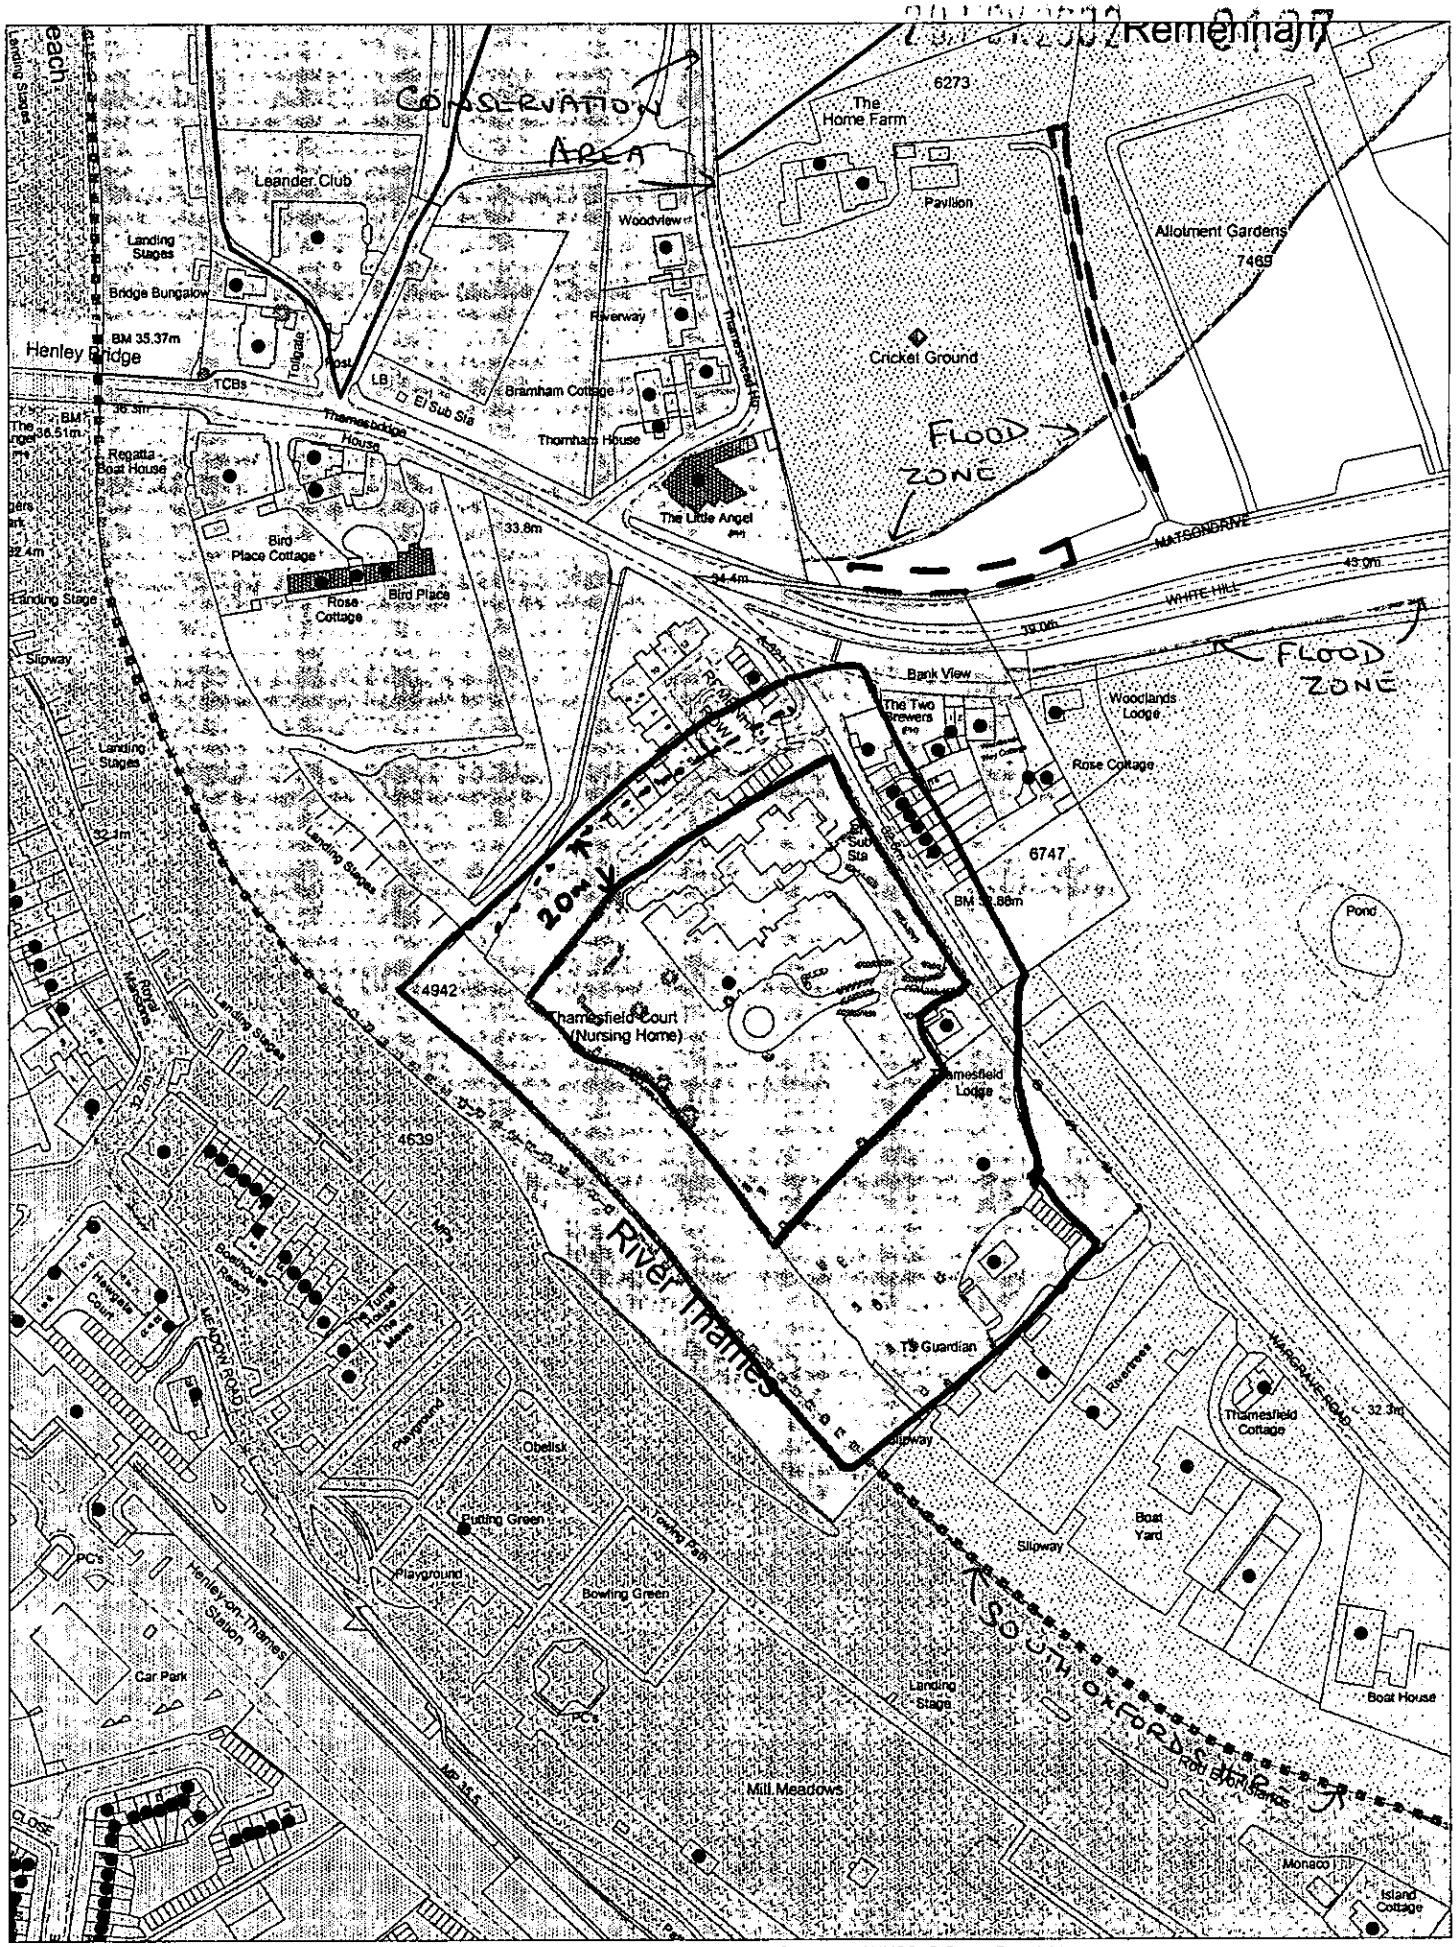



This map is based upon Ordnance Survey material with the permission of Ordnance Survey on behalf of the Controller of HMSO. © Crown Copyright. Unauthorised reproduction infringes Crown Copyright and may lead to prosecution or civil proceedings.Wokingham District Council Licence LA086134

Development Control,Wokingham District Council.
4 December 2002

Scale: 1 : 2500

N
W E
S

THAMESFIELD NURSING HOME
WARGRAVE ROAD
REMENHAM
Nr HENLEY

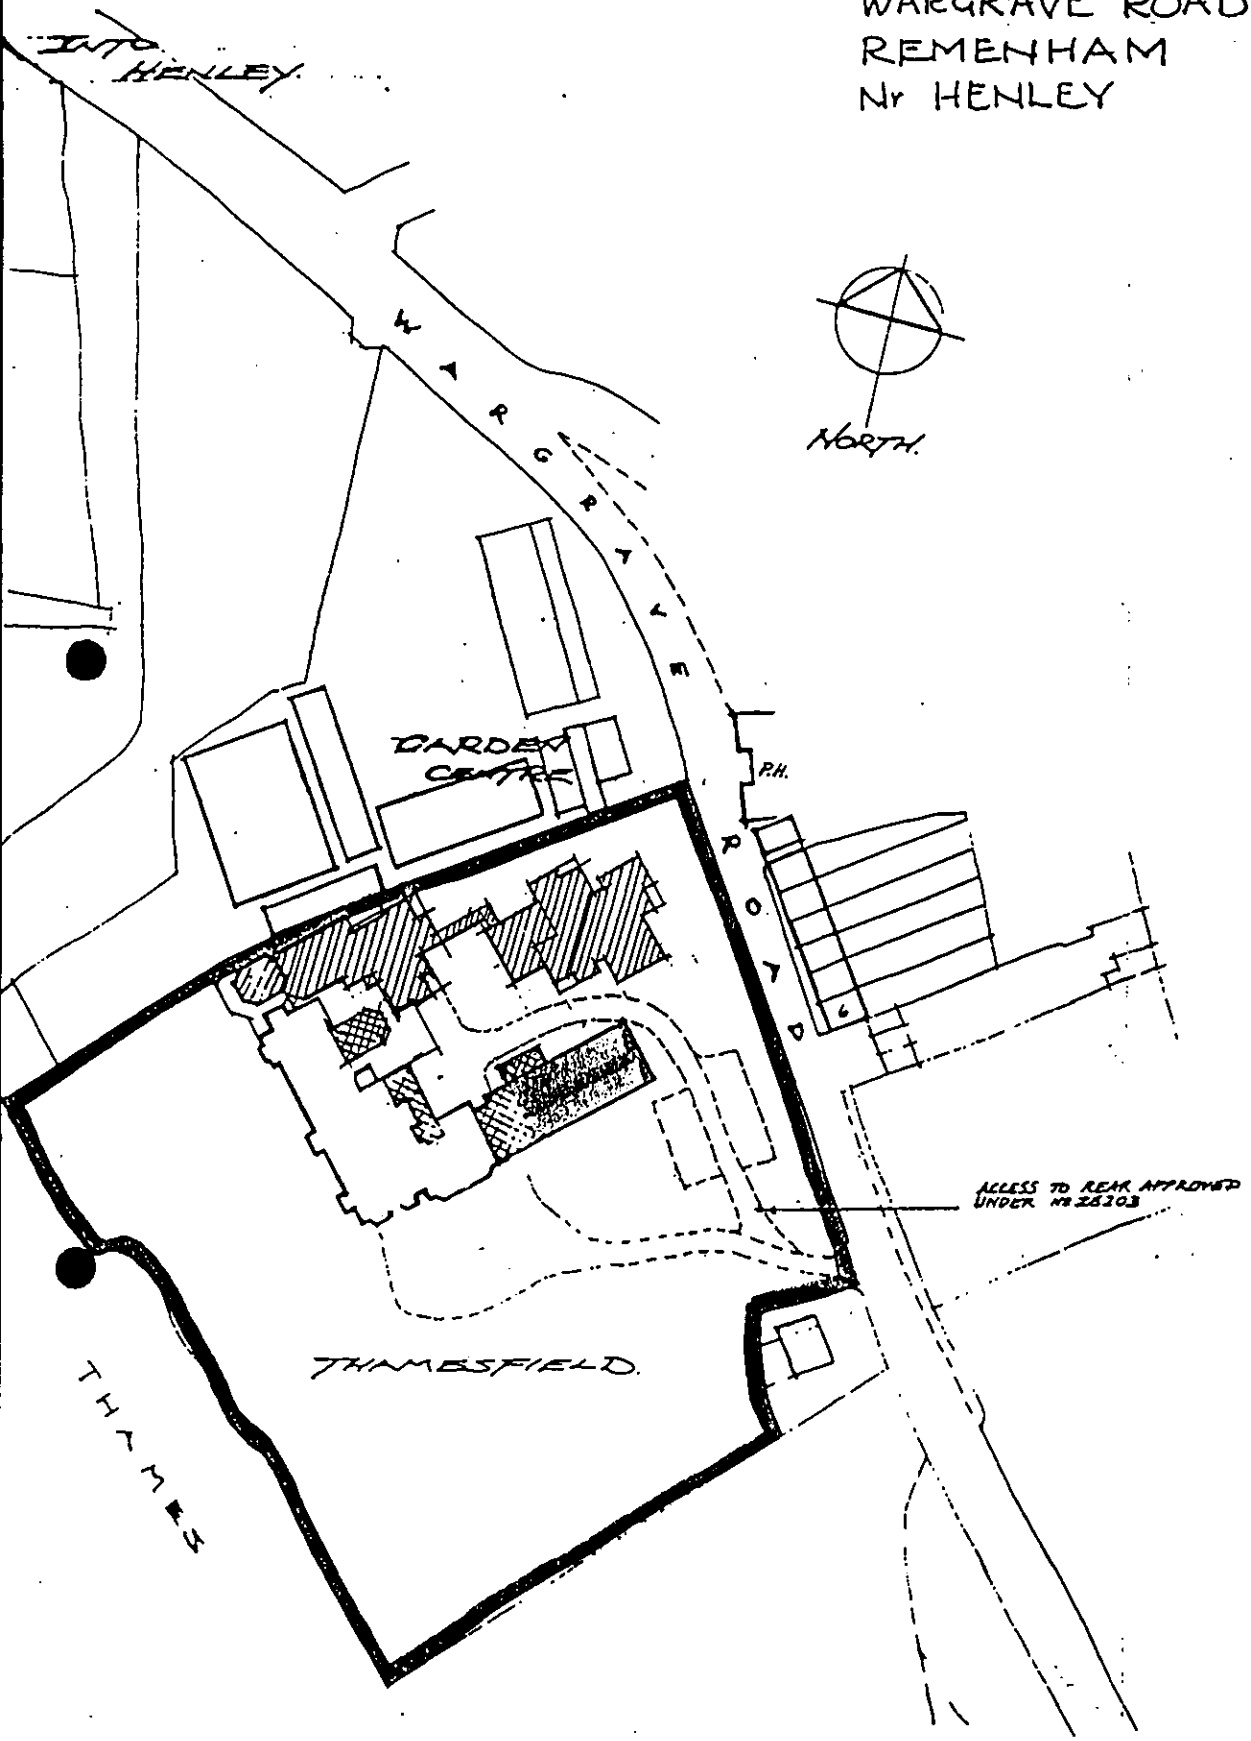


Drawing No: 0202/d01 Project: Close Care Units Scale: 1:1250

Date: 22/11/02 Site: Thamesfield, Wargrave Road, Henley-on-Thames. RG9 2LX

Title: Site Location Plan

John R Freeth. DipTP(Oxford), MRTPI. Chartered Town Planner.
83 Sharland Close, Grove, Wantage Oxfordshire, OX12 0AF. Tel & Fax: 01235 - 224642

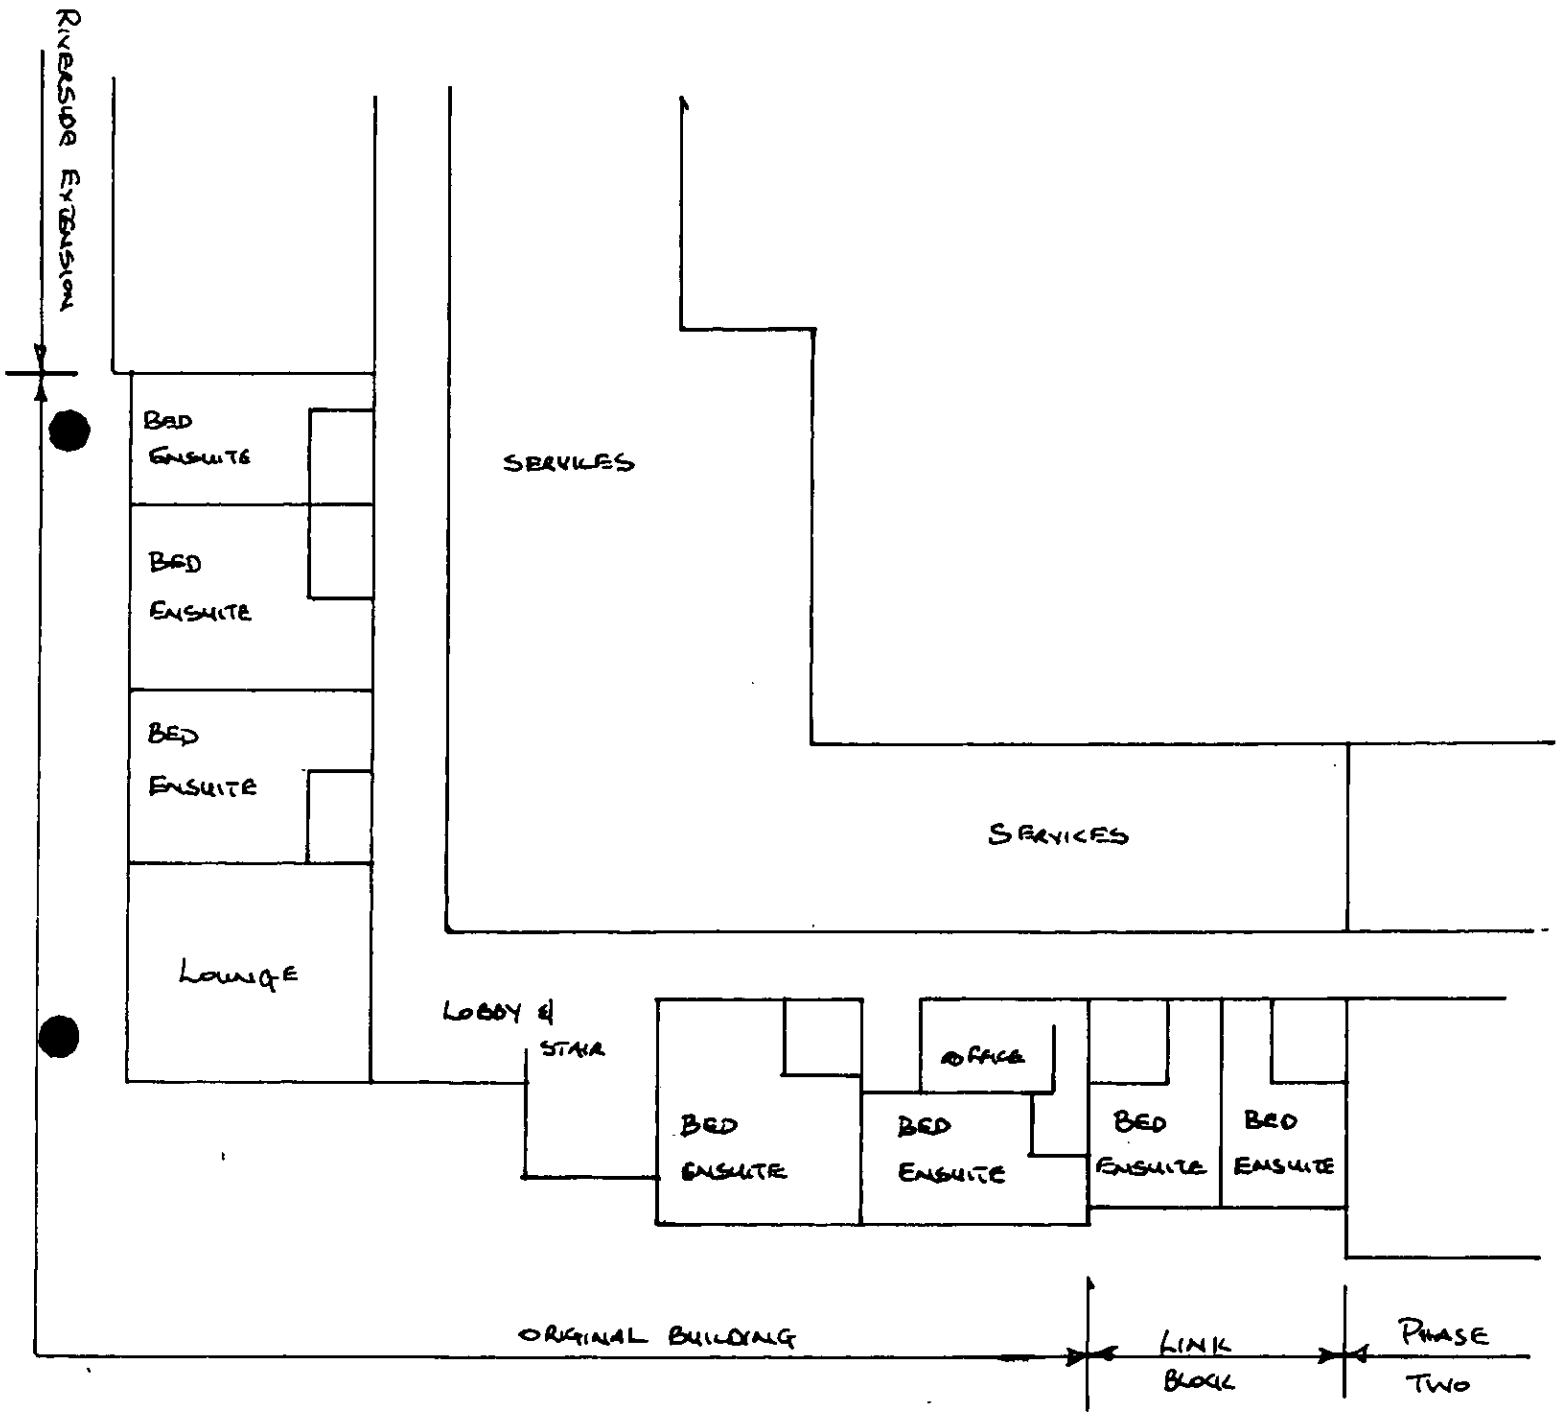


Drawing No: 0202/d02 Project: Close Care Units Scale: 1:200

Date: 22/11/02 Site: Thamesfield, Wargrave Road, Henley-on-Thames. RG9 2LX

Title: Ground floor layout (Original Building) - Existing

John R Freeth. DipTP(Oxford), MRTPI. Chartered Town Planner.

83 Sharland Close, Grove, Wantage Oxfordshire, OX12 0AF. Tel & Fax: 01235 - 224642

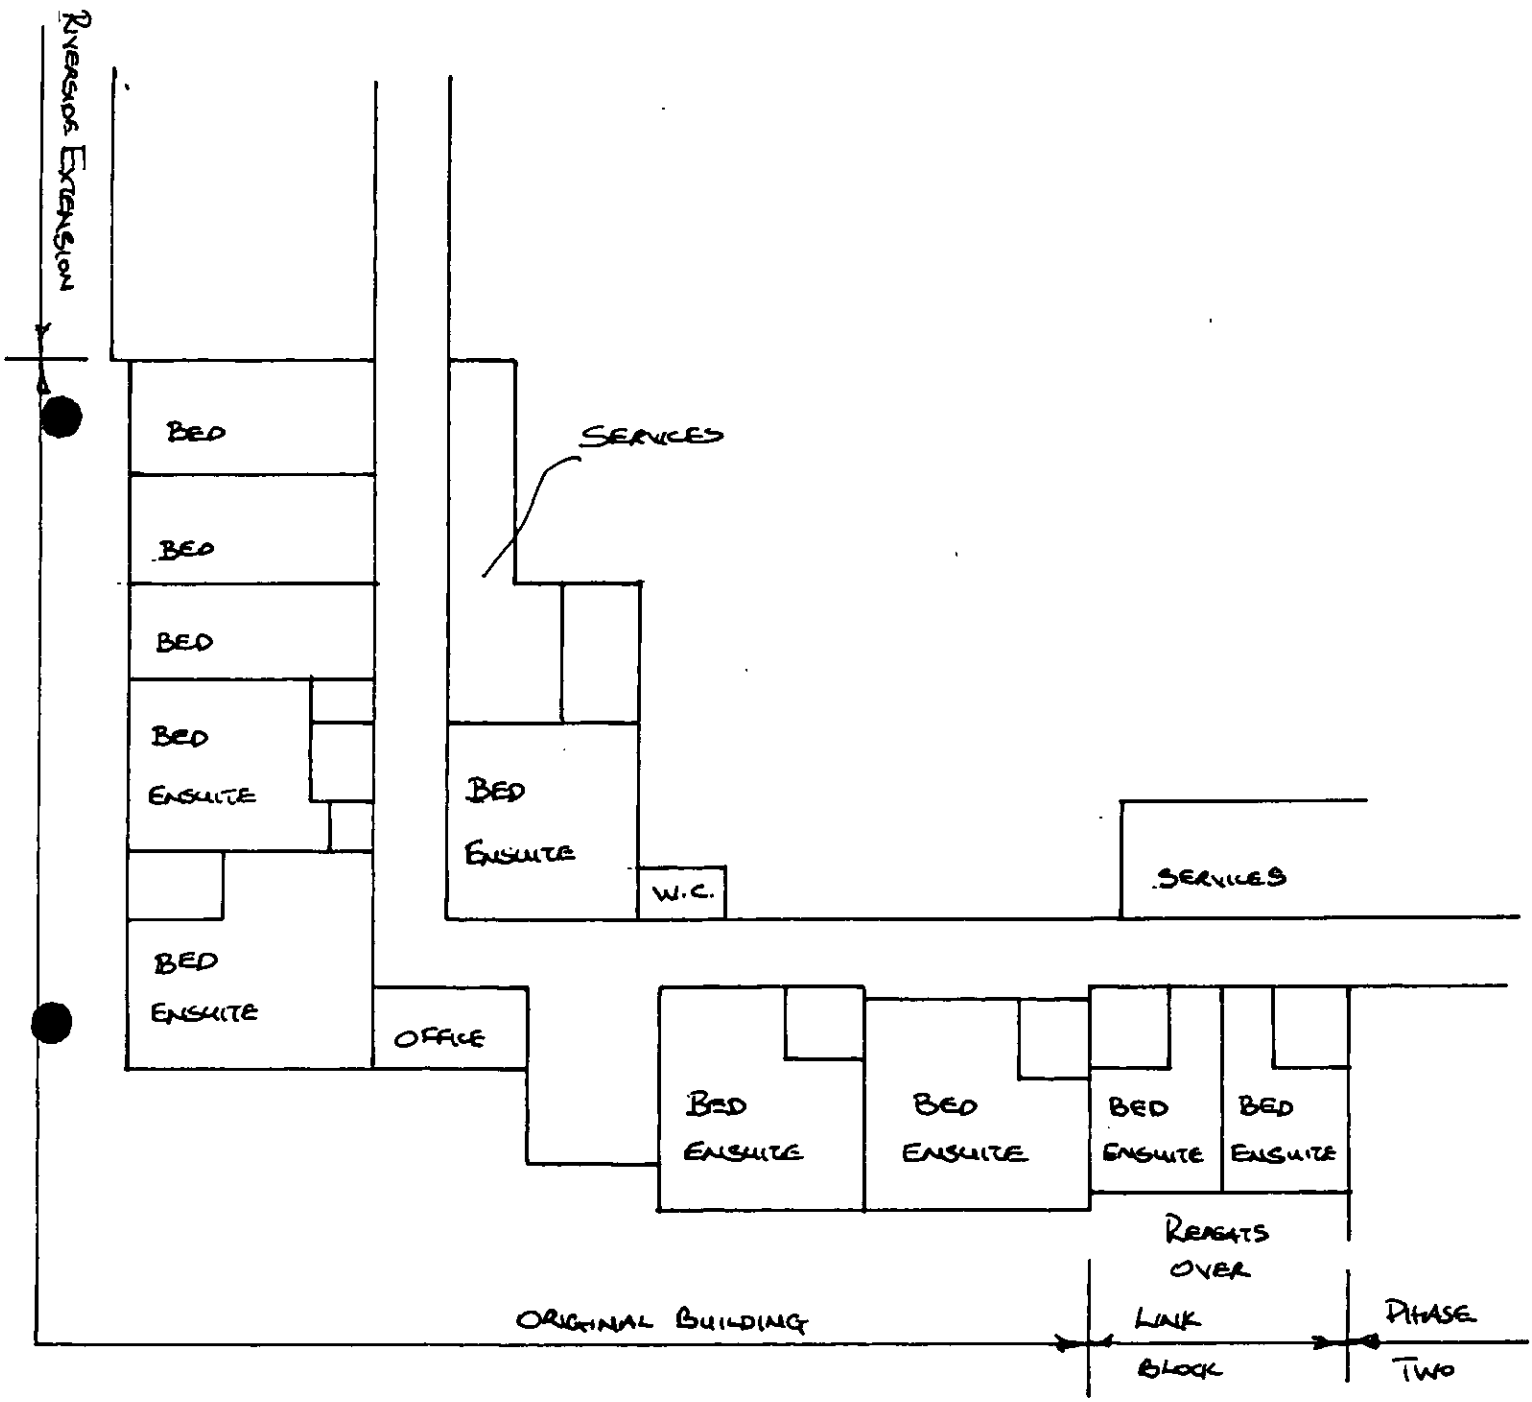


Drawing No: 0202/d03 Project: Close Care Units Scale: 1:200

Date: 22/11/02 Site: Thamesfield, Wargrave Road, Henley-on-Thames. RG9 2LX

Title: First floor layout (Original Building) - Existing

John R Freeth. DipTP(Oxford), MRTPI. Chartered Town Planner.

83 Sharland Close, Grove, Wantage Oxfordshire, OX12 0AF. Tel & Fax: 01235 - 224642

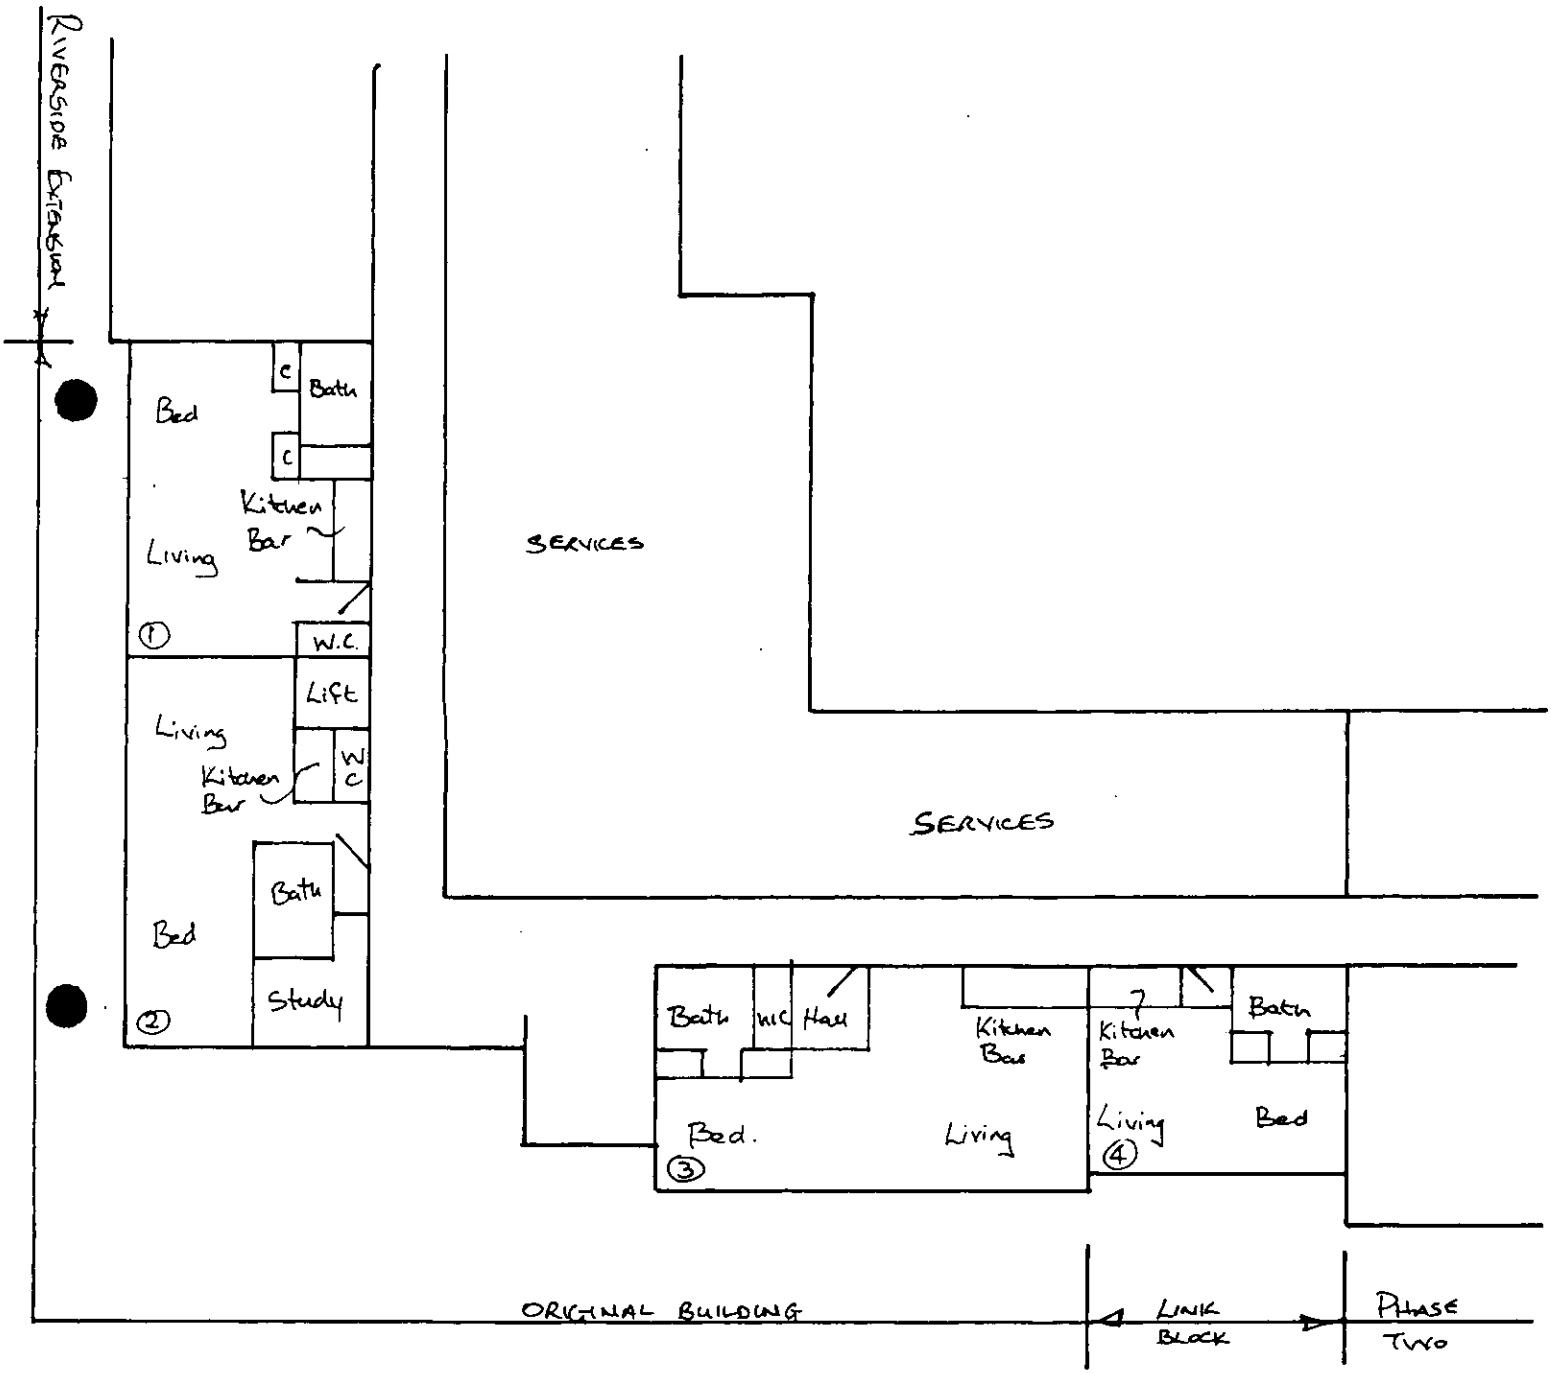


Drawing No: 0202/d04 Project: Close Care Units Scale: 1:200

Date: 22/11/02 Site: Thamesfield, Wargrave Road, Henley-on-Thames. RG9 2LX

Title: Ground floor layout (Original Building) - Proposed

John R Freeth. DipTP(Oxford), MRTPI. Chartered Town Planner.

83 Sharland Close, Grove, Wantage Oxfordshire, OX12 0AF. Tel & Fax: 01235 - 224642

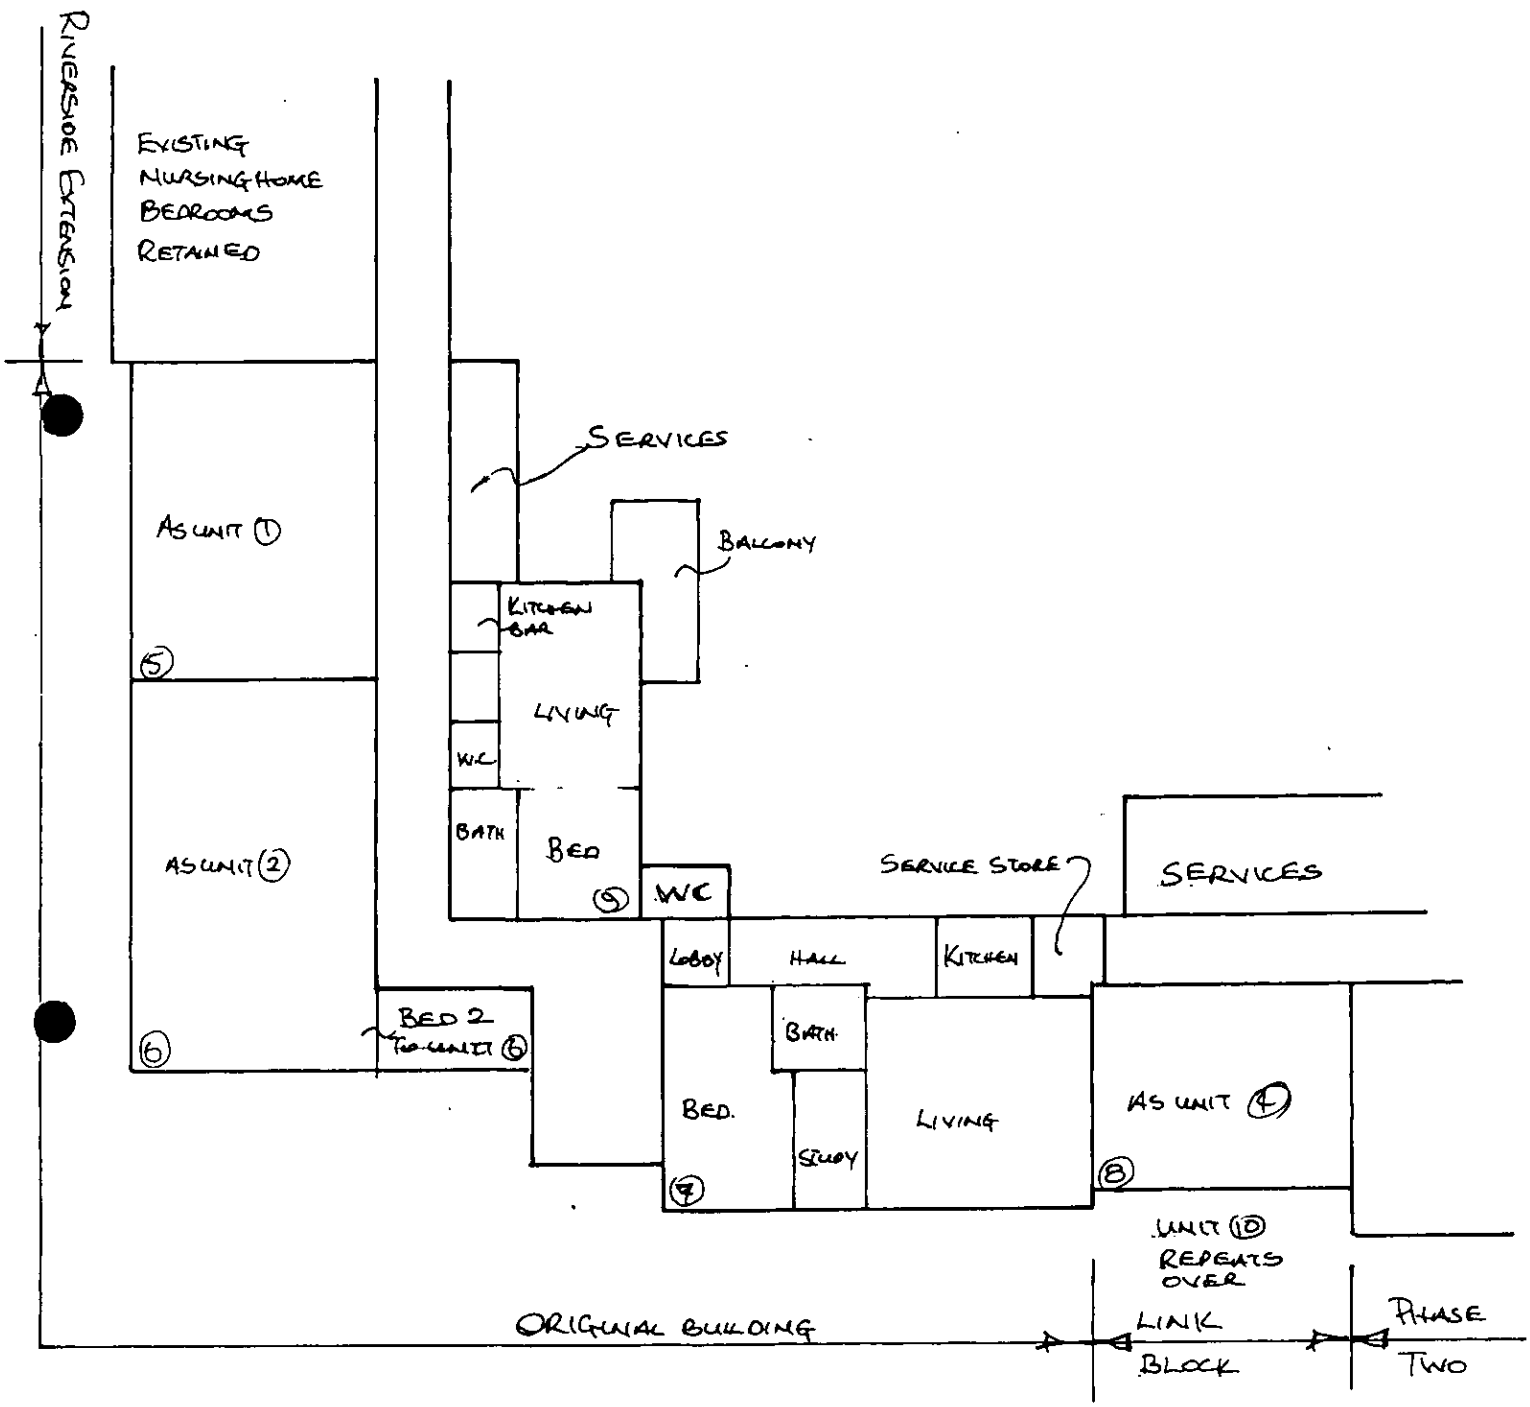

Drawing No: 0202/d05 Project: Close Care Units Scale: 1:200


Date: 22/11/02 Site: Thamesfield, Wargrave Road, Henley-on-Thames. RG9 2LX

Title: First floor layout (Original Building) - Proposed

John R Freeth. DipTP(Oxford), MRTPI. Chartered Town Planner.

83 Sharland Close, Grove, Wantage Oxfordshire, OX12 0AF. Tel & Fax: 01235 - 224642

THAMESFIELD NURSING HOME
WARGRAVE ROAD
REMENHAM
Nr HENLEY

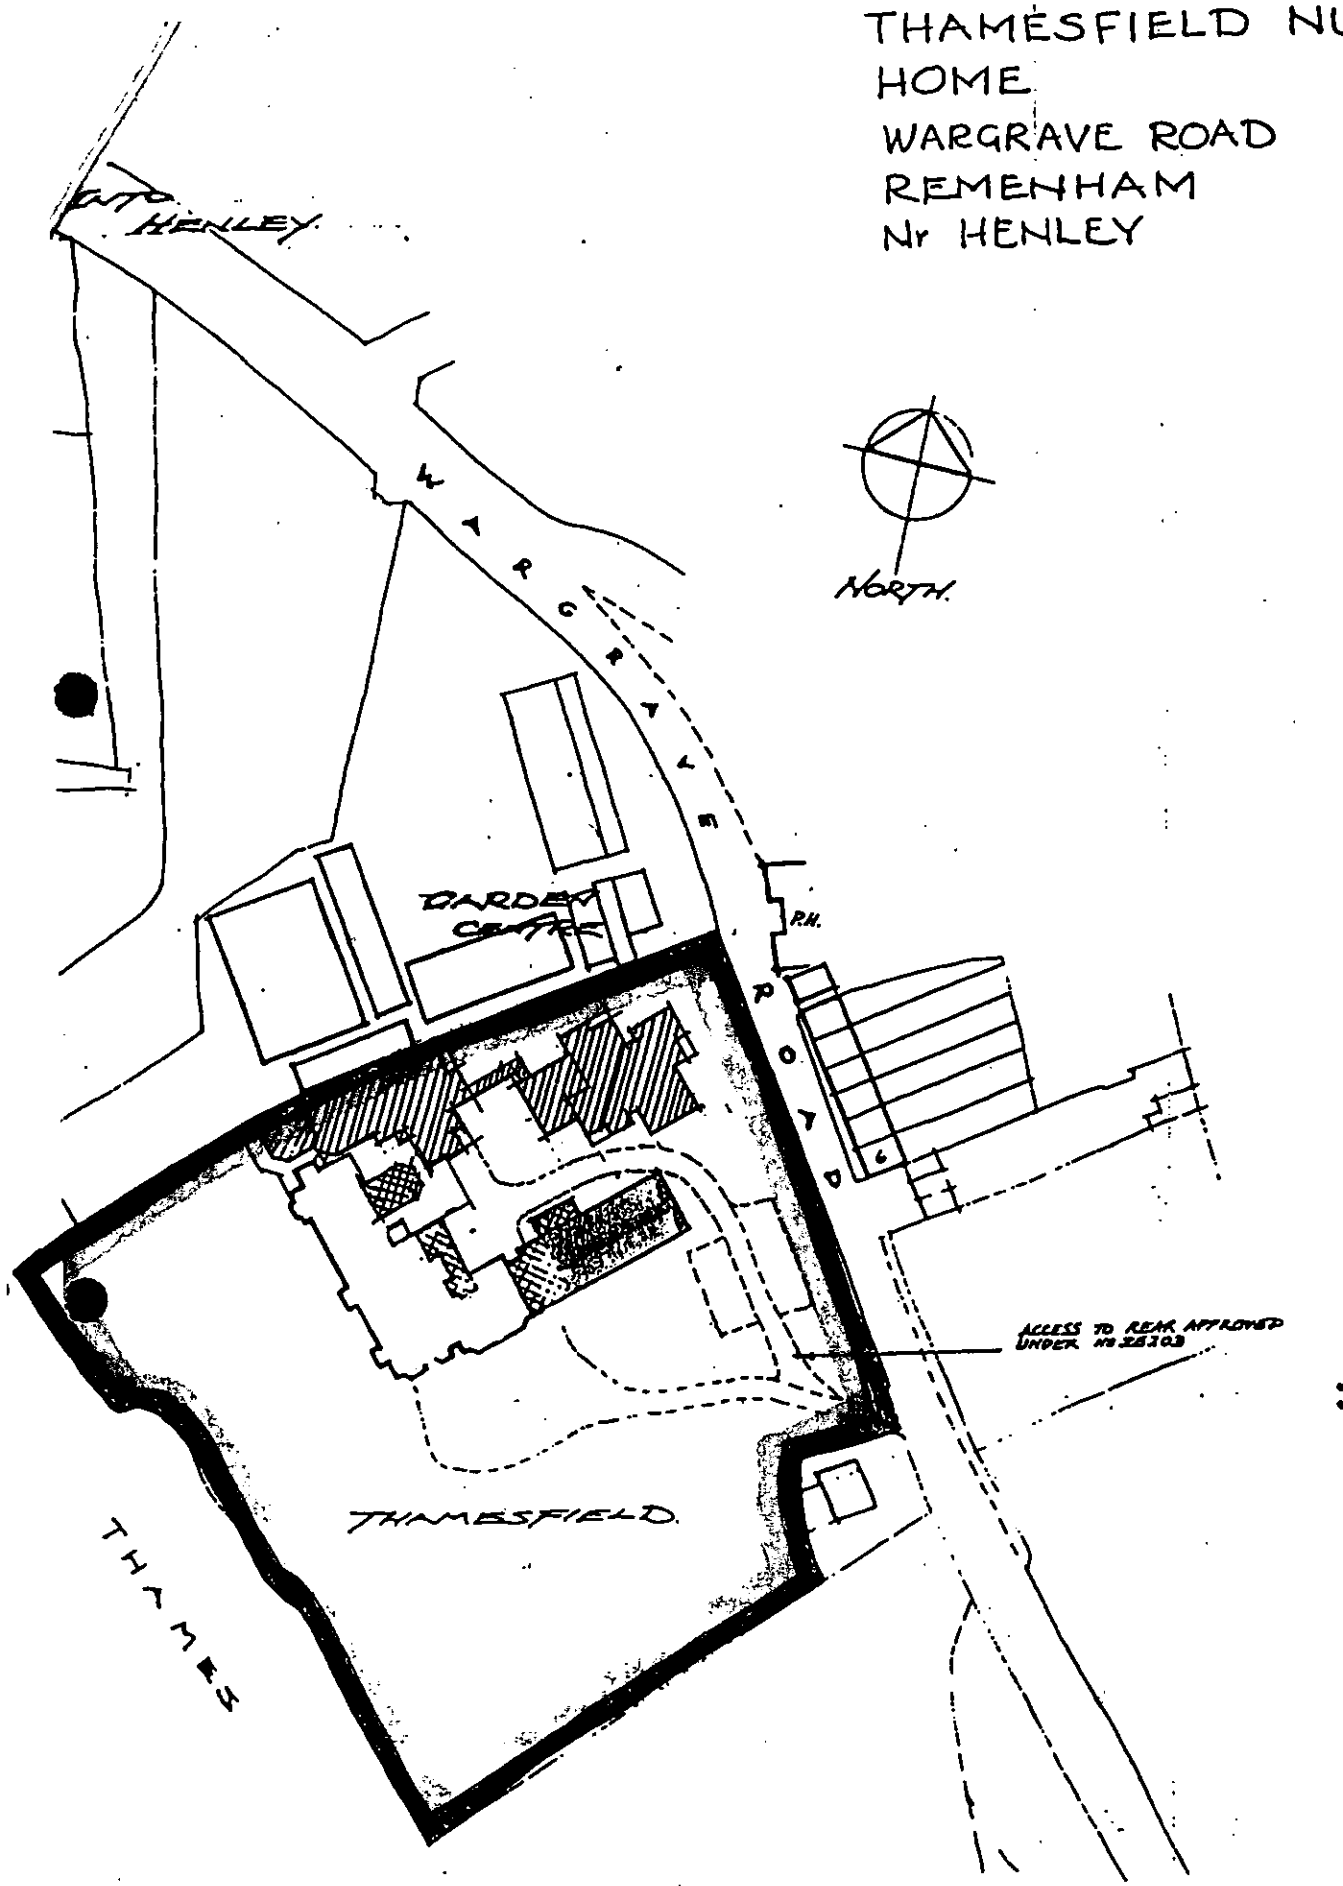


Drawing No: 0202/d01 Project: Close Care Units Scale: 1:1250

Date: 22/11/02 Site: Thamesfield, Wargrave Road, Henley-on-Thames. RG9 2LX

Title: Site Location Plan

John R Freeth. DipTP(Oxford), MRTPI. Chartered Town Planner.

83 Sharland Close, Grove, Wantage Oxfordshire, OX12 0AF. Tel & Fax: 01235 - 224642

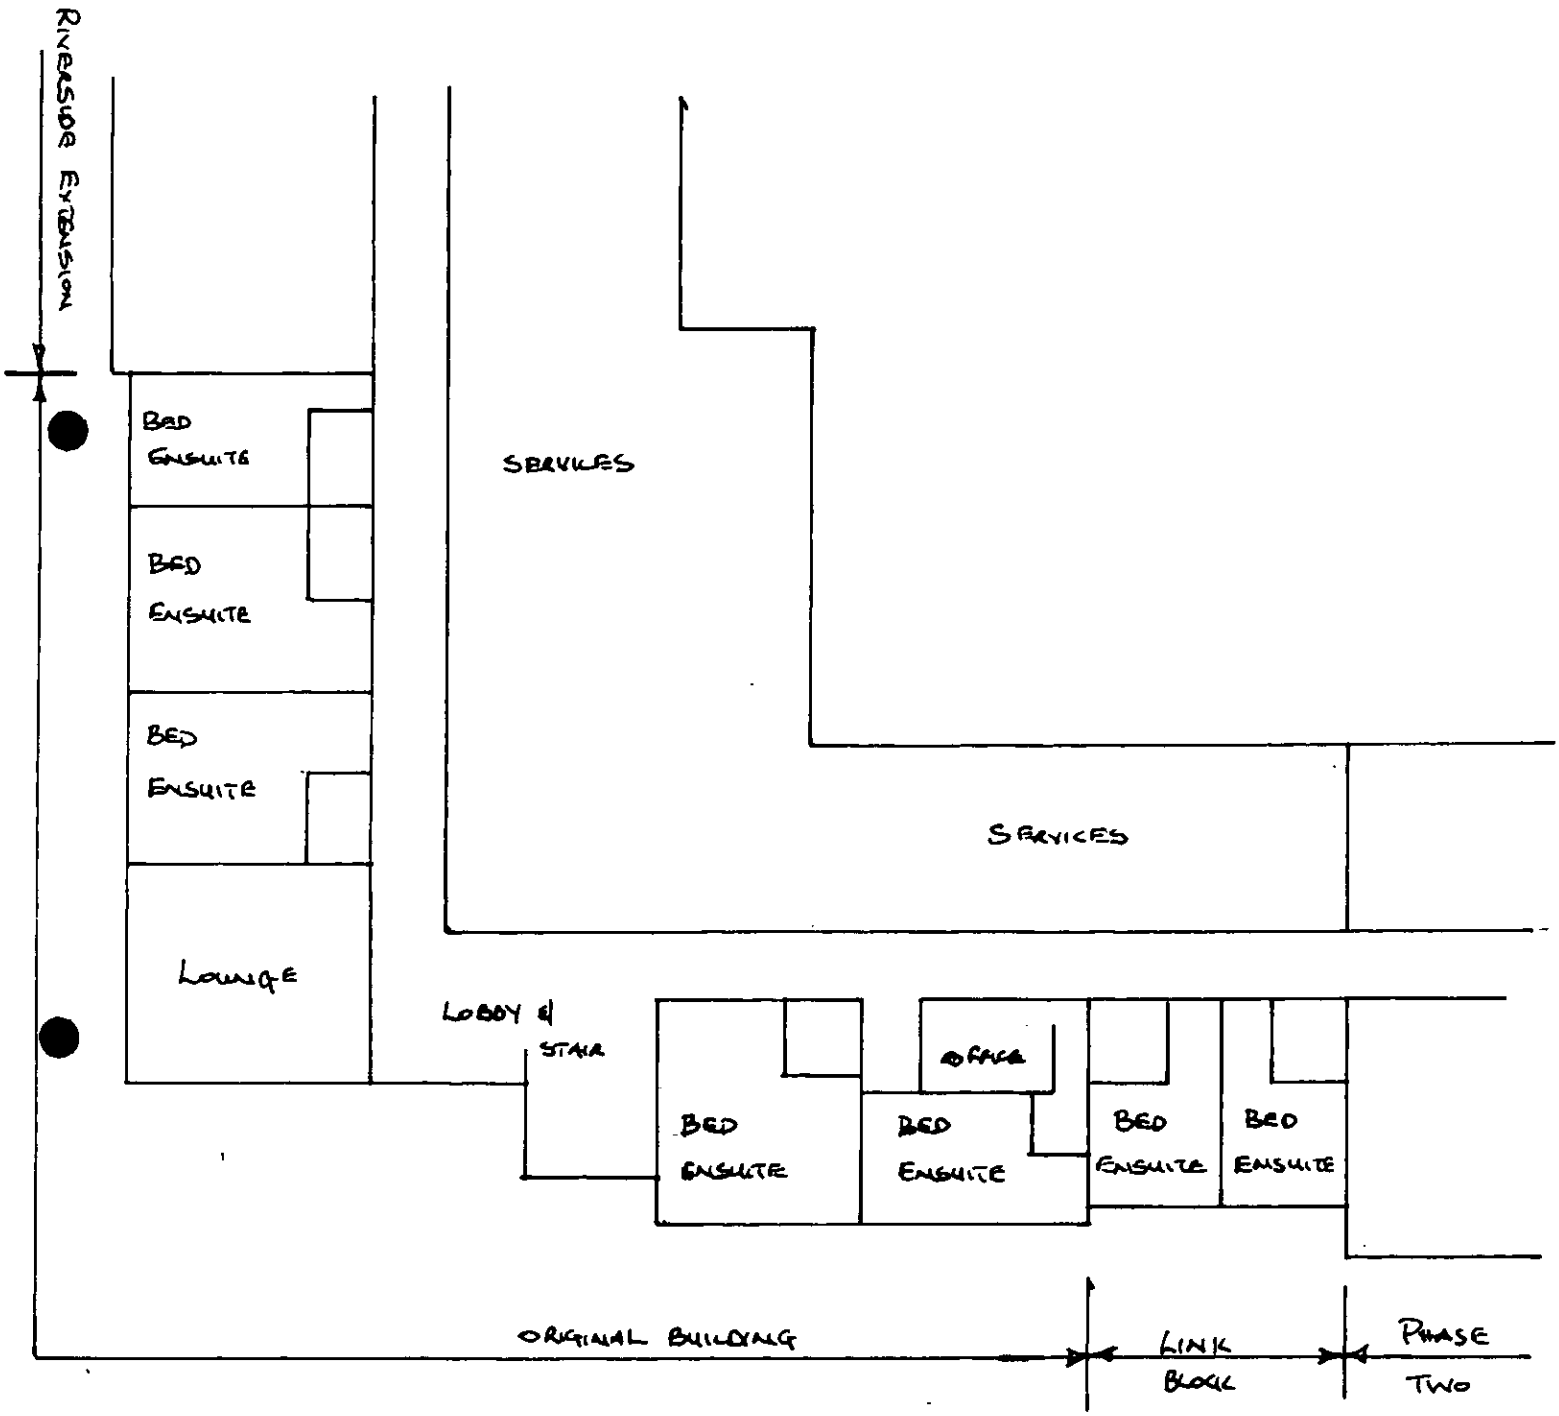


Drawing No: 0202/d02 Project: Close Care Units Scale: 1:200

Date: 22/11/02 Site: Thamesfield, Wargrave Road, Henley-on-Thames. RG9 2LX

Title: Ground floor layout (Original Building) - Existing

John R Freeth. DipTP(Oxford), MRTPI. Chartered Town Planner.

83 Sharland Close, Grove, Wantage Oxfordshire, OX12 0AF. Tel & Fax: 01235 - 224642

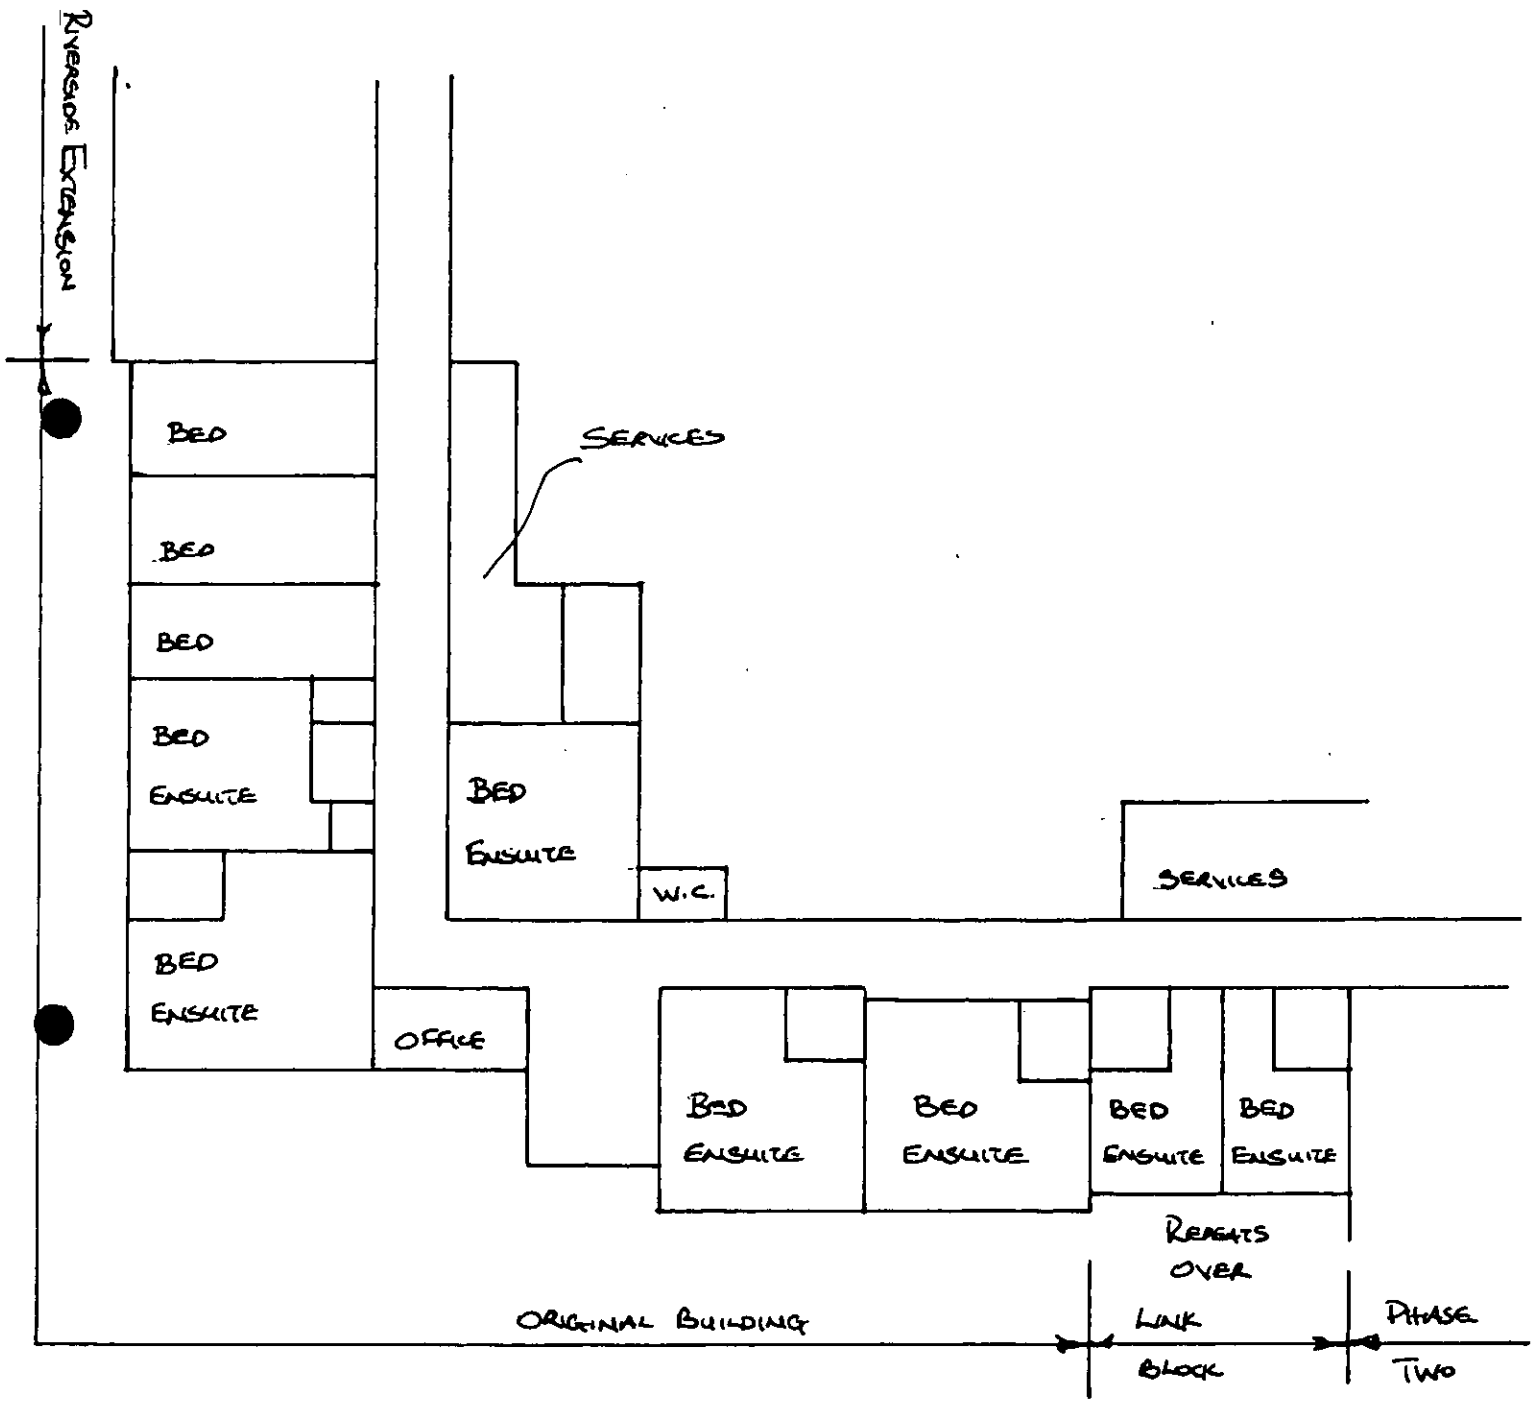


Drawing No: 0202/d03 Project: Close Care Units Scale: 1:200

Date: 22/11/02 Site: Thamesfield, Wargrave Road, Henley-on-Thames. RG9 2LX

Title: First floor layout (Original Building) - Existing

John R Freeth. DipTP(Oxford), MRTPI. Chartered Town Planner.

83 Sharland Close, Grove, Wantage Oxfordshire, OX12 0AF. Tel & Fax: 01235 - 224642

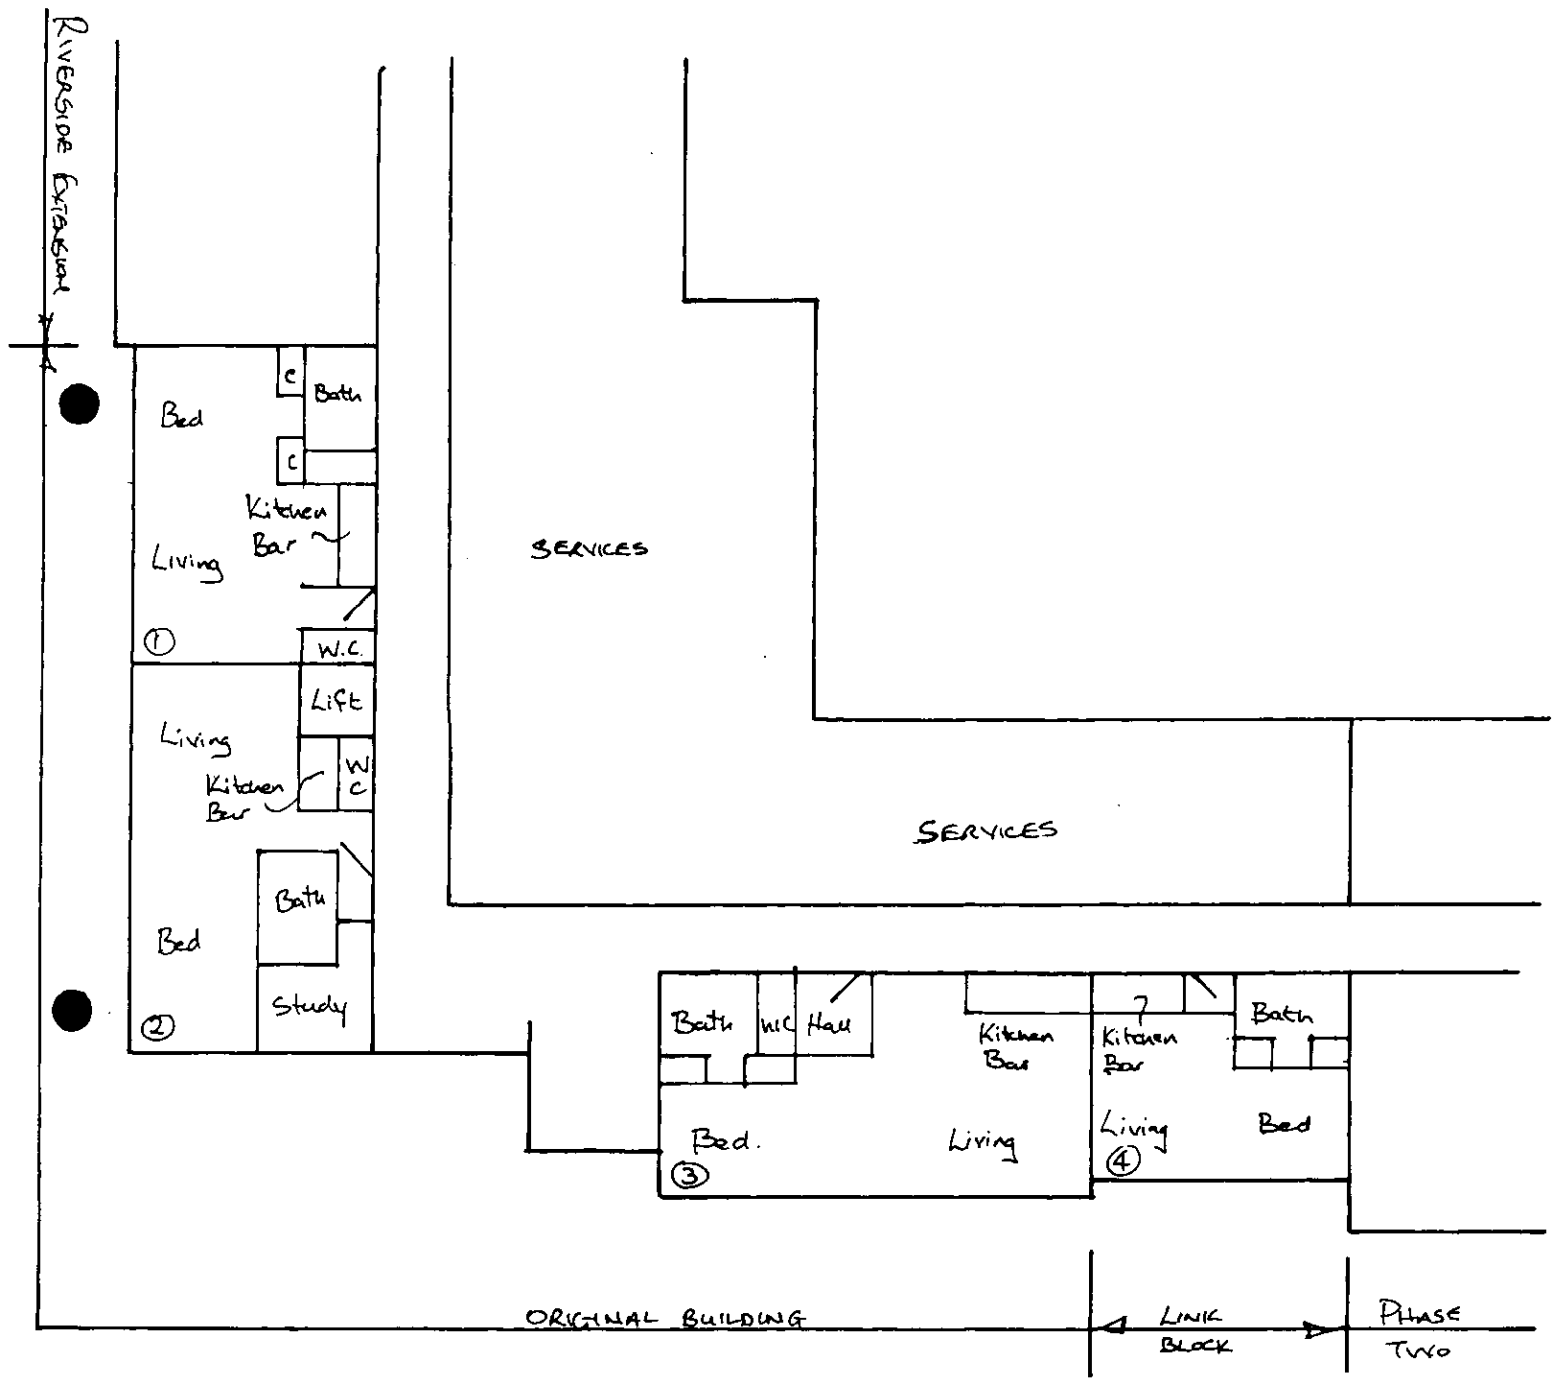


Drawing No: 0202/d04 Project: Close Care Units Scale: 1:200

Date: 22/11/02 Site: Thamesfield, Wargrave Road, Henley-on-Thames. RG9 2LX

Title: Ground floor layout (Original Building) - Proposed

John R Freeth. DipTP(Oxford), MRTPI. Chartered Town Planner.

83 Sharland Close, Grove, Wantage Oxfordshire, OX12 0AF. Tel & Fax: 01235 - 224642

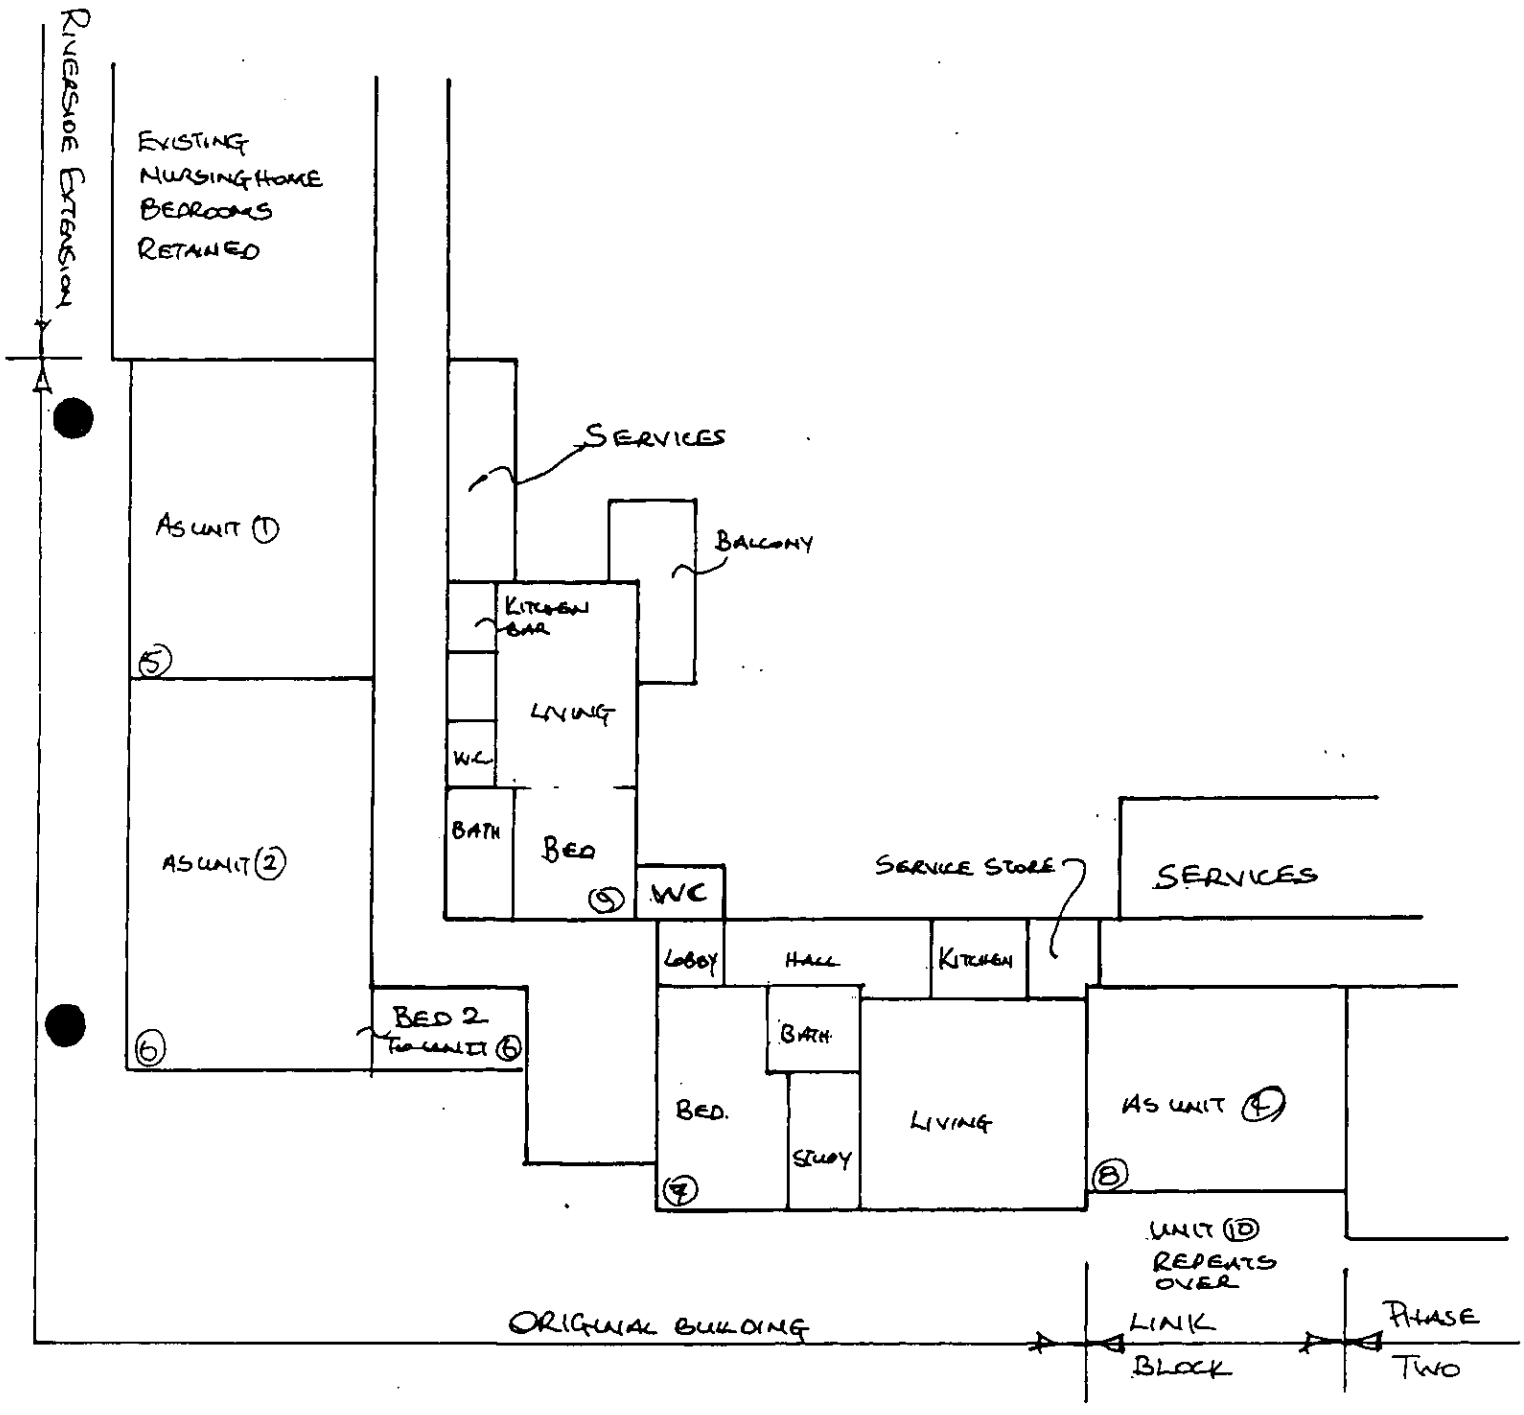

Drawing No: 0202/d05 Project: Close Care Units Scale: 1:200


Date: 22/11/02 Site: Thamesfield, Wargrave Road, Henley-on-Thames. RG9 2LX

Title: First floor layout (Original Building) - Proposed

John R Freeth. DipTP(Oxford), MRTPI. Chartered Town Planner.

83 Sharland Close, Grove, Wantage Oxfordshire, OX12 0AF. Tel & Fax: 01235 - 224642


THAMESFIELD NURSING HOME
WARGRAVE ROAD
REMENHAM
Nr HENLEY

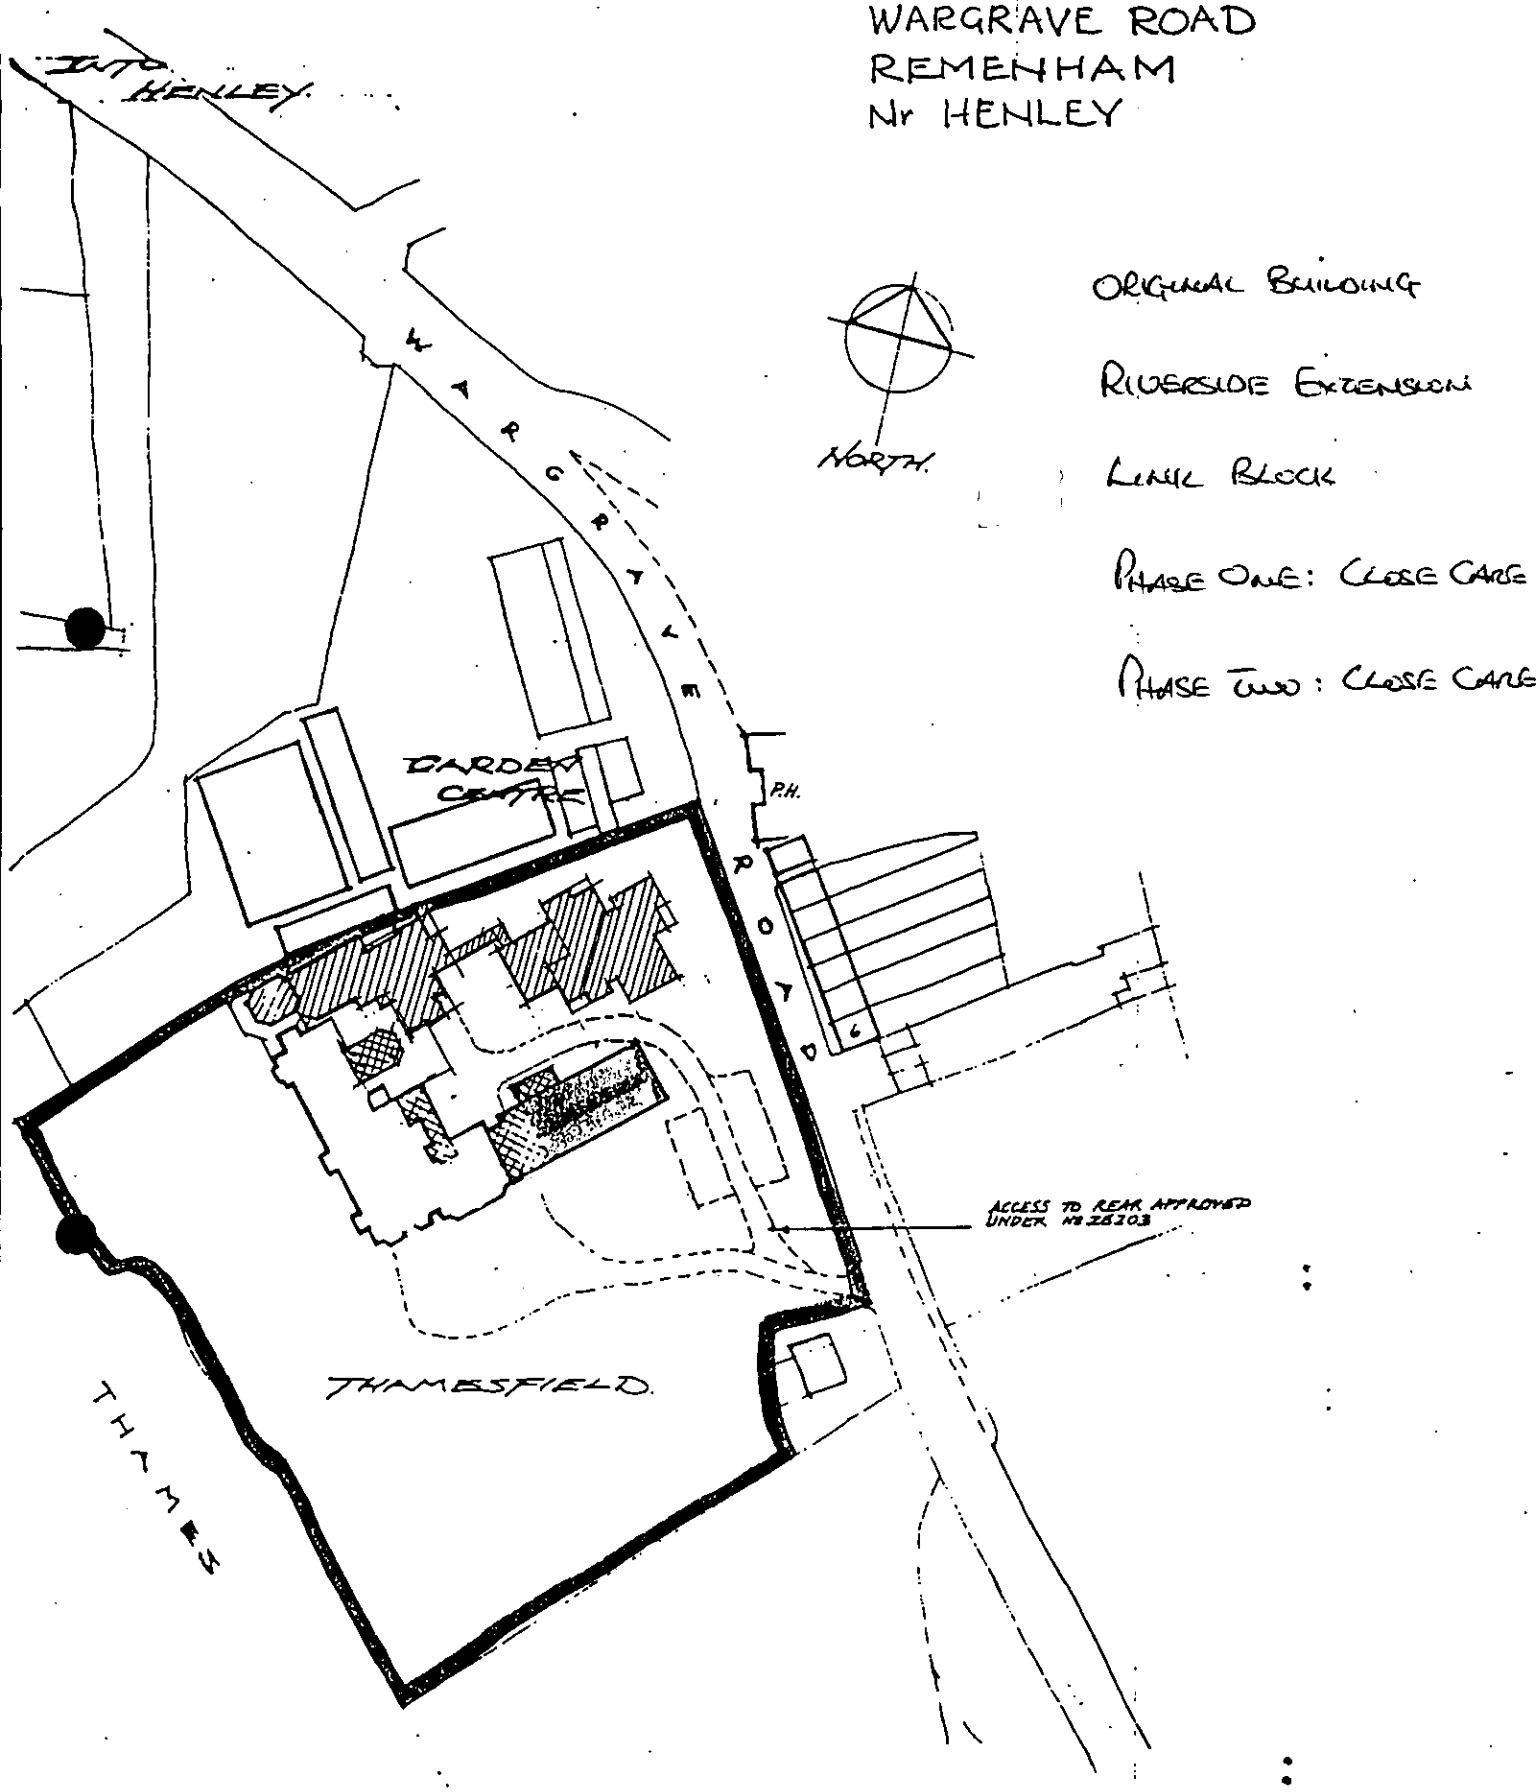

SITE LOCATION PLAN

1:1250

THAMESFIELD NURSING HOME
WARGRAVE ROAD
REMENHAM
Nr HENLEY

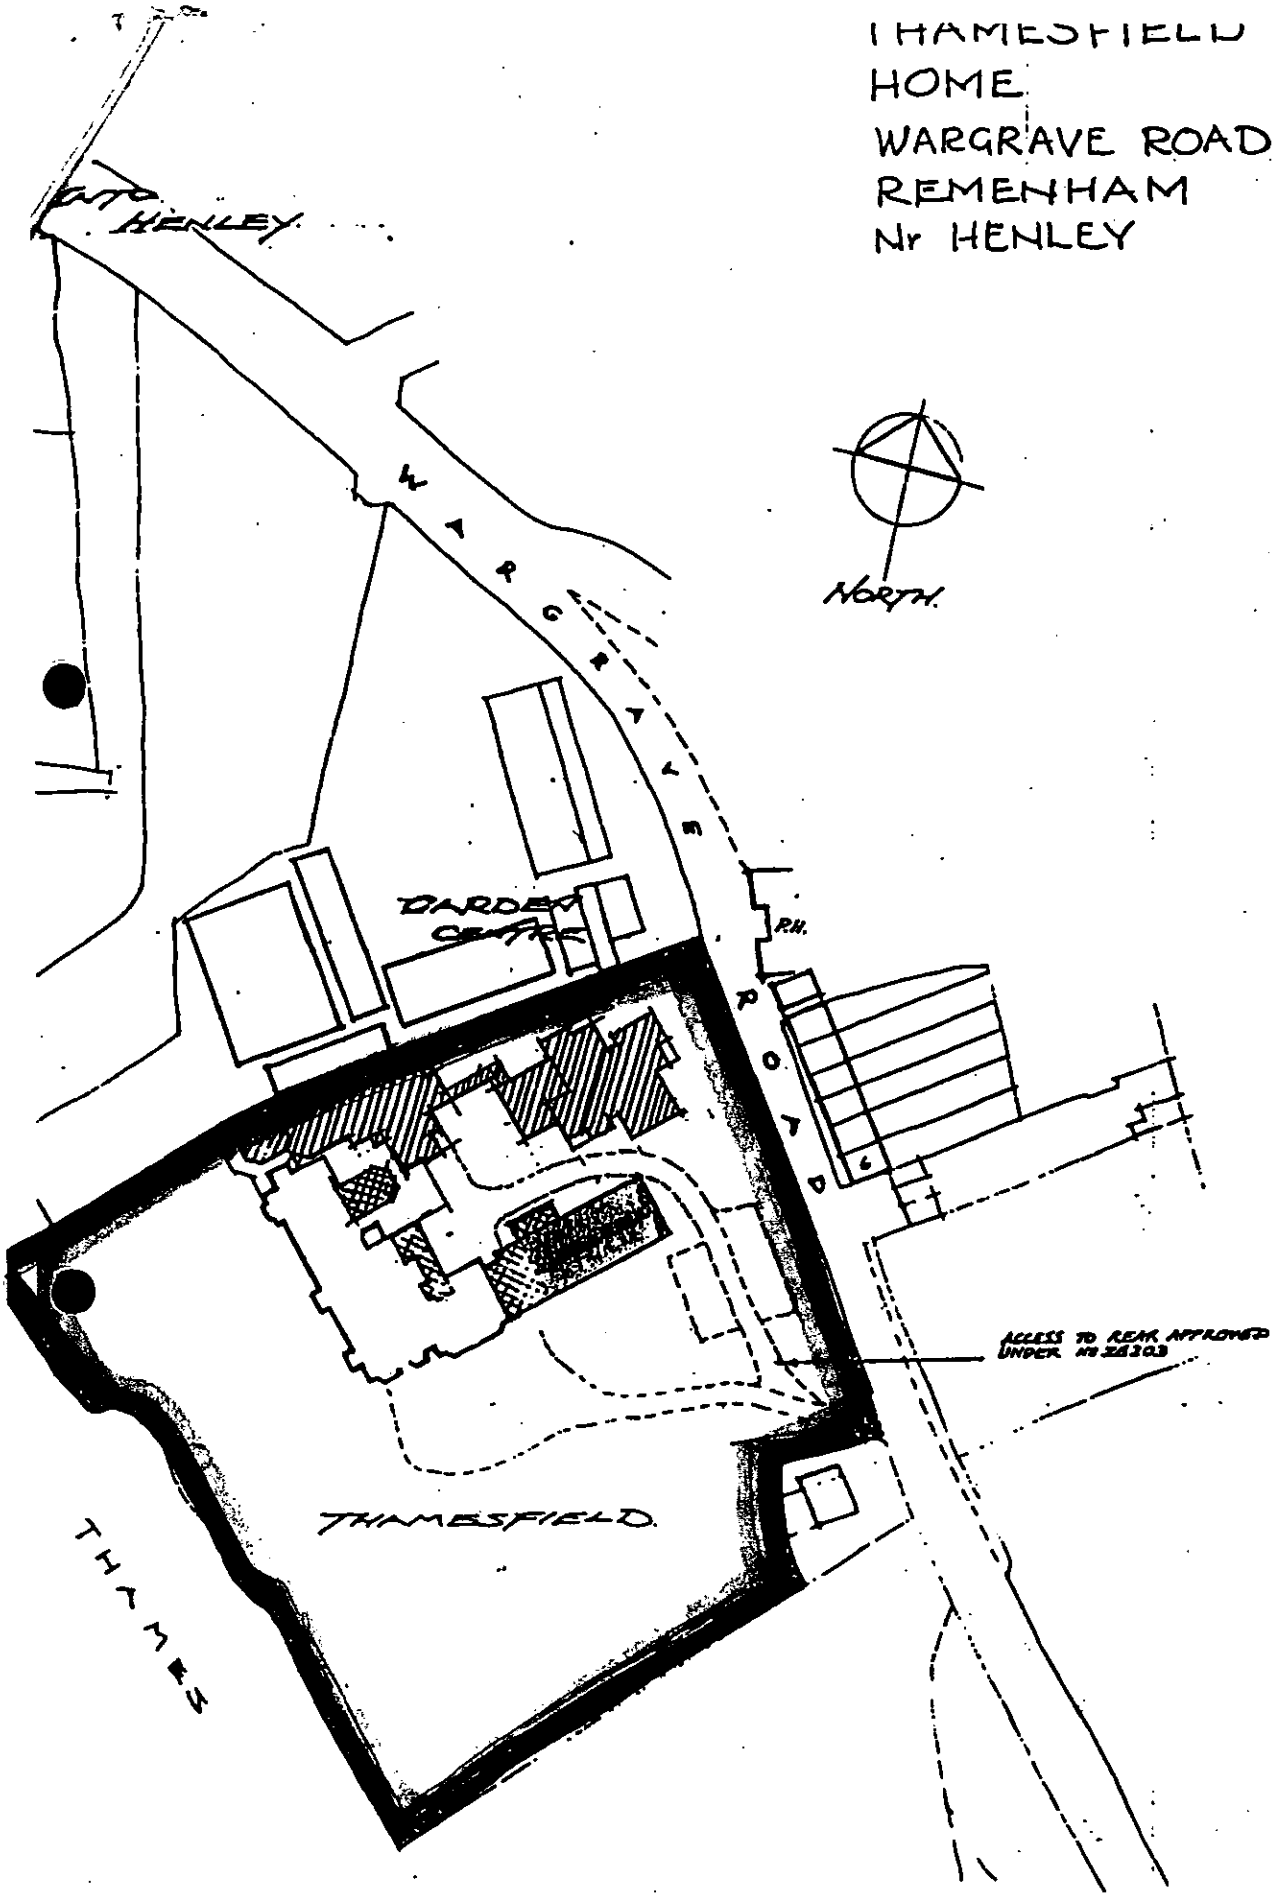

Drawing No: 0202/d01 Project: Close Care Units Scale: 1:1250

Date: 22/11/02 Site: Thamesfield, Wargrave Road, Henley-on-Thames. RG9 2LX

Title: Site Location Plan

John R Freeth. DipTP(Oxford), MRTPI. Chartered Town Planner.
83 Sharland Close, Grove, Wantage Oxfordshire, OX12 0AF. Tel & Fax: 01235 - 224642