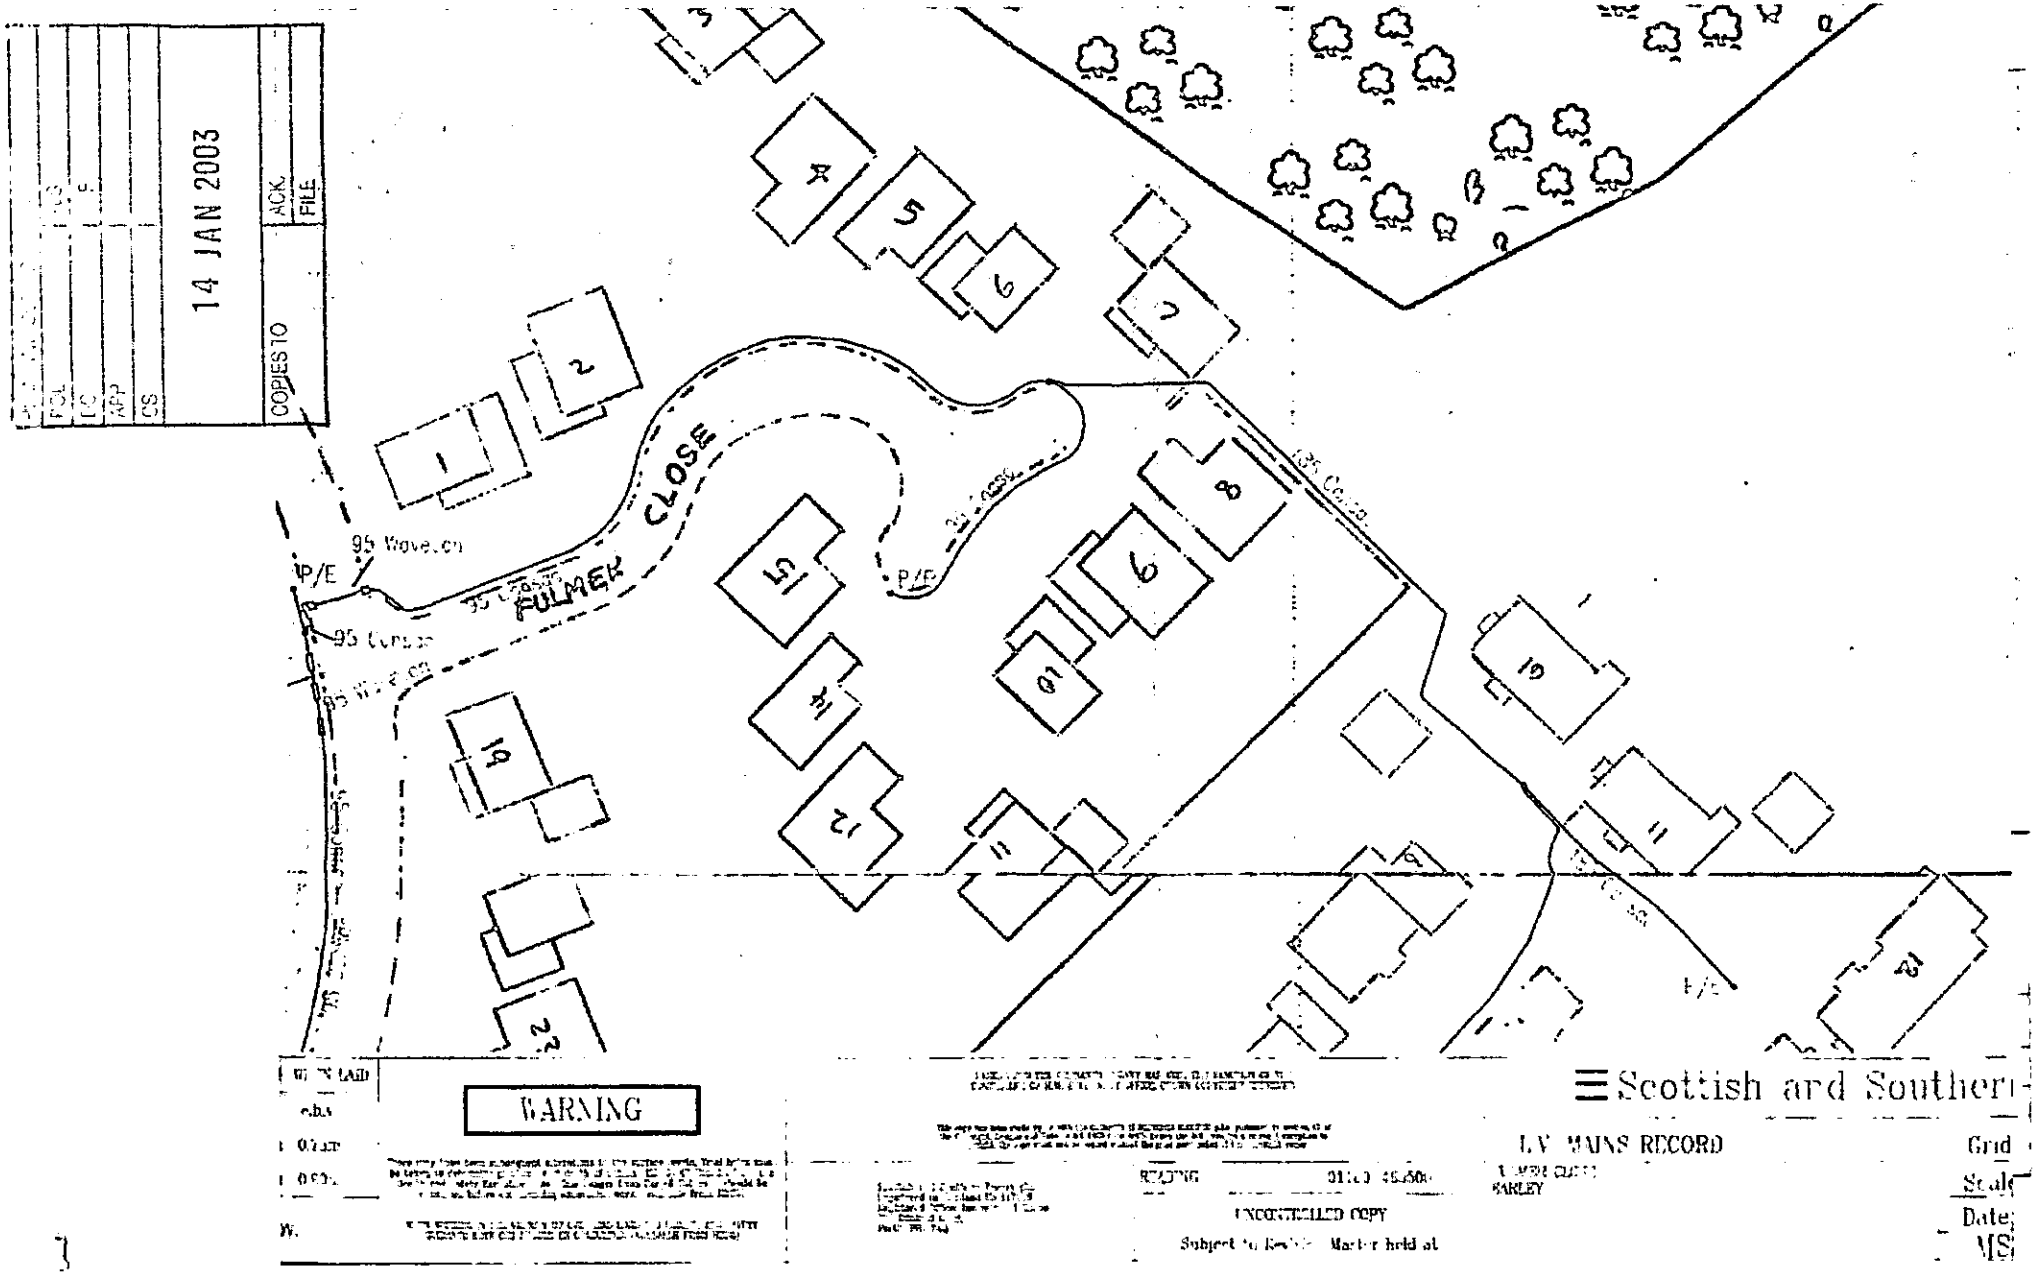
14 JAN 2003
COPIES TO
ACK
FILE
FULMER CLOSE
95 Wavecon
P/E
95 Consac
P/E
WARNING
Scottish and Southern
L.V. MAINS RECORD
UNCONTROLLED COPY
Subject to Revision Master held at
Grid
Scale
Date
MS

16.DEC.2002 8195

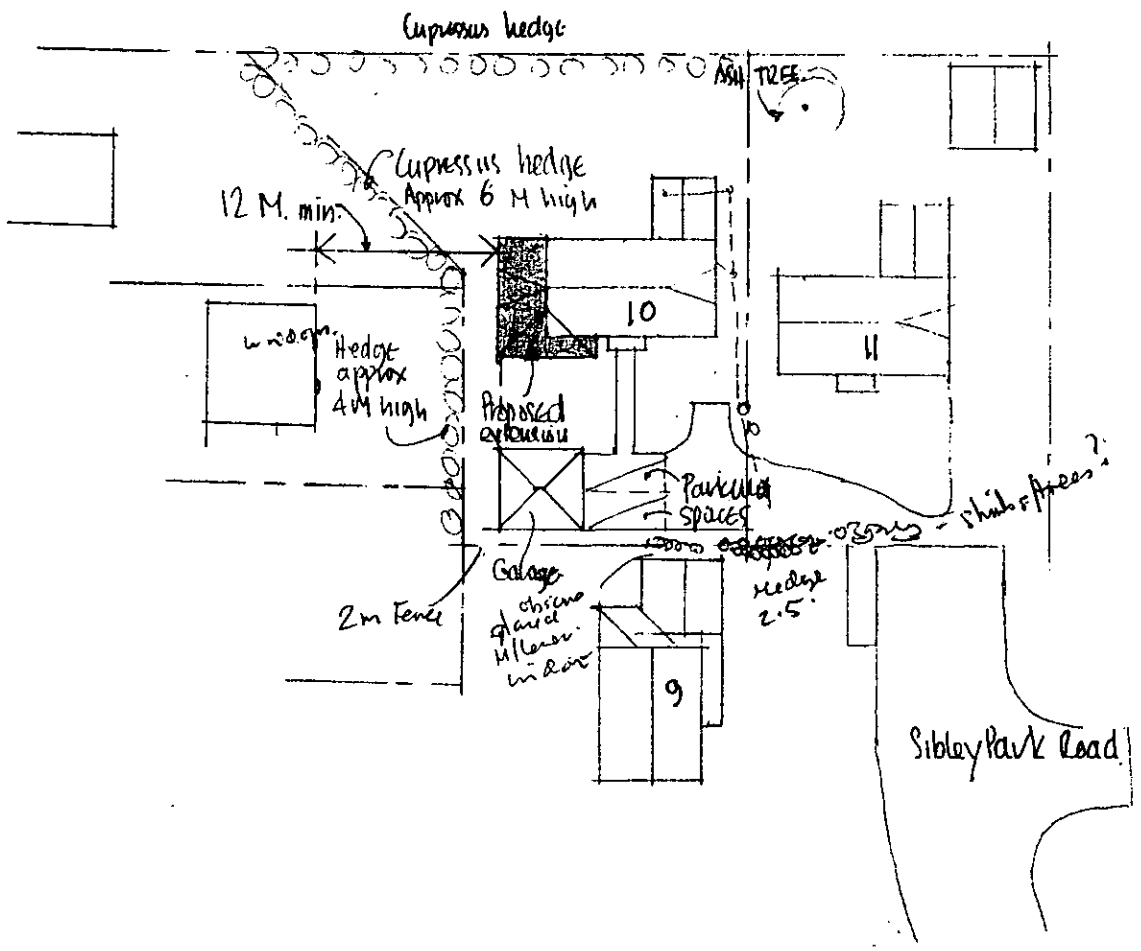

SITE PLAN 1:500

Parking 2 spaces in garage
2 spaces on existing drive.

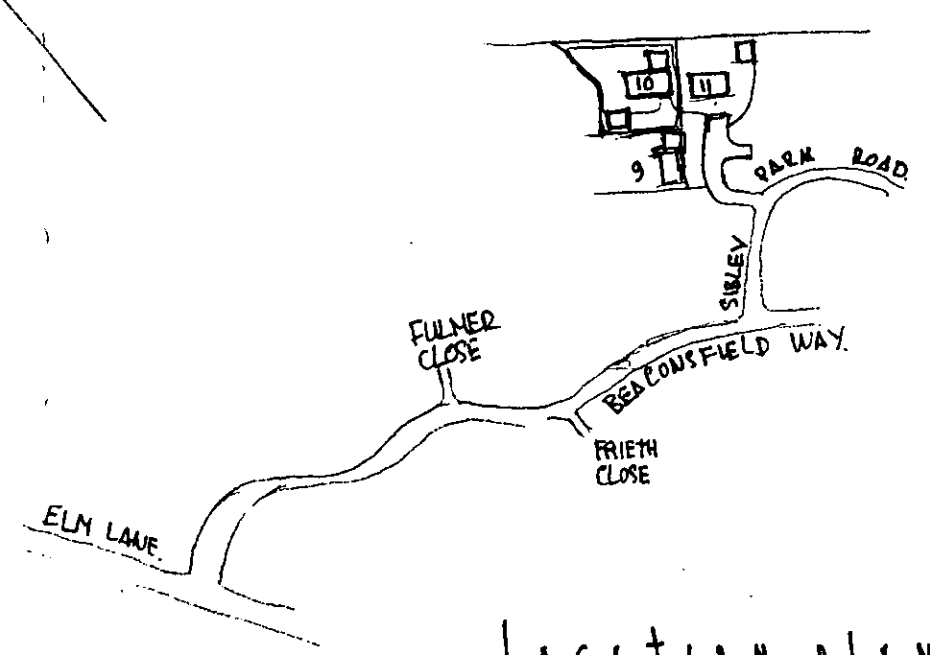

LOCATION PLAN 1:2500

10, SIBLEY PARK ROAD, EARLEY, READING, RG6 5UB

ROGER PRING & SONS.
ARCHITECTURAL & SURVEYING CONSULTANTS
26, Easby Way, Lower Earley, Reading, Berkshire, RG6 3XA
Telephone ; 0118 935 3385. Facsimile ; 0118 935 3385

DRG. NO ; 02/419/01 SCALE.: AS SHOWN.
DATE.: NOV. '02.

REVISIONS..... 31/1/03

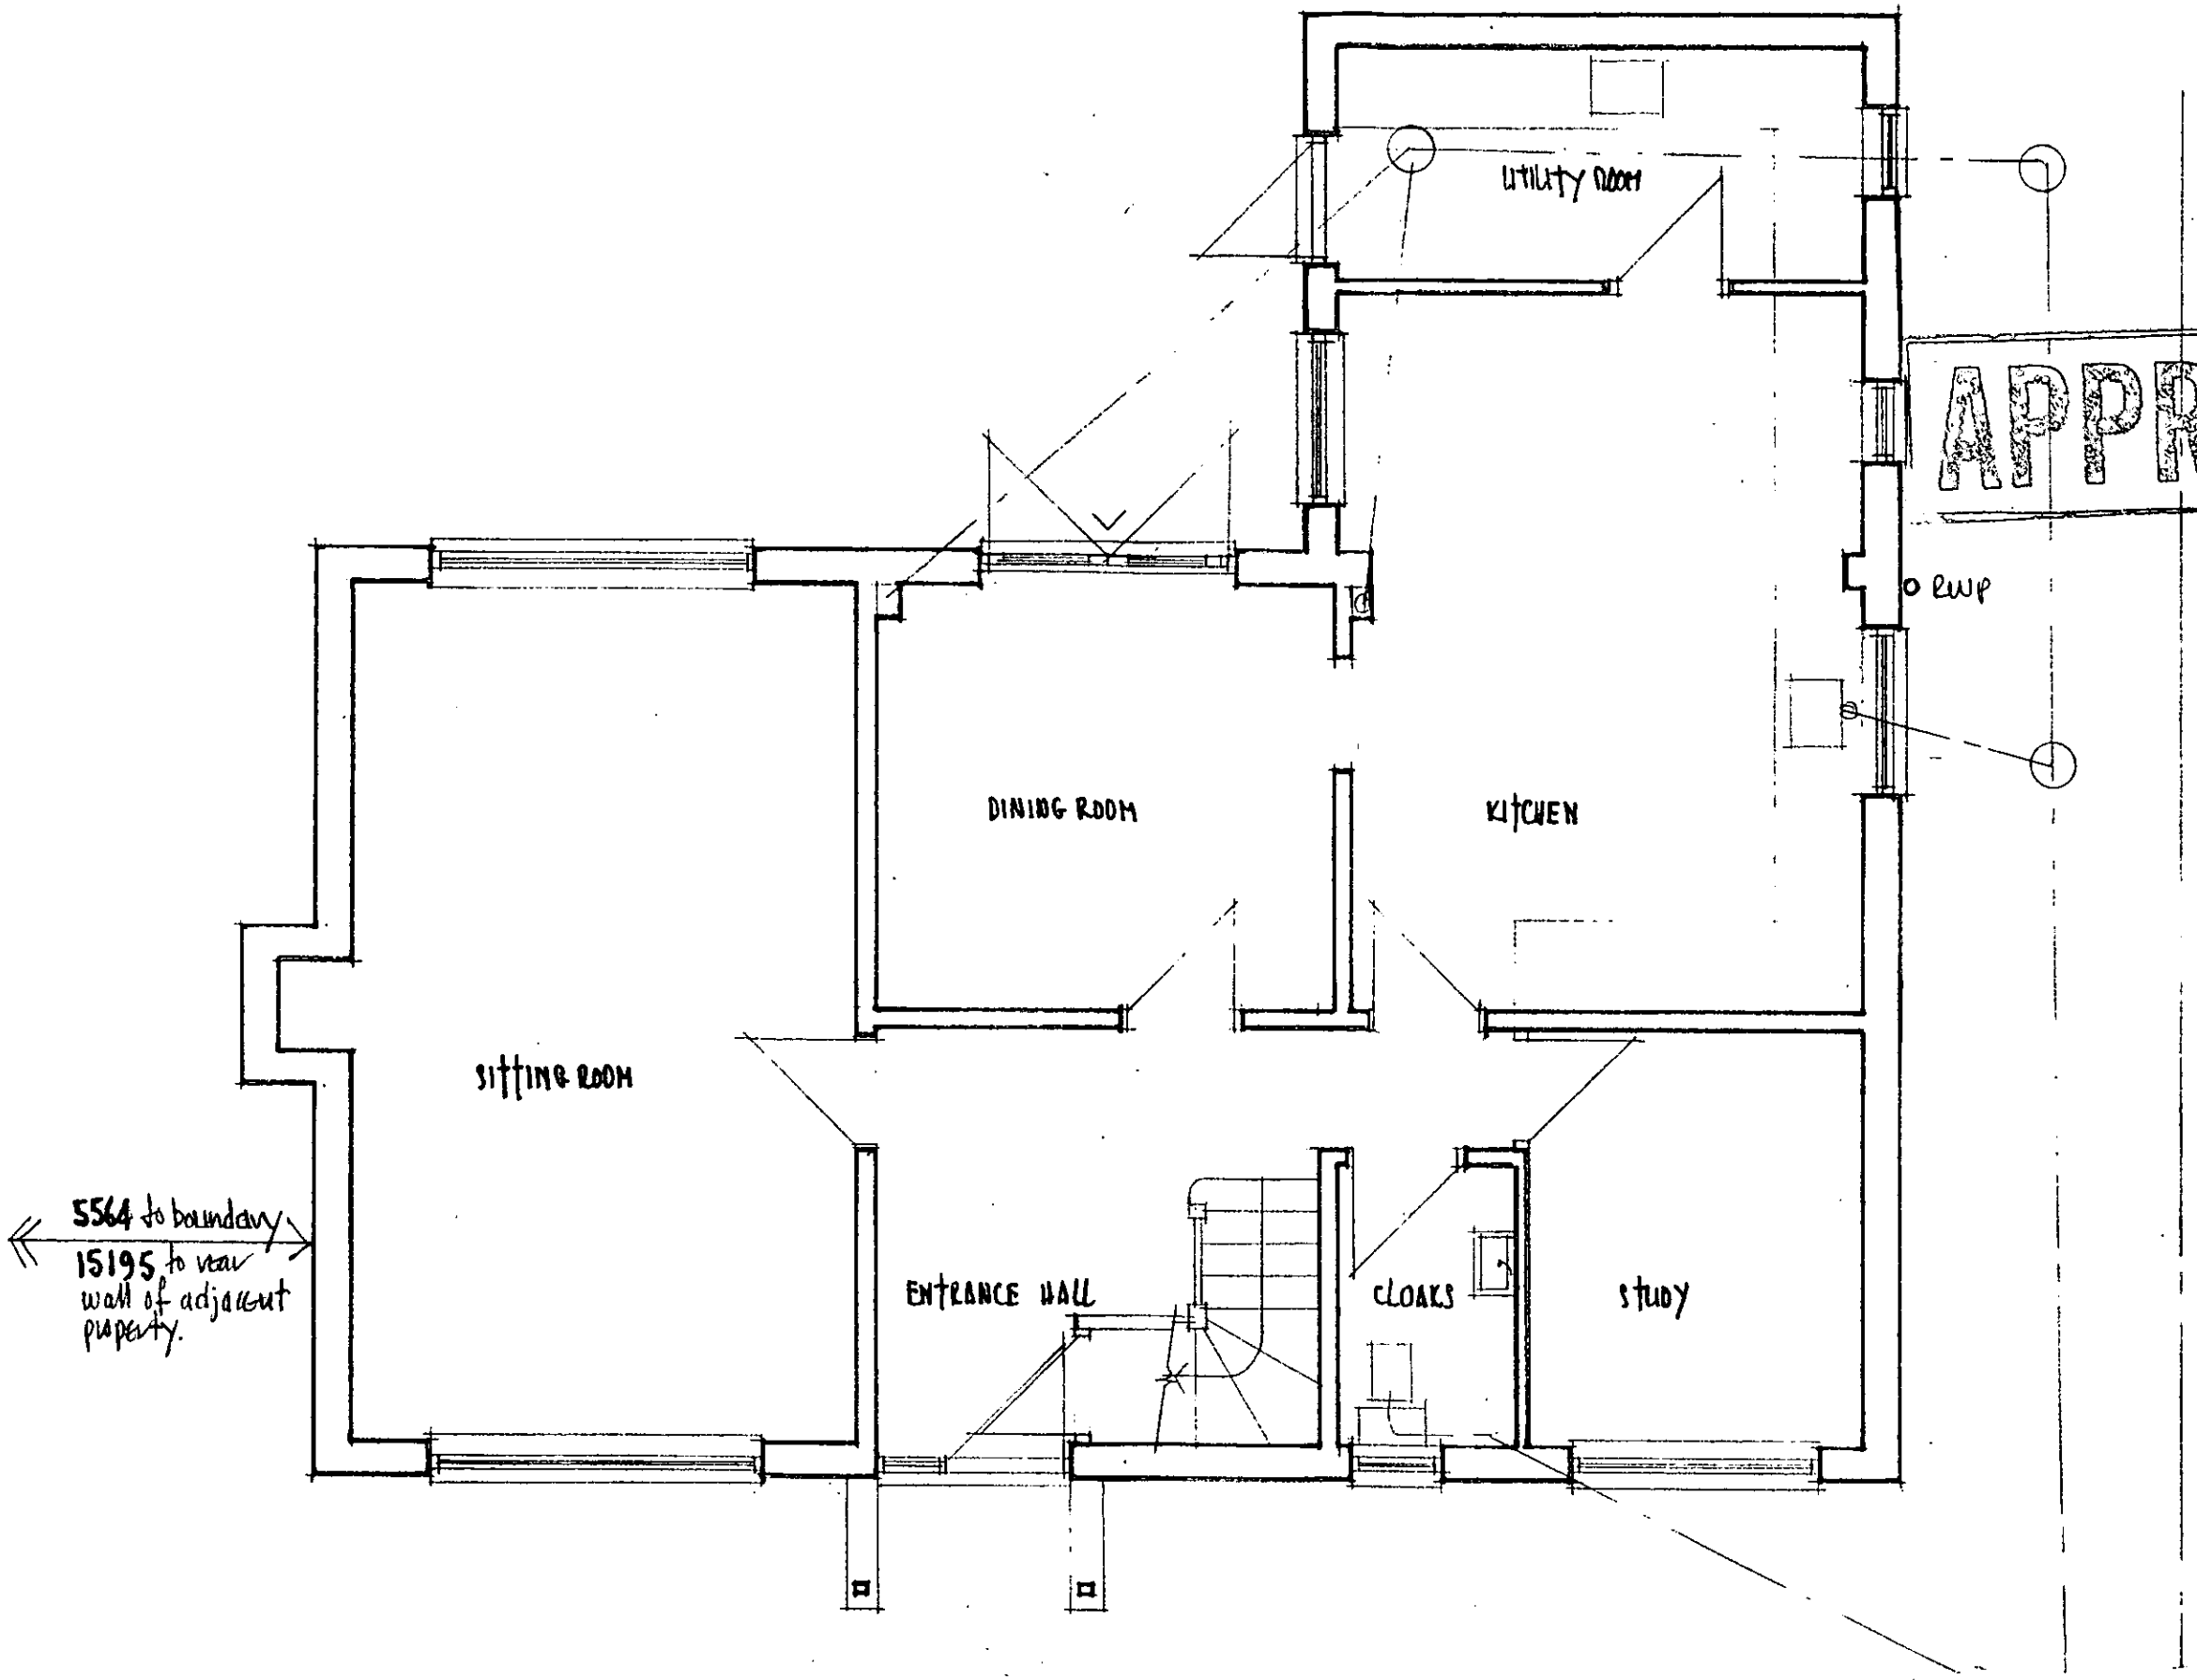

10.DEC.2002 8195

APPROVED

GROUND FLOOR PLAN : AS EXISTING

10, SIBLEY PARK ROAD, EARLEY, READING, RG6 5UB

ROGER PRING & SONS.
ARCHITECTURAL & SURVEYING CONSULTANTS
26, Easby Way, Lower Earley, Reading, Berkshire, RG6 3XA
Telephone ; 0118 935 3385. Facsimile ; 0118 935 3385

DRG. NO ; 02/419/02 SCALE.; 1:50
DATE.; NOV. '02

REVISIONS.....

16.DEC.2002 8195

APPROVED

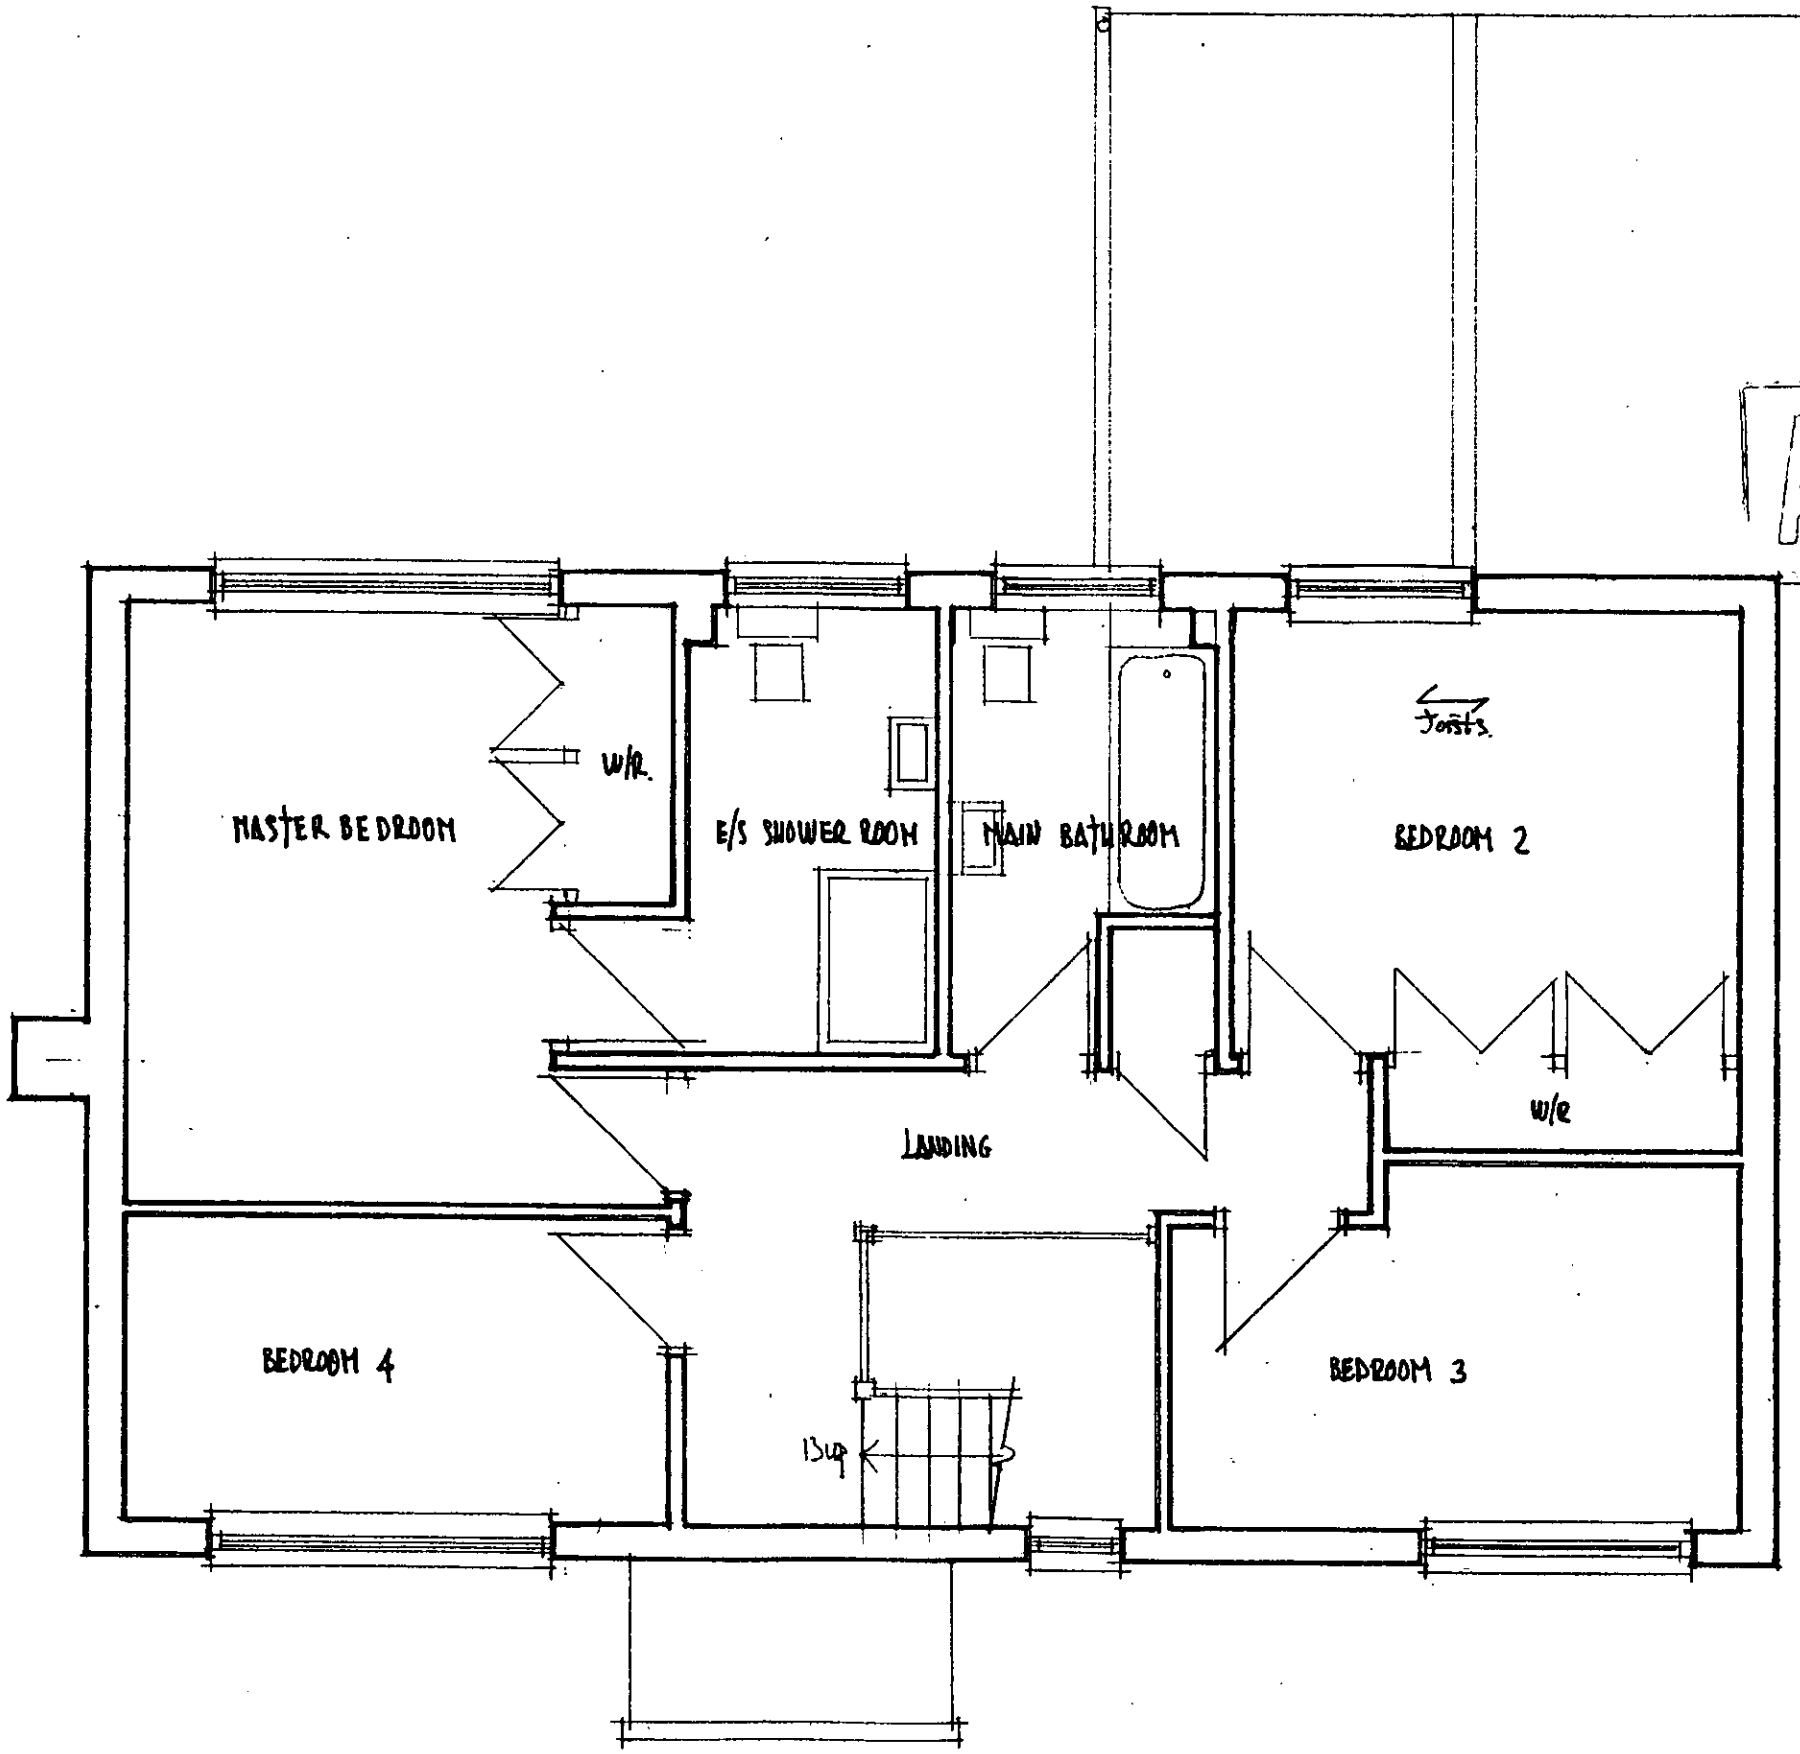

FIRST FLOOR PLAN : AS EXISTING

10, SIBLEY PARK ROAD, EARLEY, READING, RG6 5UB

ROGER PRING & SONS.

ARCHITECTURAL & SURVEYING CONSULTANTS

26, Easby Way, Lower Earley, Reading, Berkshire, RG6 3XA

Telephone ; 0118 935 3385. Facsimile ; 0118 935 3385

DRG. NO ; 02/419/03 SCALE.; 1:50

DATE.; NOV.'02

REVISIONS.....

APPROVED
16. DEC. 2002 8195

All new brickwork, roof tiles, windows, fascias, soffits & rainwater goods to match existing.



FRONT ELEVATION (SW)

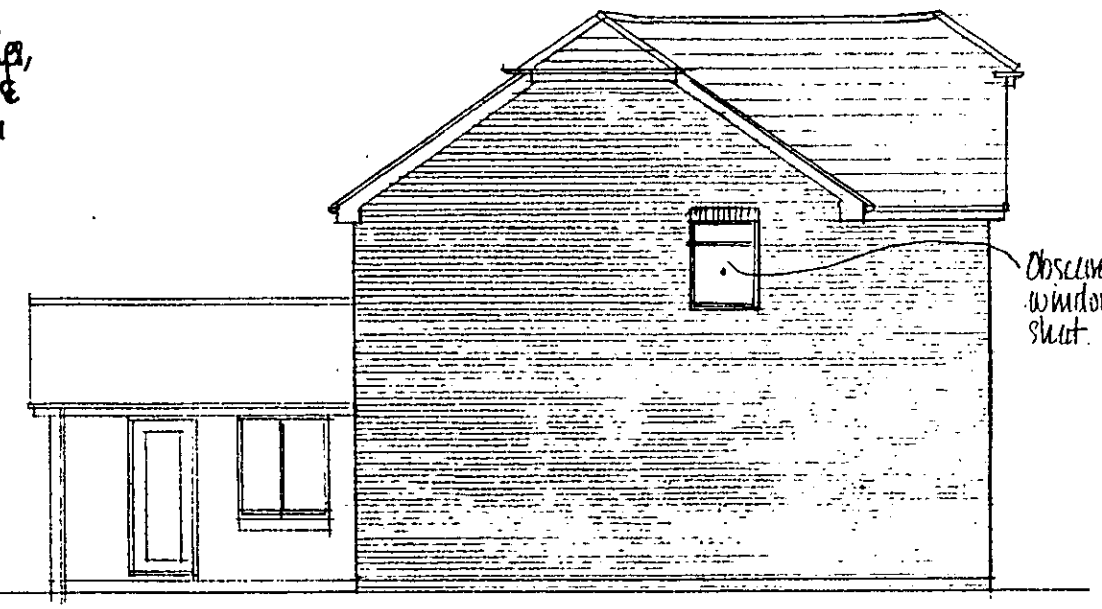

SIDE ELEVATION (NW)

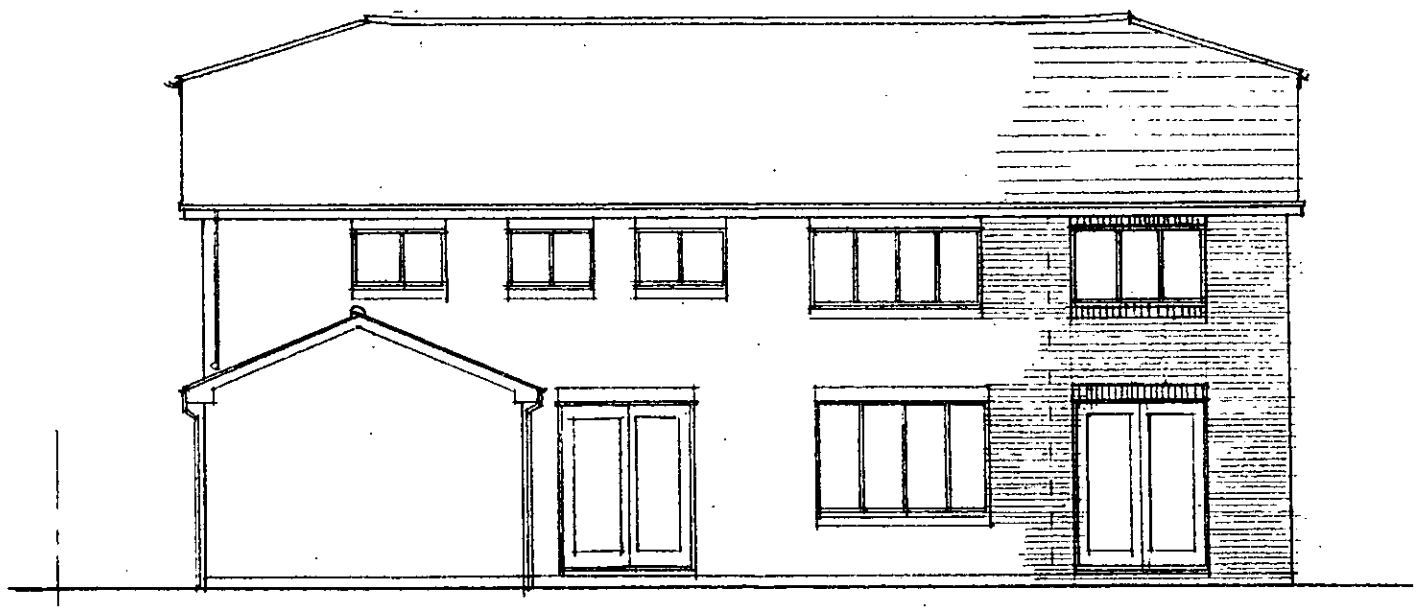

REAR ELEVATION (NE)

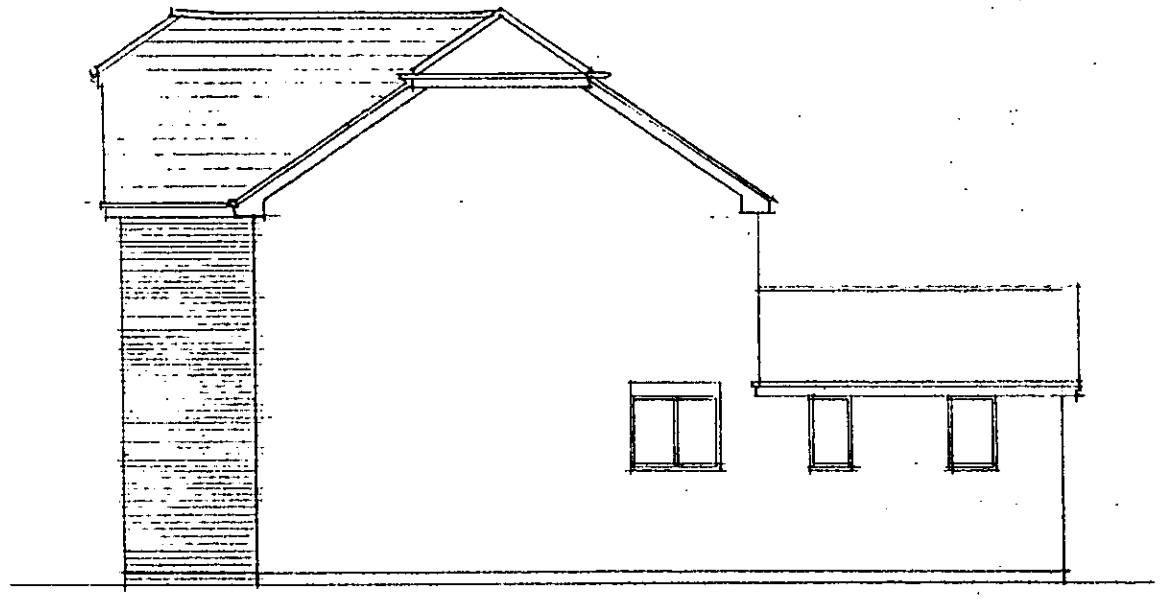

SIDE ELEVATION (SE)

10, SIBLEY PARK ROAD, EARLEY, READING, RG6 5UB

ROGER PRING & SONS.
ARCHITECTURAL & SURVEYING CONSULTANTS
26, Easby Way, Lower Earley, Reading, Berkshire, RG6 3XA
Telephone ; 0118 935 3385. Facsimile ; 0118 935 3385

DRG. NO ; 02/419/06 SCALE.: 1:100

DATE.: NOV. 02

REVISIONS..... cd 31/1/03

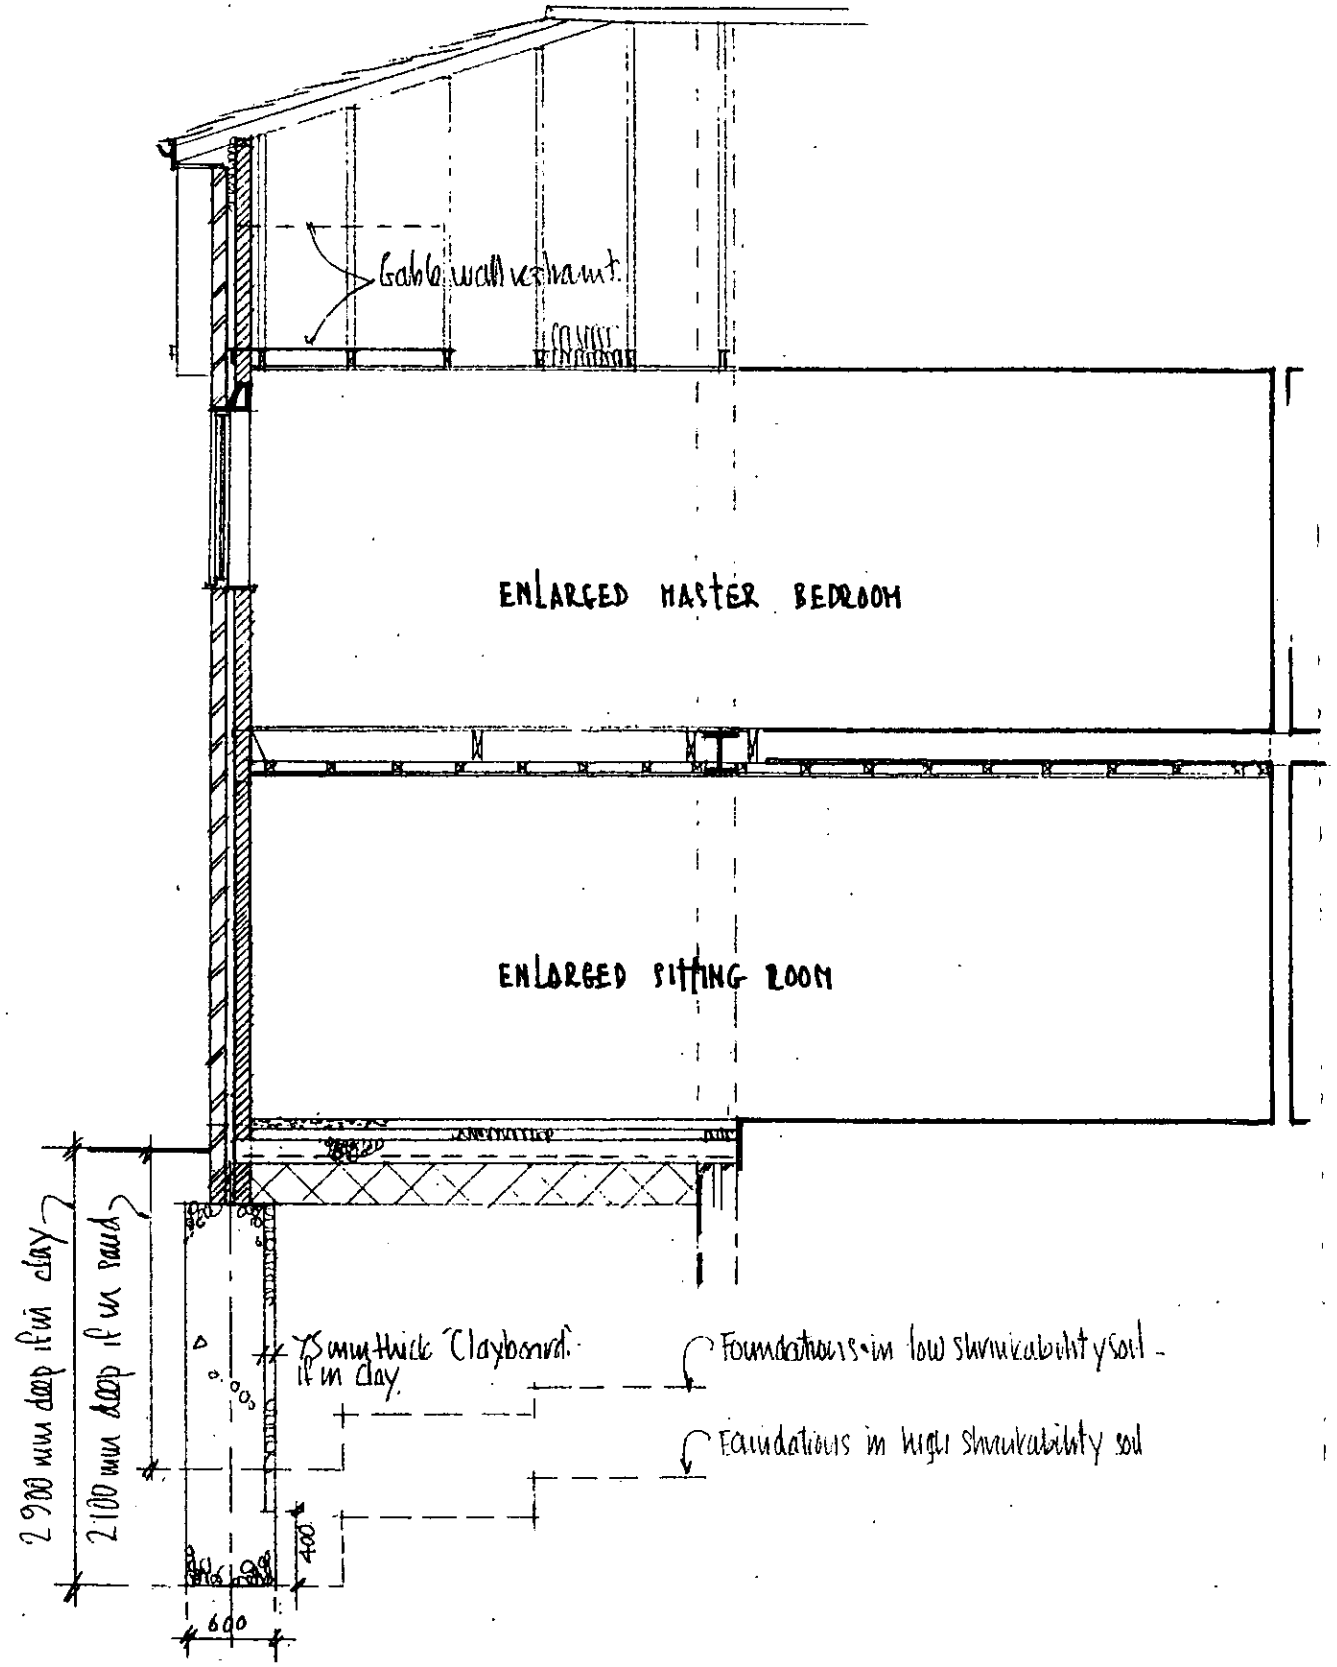

SECTION A A

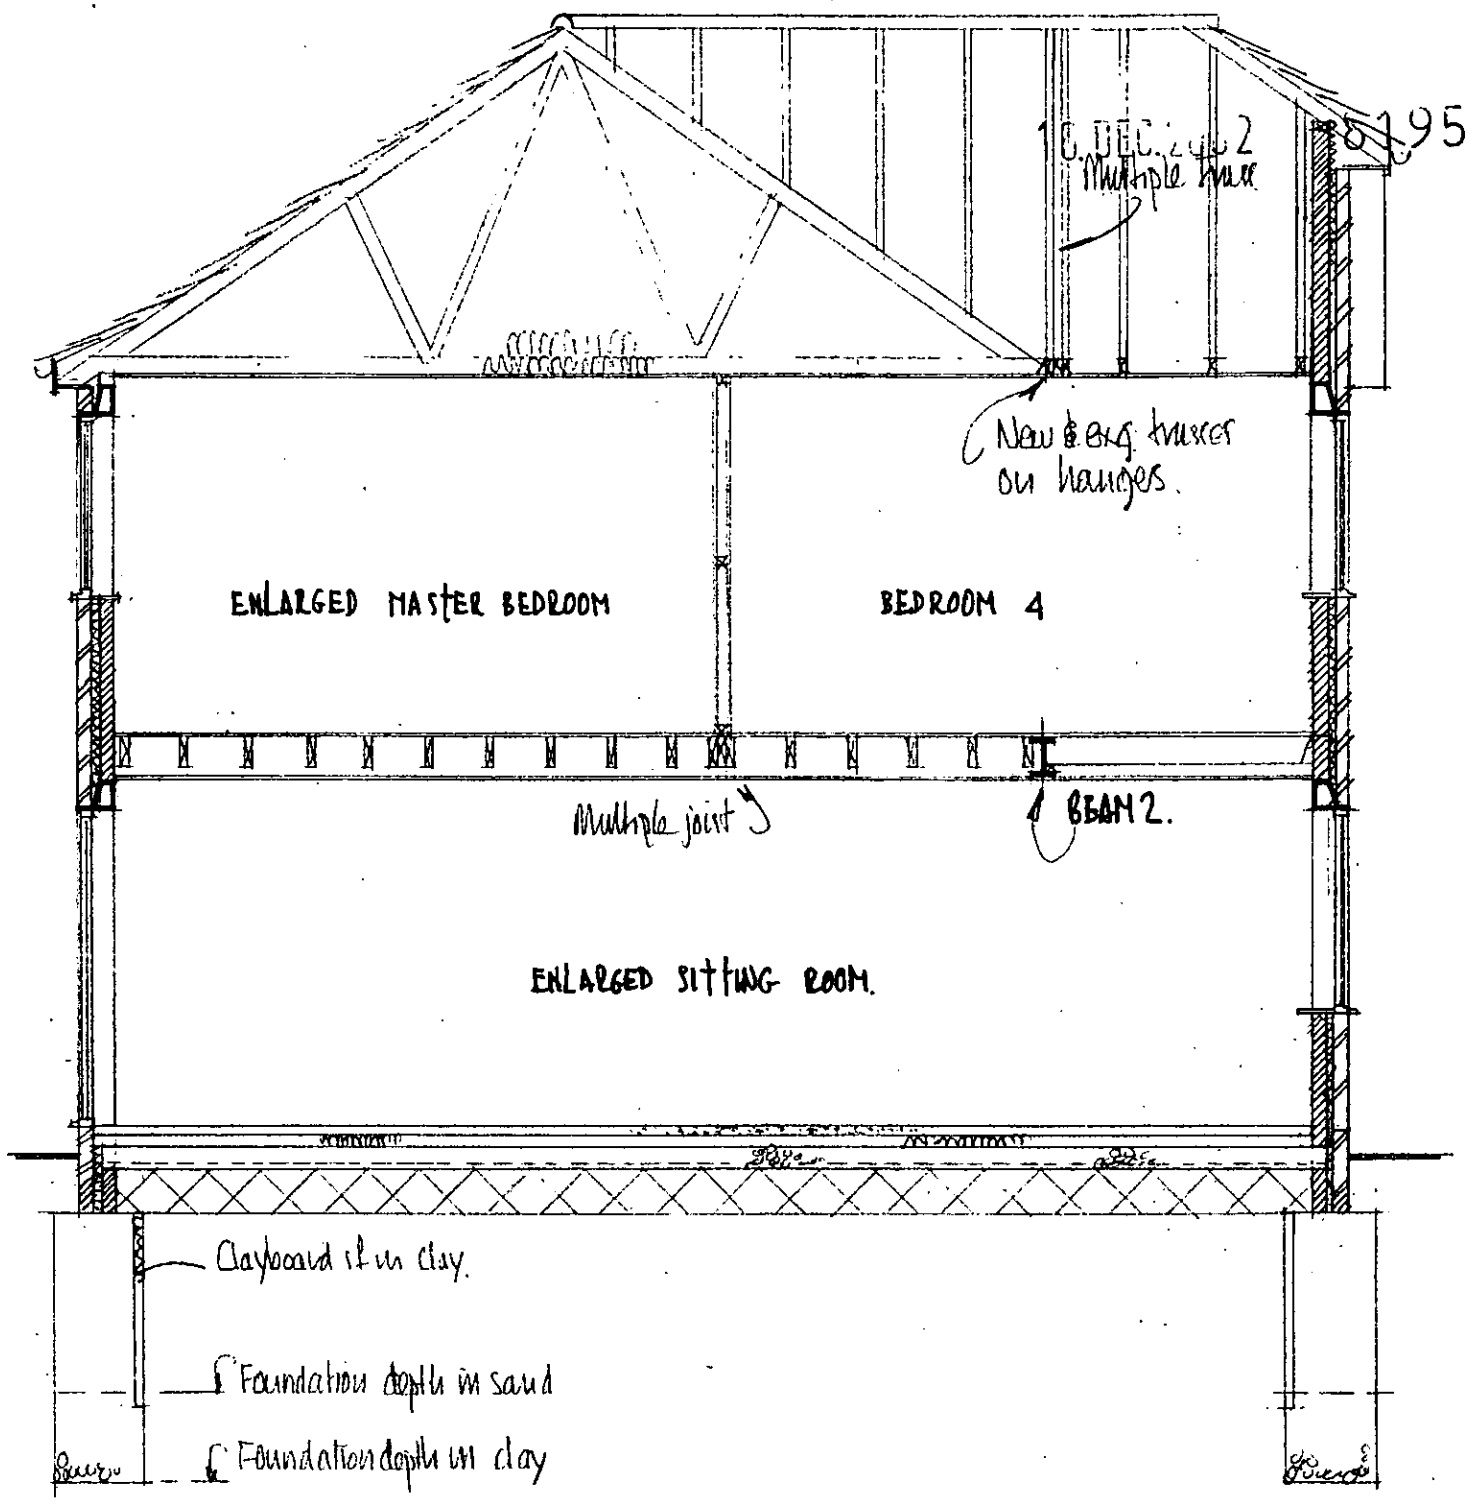

SECTION B B

APPROVED

ROGER PRING & SONS.
ARCHITECTURAL & SURVEYING CONSULTANTS
26, Easby Way, Lower Earley, Reading, Berkshire, RG6 3XA
Telephone ; 0118 935 3385. Facsimile ; 0118 935 3385

DRG. NO ; 02/419/07 SCALE.: 1:50

DATE.: NOV. 02

REVISIONS.....

10, SIBLEY PARK ROAD, EARLEY, READING, BERKS, RG6 5UB

APPROVED
16. DEC. 2002

8195



FRONT ELEVATION (SW)

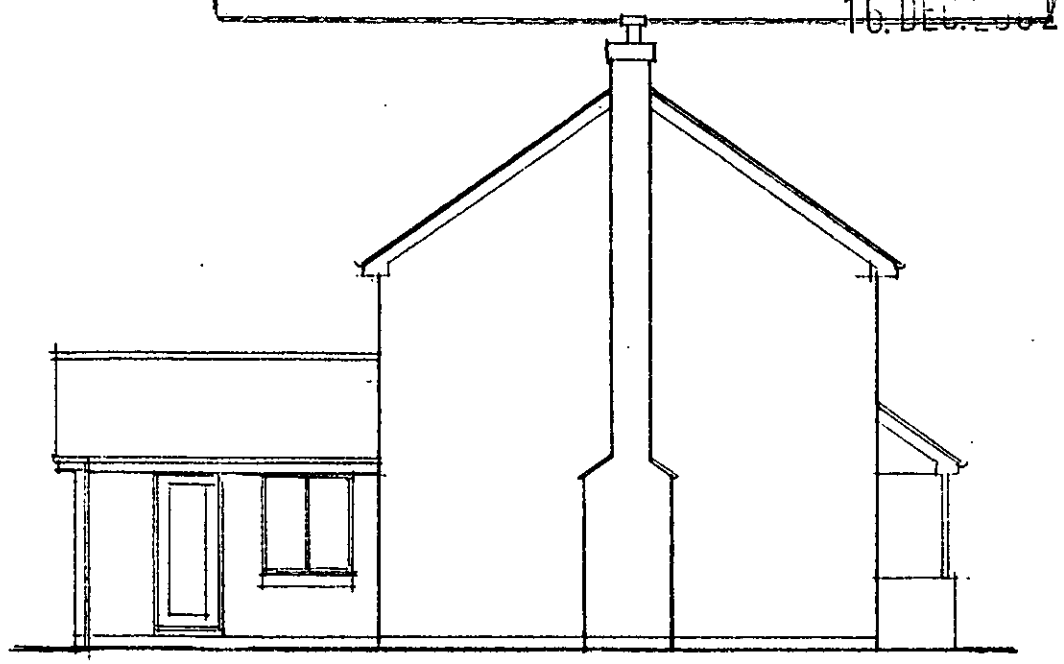

SIDE ELEVATION (NW)

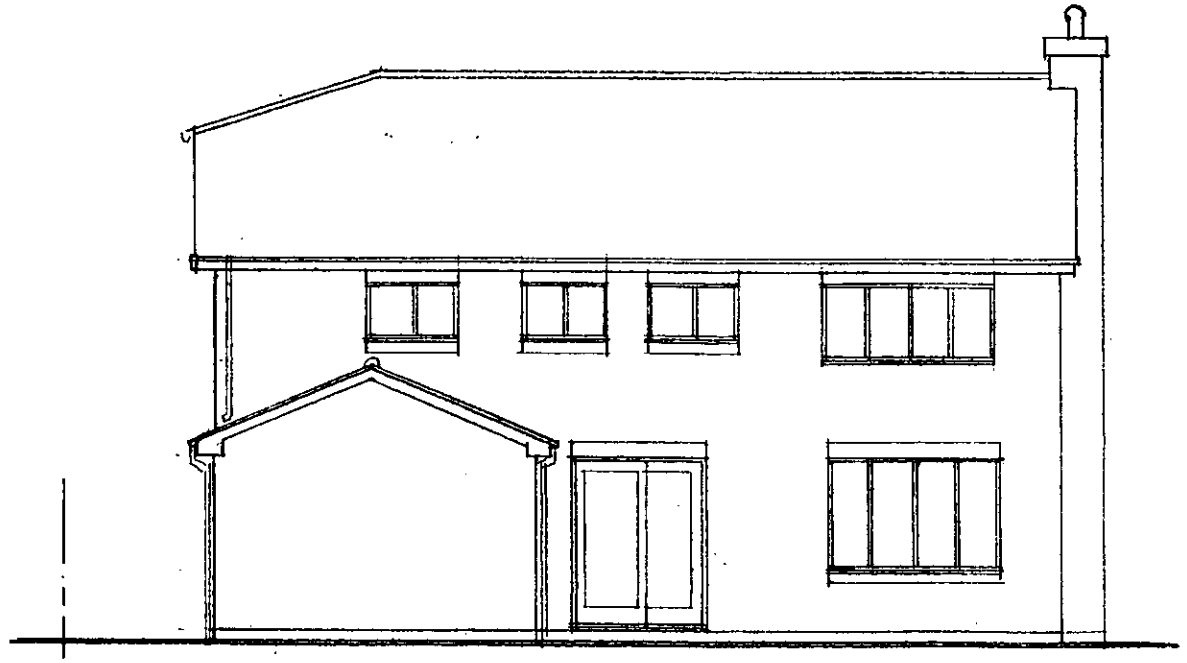

REAR ELEVATION (NE)

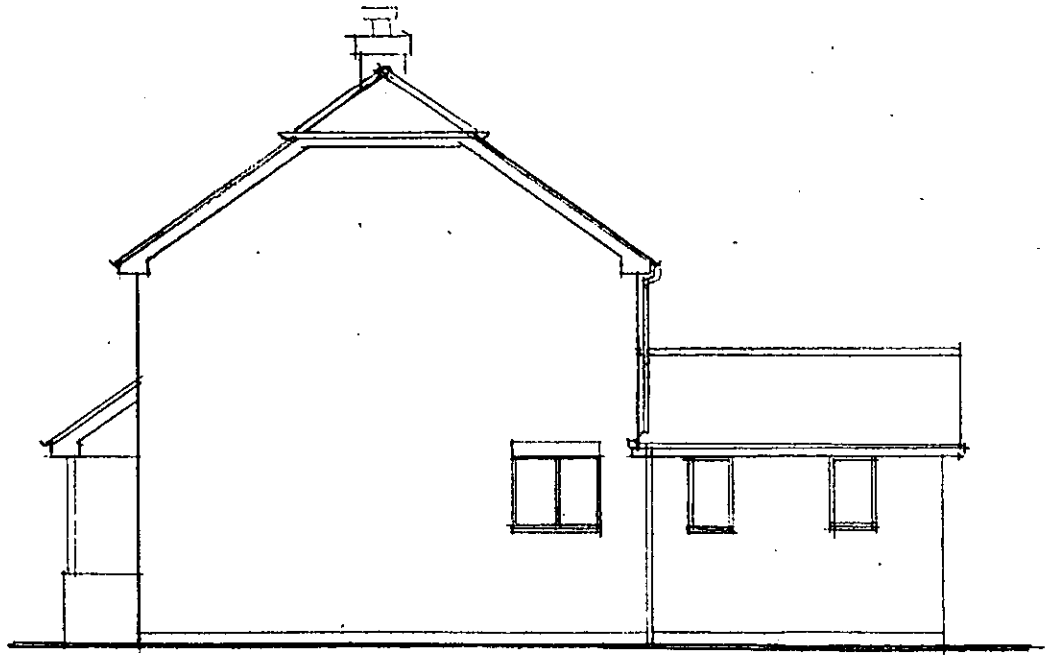

SIDE ELEVATION (SE)

10, SIBLEY PARK ROAD, EARLEY, READING, RG6 5UB

ROGER PRING & SONS.

ARCHITECTURAL & SURVEYING CONSULTANTS

26, Easby Way, Lower Earley, Reading, Berkshire, RG6 3XA

Telephone ; 0118 935 3385. Facsimile ; 0118 935 3385

DRG. NO ; 02/419/04 SCALE.; 1:100

DATE.; NOV.'02

REVISIONS.....

APPROVED
16 DEC 2002

8195

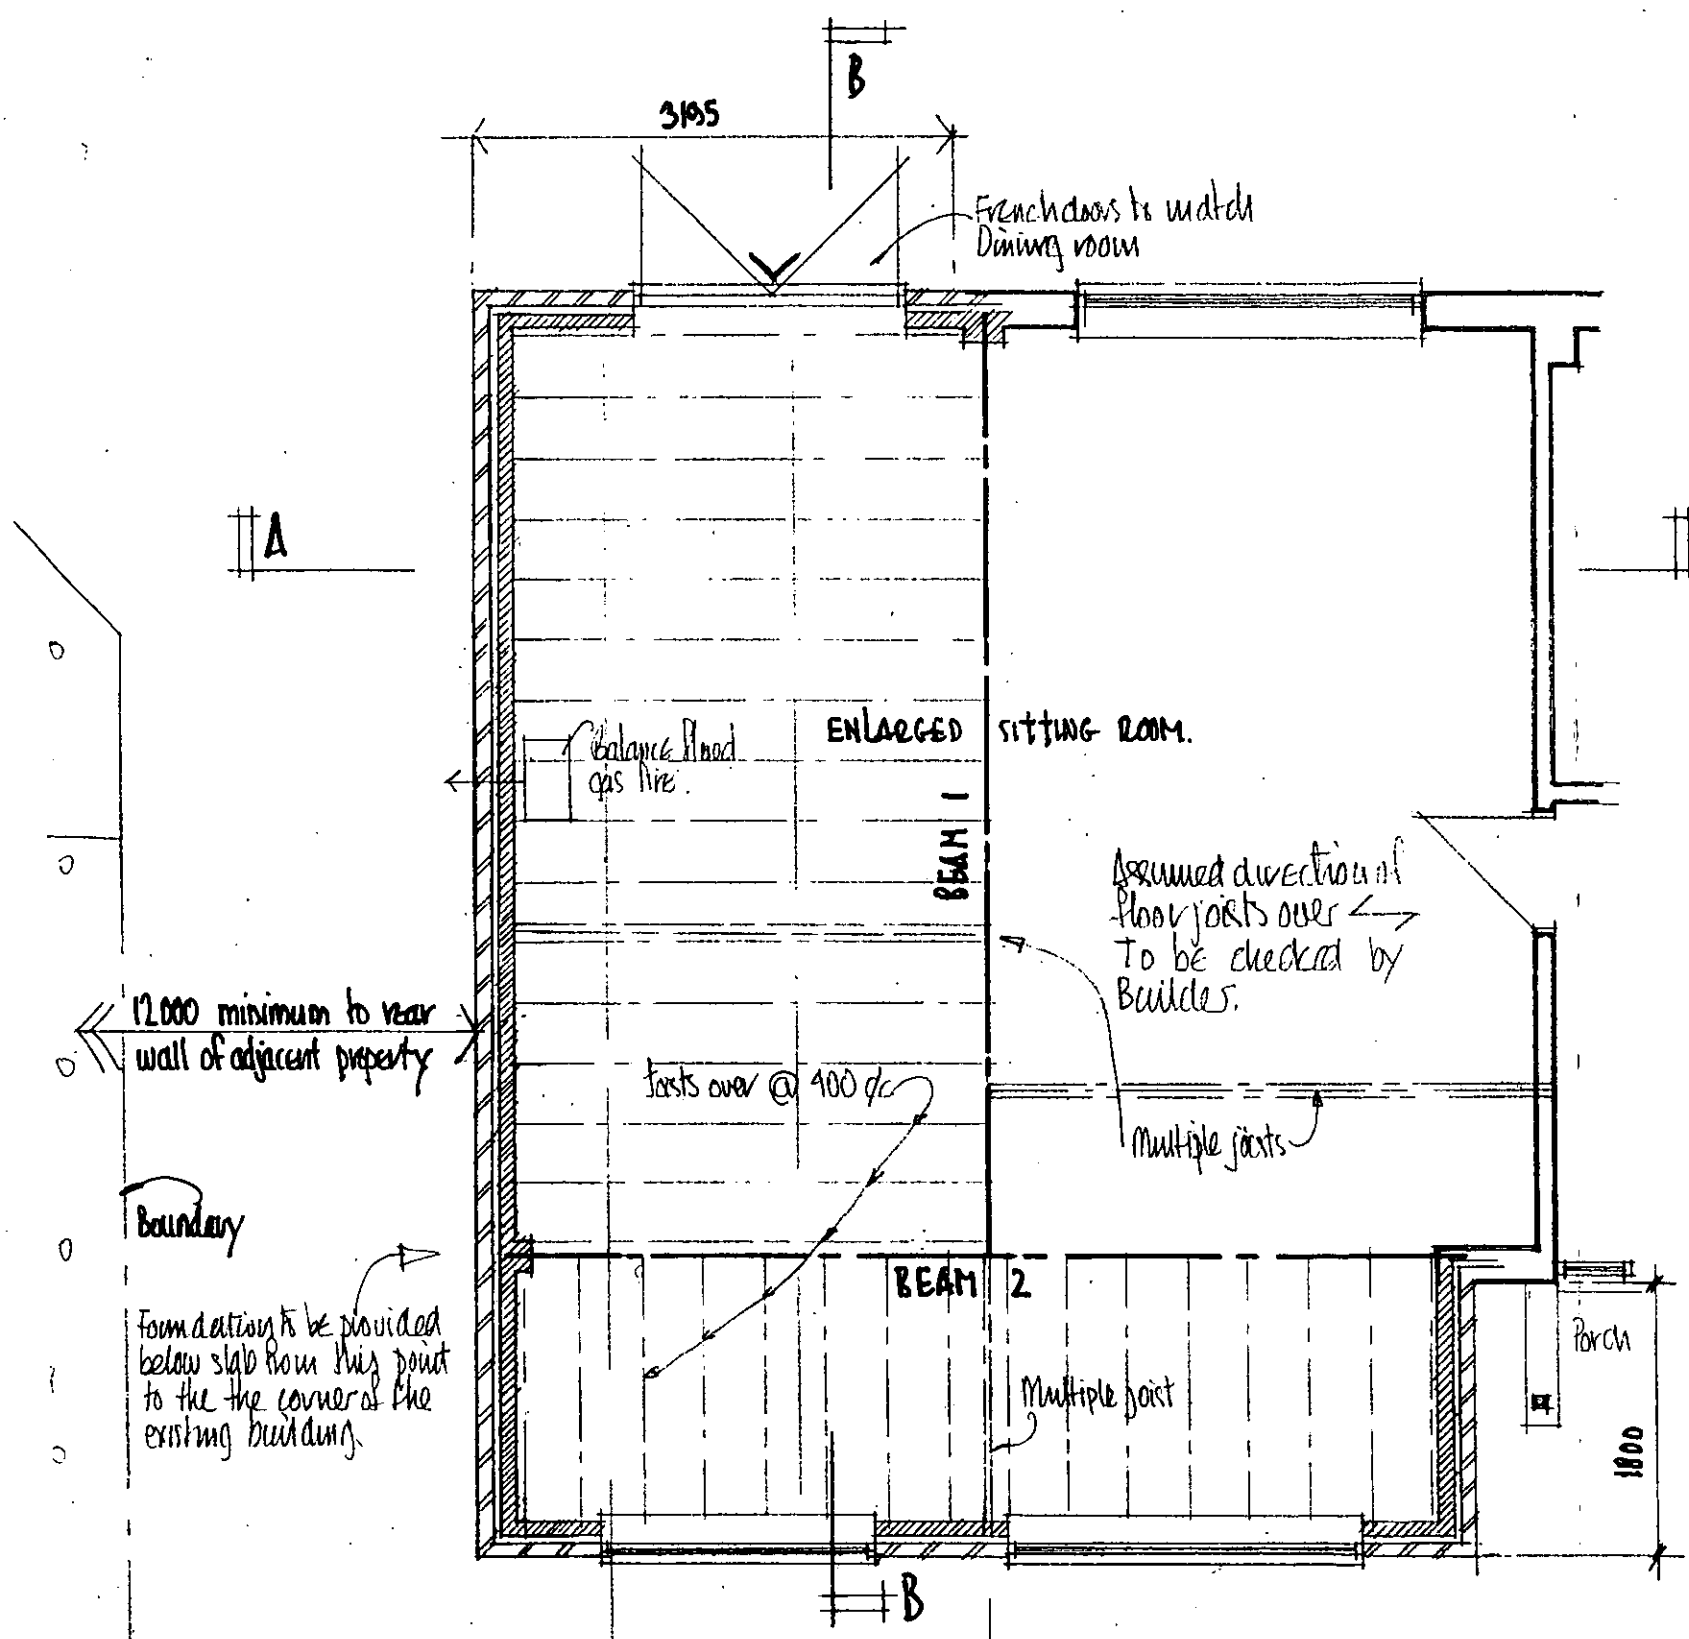

PART GROUND FLOOR PLAN

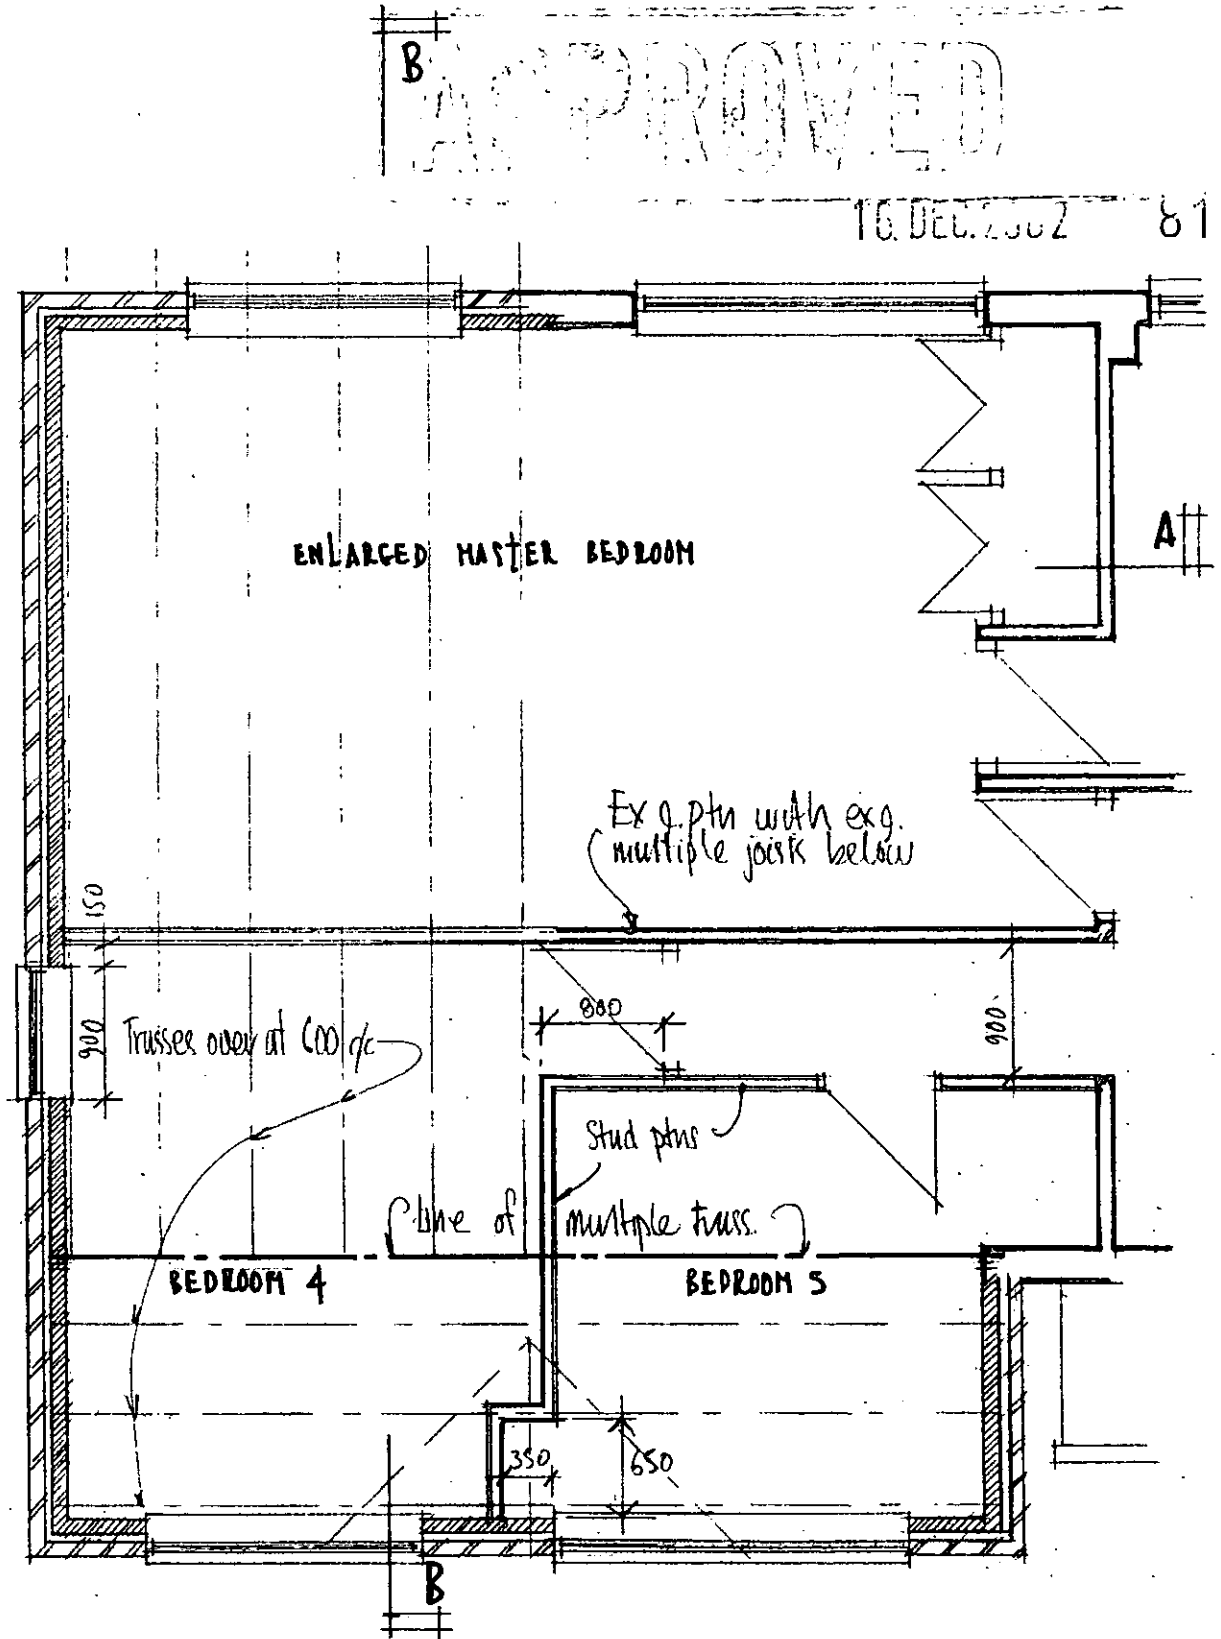

PART FIRST FLOOR PLAN

Foundation Zone A up to 3.6 M from trees | Zone B 4.85 | Zone C 6.1

See Section A-A for min. foundation depths

PLANS : AS PROPOSED. 31/1/03

10. SIBLEY PARK ROAD, EARLEY, READING, BERKS. RG6 5UB.

ROGER PRING & SONS.
ARCHITECTURAL & SURVEYING CONSULTANTS
26, Easby Way, Lower Earley, Reading, Berkshire, RG6 3XA
Telephone ; 0118 935 3385. Facsimile ; 0118 935 3385

DRG. NO : 02/419/05 SCALE.: 1:50

DATE.: NOV. '02

REVISIONS.....

0 JAN 2002

COPIES TO | ACK:
FILE:

16. DEC. 2002 8195

Open area (University of Reading)

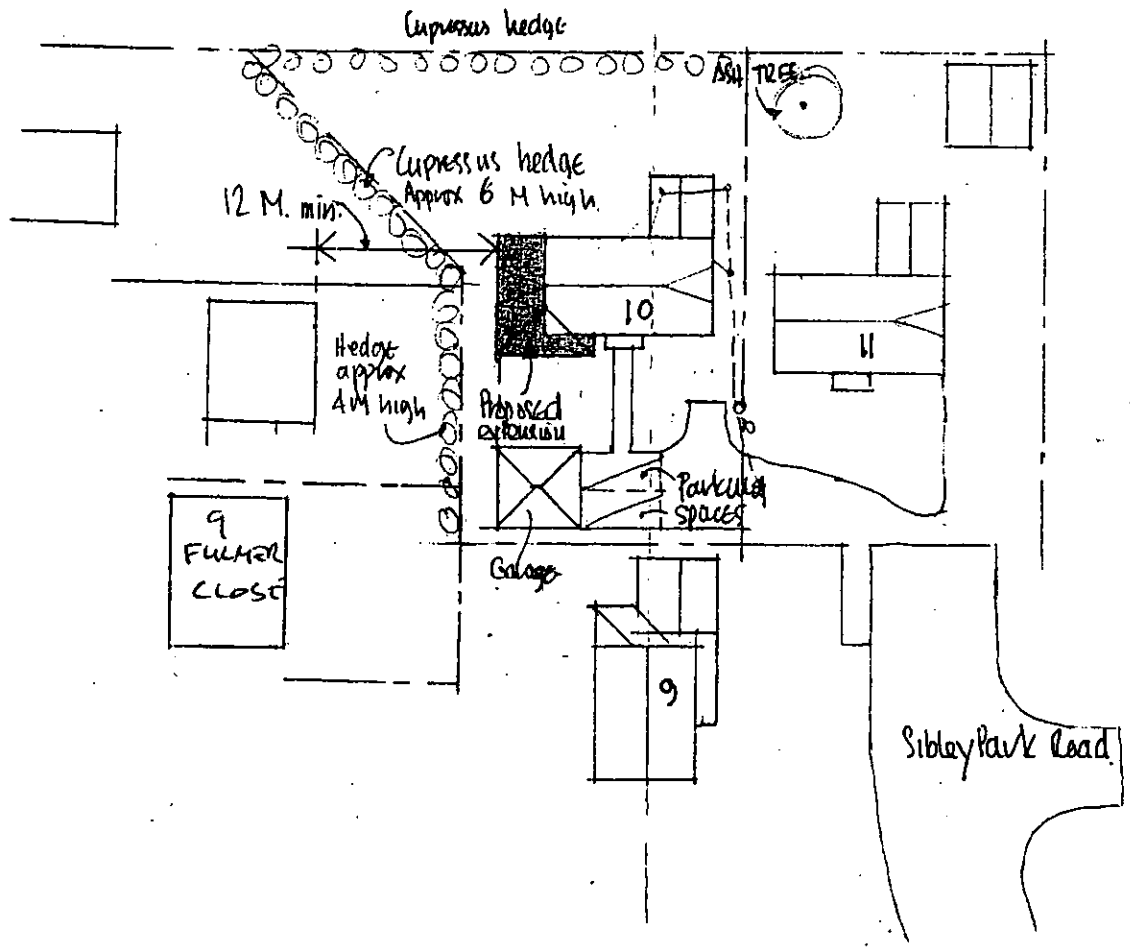

SITE PLAN 1:500

Parking 2 spaces in garage
2 spaces on existing drive.

N

PLAN NOT TO SCALE

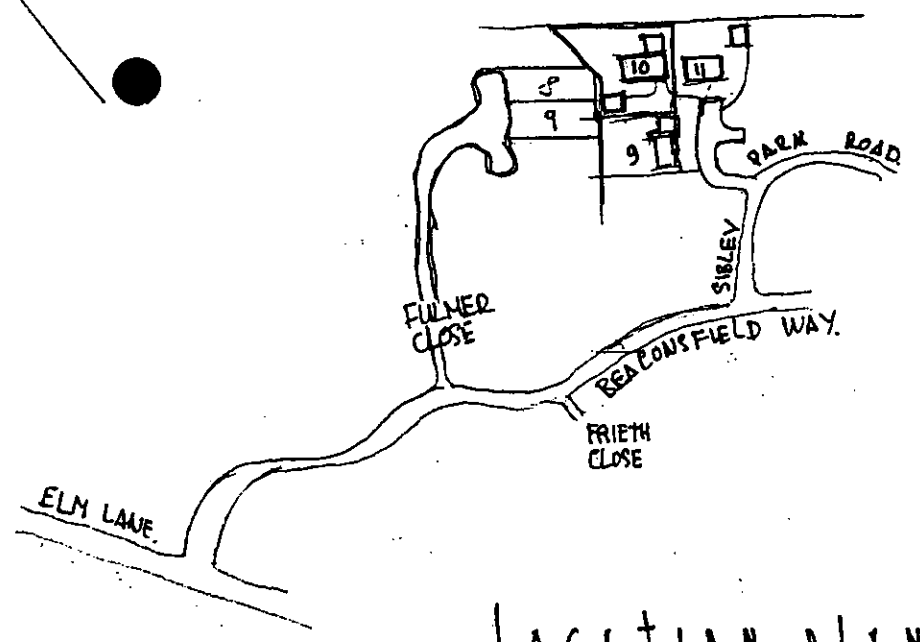

LOCATION PLAN 1:2500

10, SIBLEY PARK ROAD, EARLEY, READING, RG6 5UB

ROGER PRING & SONS.
ARCHITECTURAL & SURVEYING CONSULTANTS
26, Easby Way, Lower Earley, Reading, Berkshire, RG6 3XA
Telephone ; 0118 935 3385. Facsimile ; 0118 935 3385

DRG. NO ; 02/419/01 SCALE.: As shown.
DATE.: NOV. '02.

REVISIONS.....