Notes

02.DEC.2002 8114

All dimensions and levels on site are to be checked prior to commencement of work.

This drawing is the copyright of The Edwards Irish Partnership.

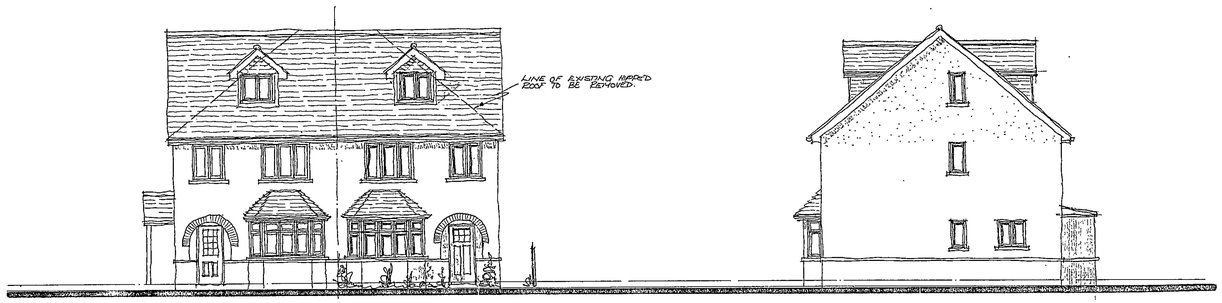

FRONT ELEVATION

SIDE ELEVATION

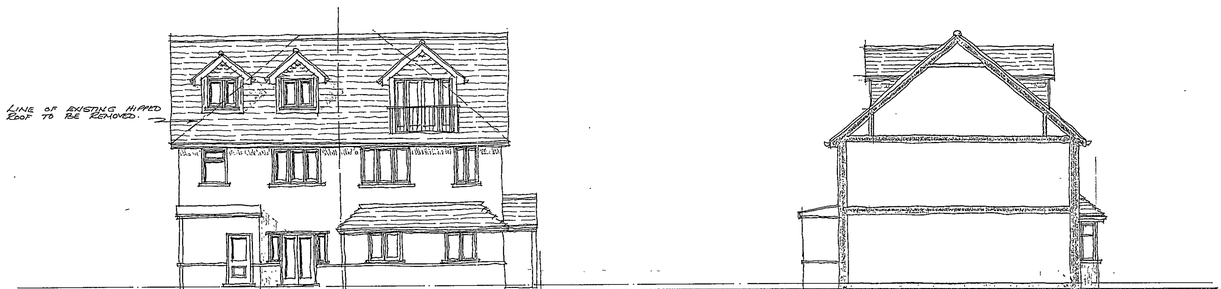

REAR ELEVATION

SIDE ELEVATION / SECTION

MATERIALS

ROOF : PLAIN TILES ALL TO MATCH EXISTING.

WALLS : FACE BRICK PLINTH WITH PAINTED RENDER FINISH ALL TO MATCH EXISTING.

WINDOWS : WHITE UPVC WINDOWS ALL TO MATCH EXISTING.

EAVES : WHITE UPVC FASCIA SOFFIT AND BARGEBOARD.

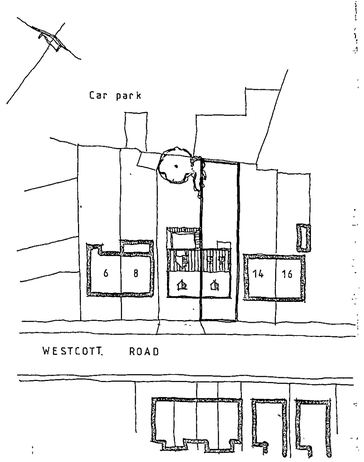

SITE PLAN 1:500

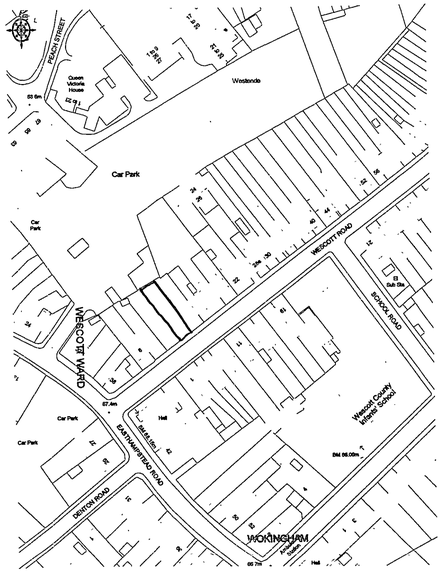

LOCATION PLAN 1:1250

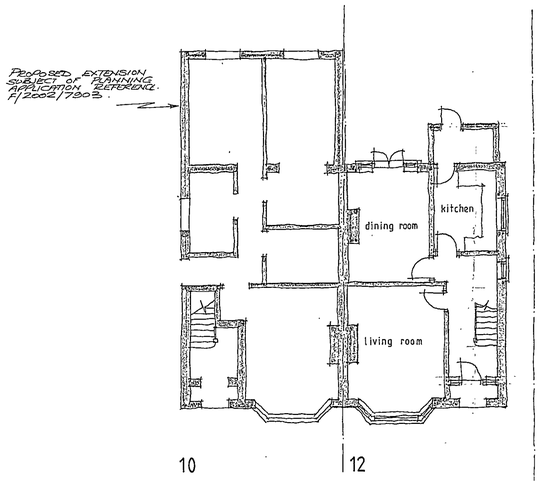

GROUND FLOOR

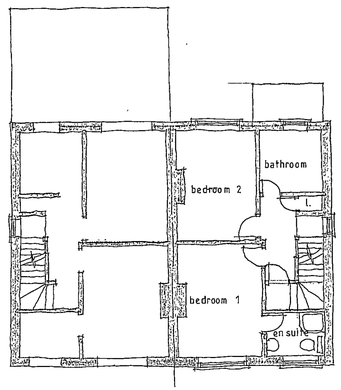

FIRST FLOOR

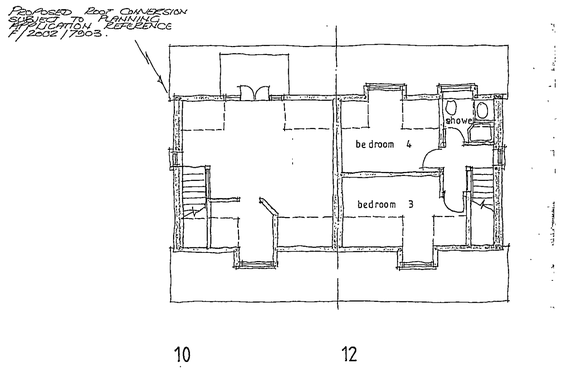

SECOND FLOOR

APPROVED

Project
Proposed loft conversion
12 Westcott Road
WOKINGHAM
Berks

Client
Mr J McIntyre

Drawing
PLANS and ELEVATIONS

Scale 1: 100 Date November 2002

The Edwards Irish Partnership
Architects & Surveyors
36 Langborough Road, Wokingham, Berks. RG40 2BT
Tel: 0118-989-4403 Fax: 0118-989-4383 E-mail: the.eip@virgin.net

Job 1562 Dwg. 01

RAPIDOS 1895-496T

02.DEC.2002 8114

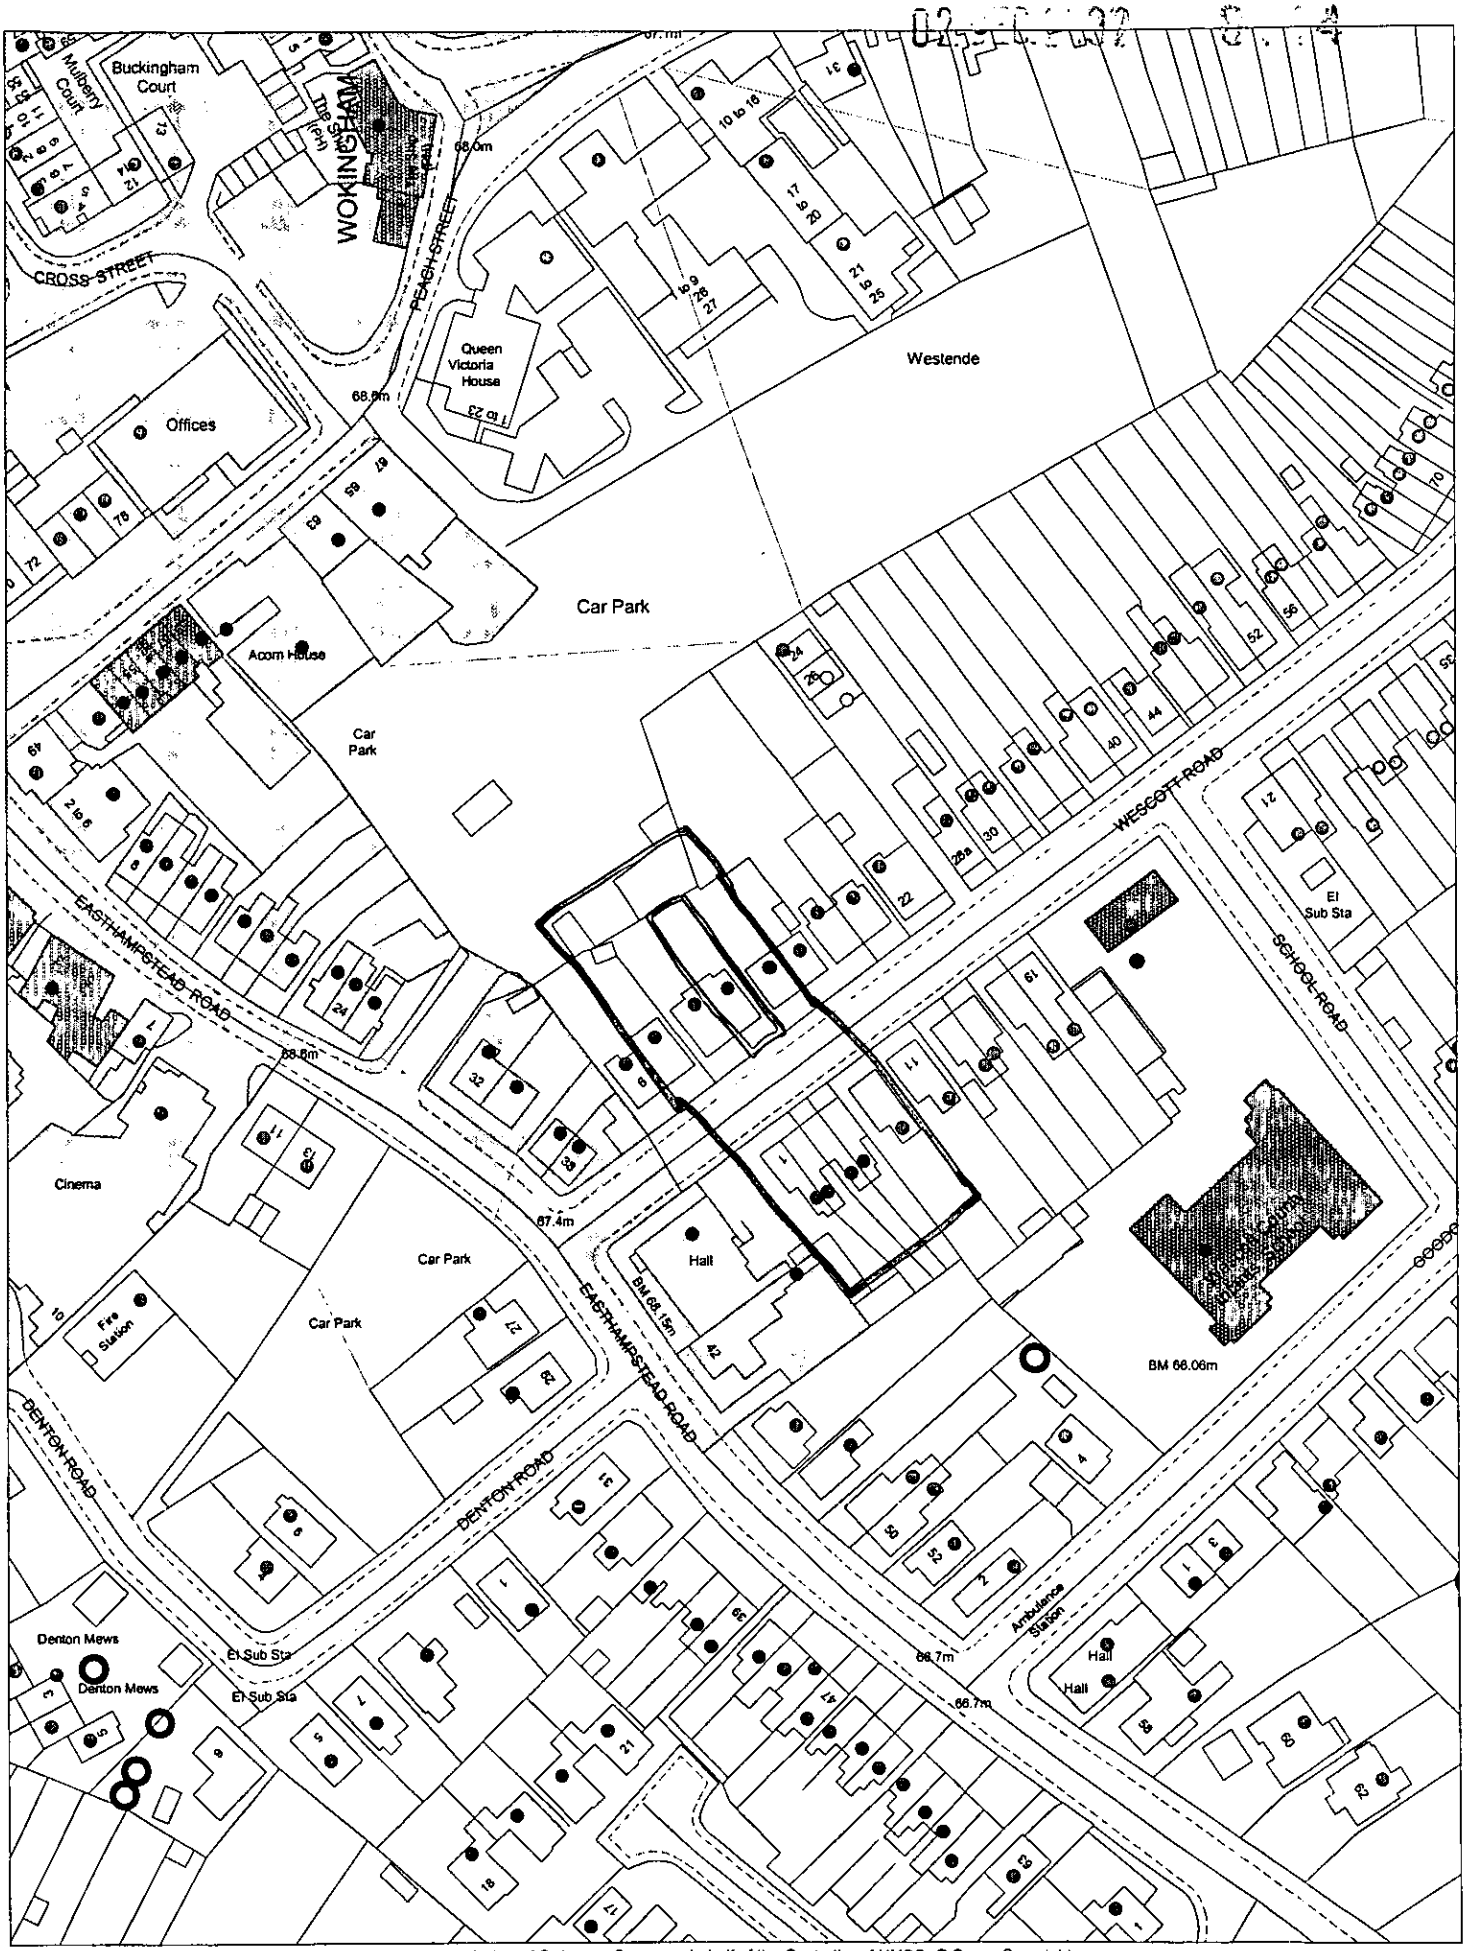

This map is based upon Ordnance Survey material with the permission of Ordnance Survey on behalf of the Controller of HMSO. © Crown Copyright.
Unauthorised reproduction infringes Crown Copyright and may lead to prosecution or civil proceedings.Wokingham District Council Licence LA086134

Development Control,Wokingham District Council.
5 December 2002

Scale: 1 : 1250

N
W E
S