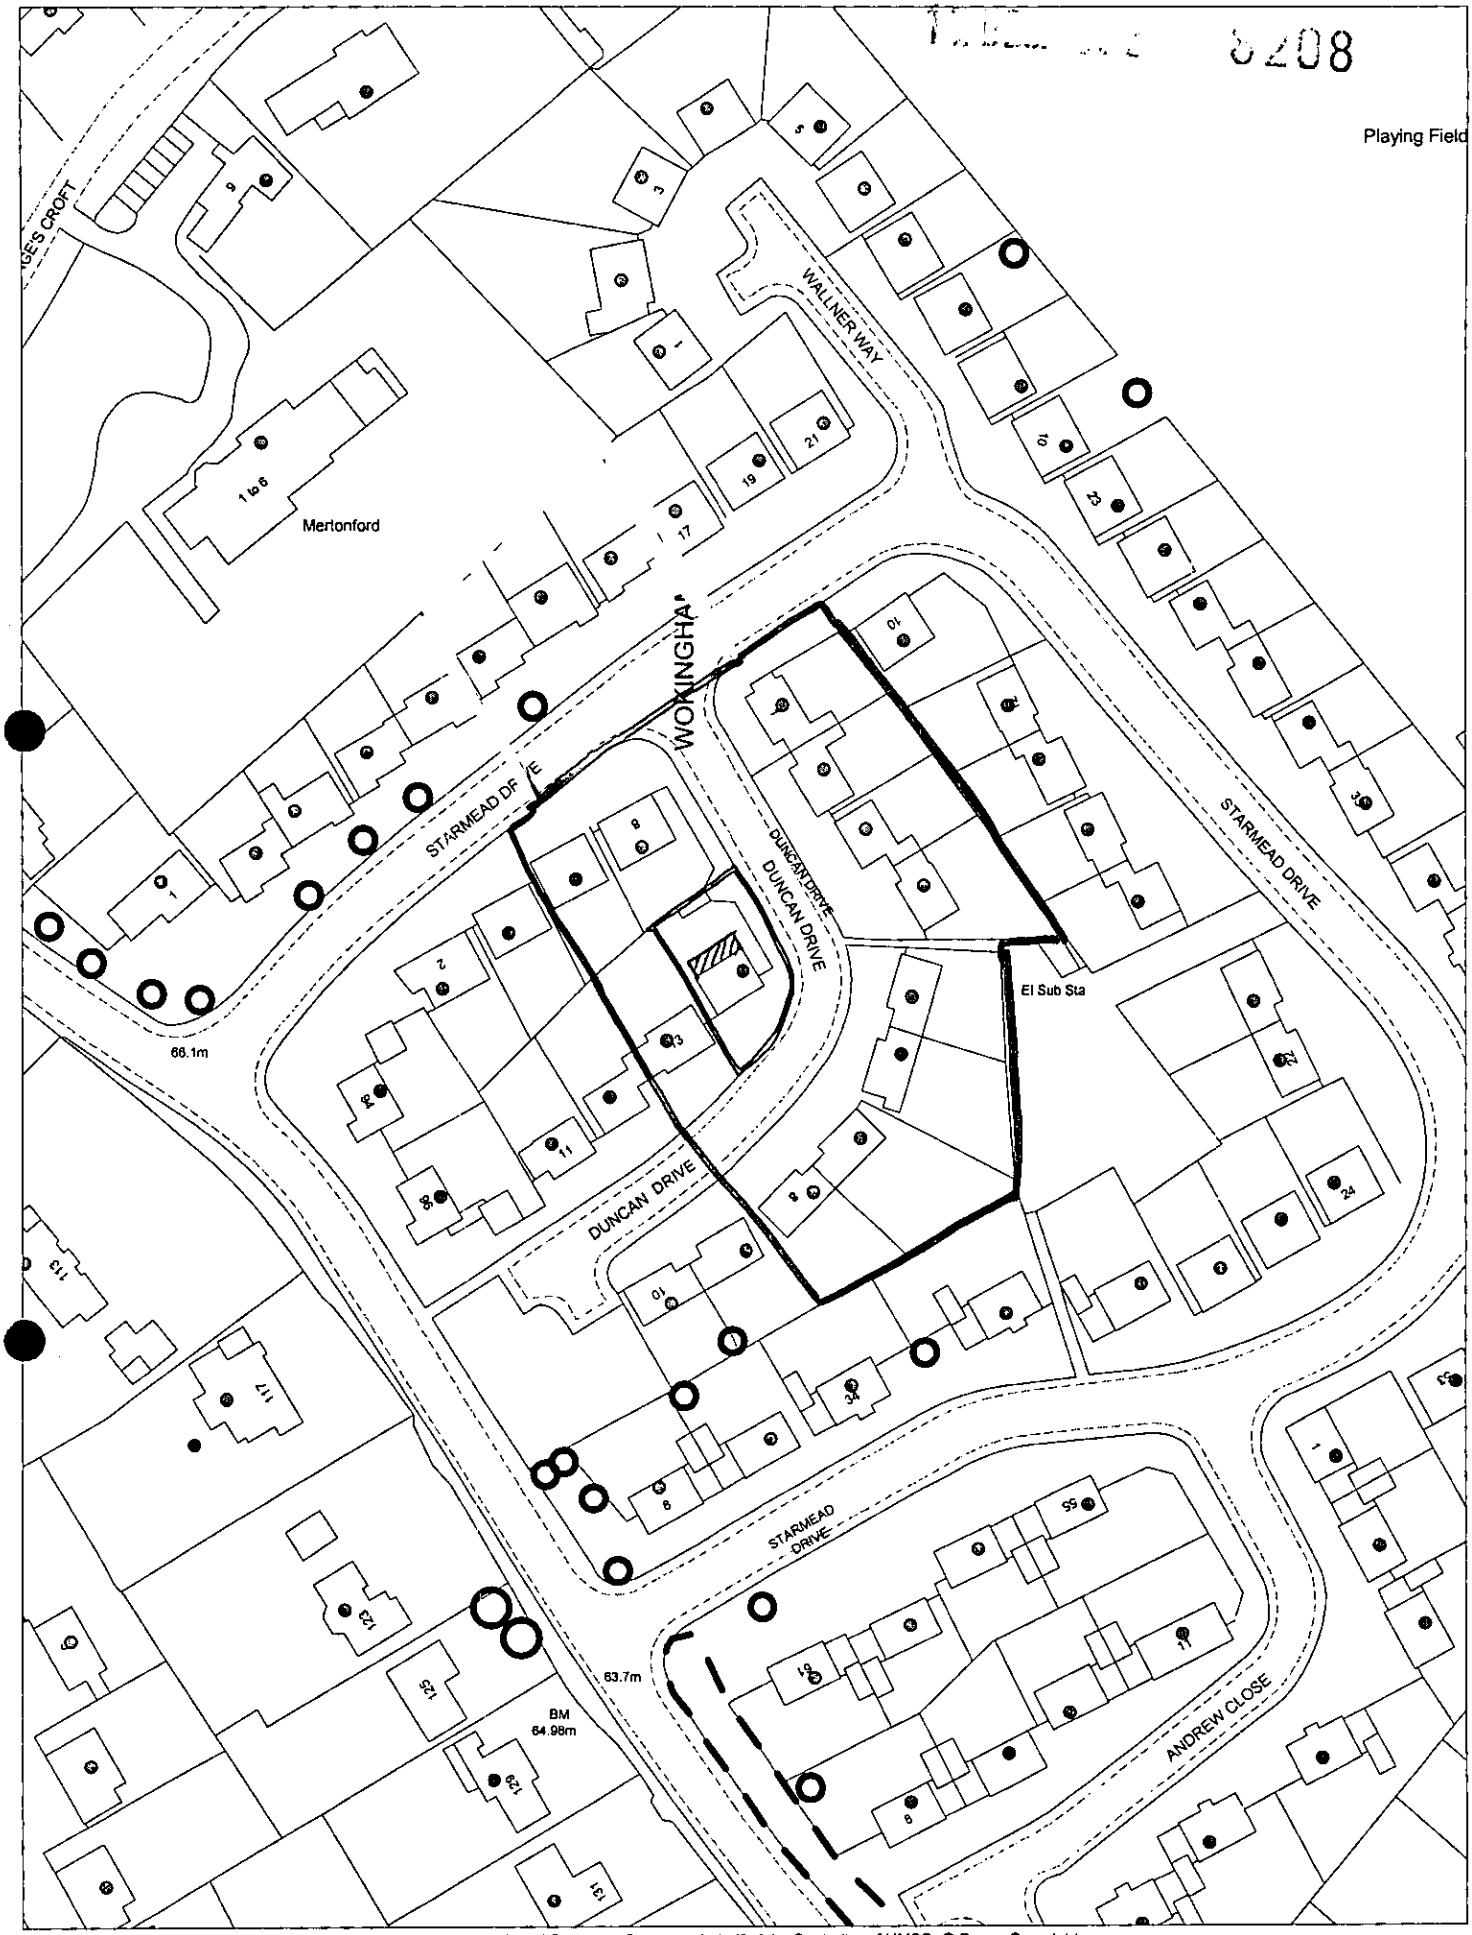

This map is based upon Ordnance Survey material with the permission of Ordnance Survey on behalf of the Controller of HMSO. © Crown Copyright.
Unauthorised reproduction infringes Crown Copyright and may lead to prosecution or civil proceedings.Wokingham District Council Licence LA086134

Development Control,Wokingham District Council.
19 December 2002

Scale: 1 : 1250

N
W E
S

SITE PLAN SCALE 1:500. DRG. Nº 101272

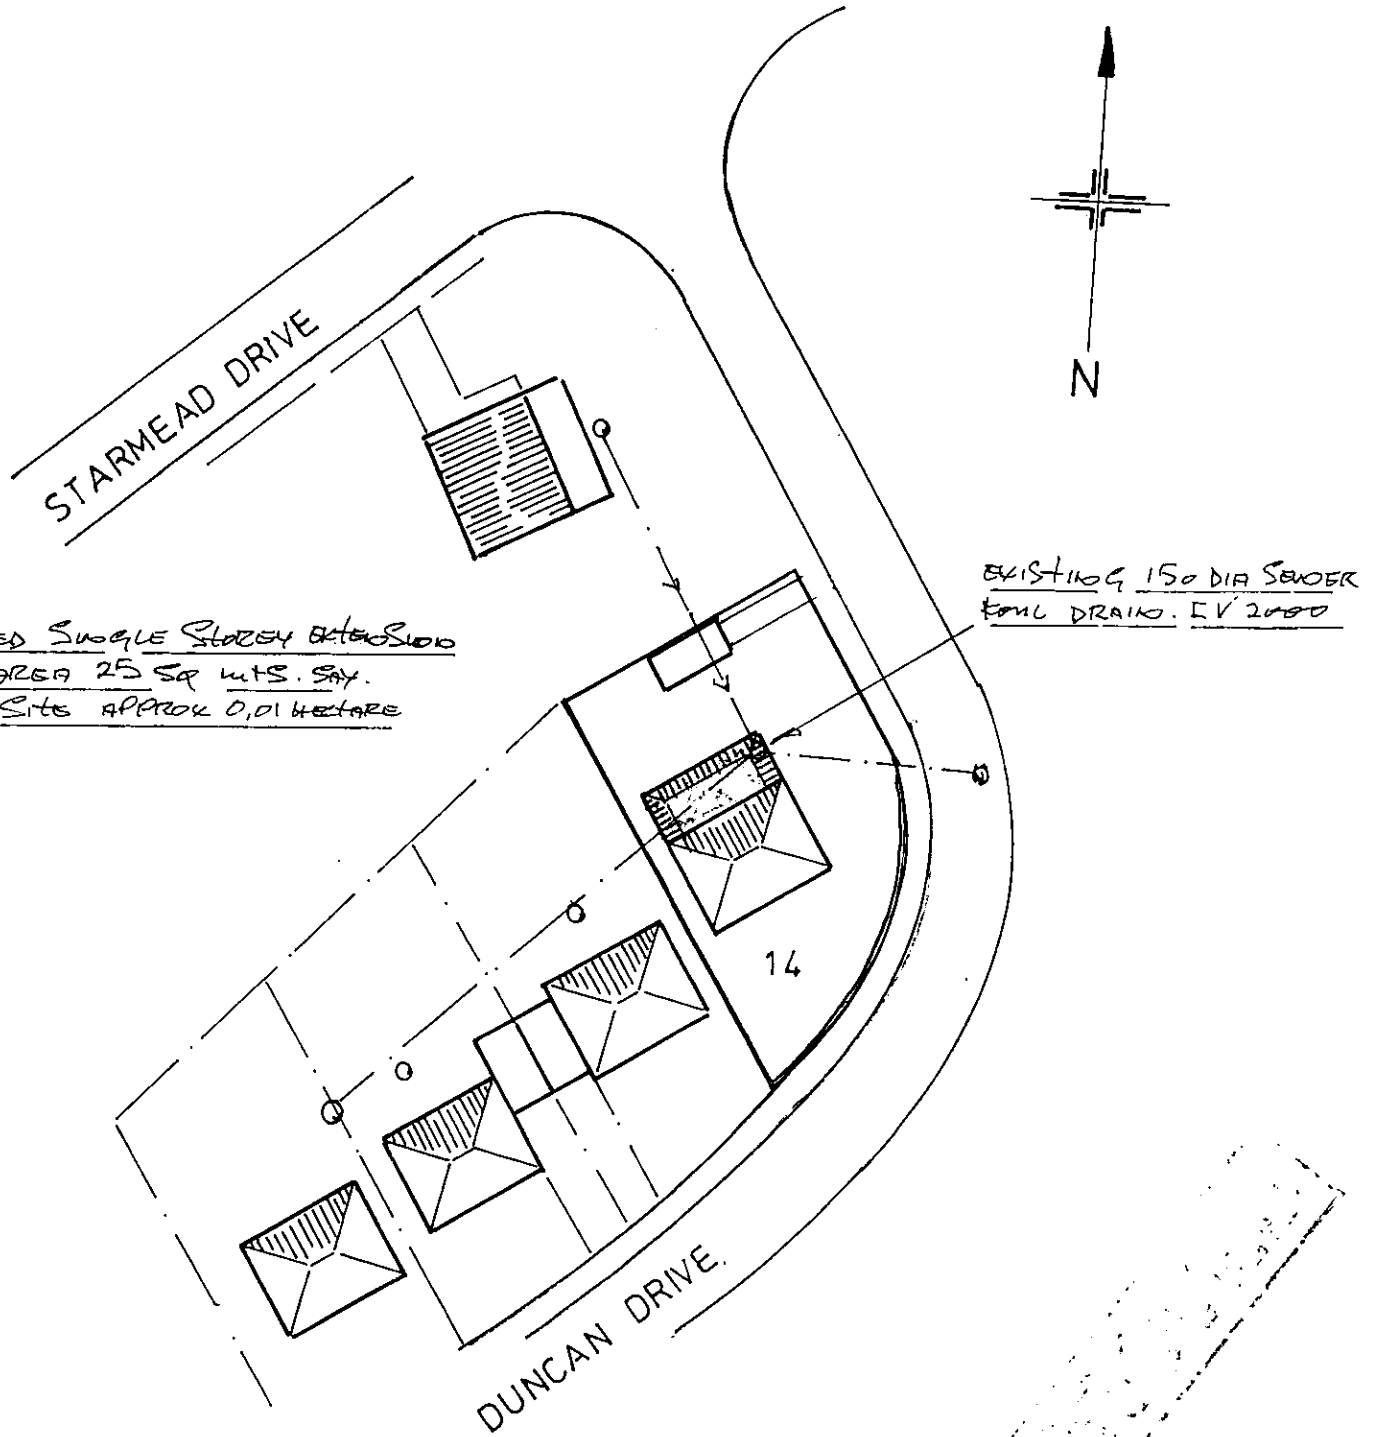

SITE ADDRESS
14, DUNCAN DRIVE,
WOKINGHAM, BERKS.
RG40 2SX

DRAWN BY L. J. WILSON

DECEMBER 2002

L. J. Wilson
16.12.02.

LOCATION PLAN. DRG Nº 1012/3.

NATIONAL GRID PLAN SU 8268 SECTION F

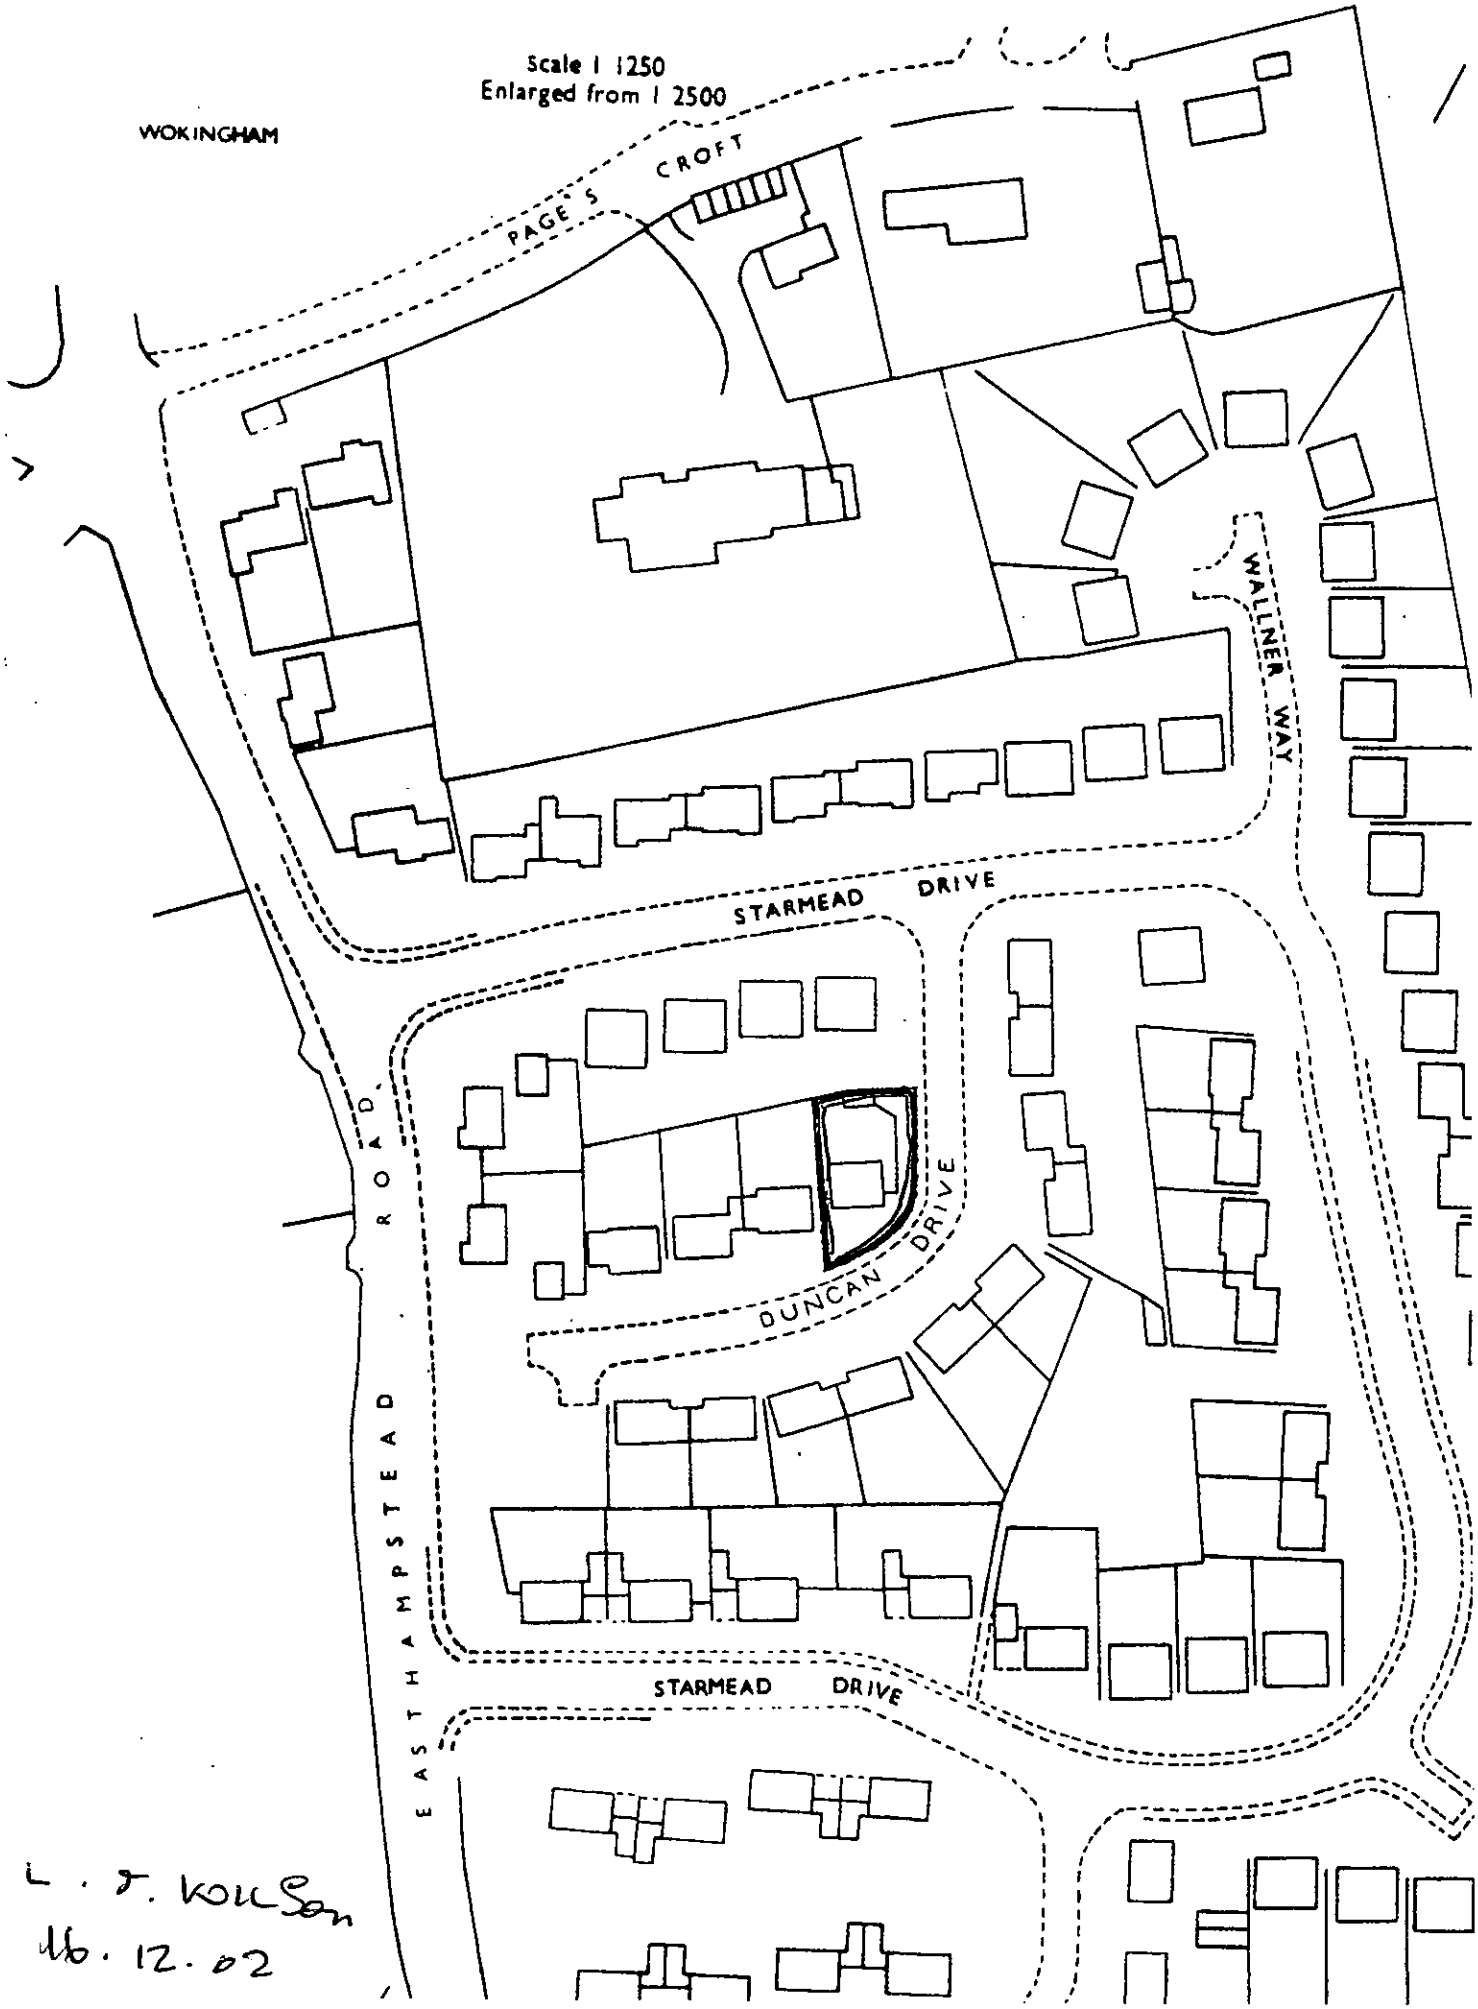

L. J. Kolson
16.12.02

DRAWING N° 1012/5.

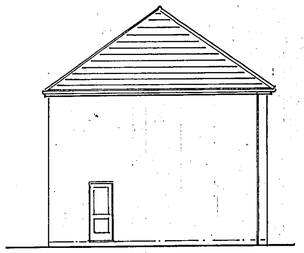

EXISTING WEST ELEVATION.

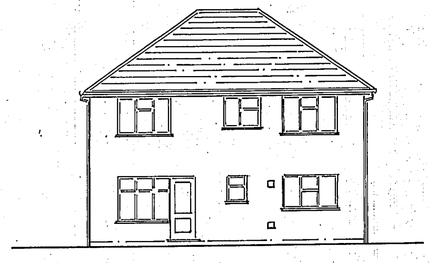

EX. NORTH ELEVATION

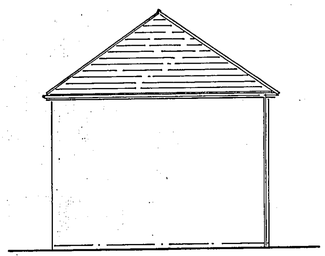

EX EAST ELEVATION.

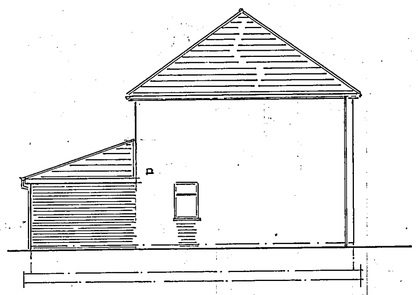

PROPOSED WEST ELEVATION

MINOR AMENDMENTS

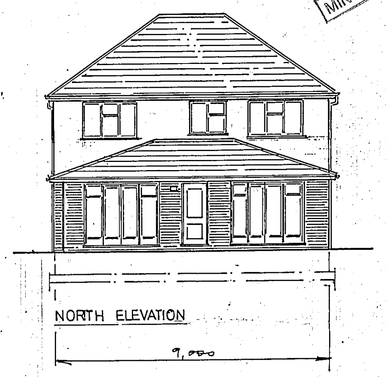

NORTH ELEVATION

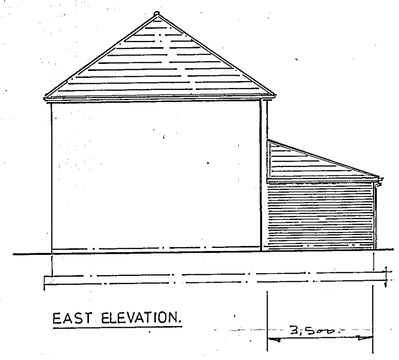

EAST ELEVATION.

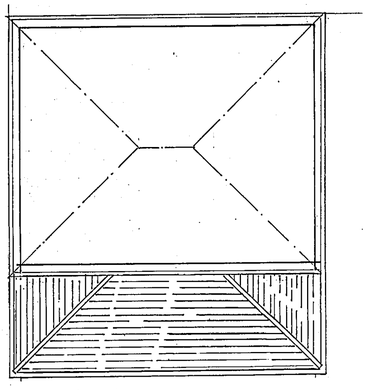

ROOF PLAN.

MINOR AMENDMENTS

L. Wilson
24.3.03

25 MAR 2003

SCALE 1:100.

DRAWING N° 1012/5.

PLANNING REF N° F/2002/8208.

SHEET 5 of 5.

PROPOSED SINGLE STOREY REAR EXTENSION PROVIDING ADDITIONAL LIVING AREA.

at : 14, DUNCAN DRIVE, WOKINGHAM, BERKSHIRE. RG40 2JX.

for Mr & Mrs PHILIP ROBEY.

ARCHITECTURAL DESIGN SERVICES,
3, WOODMOOR,
FINCHAMPSTEAD, BERKSHIRE. RG40. 3TT.
TELE: 0118 973 3852.

DATE FEB. 2003.

DRAWING Nº 1012/5.

SUPERSEDED

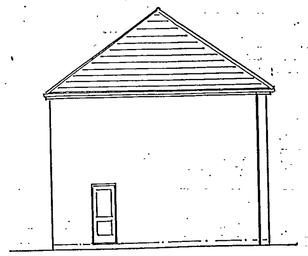

EXISTING WEST ELEVATION.

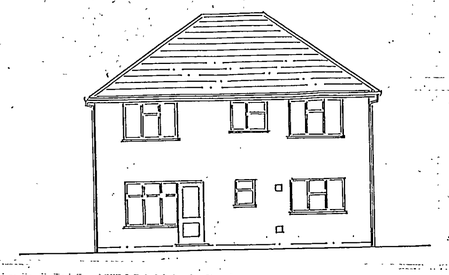

EX. NORTH ELEVATION

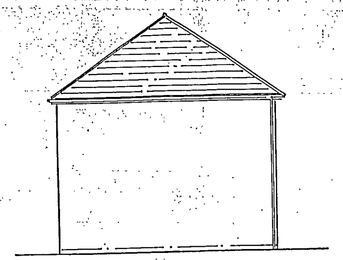

EX EAST ELEVATION.

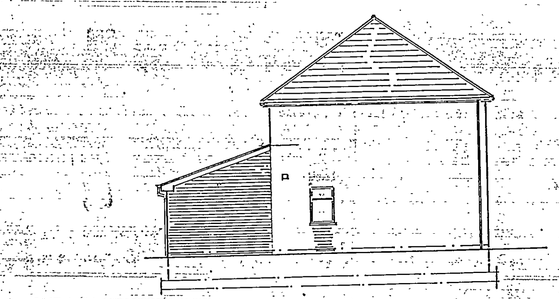

PROPOSED WEST ELEVATION

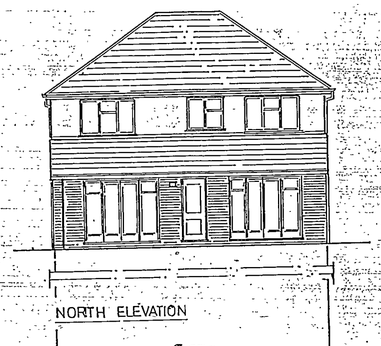

NORTH ELEVATION

9,000

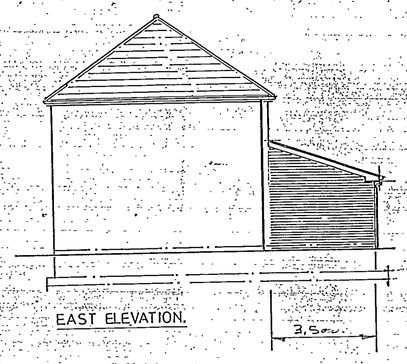

EAST ELEVATION.

3,500

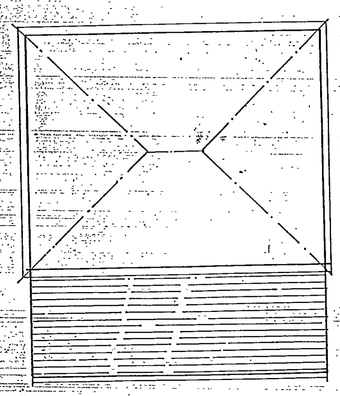

ROOF PLAN.



7.3.03

SCALE 1:100.

DRAWING Nº 1012/

ARCHITECTURAL DESIGN SERVICE
3, WOODMOOR,
FINCHAMPSTEAD, BERKSHIRE
TELE: 0118 973 3852.
DATE FEB.

PLANNING REF Nº F/2002/8208.

SHEET 5 of 5.

PROPOSED SINGLE STOREY REAR EXTENSION PROVIDING ADDITIONAL LIVING AREA.
at : 14, DUNCAN DRIVE, WOKINGHAM, BERKSHIRE. RG40 2JX.

for Mr & Mrs PHILIP ROBEY.

DRAWING N° 1012.

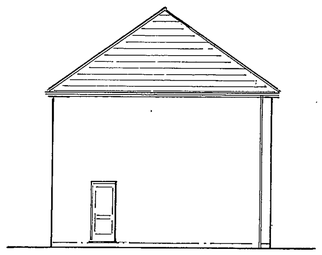

EXISTING WEST ELEVATION

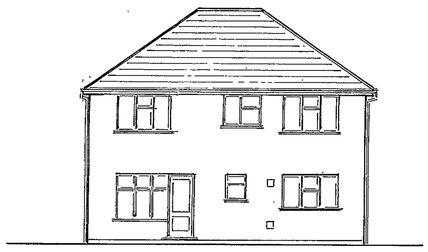

EX. NORTH ELEVATION.

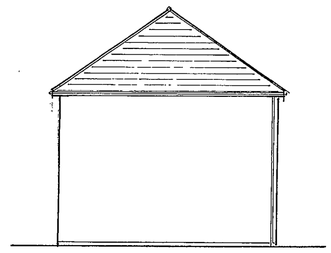

EX. EAST ELEVATION.

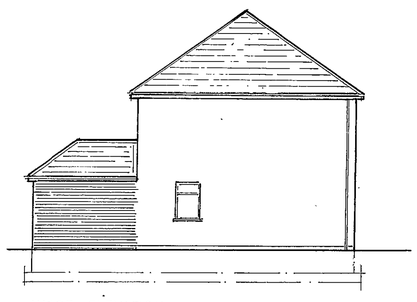

WEST ELEVATION

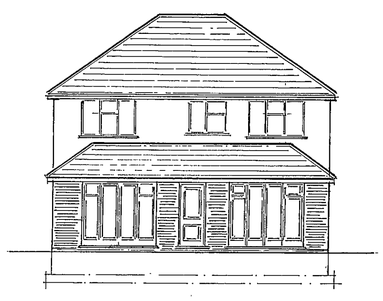

NORTH ELEVATION

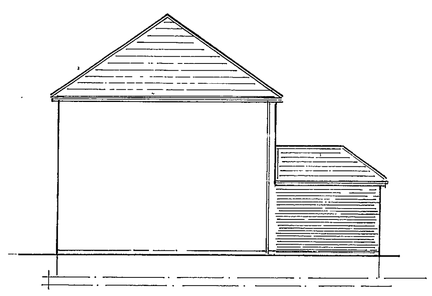

EAST ELEVATION.

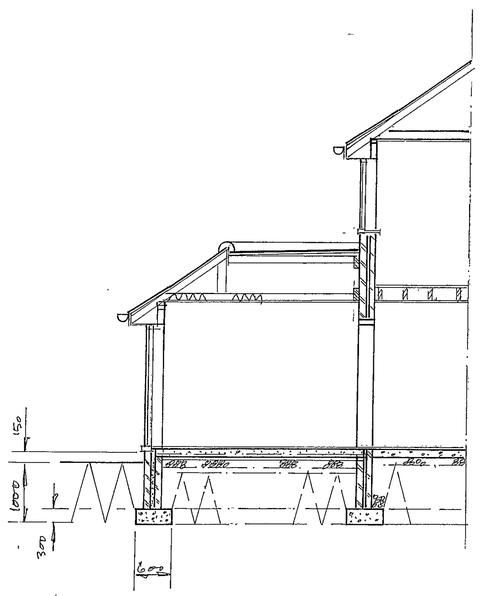

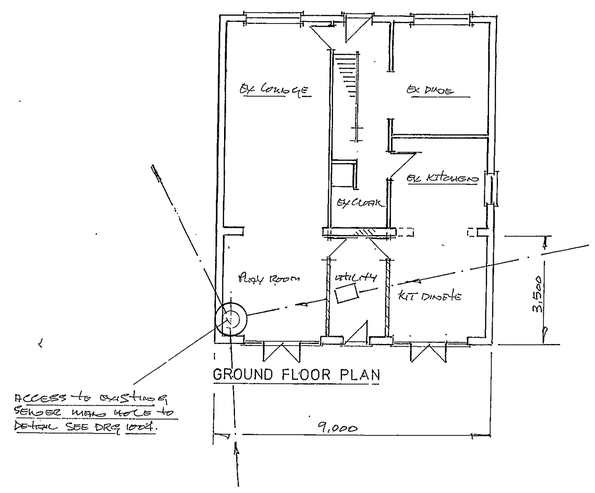

GROUND FLOOR PLAN

L. J. WILSON
16.12.02

SCALE 1:100

DRAWING N° 1012.

PROPOSED SINGLE STOREY REAR EXTENSION PROVIDING ADDITIONAL LIVING AREA.

at: 14, DUNCAN DRIVE, WOKINGHAM, BERKSHIRE. RG40 2JX. for Mr. & Mrs. PHILIP ROBEY.

ARCHITECTRUAL DESIGN SERVICES
3 WOODMOOR
FINCHAMPSTEAD, BERKSHIRE. RG40 3TT.
TELE. 0118 973 3852.

DATE NOVEMBER 2002.

13/2/03