THE FOLLOWING SCANNED IMAGES
ARE DOCUMENTS OF BAD QUALITY
OR ARE PHOTOCOPIES.

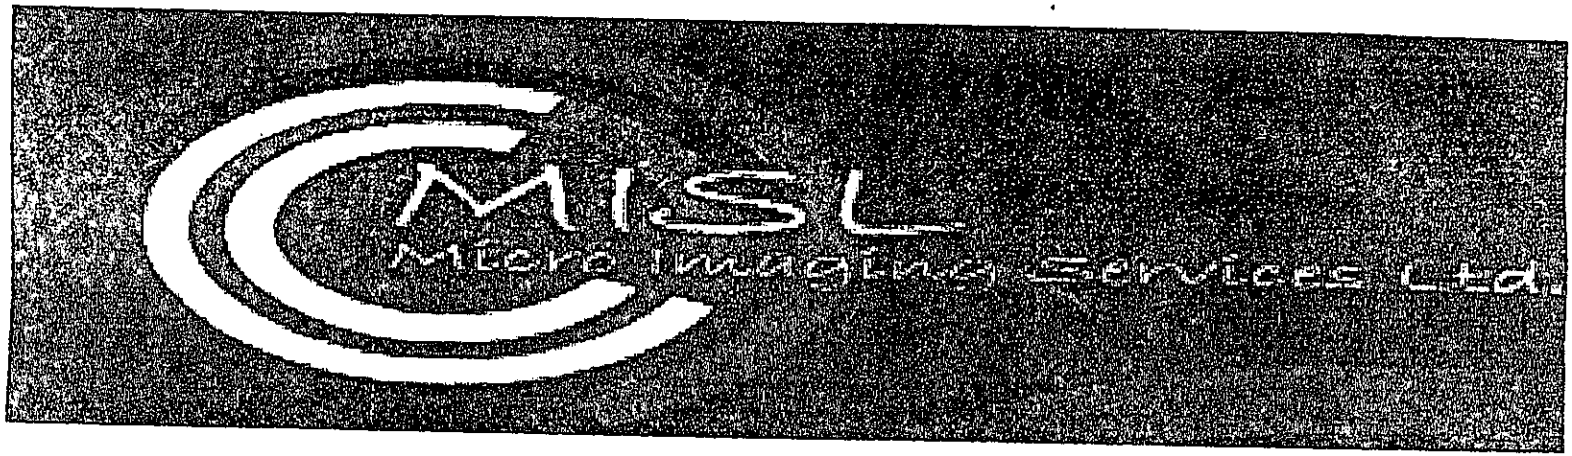

FOR THIS REASON THEY MAY
APPEAR UNREADABLE ON SCREEN

APPENDIX

B/1

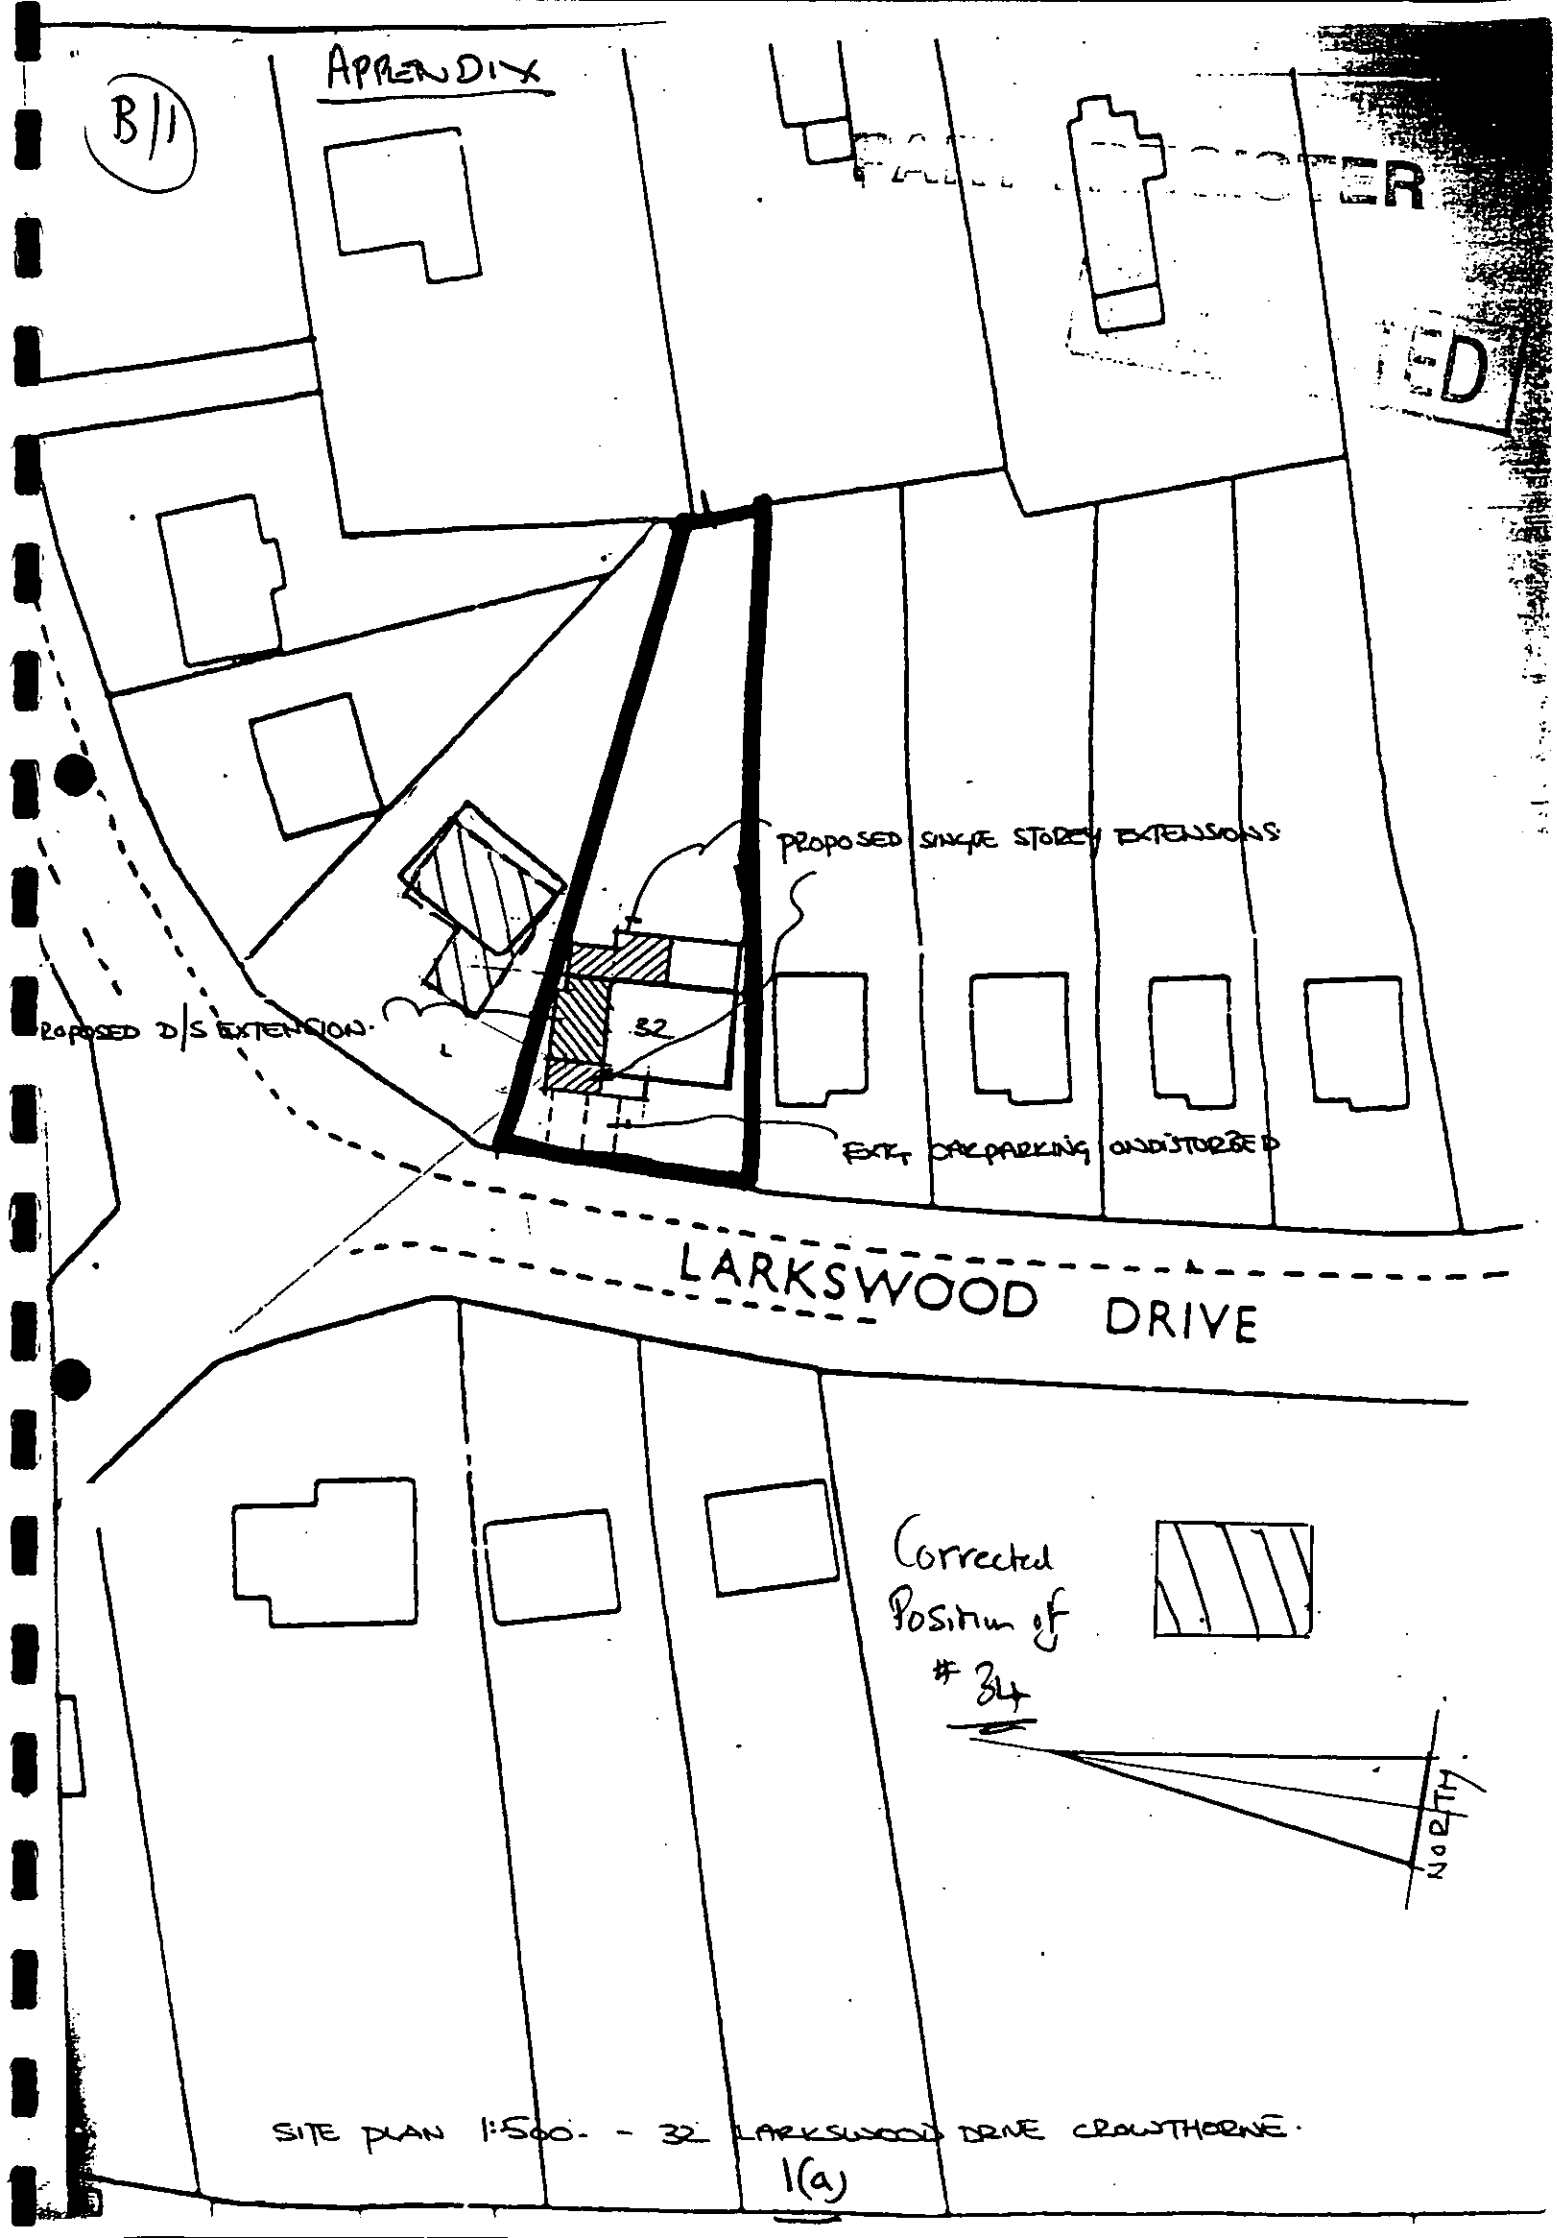

SITE PLAN 1:500. - 32 LARKSWOOD DRIVE CROWTHORNE.

1(a)

APPENDIX

#34

EAST WINDOW

SOUTH

PERMANENT SHADOW TO GARDEN AMENITY

WEST WINDOW

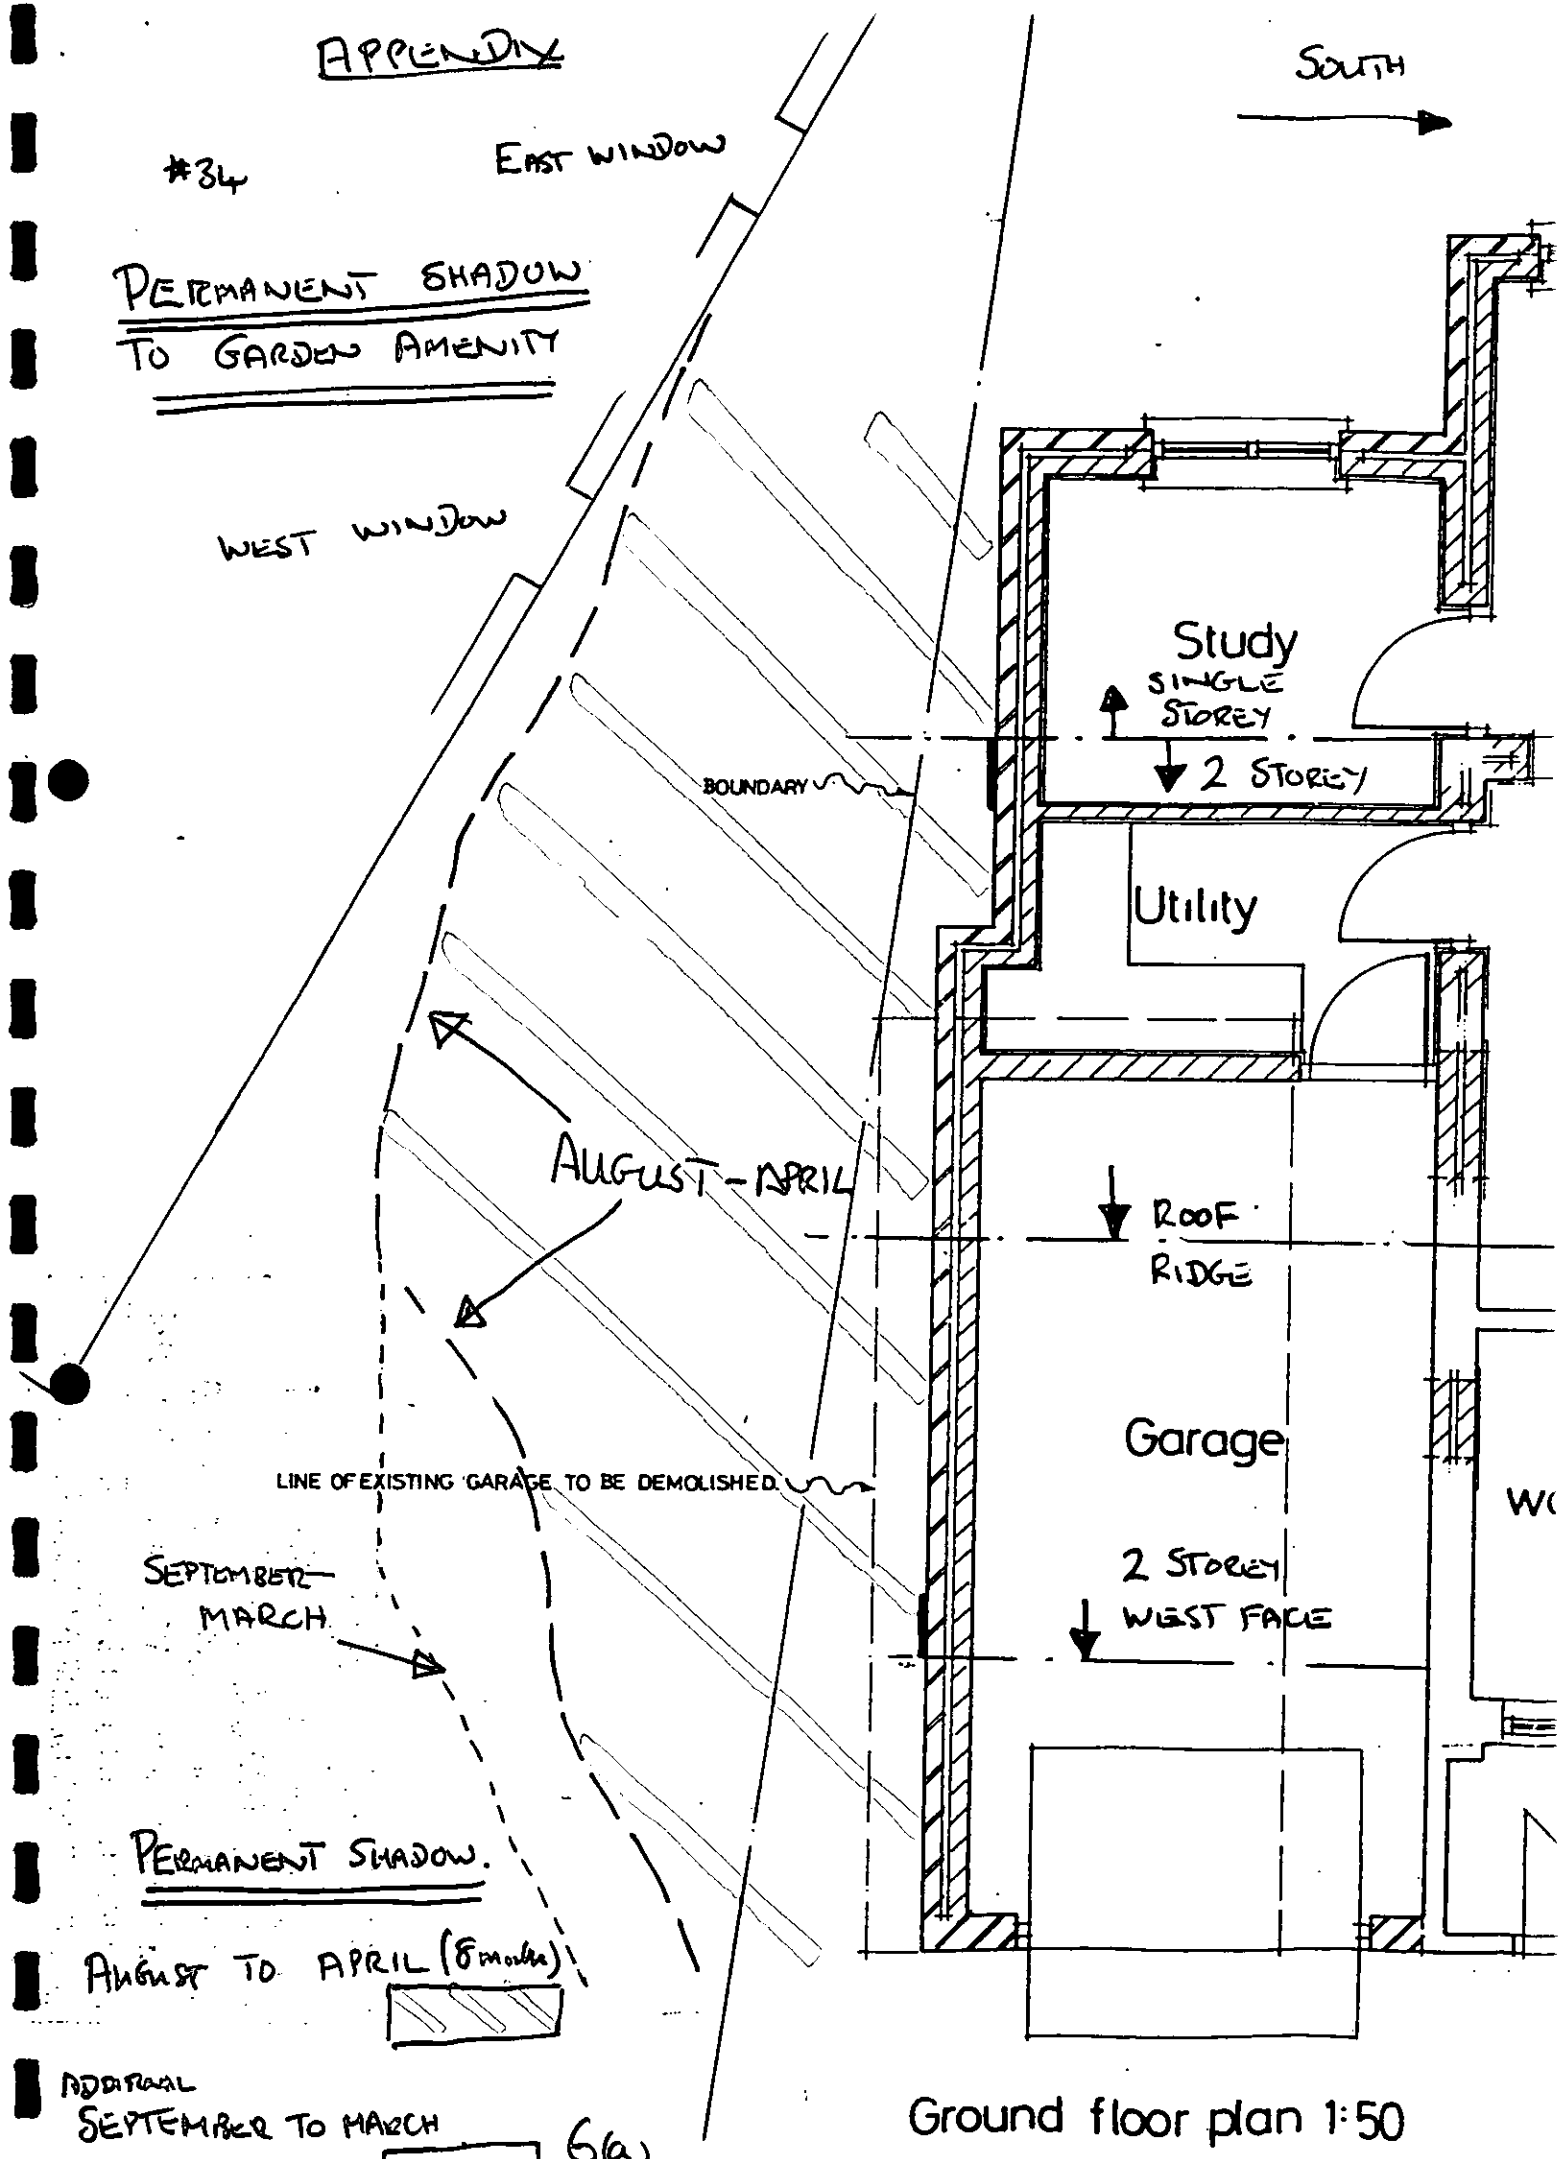

6(a)

Ground floor plan 1:50

THE FOLLOWING SCANNED IMAGES ARE DOCUMENTS OF BAD QUALITY OR ARE PHOTOCOPIES.



FOR THIS REASON THEY MAY APPEAR UNREADABLE ON SCREEN

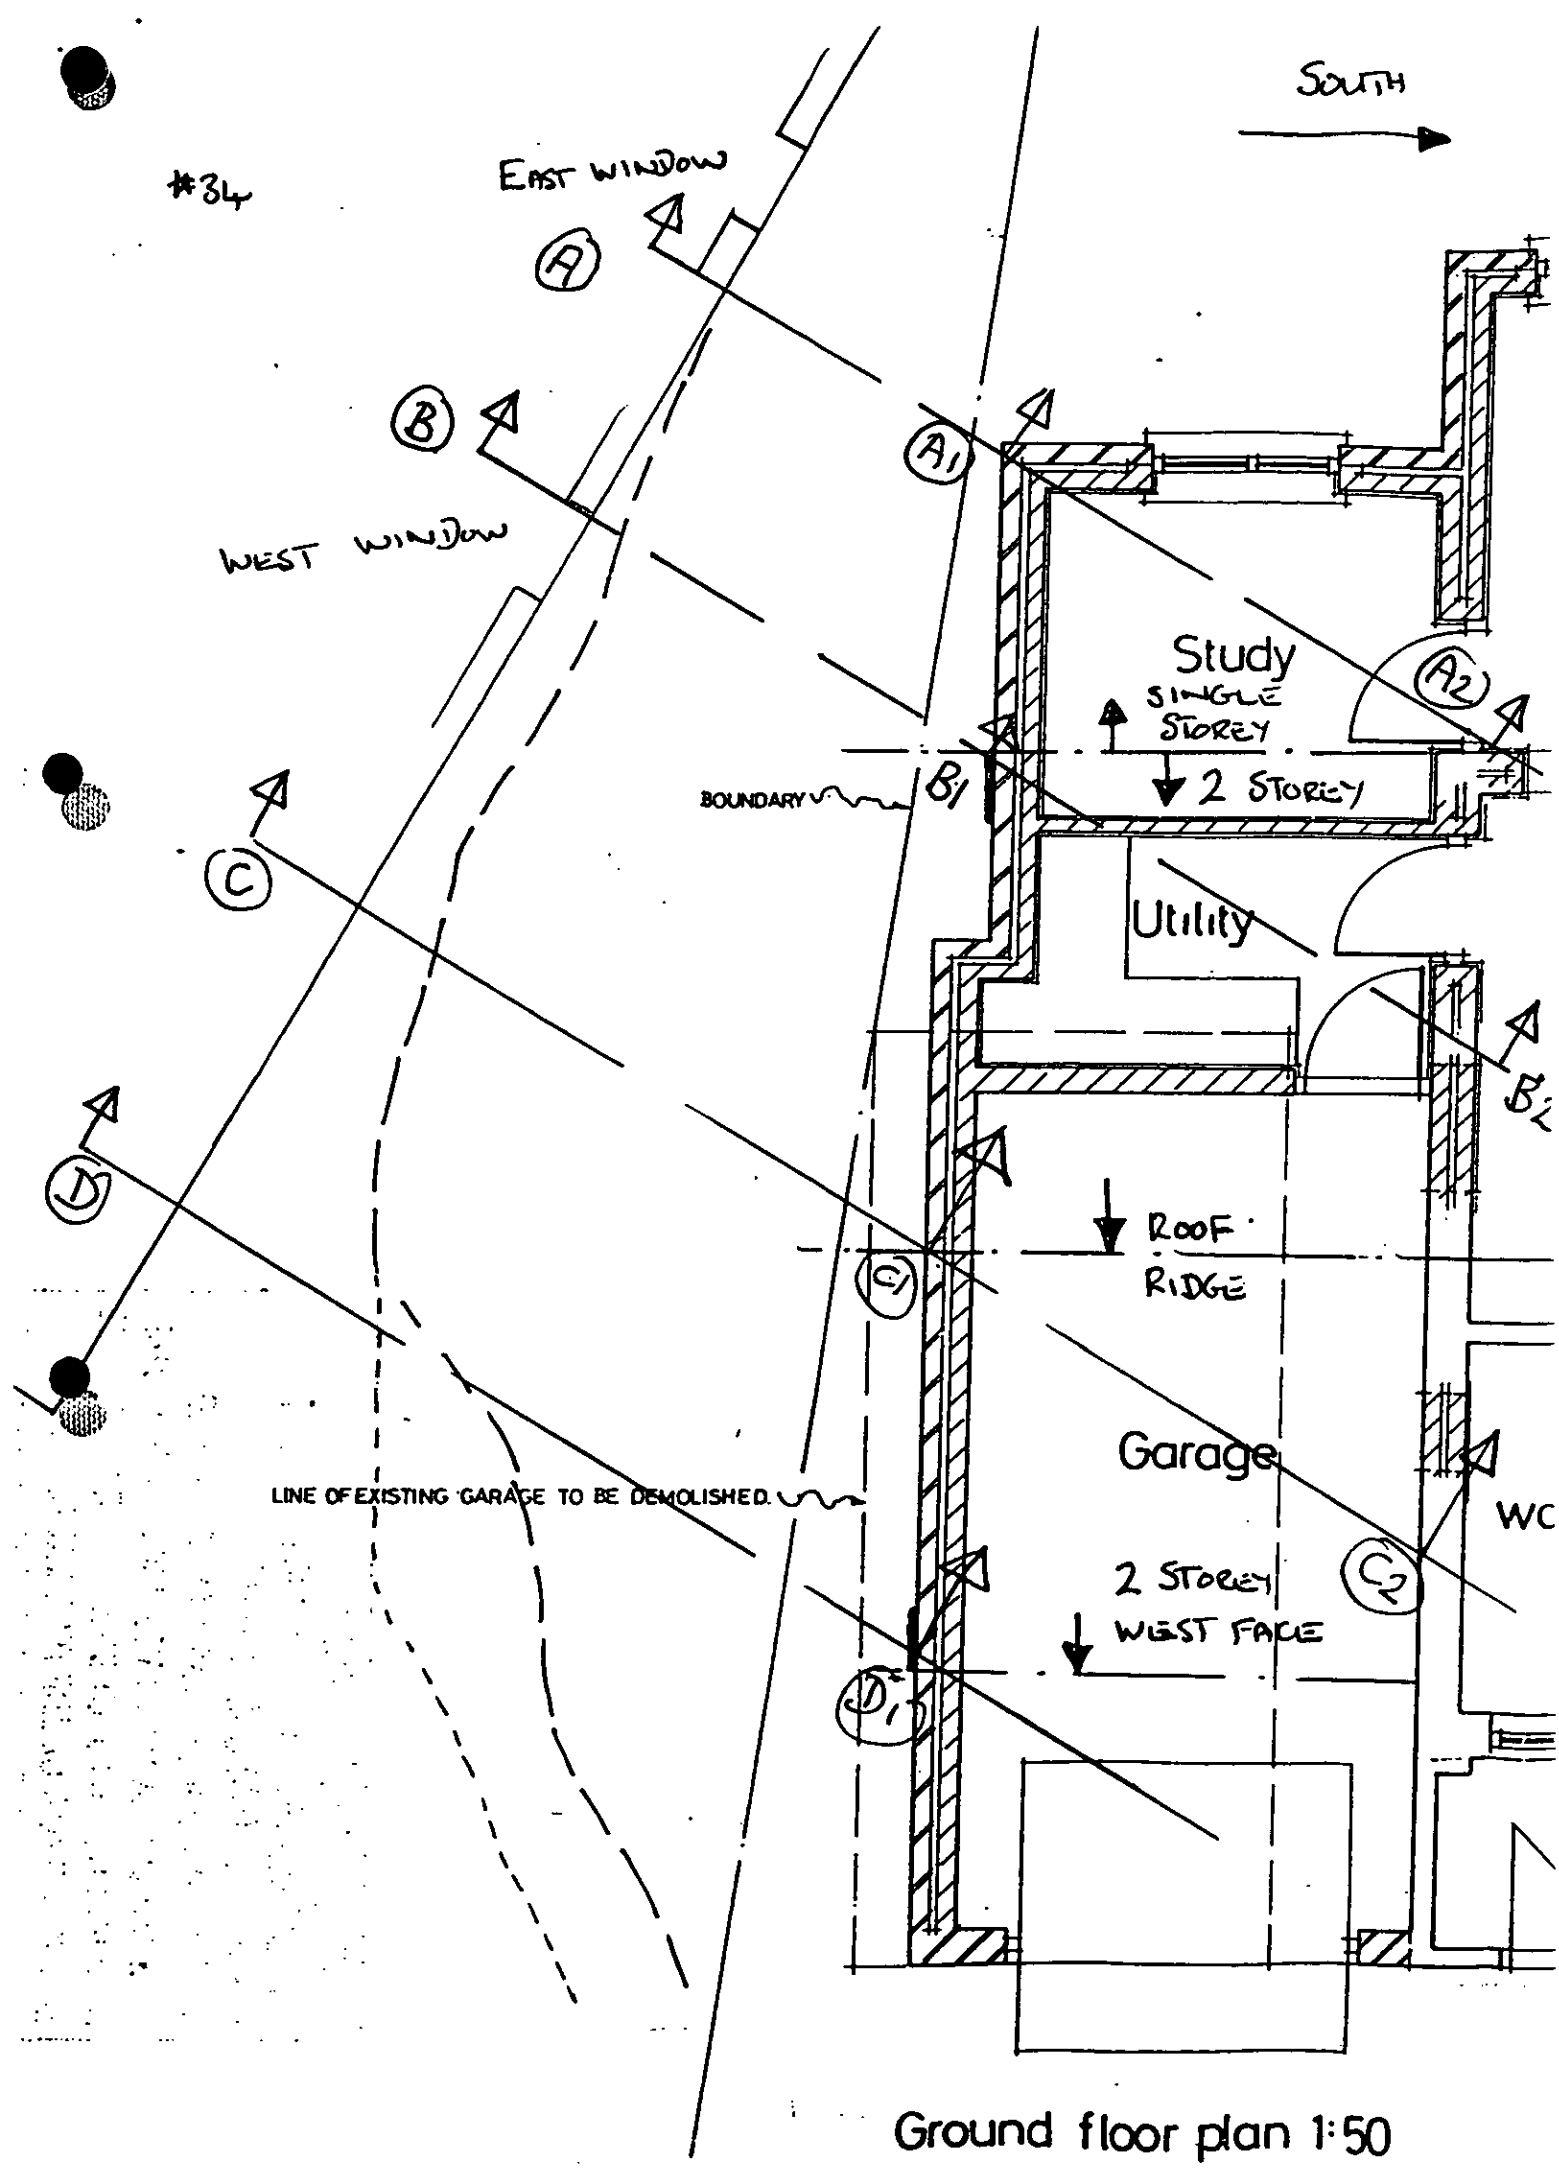

Ground floor plan 1:50

PROPOSED SIDE EXTENSIONS TO #32 LARKSWOOD DRIVE

EXISTING

PROPOSED

SECTION D - D1.

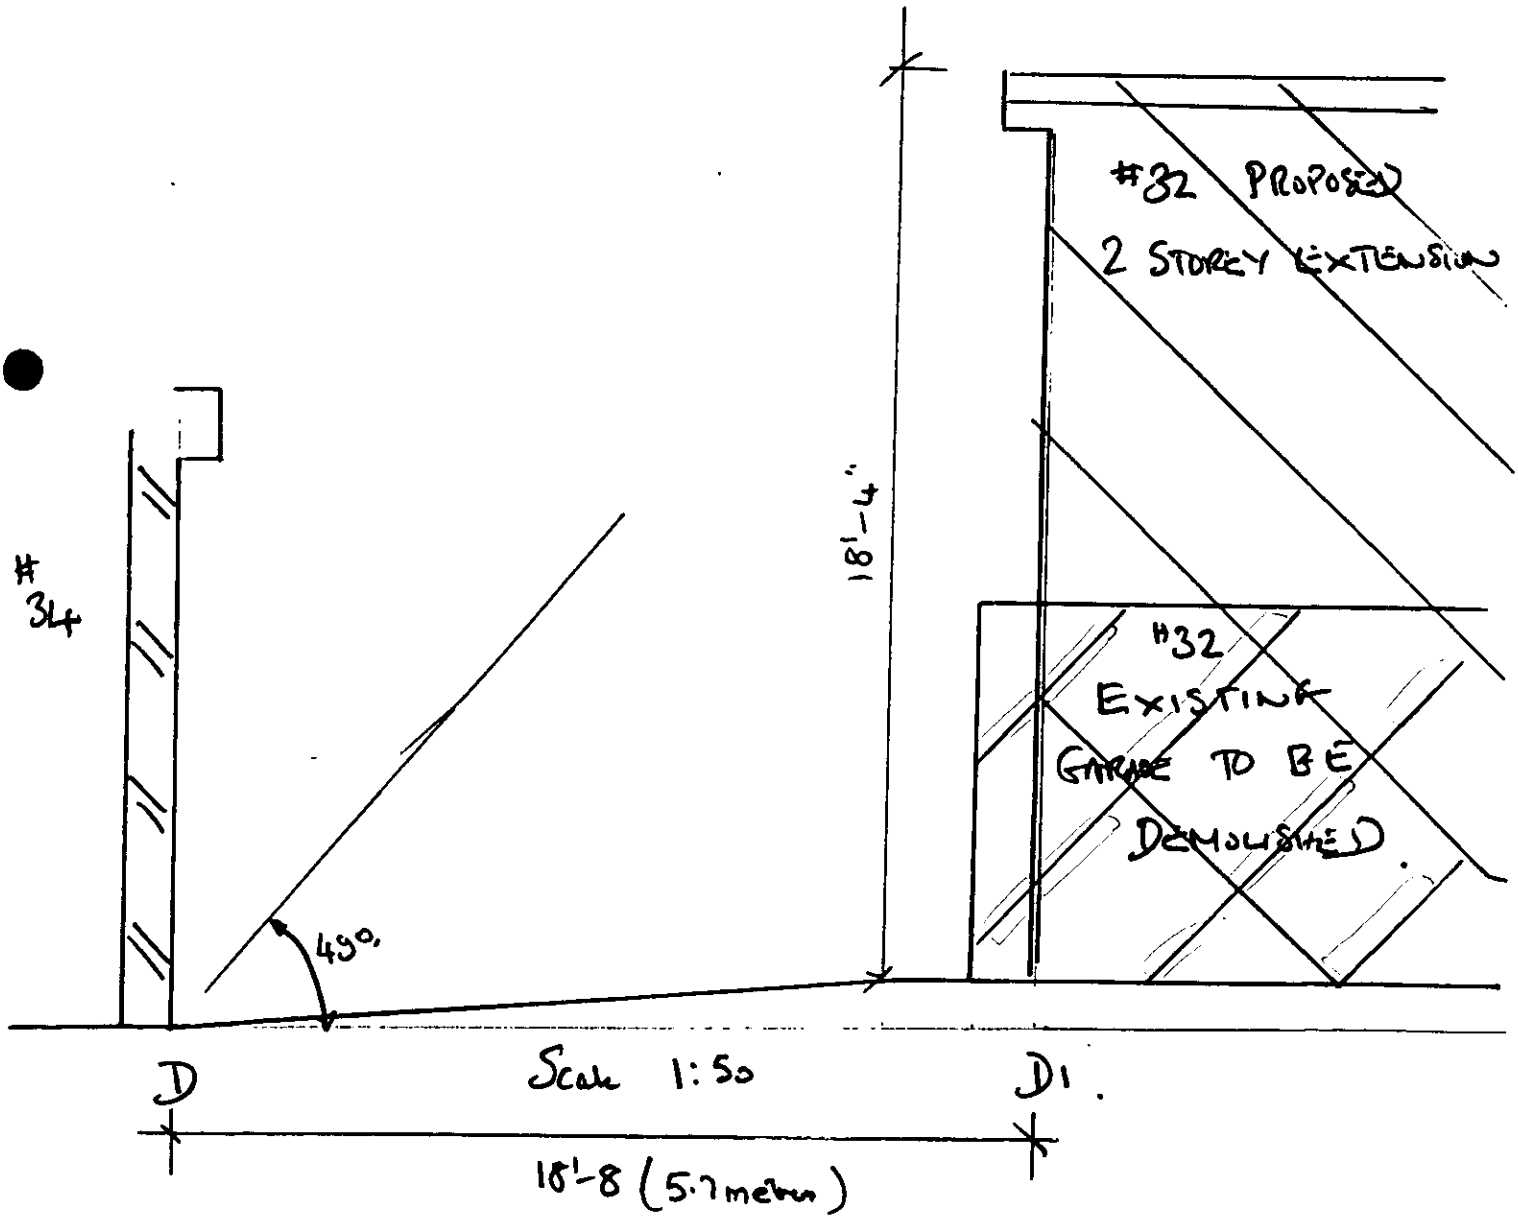

PROPOSED SIDE EXTENSIONS TO #32 LAKESWOOD DRIVE

SECTION C - C1 - C2

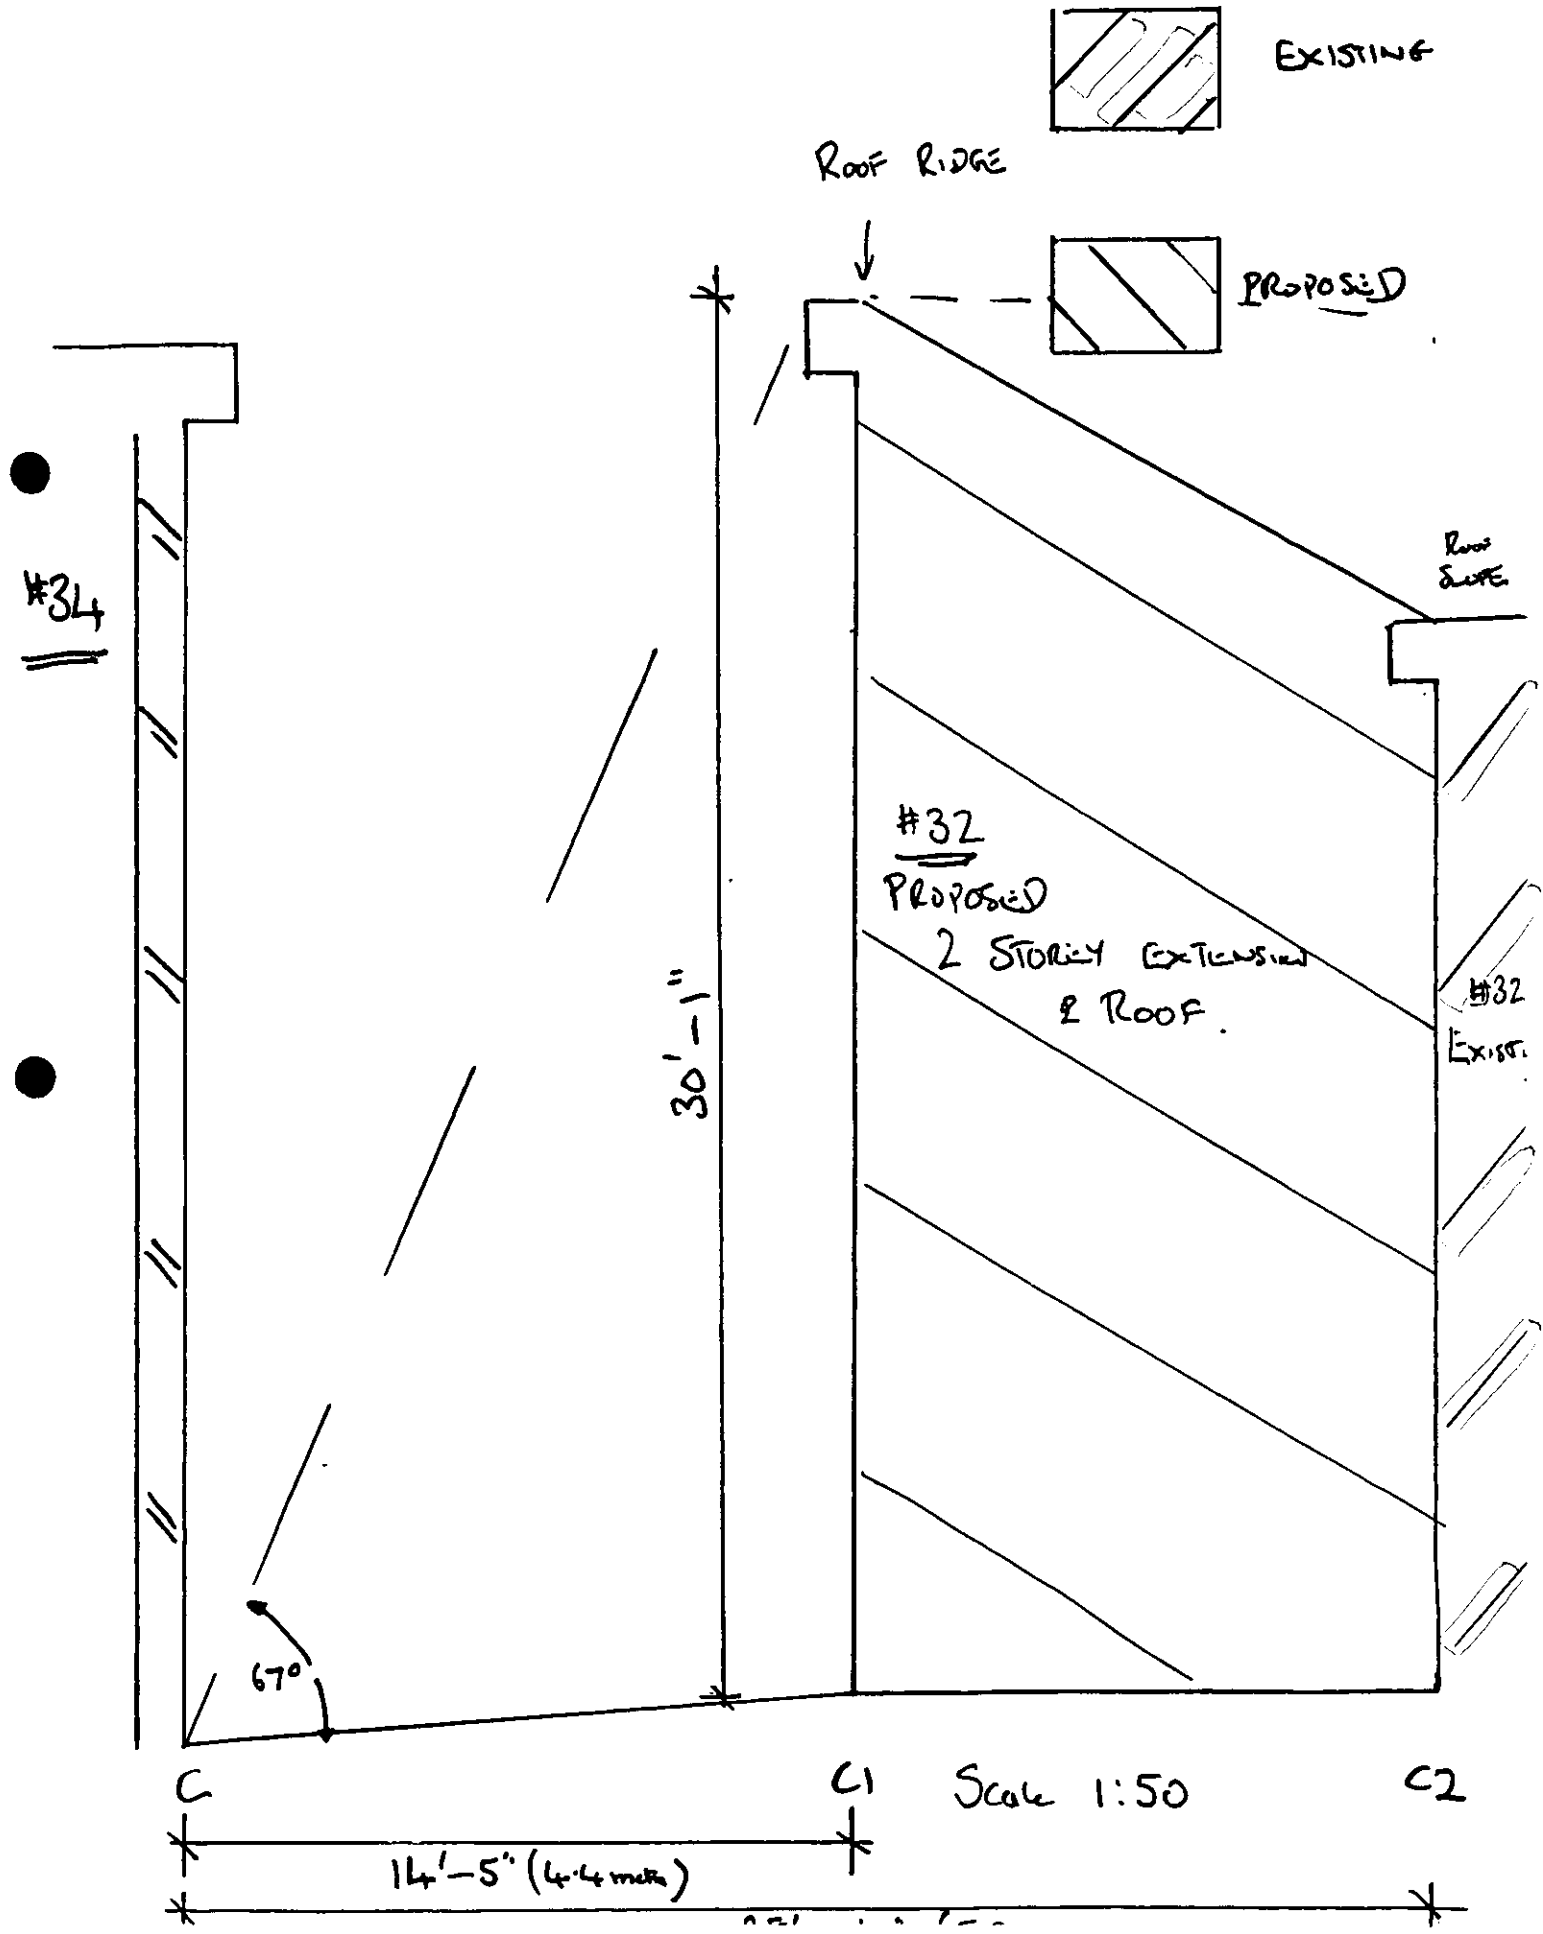

PROPOSED SIDE EXTENSIONS TO # 32 LARKSWOOD DRIVE.

EXISTING

PROPOSED

SECTION B - B1 - B2

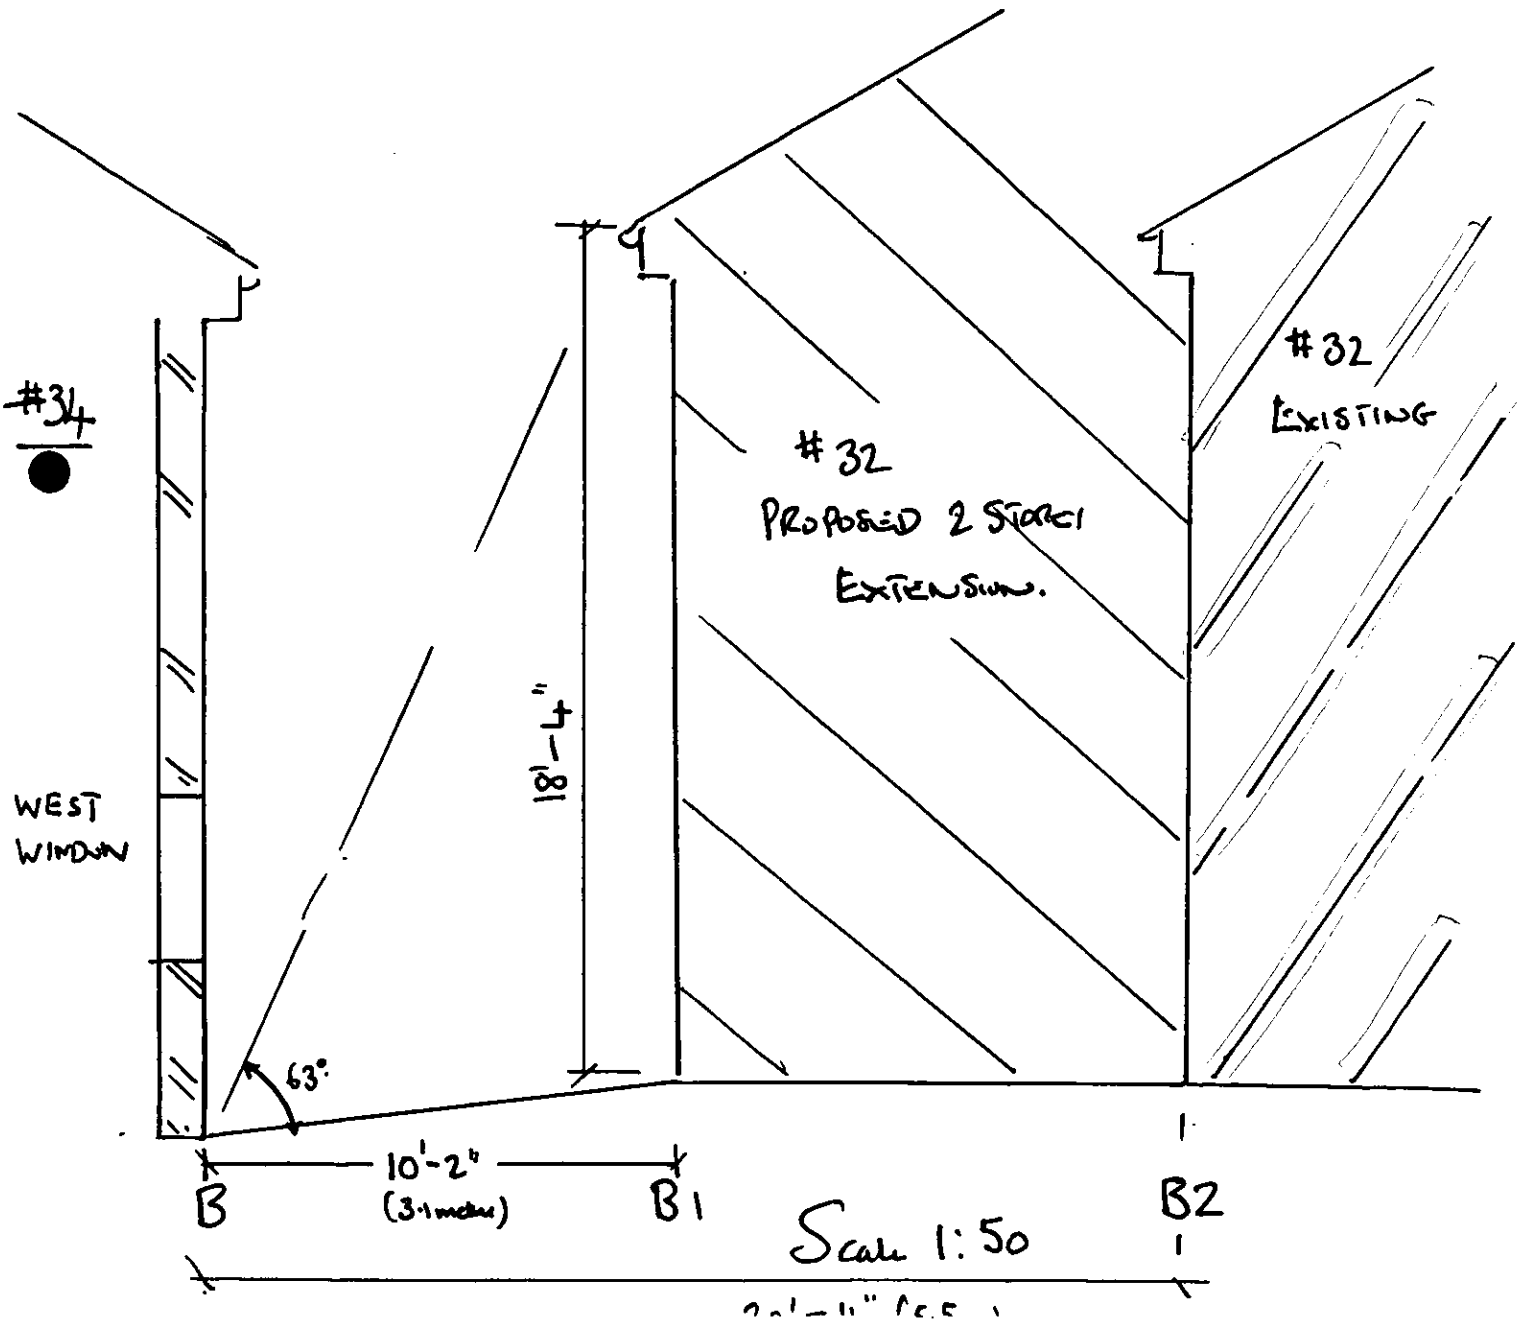

PROPOSED SIDE EXTENSIONS TO #32 LARKSWOOD DRIVE

EXISTING

PROPOSED

SECTION A - A1 - A2.

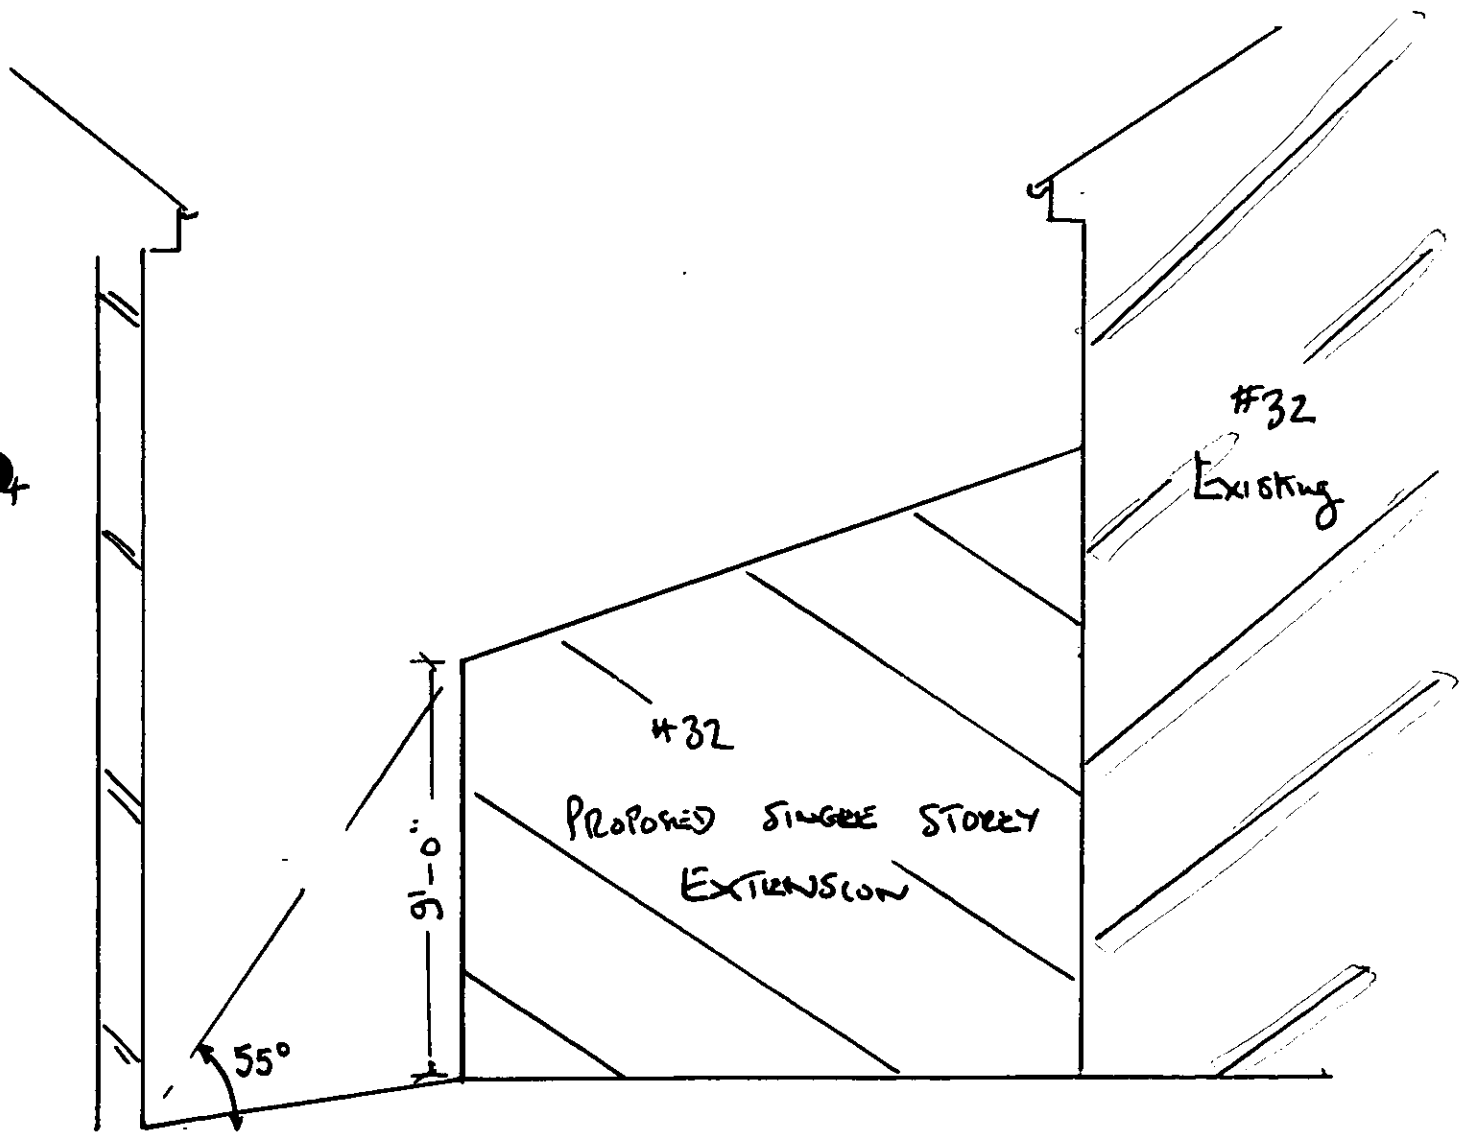

Scale 1:50

6'-10"

19'-3"



This map is based upon Ordnance Survey material with the permission of Ordnance Survey on behalf of the Controller of HMSO. © Crown Copyright.
Unauthorised reproduction infringes Crown Copyright and may lead to prosecution or civil proceedings.Wokingham District Council Licence LA086134

Development Control,Wokingham District Council.
5 December 2002

APPROVED

Scale: 1 : 1250

N
W E
S

04.12.2002 8123

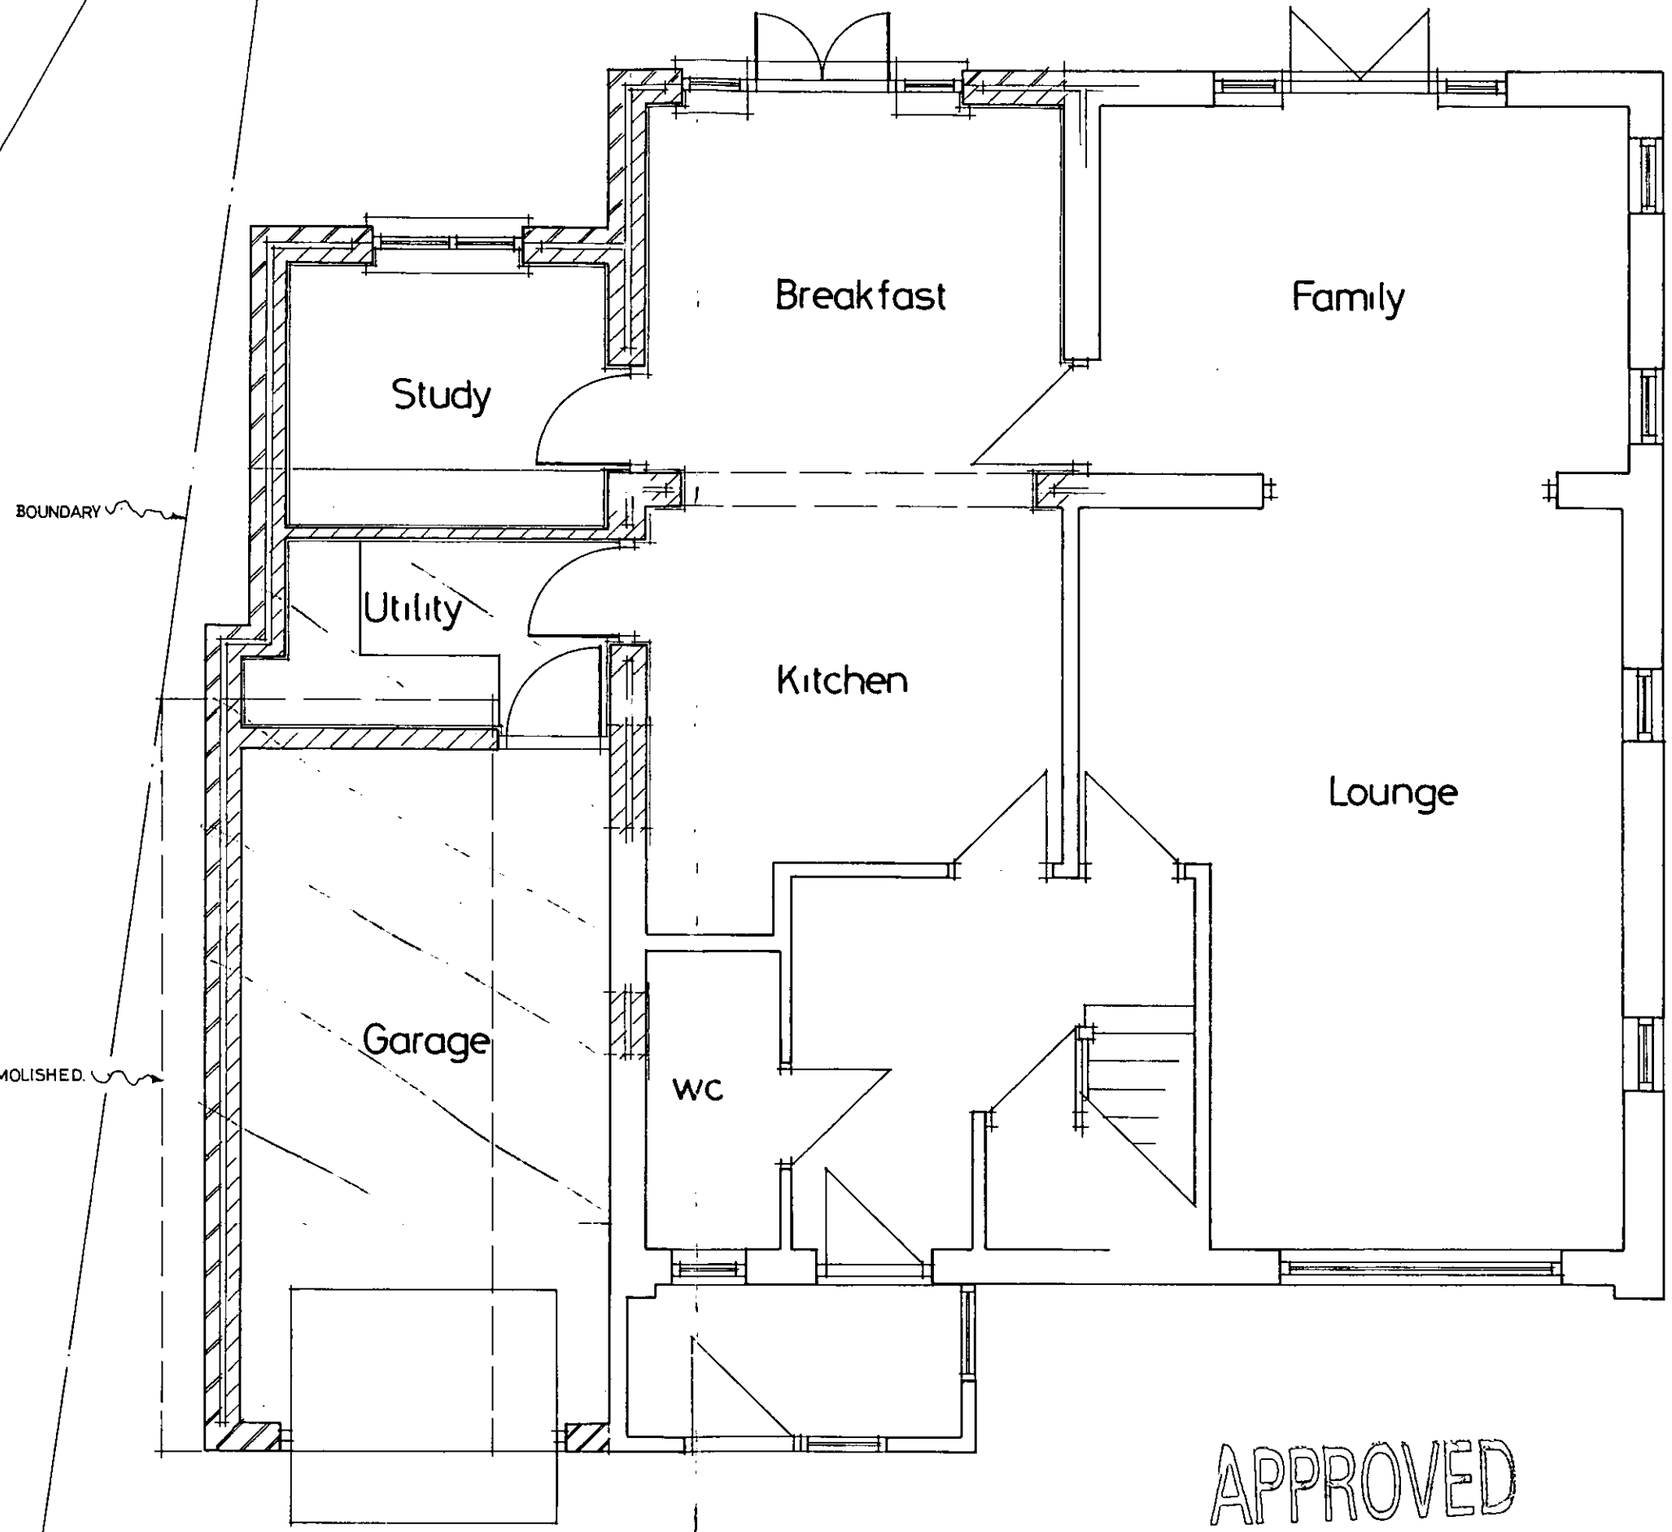

Ground floor plan 1:50

APPROVED

4th Dimension Architectural Design
The Studio,
'Tregosse House',
Treknow,
Tintagel,
Cornwall.
PL34 0EP.
Tele/ Fax 01840 779230

Project: EXTENSION: 32 Larkswood Drive, Crowthorne, Berkshire. RG45 6RL

Client: Mr & Mrs Mitchell.

Description: Proposed Ground Floor Plan.

Date: December 2002

Scale: 1:50

Drawn: RTH

Drg No.

5295/03

4th Dimension Architectural Design
The Studio,
'Tregosse House',
Treknow,
Tintagel,
Cornwall.
PL34 0EP.
Tele/ Fax 01840 779230

Drg No. 5295/04

Project: EXTENSION: 32 Larkswood Drive, Crowthorne, Berkshire. RG45 6RL

Client: Mr & Mrs Mitchell.

Description: Proposed First Floor Plan. Date:December 2002 Scale:1:50 Drawn:RTH

04.12.2002 8123

APPROVED

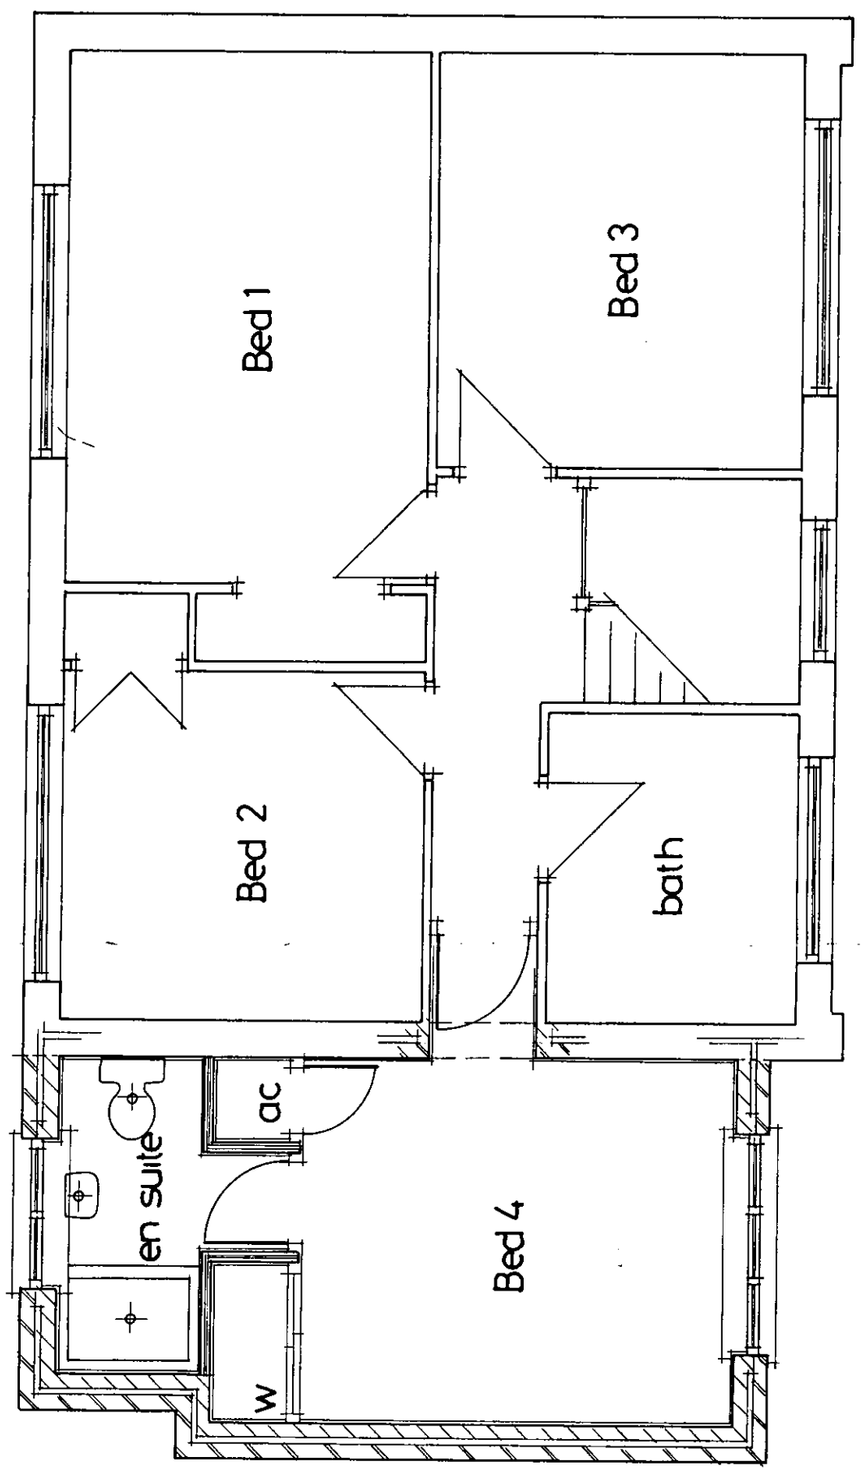

First floor plan 1:50

04.DEC.2002 8:23



Front elevation 1:100

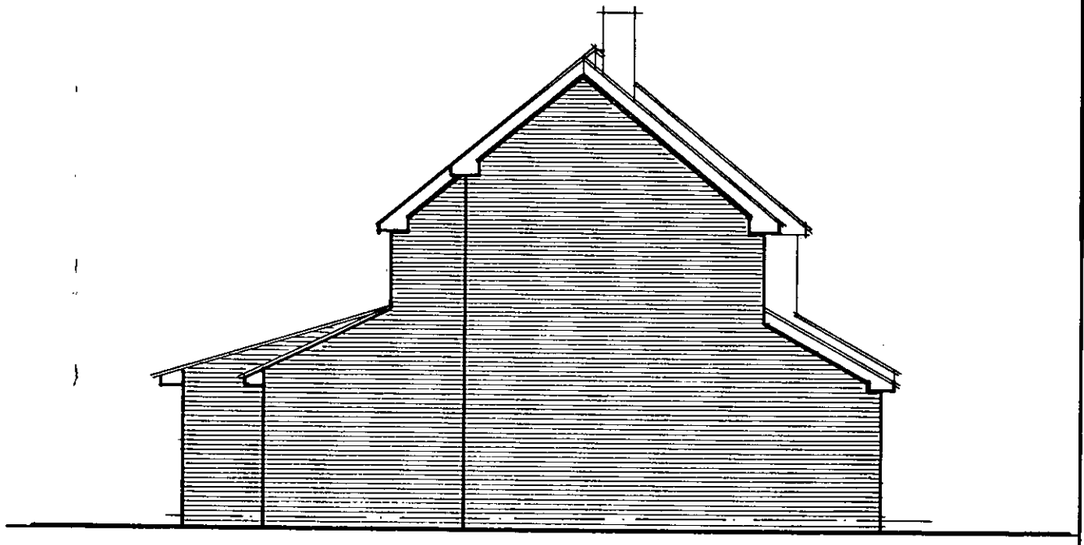

Side elevation 1:100



Rear elevation 1:100

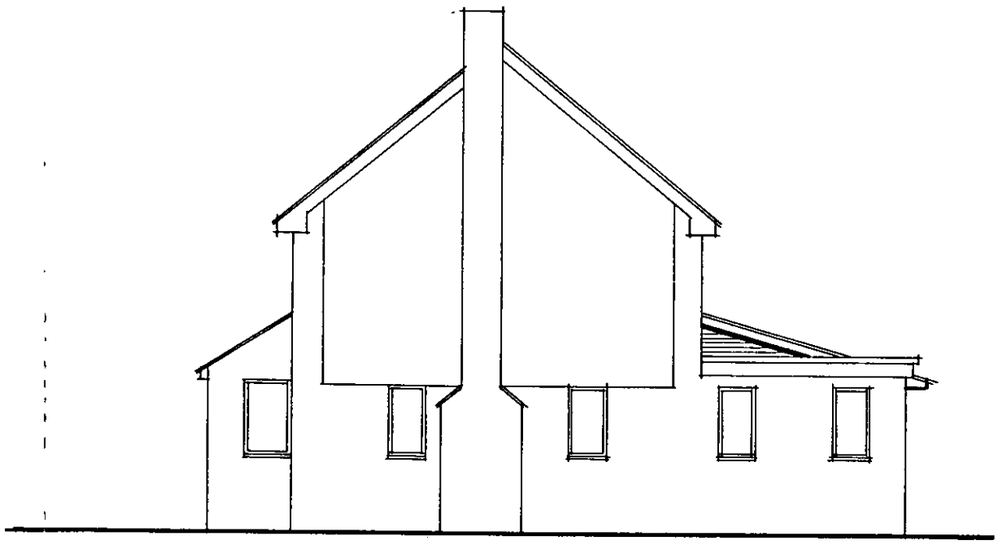

Side elevation 1:100

APPROVED

4th Dimension Architectural Design
The Studio,
'Tregosse House',
Treknow,
Tintagel,
Cornwall.
PL34 0EP.
Tele/ Fax 01840 779230

Project: EXTENSION: 32 Larkswood Drive, Crowthorne, Berkshire. RG45 6RL

Client: Mr & Mrs Mitchell.

Description: Proposed Elevations

Scale:1:100 Drawn:RTH

Date:December 2002

Drg No.

5295/05

THE FOLLOWING SCANNED IMAGES ARE DOCUMENTS OF BAD QUALITY OR ARE PHOTOCOPIES.



FOR THIS REASON THEY MAY APPEAR UNREADABLE ON SCREEN

ADDRESS FOR SERVICE

The address of any person as entered in the register shall, unless he otherwise directs, be his address for service (Land Registratio Rules, 1925, rule 315). Registered proprietors should notify the appropriate district land registry of any change of address and forwar the relative certificate for amendment. No fee is charged for making the alteration.

APPURTENANT RIGHTS AND PRIVILEGES

H. M. LAND REGISTRY

BERKSHIRE SHEET XLVI 8 SECTION A

Scale 1/1250 Enlarged from 1/2500

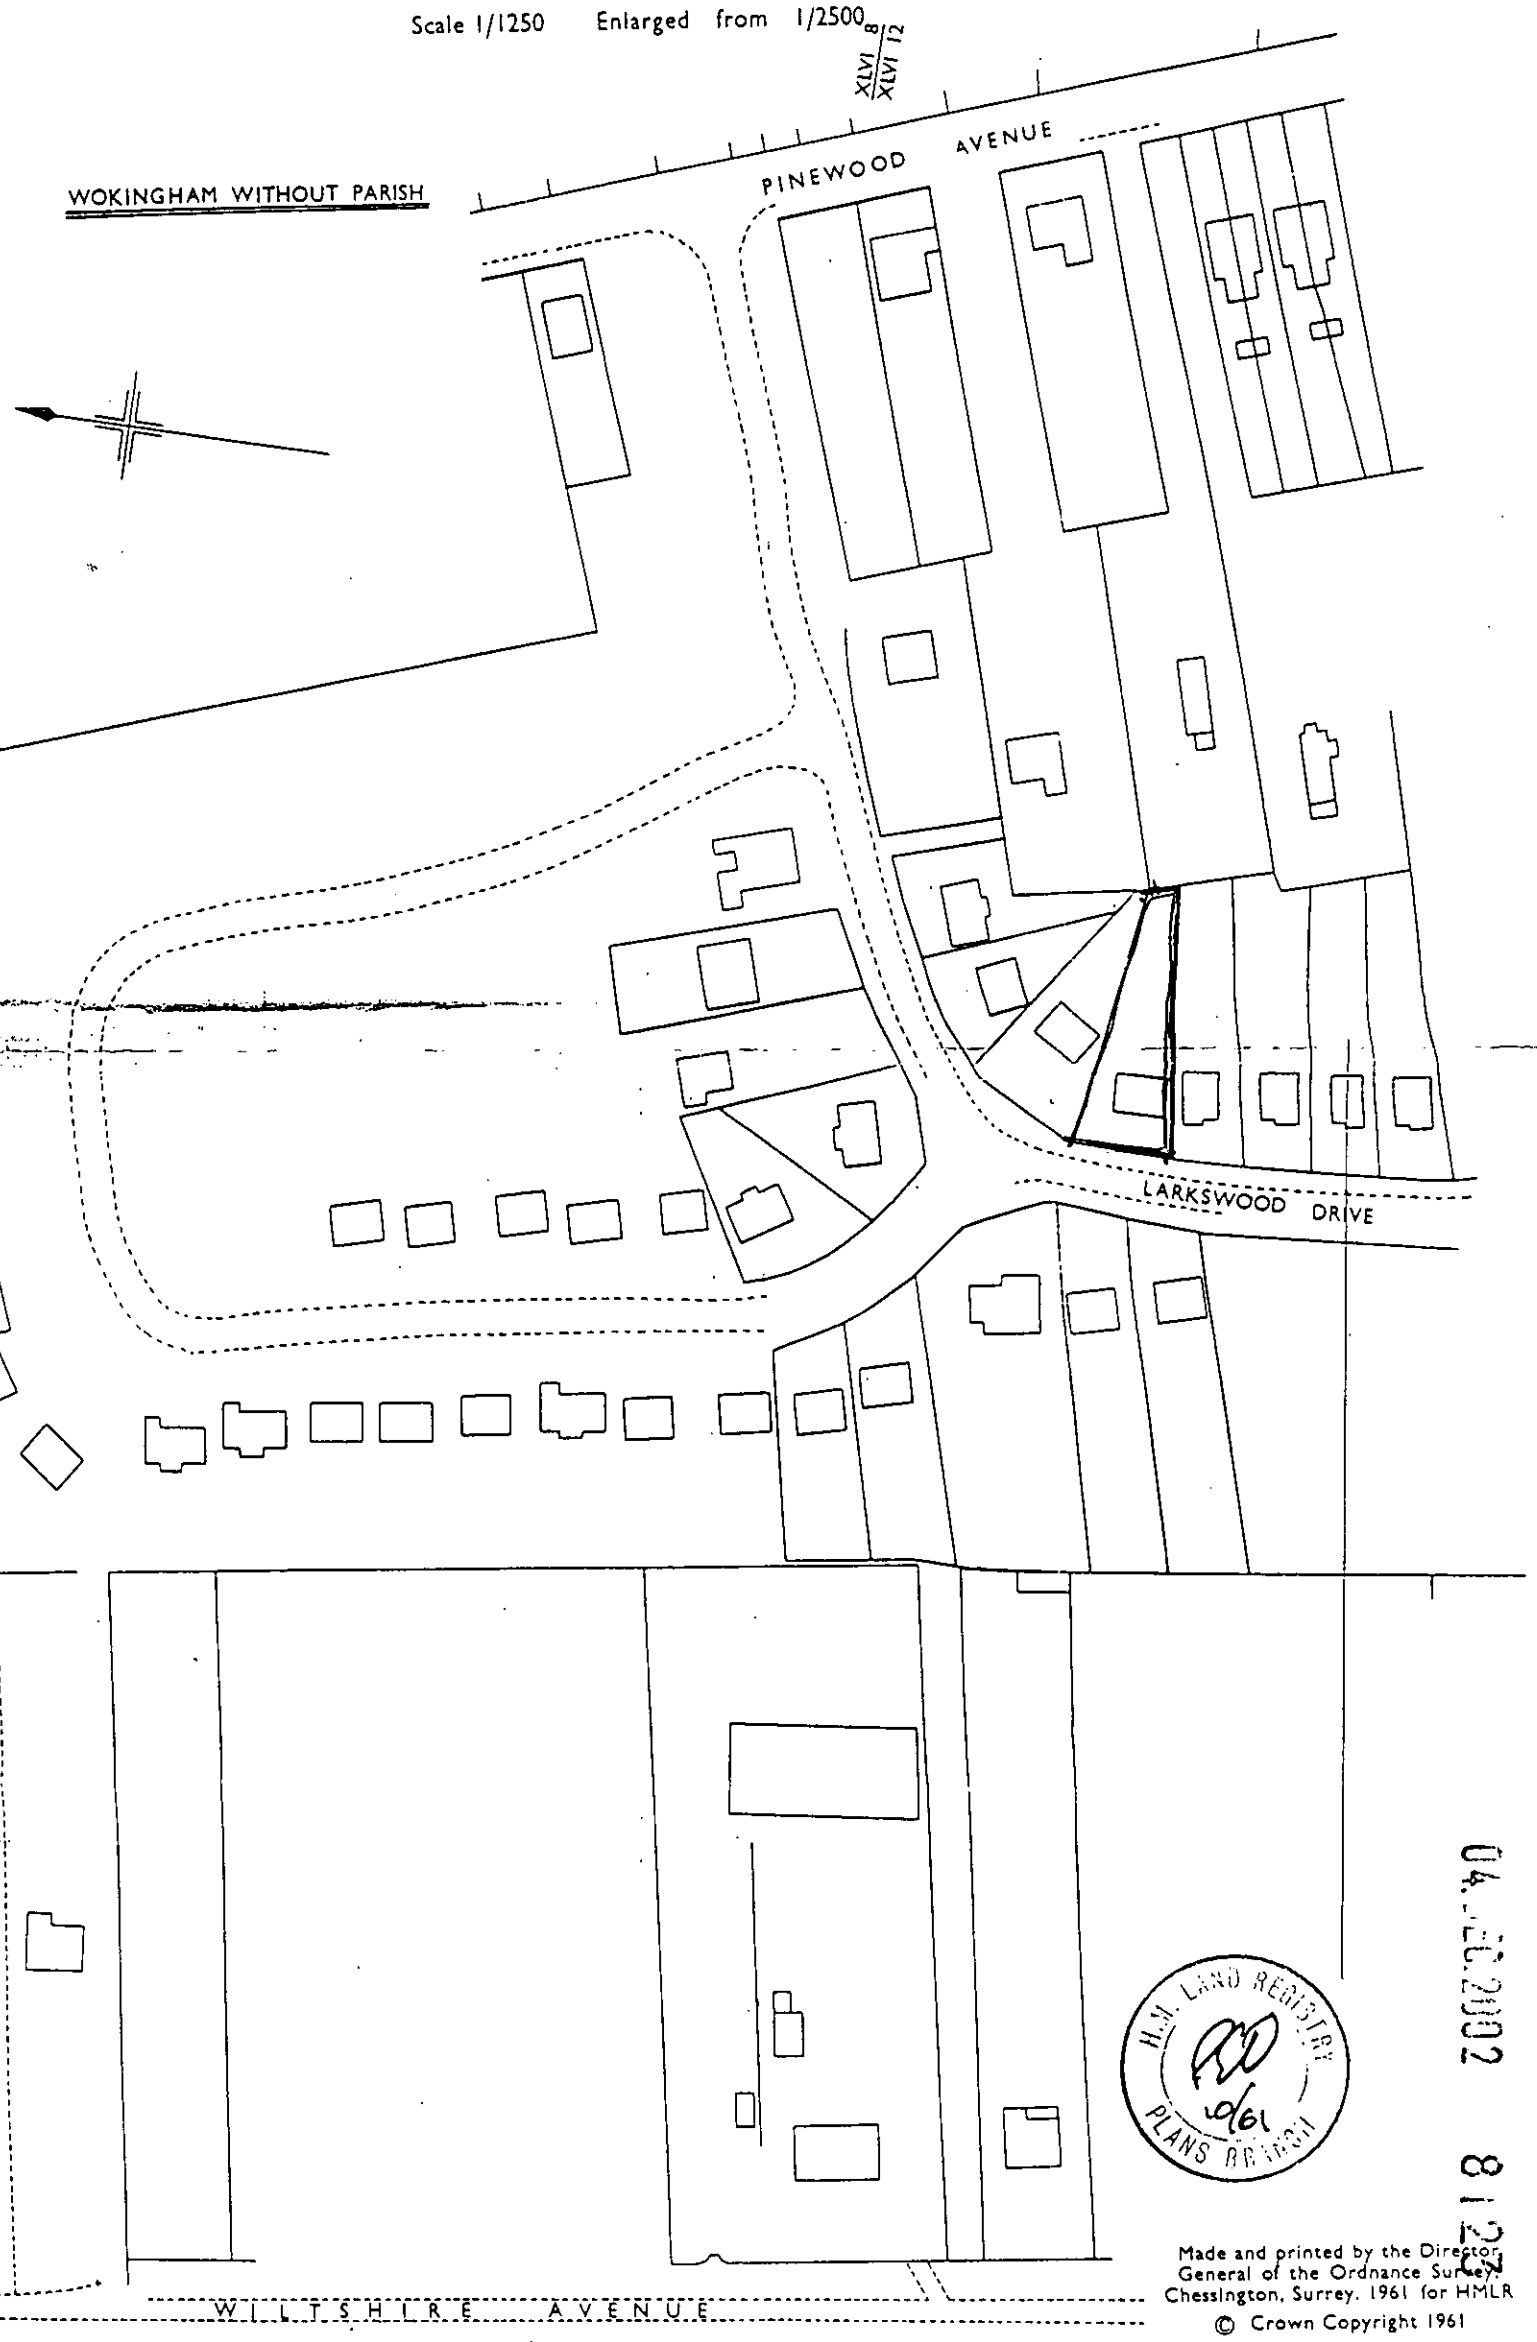

BK14697

T.W. 16

ATION NUMBER
D REMARKS

APPROVED

H.M. LAND REGISTRY PLANS BRANCH 1961

04-FEB-2002 8:13

Made and printed by the Director General of the Ordnance Survey, Chessington, Surrey. 1961 for HMLR

© Crown Copyright 1961

Title No. BK 14697

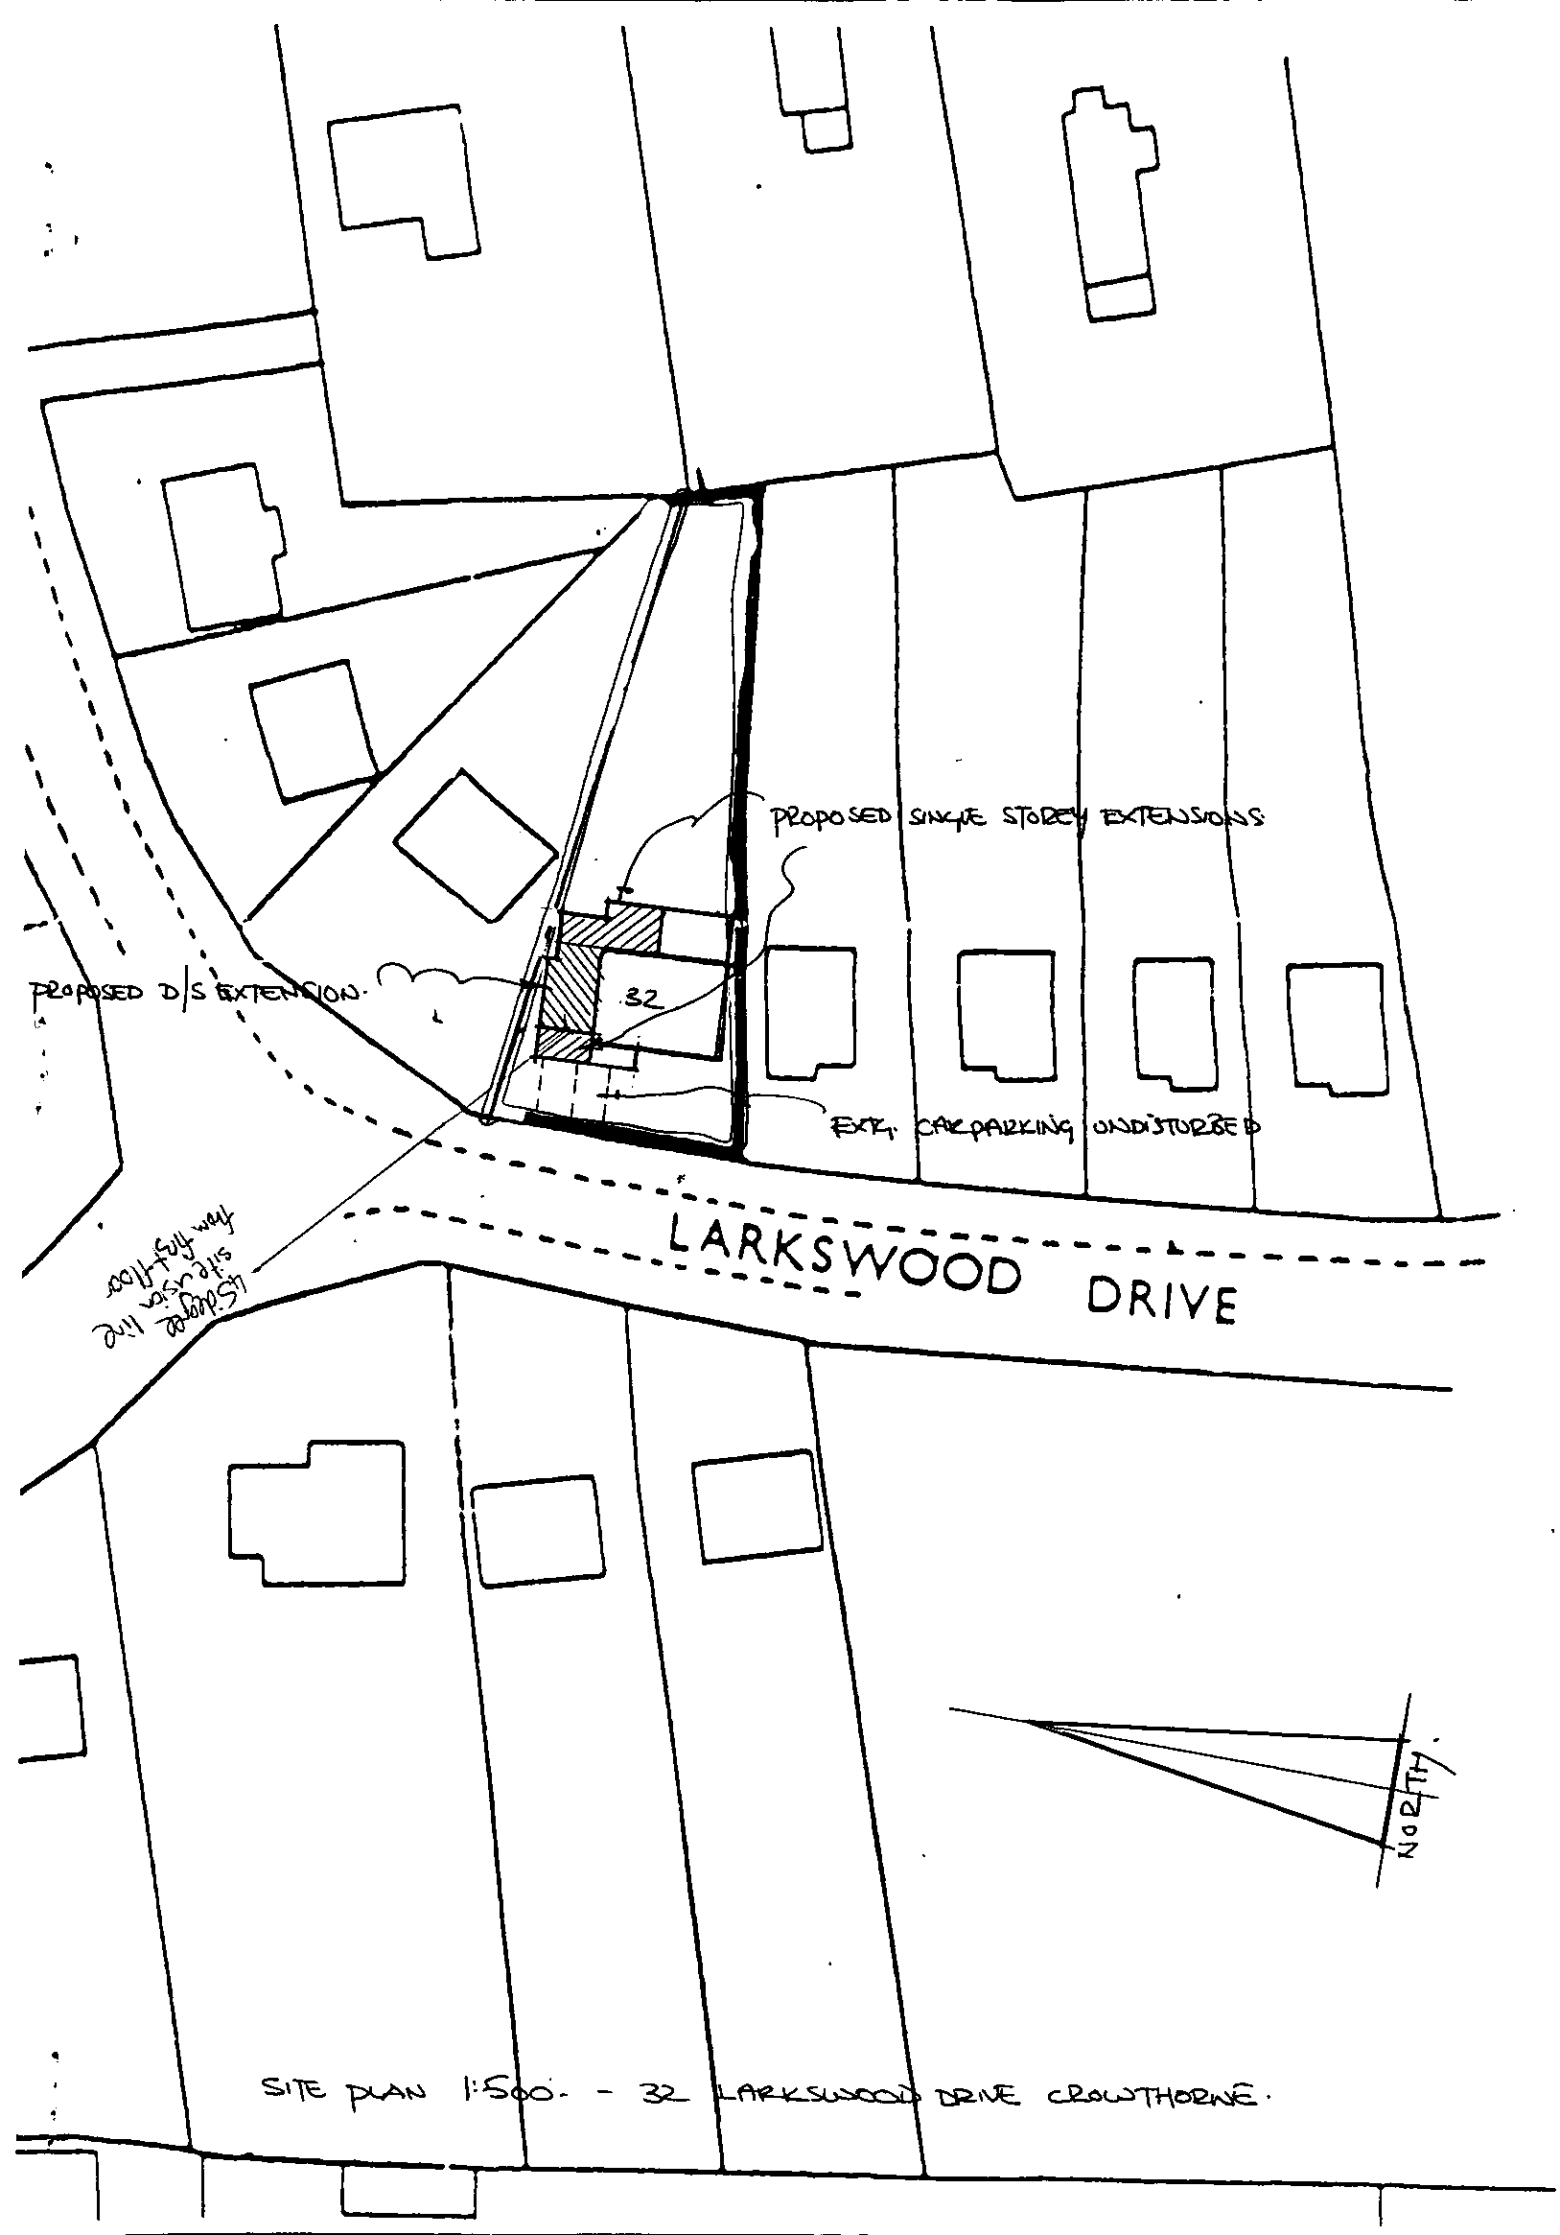

SITE PLAN 1:500. - 32 LARKSWOOD DRIVE CROWTHORNE.