1 Finstock Close
Lower Earley
Reading
Berkshire
RG6 4JX

APPROVED

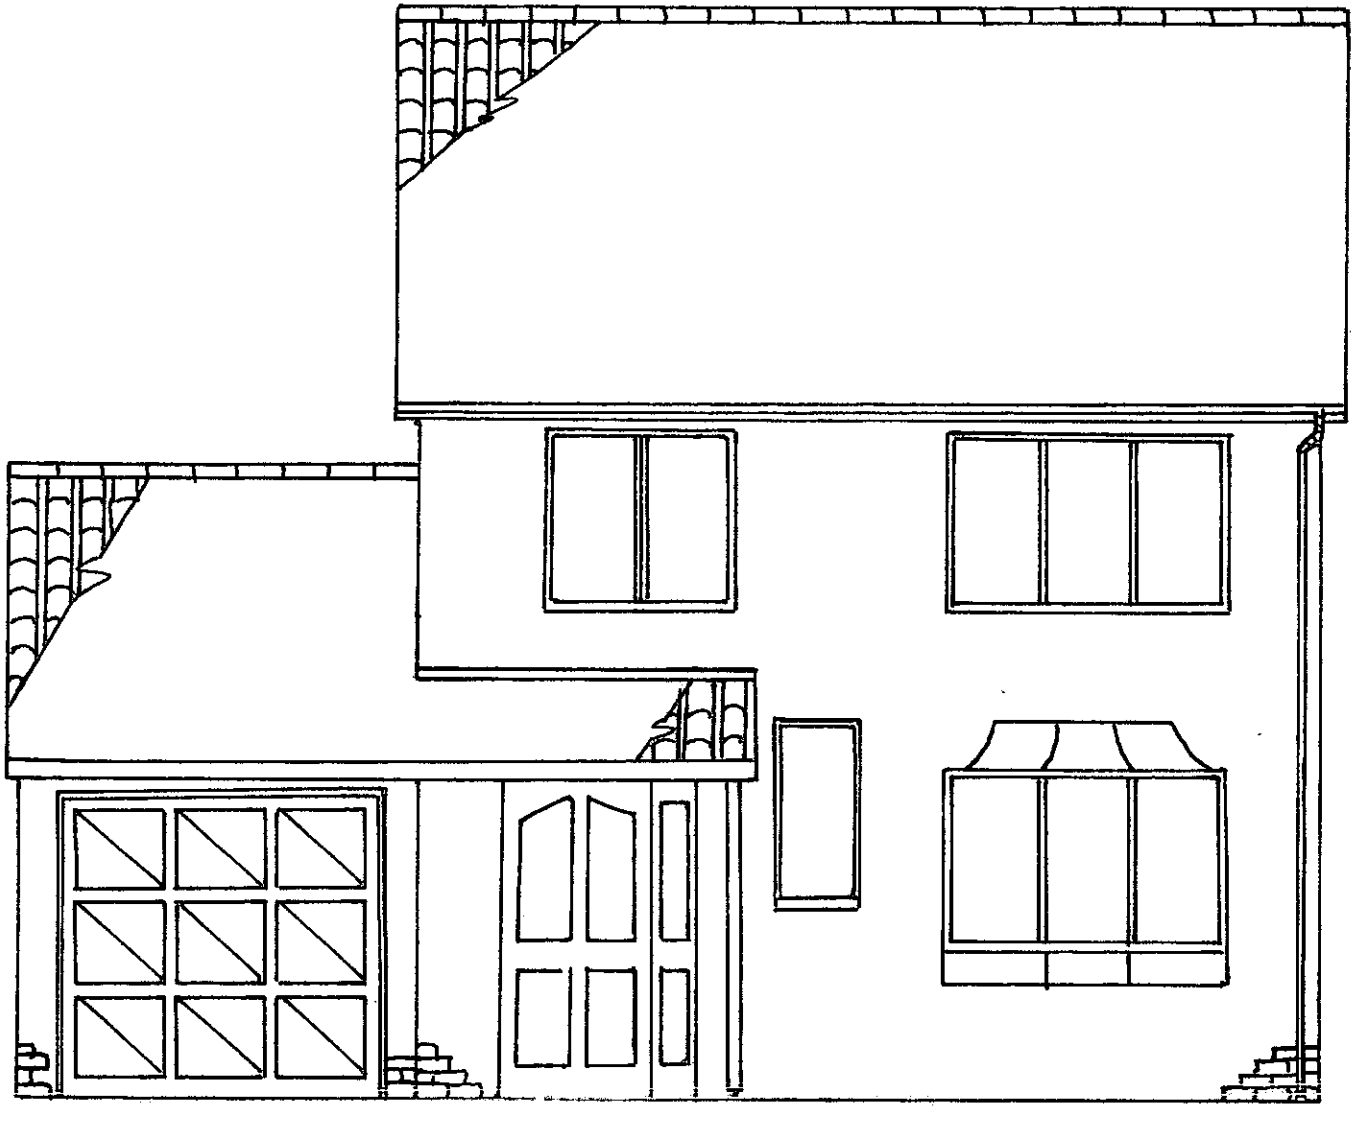

Existing Front Elevation (1:50)

16 FEB 2002

8 1 35

1 Finstock Close
Lower Earley
Reading
Berkshire
RG6 4JX

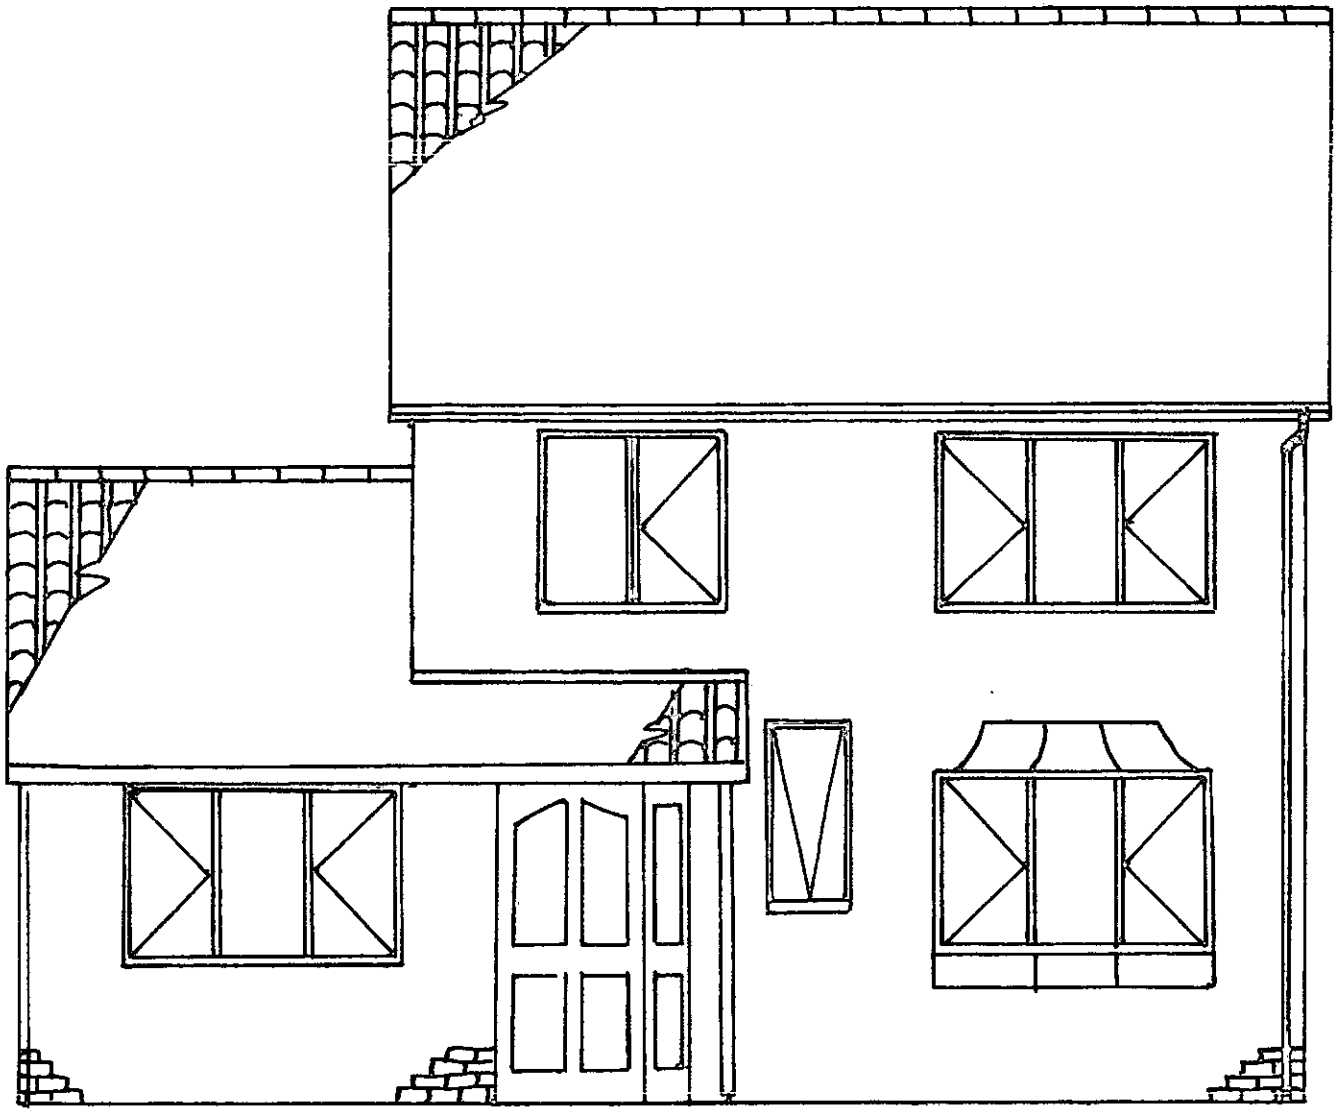

Front Elevation (1:50)
With Proposed Garage Conversion

1 Finstock Close
Lower Earley
Reading
Berkshire
RG6 4JX

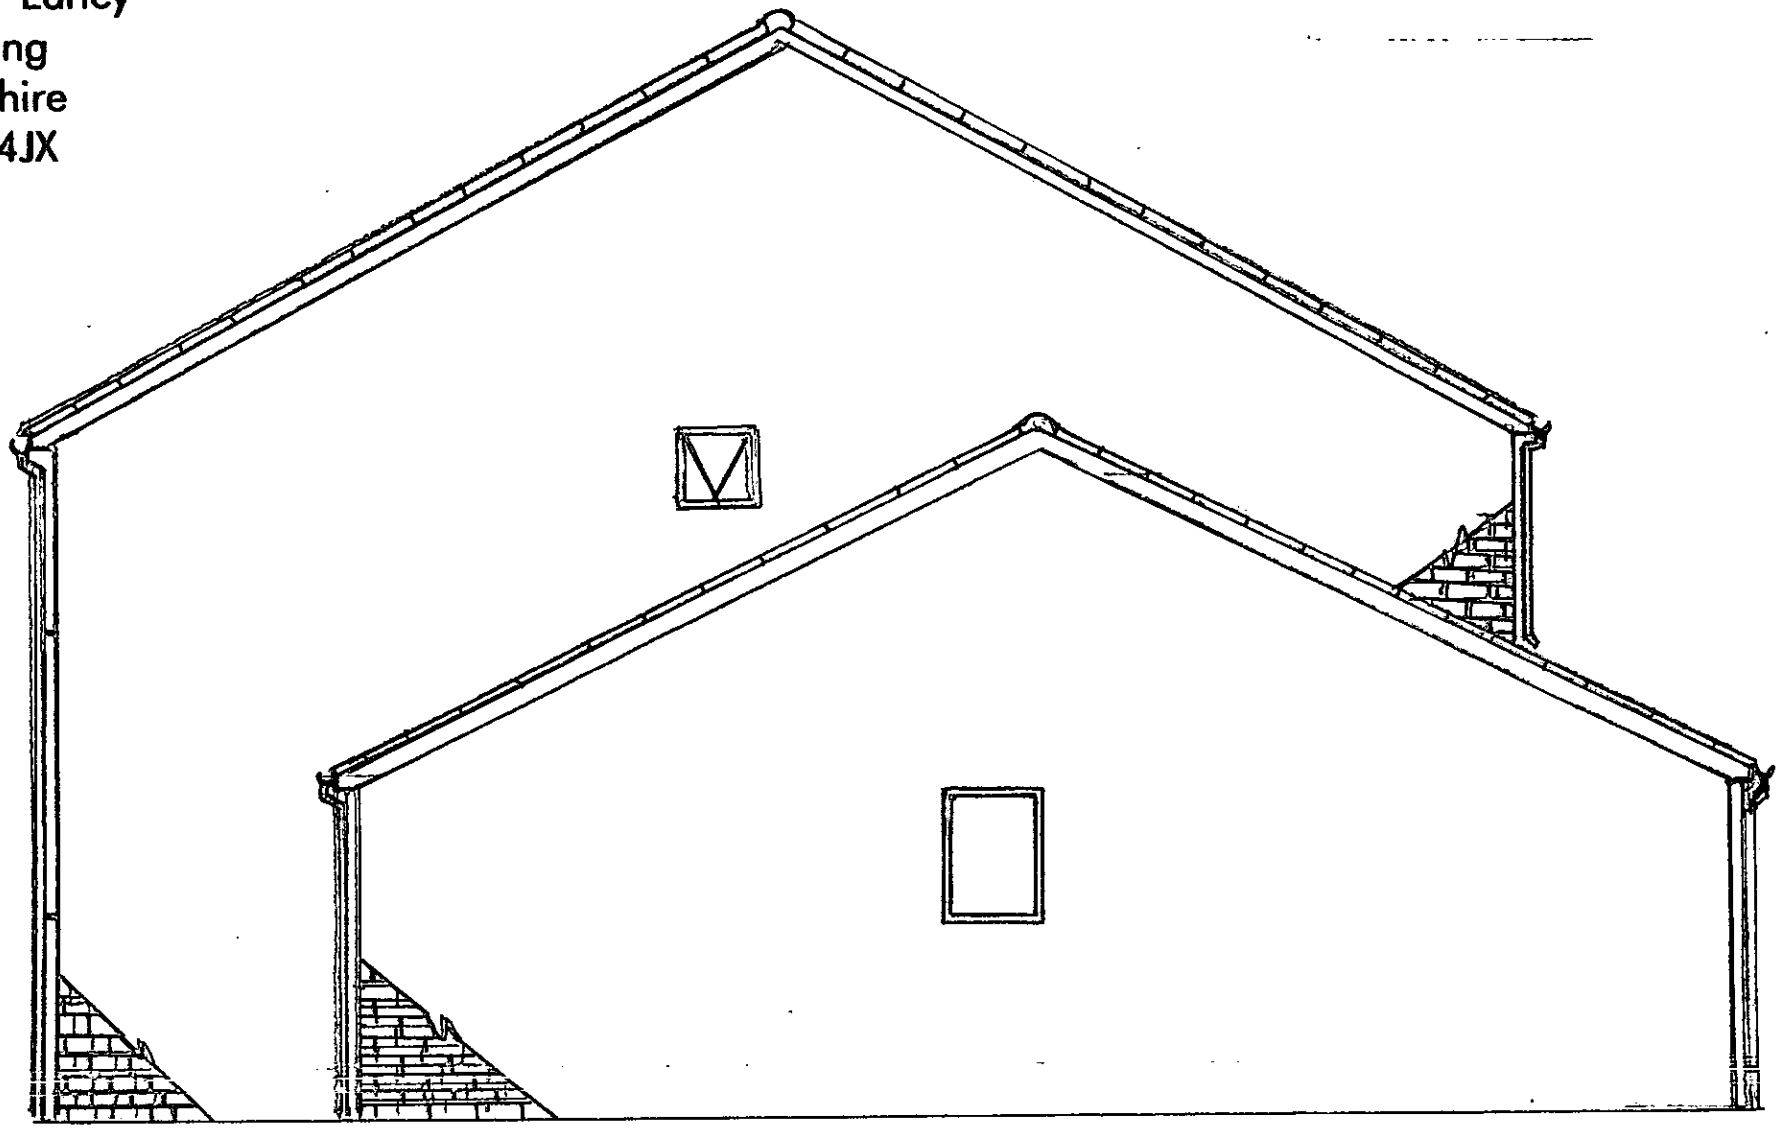

Existing Side Elevation (1:50)

1 Finstock Close
Lower Earley
Reading
Berkshire
RG6 4JX

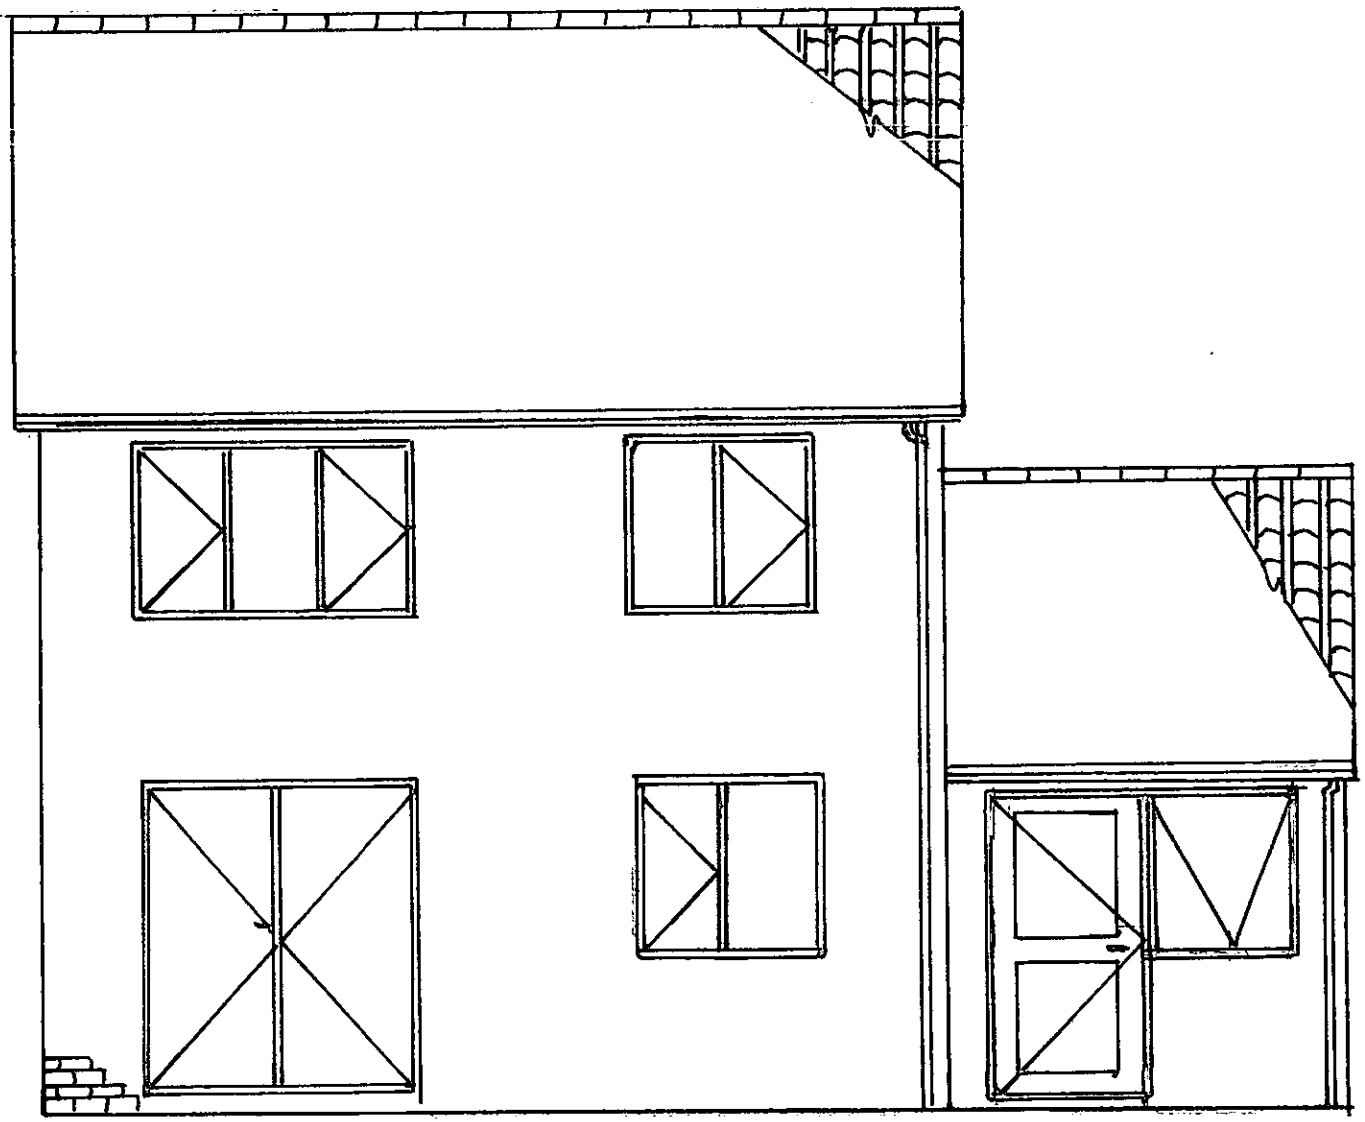

Existing Rear Elevation (1:50)

16.12.2002 8:25

Mr & Mrs Westmoreland
1 Finstock Close
Lower Earley
Reading
Berkshire
RG6 4JX
Tel: 0118 921 0703

Ref: PROPOSED CONVERSION OF GARAGE TO UTILITY & STUDY

Dear Sir / Madam
As discussed on the telephone we intend to convert our garage into a purpose build study and utility room. I understand that we have already met the parking regulations as we have extended our drive to accommodate four cars the house is a four bed property.

I have set out below a sketch of the proposed work to be carried out.

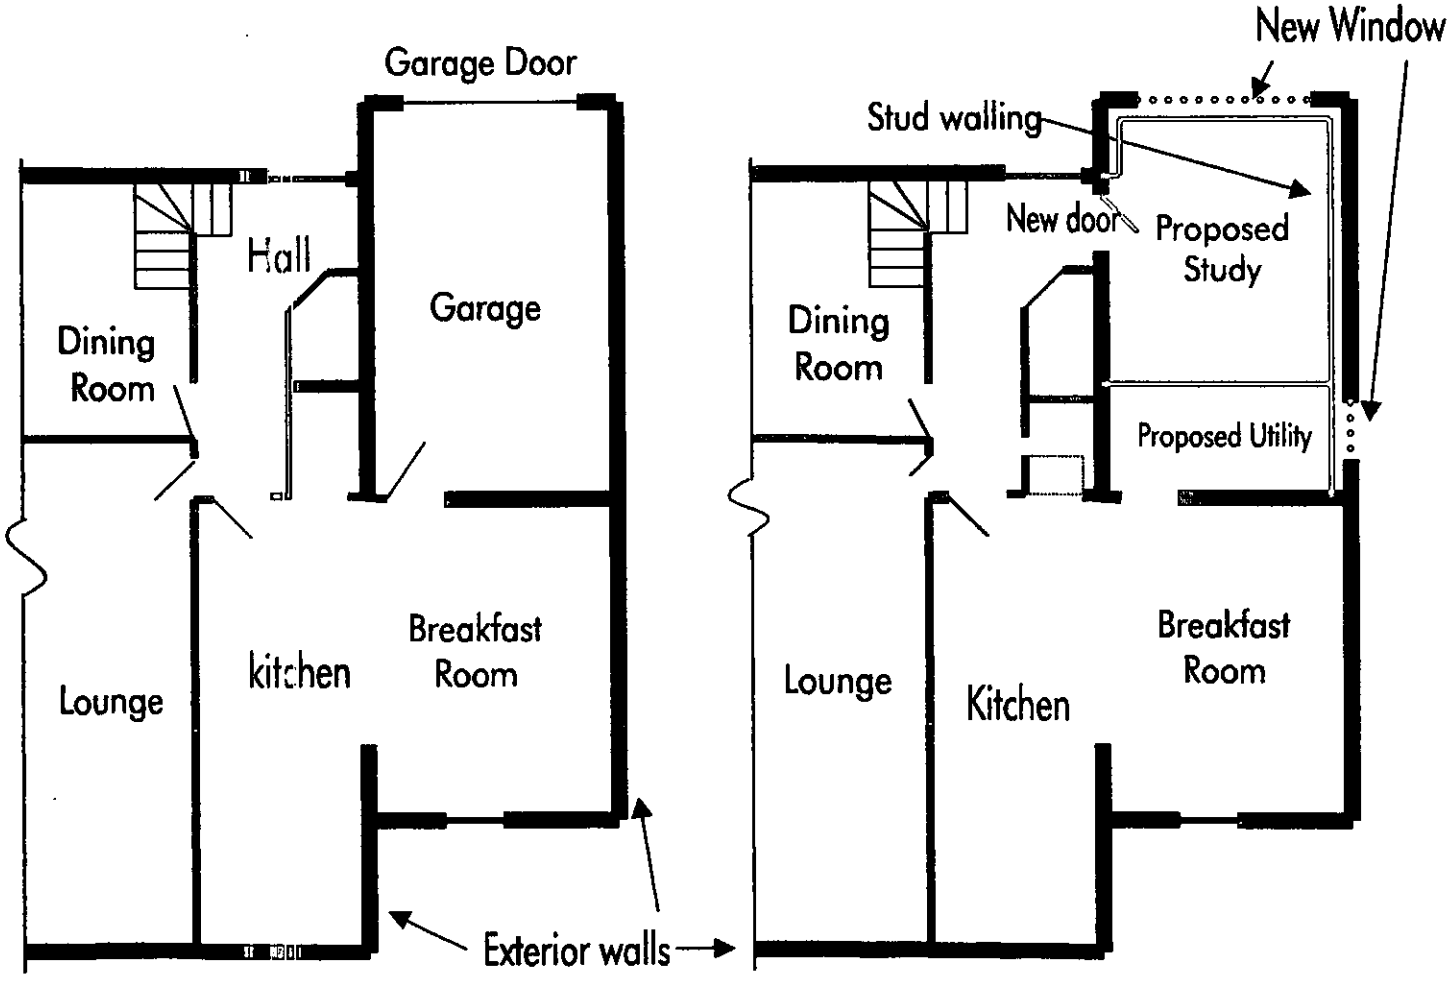

Existing Layout

Proposed Layout

CO 27/1/03

FINSTOCK CLOSE
ADWELL DRIVE
18
19
20
1
N
SITE LOCATION PLAN
(SCALE 1:2500)

16.12.2002 8125

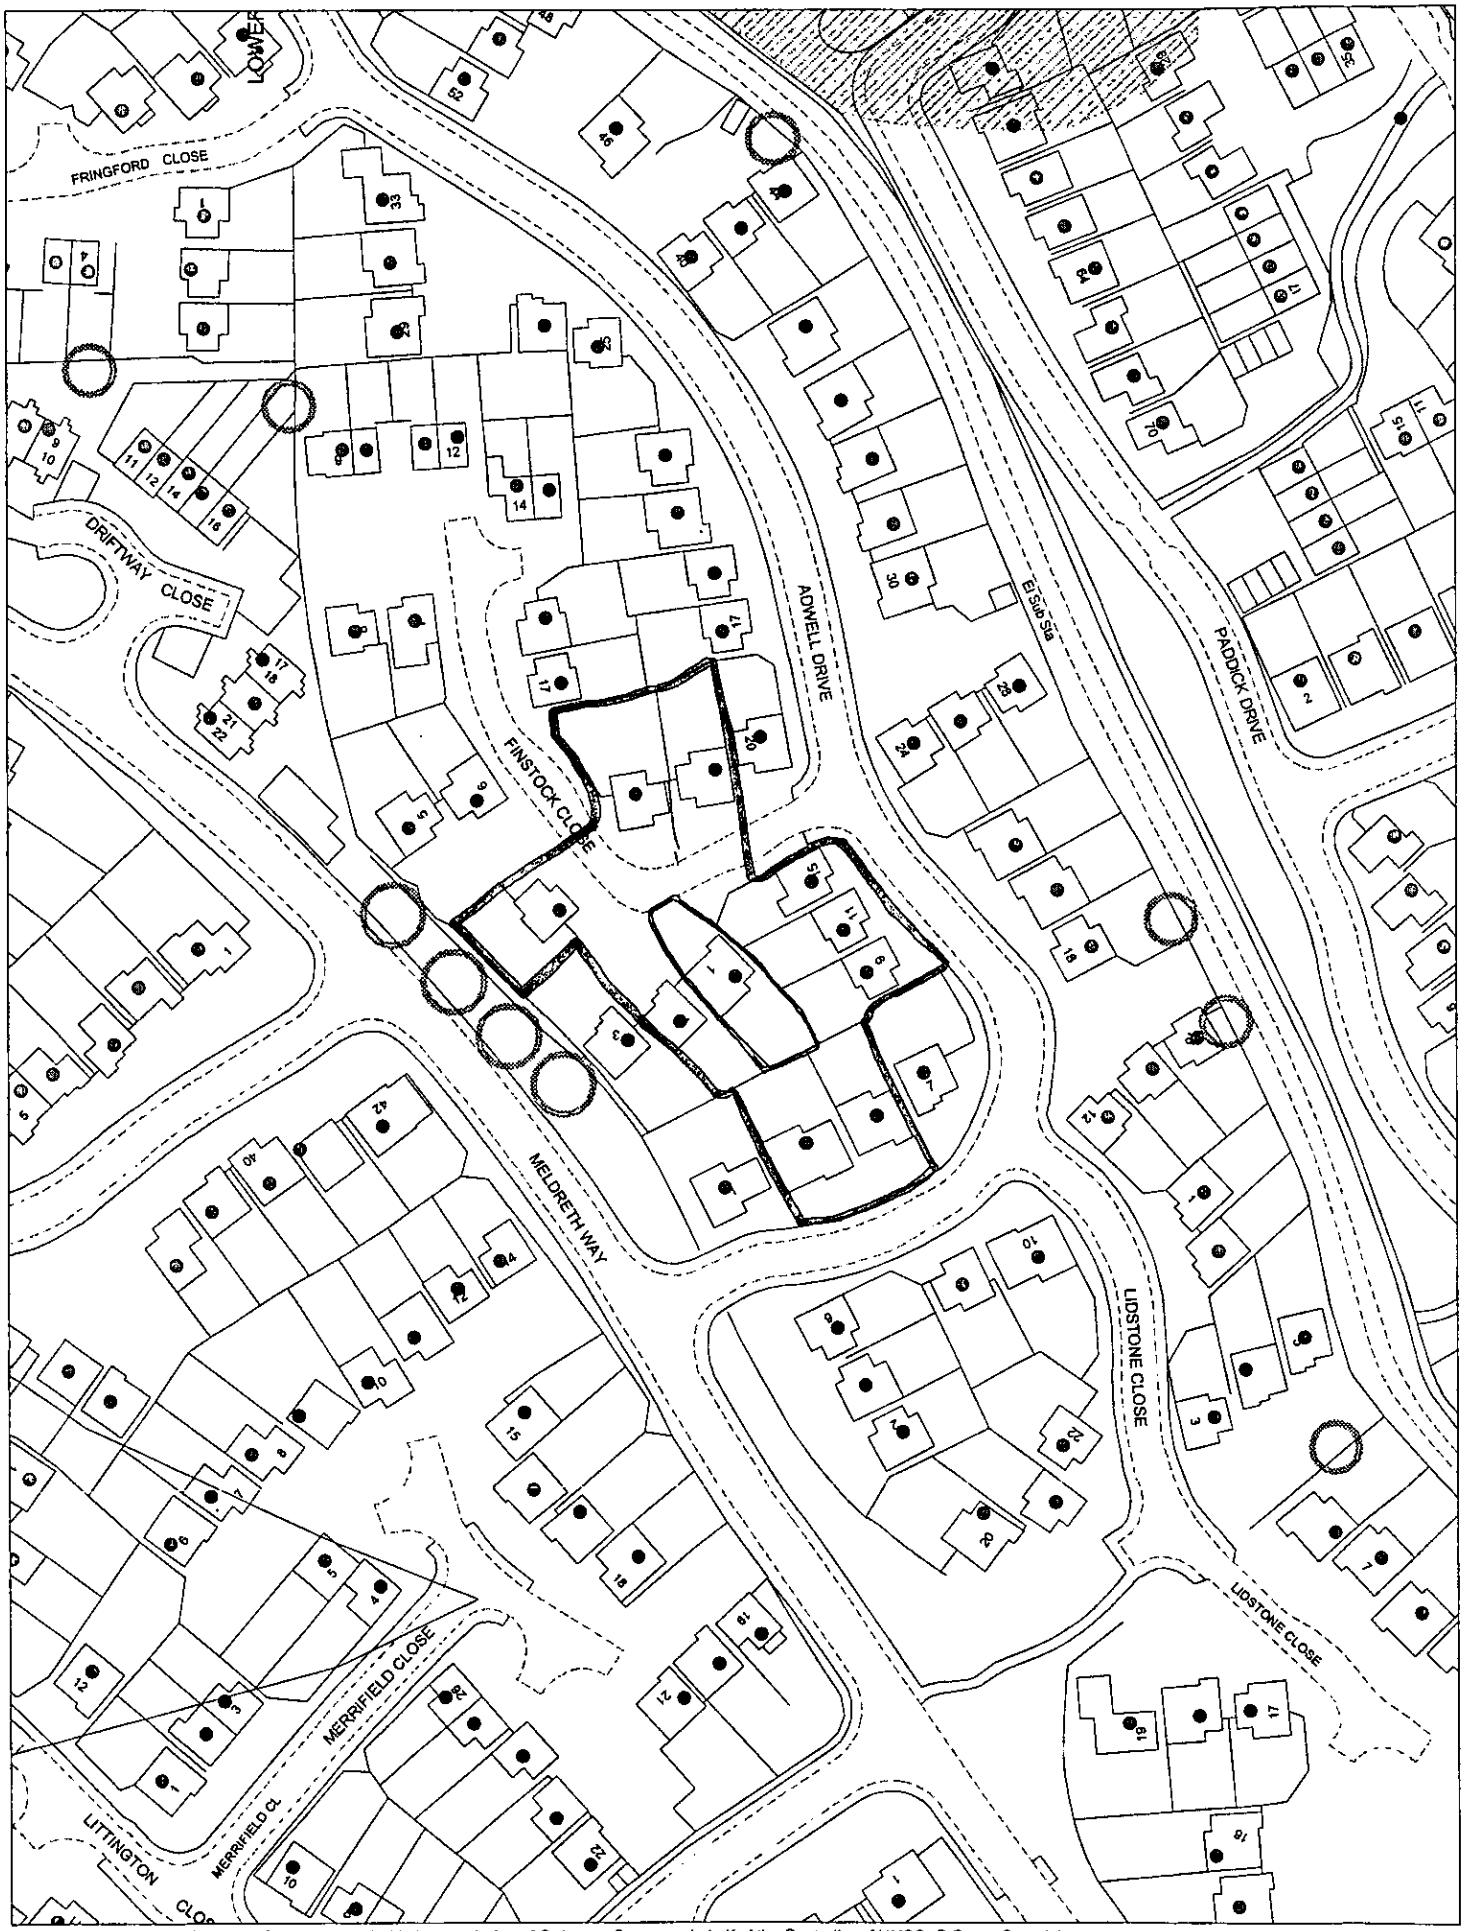

This map is based upon Ordnance Survey material with the permission of Ordnance Survey on behalf of the Controller of HMSO. © Crown Copyright.
Unauthorised reproduction infringes Crown Copyright and may lead to prosecution or civil proceedings.Wokingham District Council Licence LA086134

Development Control,Wokingham District Council.
5 December 2002

Scale: 1 : 1250

N
W E
S