




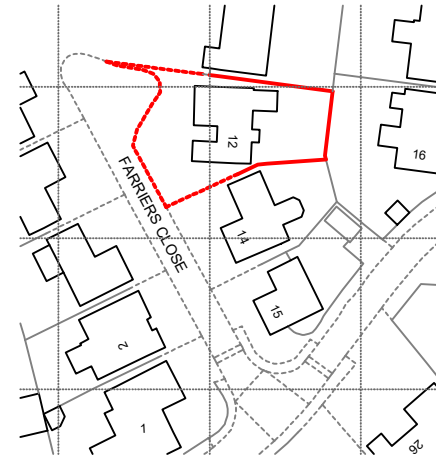

LOCATION PLAN
SCALE 1:1250

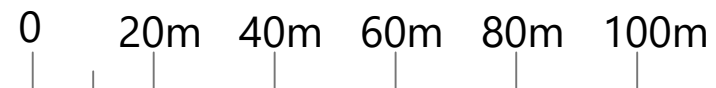

© Crown copyright 2025 Ordnance Survey 100053143

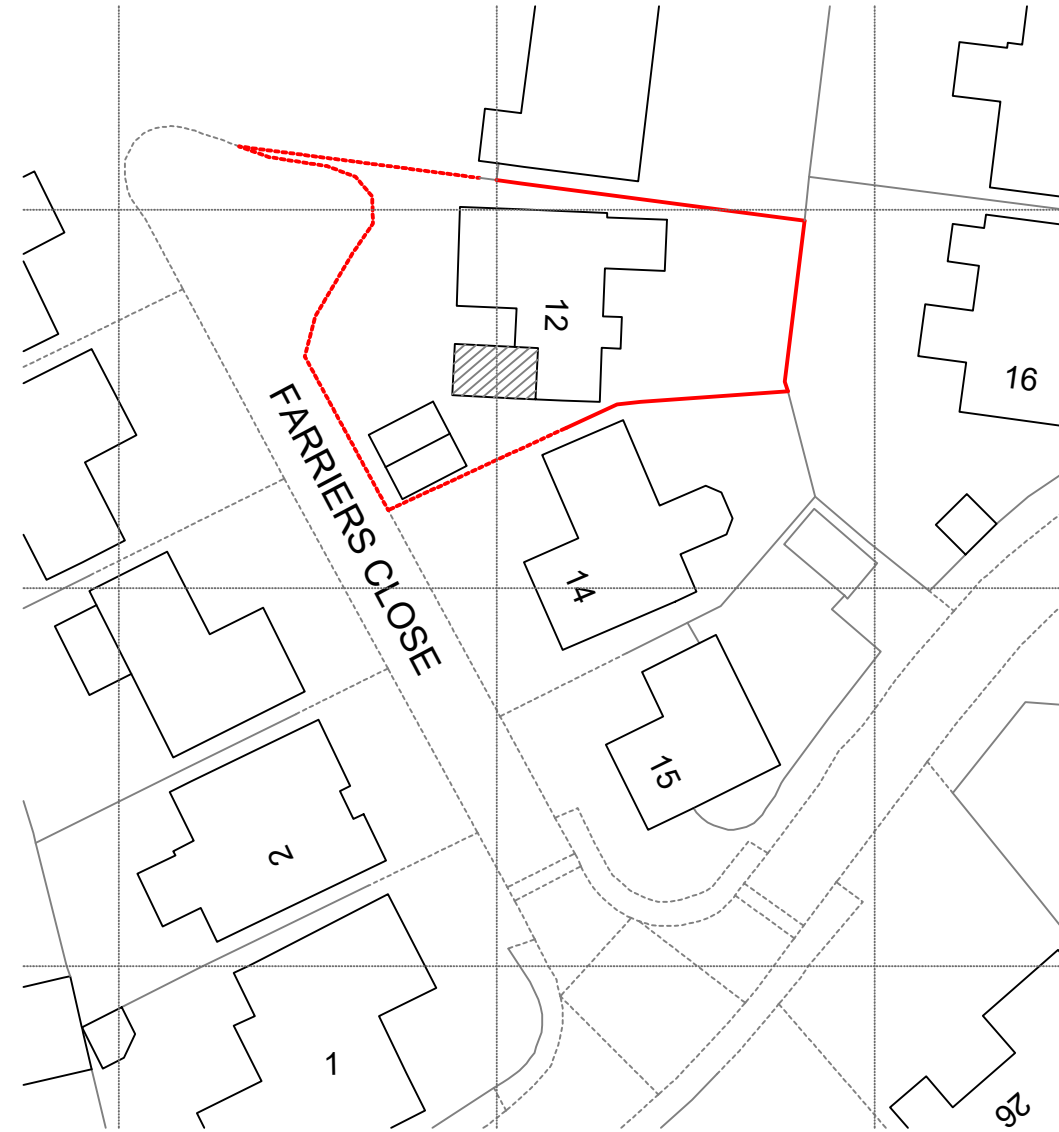

BLOCK PLAN
SCALE 1:500



PROJECT:	12 FARRIERS CLOSE WOODLEY READING RG5 3DD	DRAWING TITLE		CREATIVE DESIGN AND STRUCTURE		HENSON HOUSE NEWTOWN ROAD HENLEY-ON-THAMES RG9 1HG Tel 01491 411922		DRAWING NO.	12825-01	REV.
		BLOCK AND LOCATION PLANS						SCALE	AS STATED	
								DATE	AUGUST 2025	