
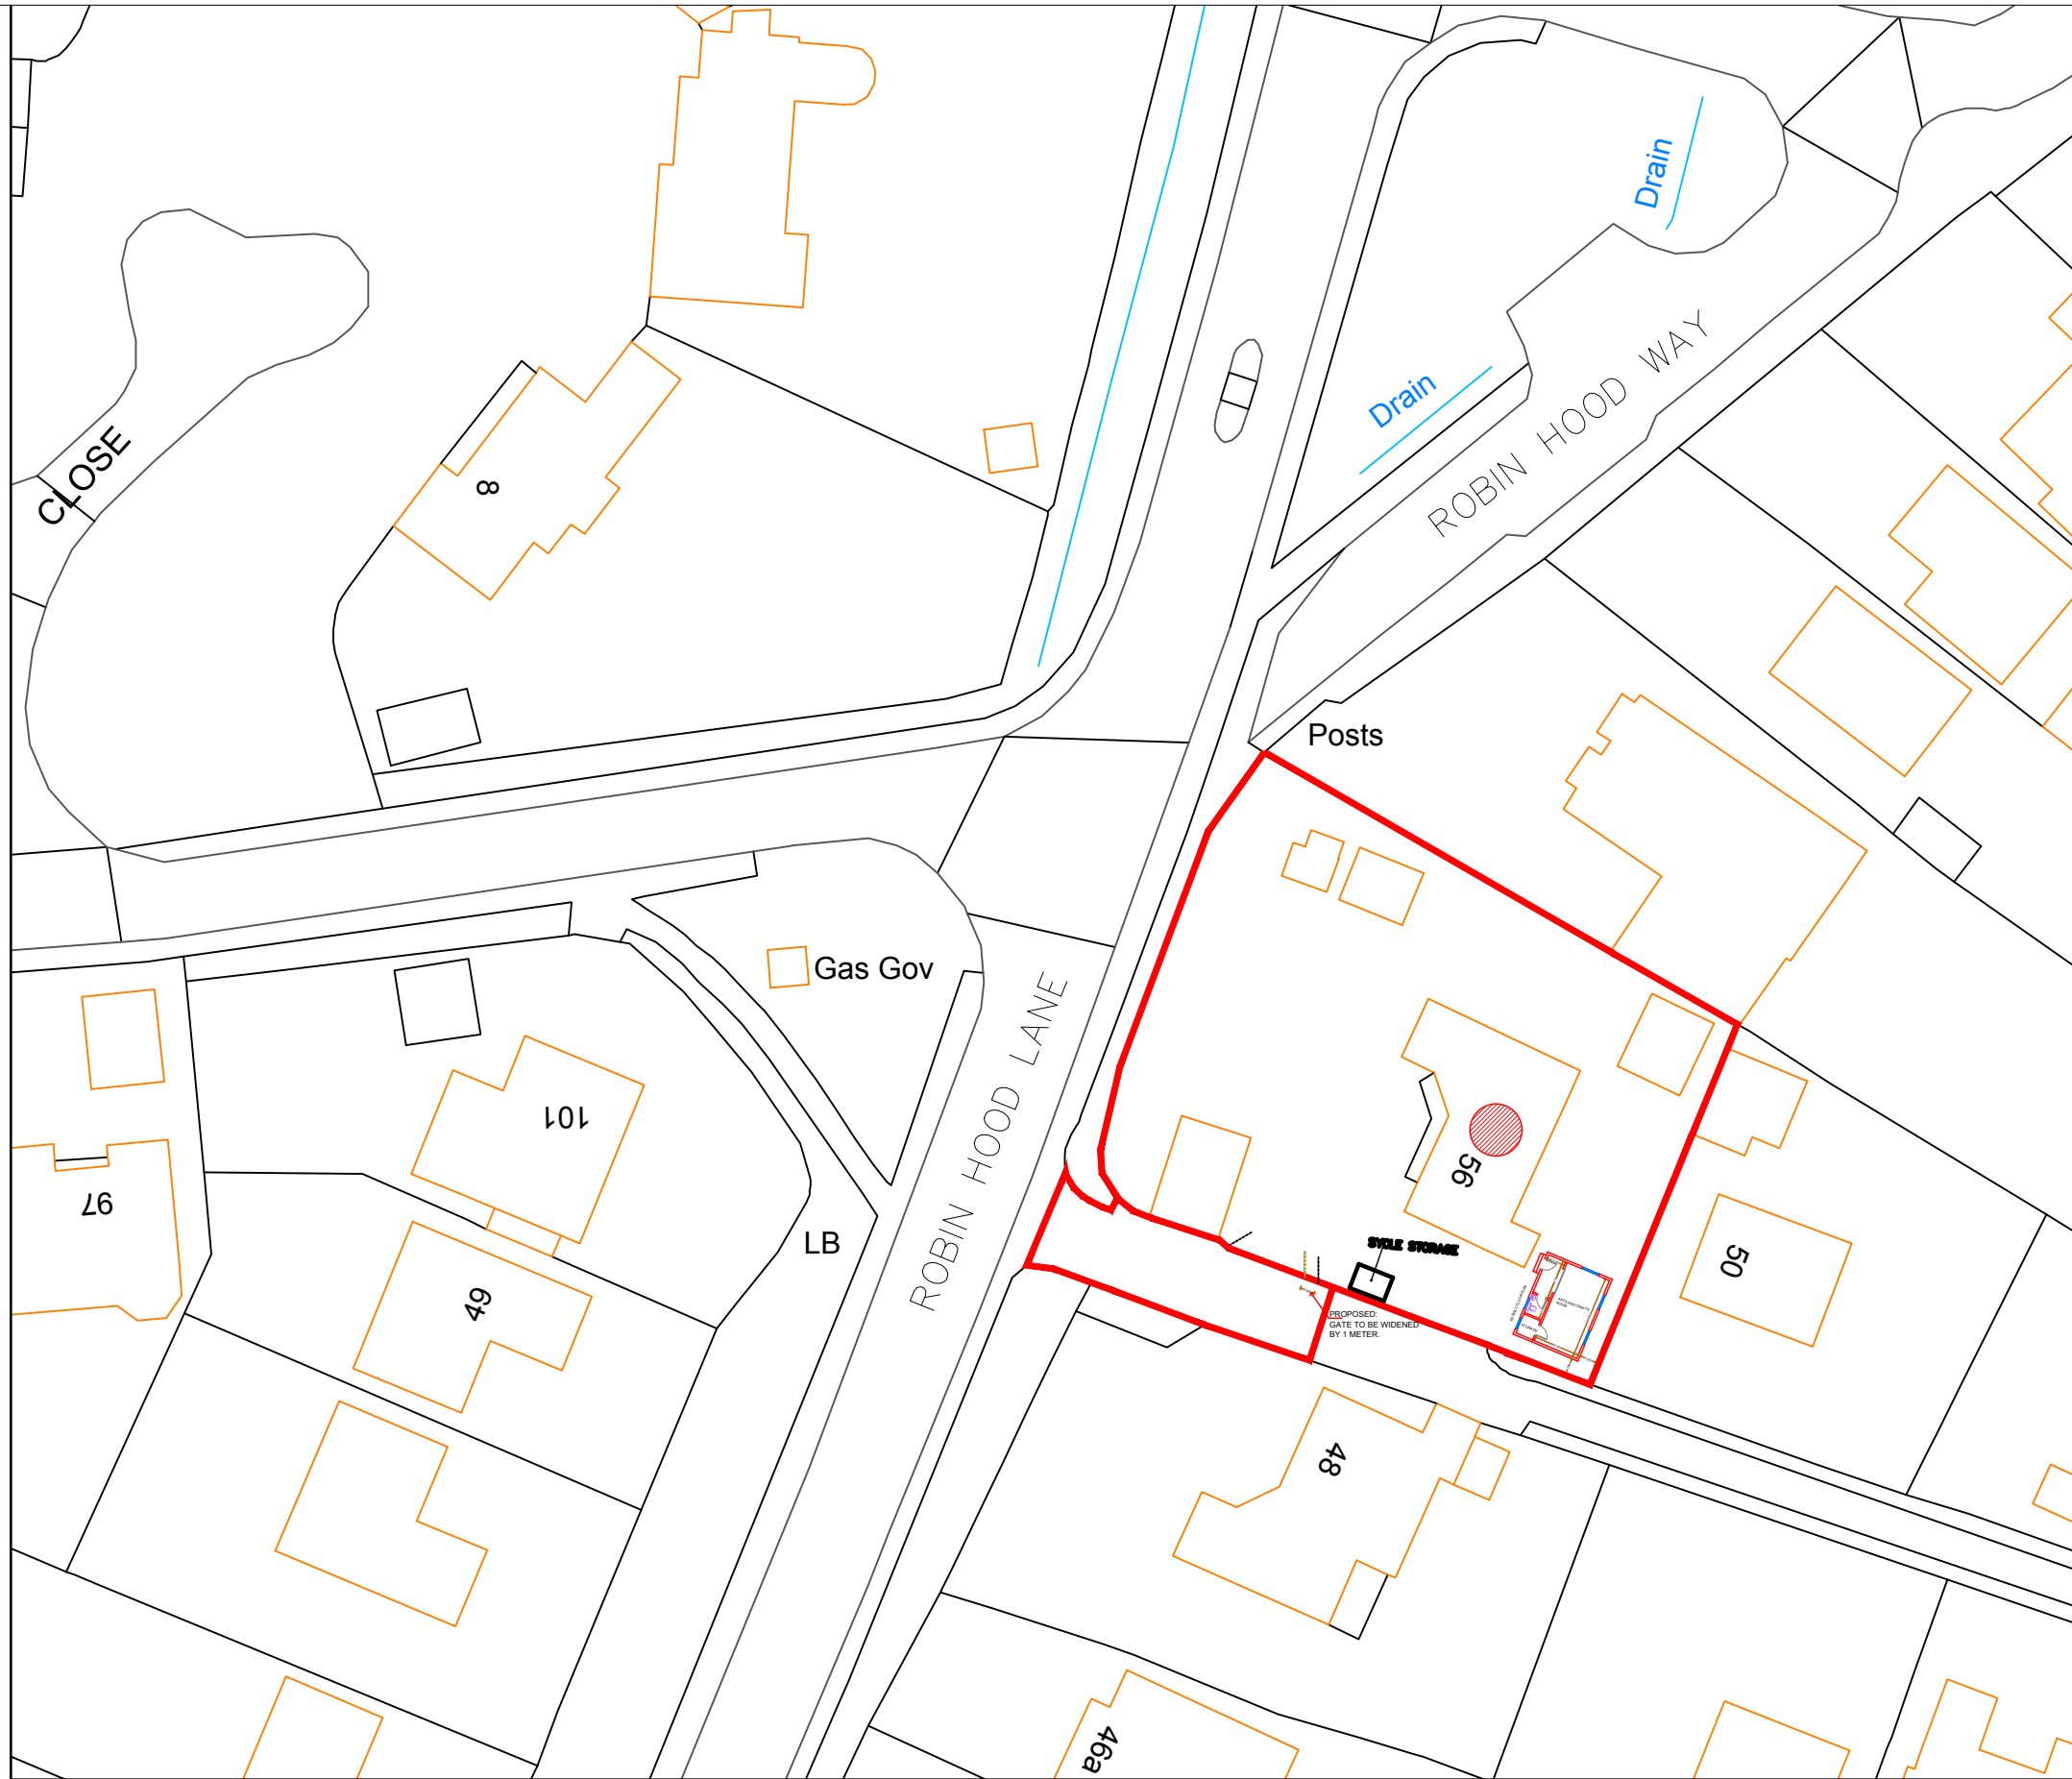


**PROPOSED
DEVELOPMENT**

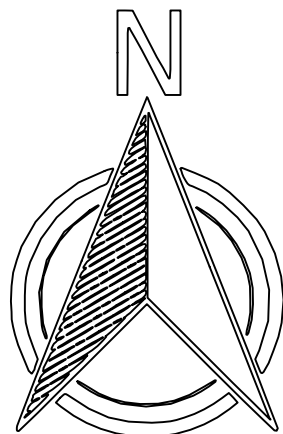

CLIENT
DRAWING NO: REV-HB2025009-HB04

SITE 56 Robin Hood Lane RG41 5NQ
DRAWING TITLE PROPOSED BLOCK PLAN

Date: 10.03.2025
Scale @ A3: 1:500
Revision: P01

HB PLANNING SERVICES EMAIL INFO@HBPLANNINGSERVICES.CO.UK CONTACT 02038539648		
Rev: P01	Date: 10.03.2025	Notes: For Planning Approval

