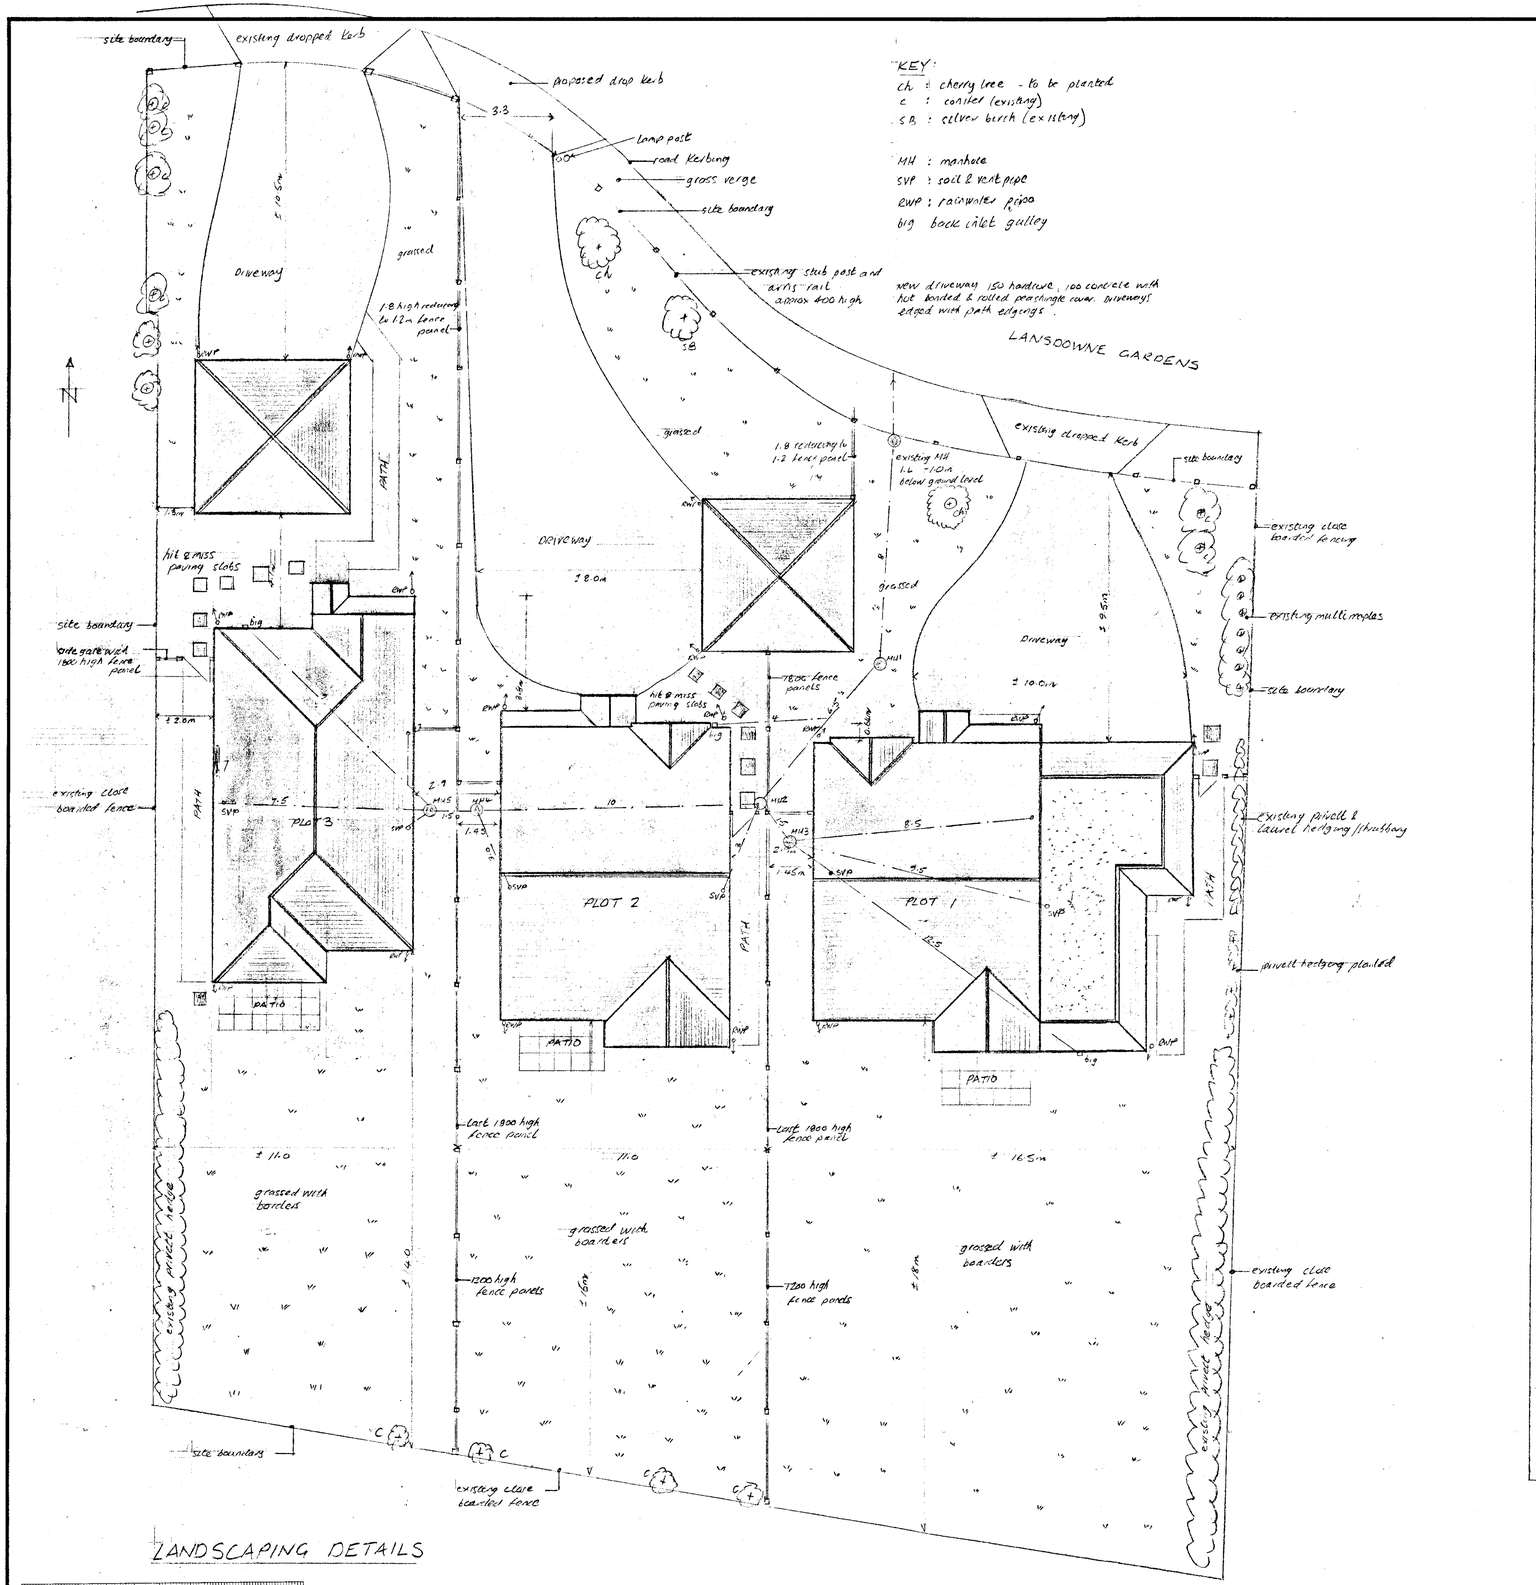

LANDSCAPING DETAILS

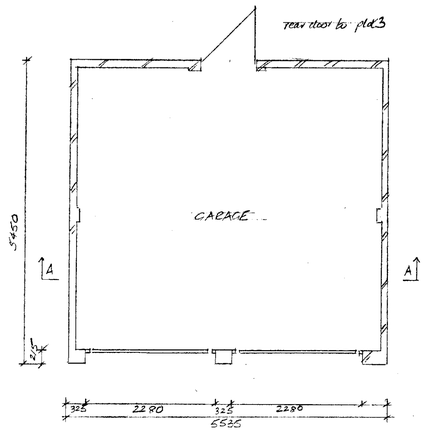

DETACHED GARAGE PLAN

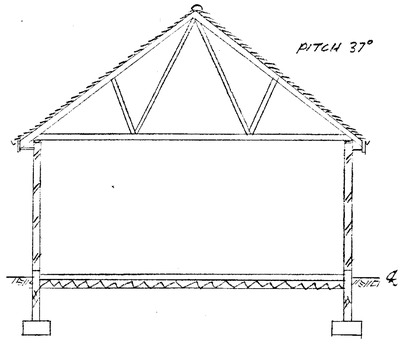

SECTION AA

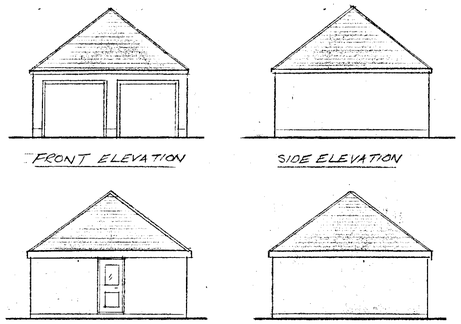

FRONT ELEVATION

SIDE ELEVATION

REAR ELEVATION

SIDE ELEVATION

APPROVED 22 FEB 2002 E.S.9 18

DETACHED GARAGES & LANDSCAPING TO
225-227 HYDE END ROAD, SPENCERS WOOD

DRAWING NO. WBC/01/5c	SCALE: 1:100, 1:50
DATE: JAN 01	A.G.M. Design and Build Ltd. Tel: 01483 210012

Reprepoint 3162