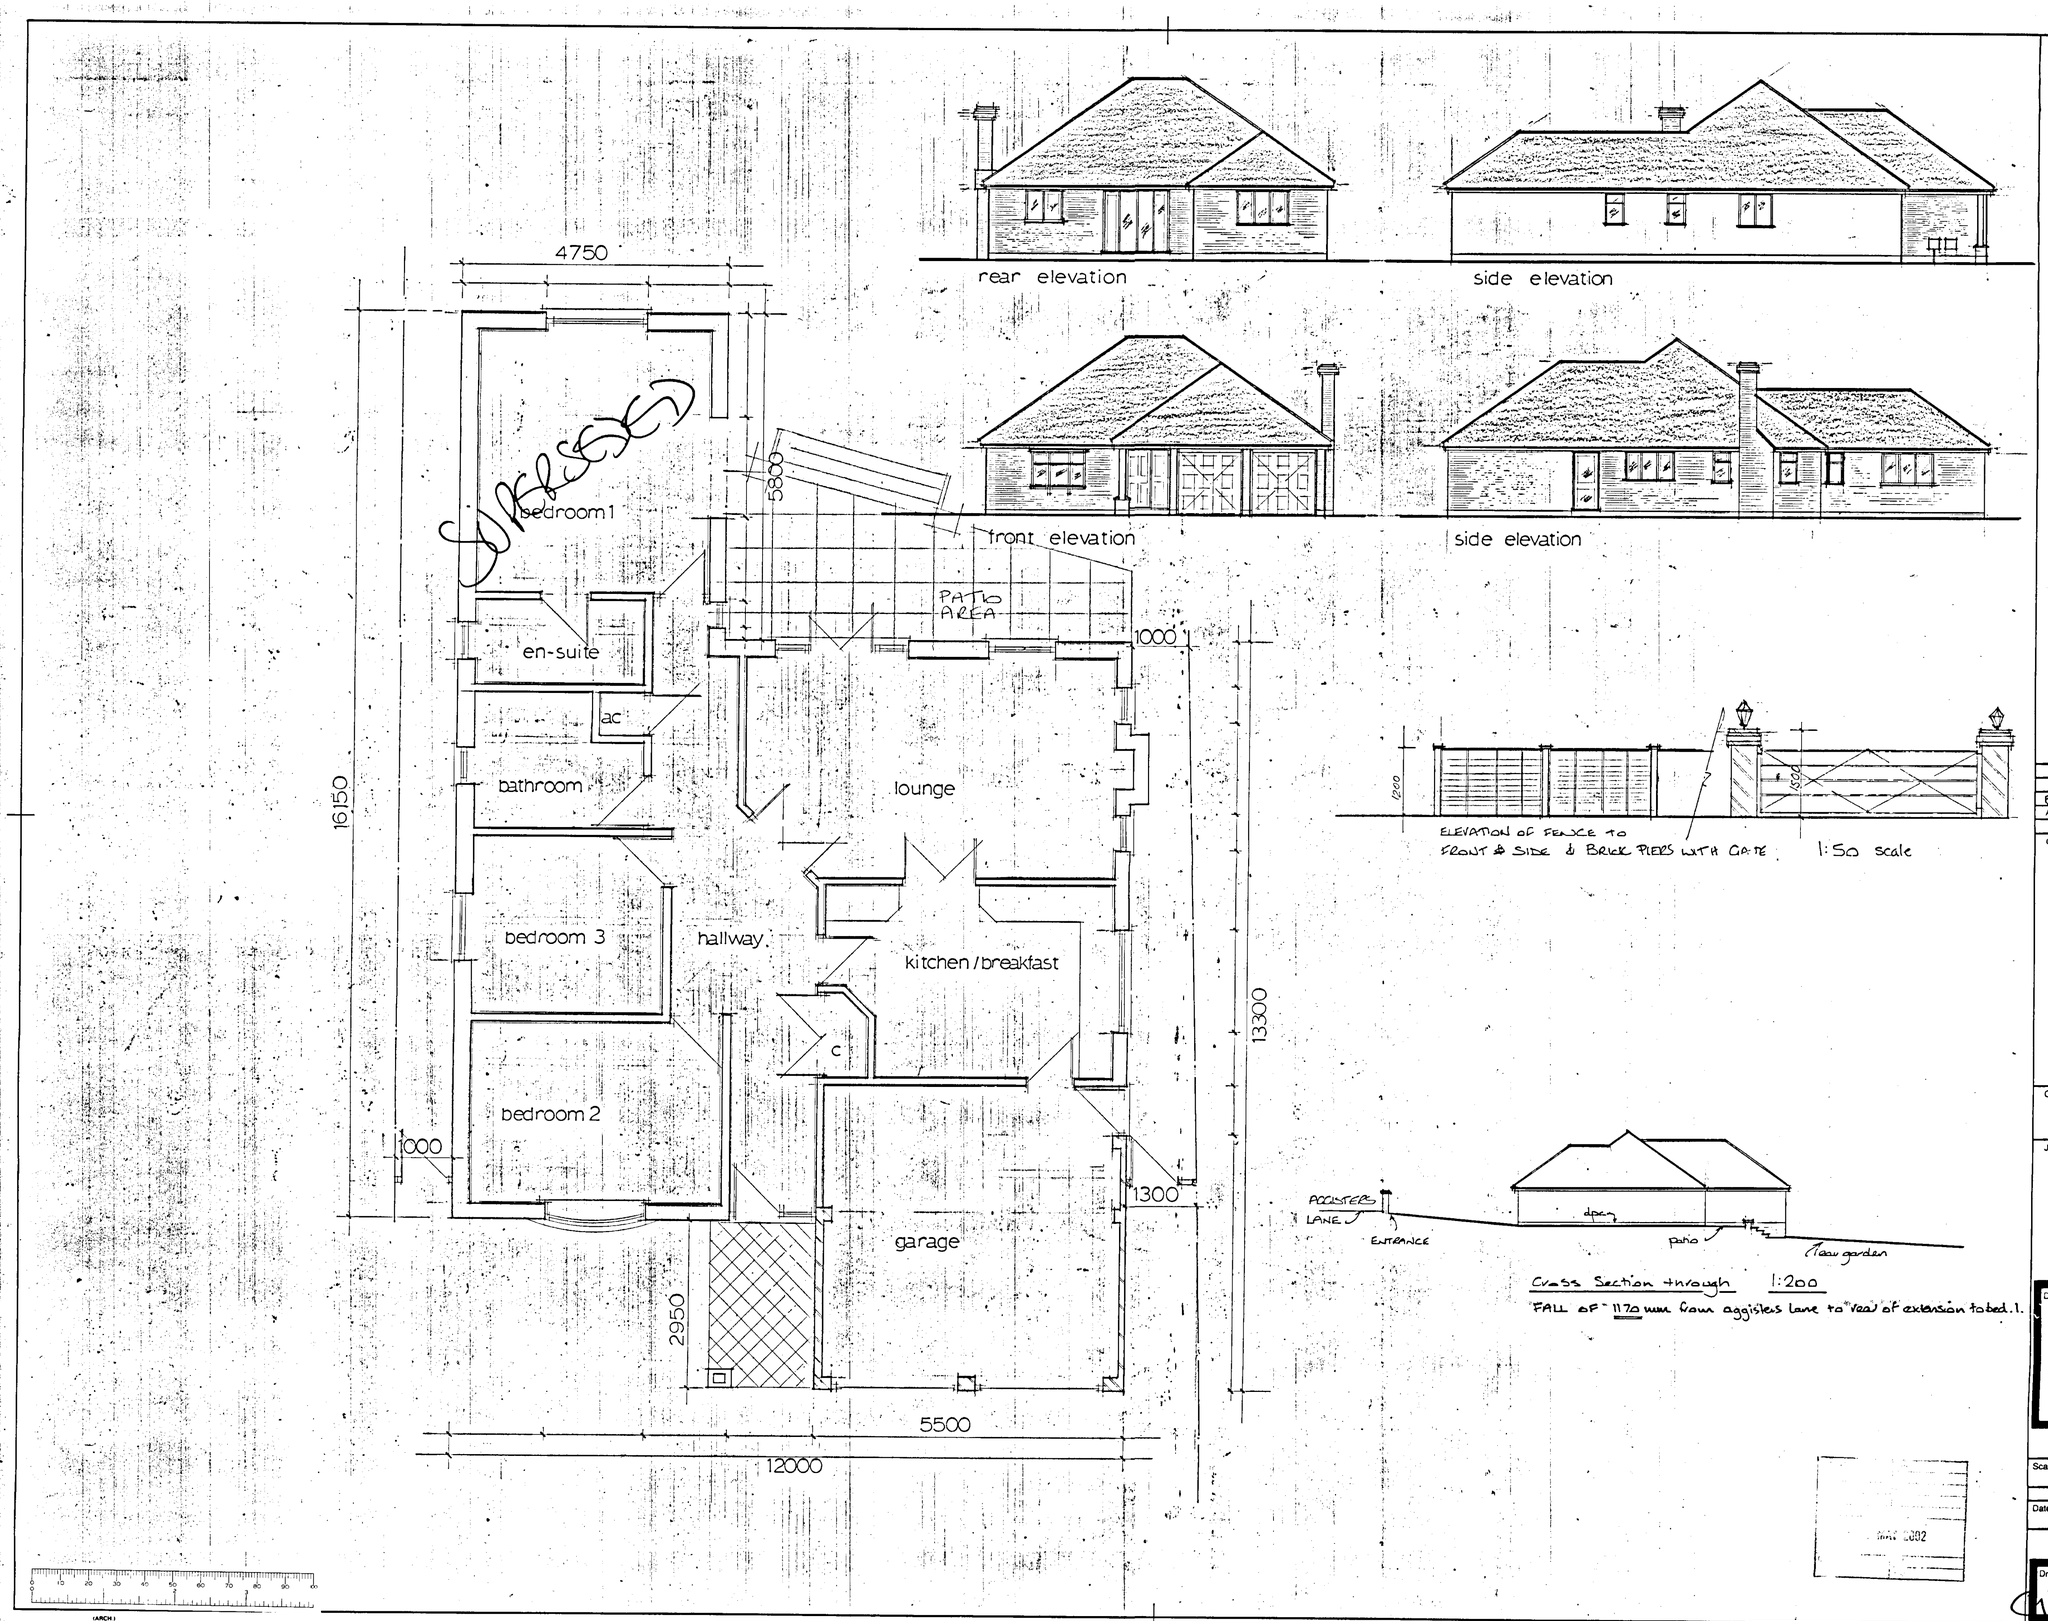

Notes:
All dimensions must be checked on site and not scaled from this drawing.

Date	Revisions
B may 02	Planning Amendment
A March 01	Planning Amendment

© copyright

Client
Q P D Ltd

Job Title
land at:
21 Aggisters Lane
Wokingham

Drawing Title
detached bungalow

Scale 1 / 50 1 / 100

Date feb 02 Drawn by hen

Drg. No. 6/362 Rev. B

SUPERSEDED BY REV C

594 x 841mm A1

Notes:
All dimensions must be checked on site and not scaled from this drawing.

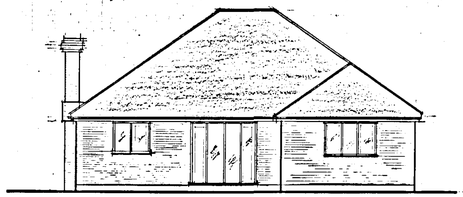

rear elevation

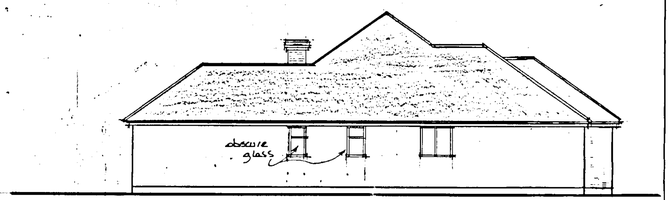

side elevation

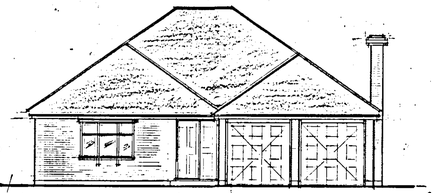

front elevation



side elevation

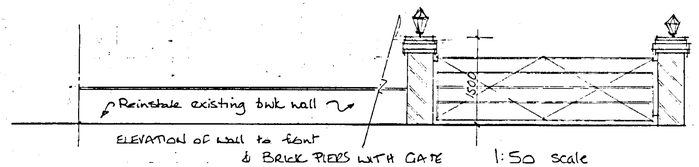

ELEVATION of wall to front & BRICK PIERS WITH GATE 1:50 scale

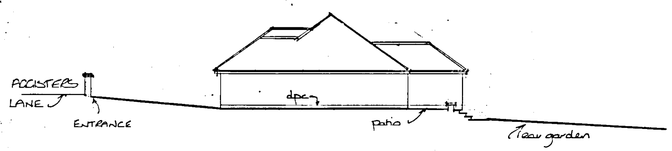

Cross Section through 1:200

FALL OF 1170 mm from aggisters lane to rear of extension to bed.1.

C	June 02	Planning - Move back 2m +/-
B	may 02	Planning Amendment
A	March 01	Planning Amendment
	Date	Revisions

© copyright

13 JUN 2002

Client
Q P D Ltd

Job Title
land at:
21 Aggisters Lane
Wokingham

Drawing Title
detached bungalow

APPROVED

Scale 1/50 1/100

Date feb 02 | Drawn by hen

Drg. No Q/962 | Rev C

F/2002/5987. 14/8/02

594 x 841mm A1

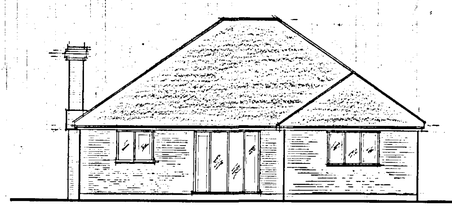

rear elevation

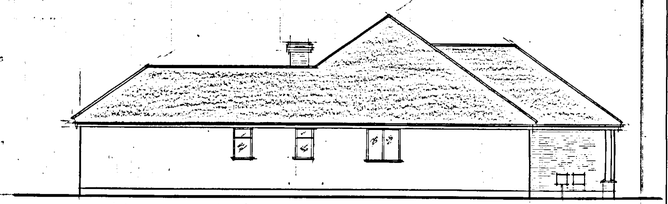

side elevation

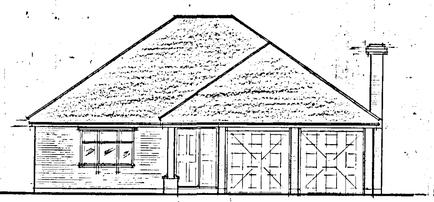

front elevation

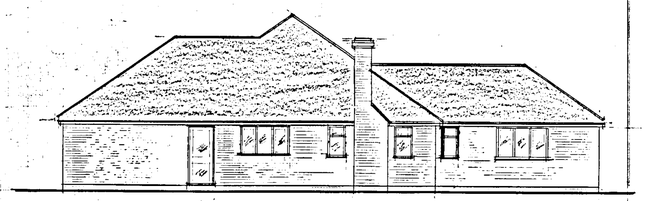

side elevation

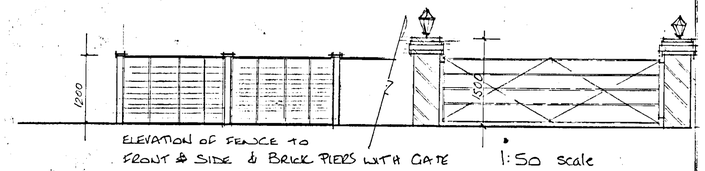

ELEVATION OF FENCE TO FRONT & SIDE & BRICK PIERS WITH GATE

1:50 scale

Notes:
All dimensions must be checked on site and not scaled from this drawing.

A	March 01	Planning Amendments	
	Date	Revisions	

© copyright

Client
Q P D Ltd

Job Title
land at:
21 Aggisters Lane
Wokingham

DRAWING NO. 5087

Drawing Title
detached bungalow

Scale 1 / 50 1 / 100

Date feb 02 | Drawn by hen

Drg. No. 5087/02 | Rev. A

SUPERSEDED BY REVB

594 x 841mm A1