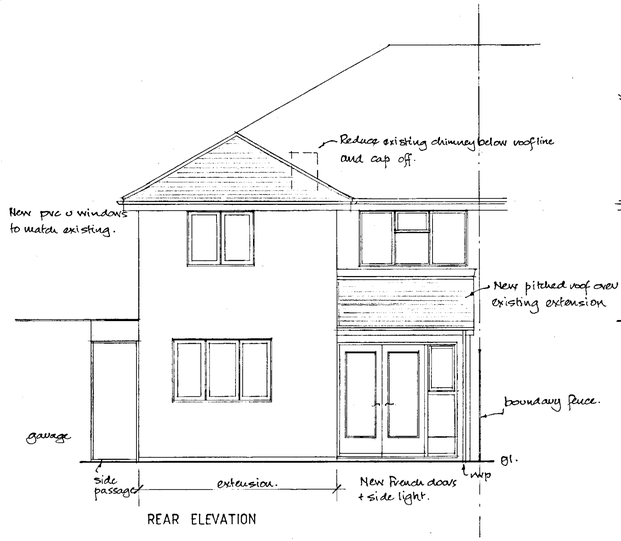

REAR ELEVATION

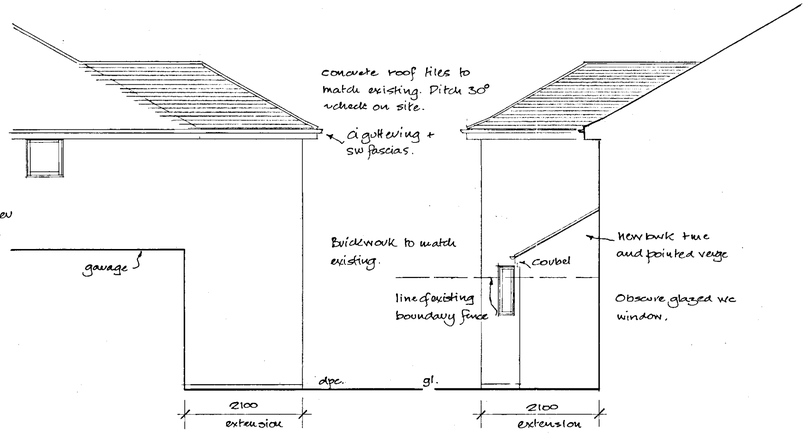

SIDE SIDE

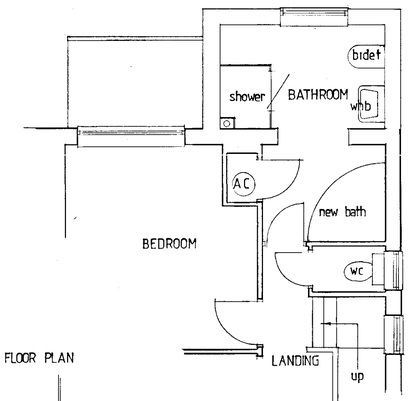

FIRST FLOOR PLAN

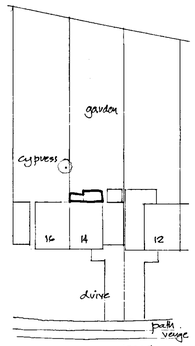

BLOCK PLAN 1:500

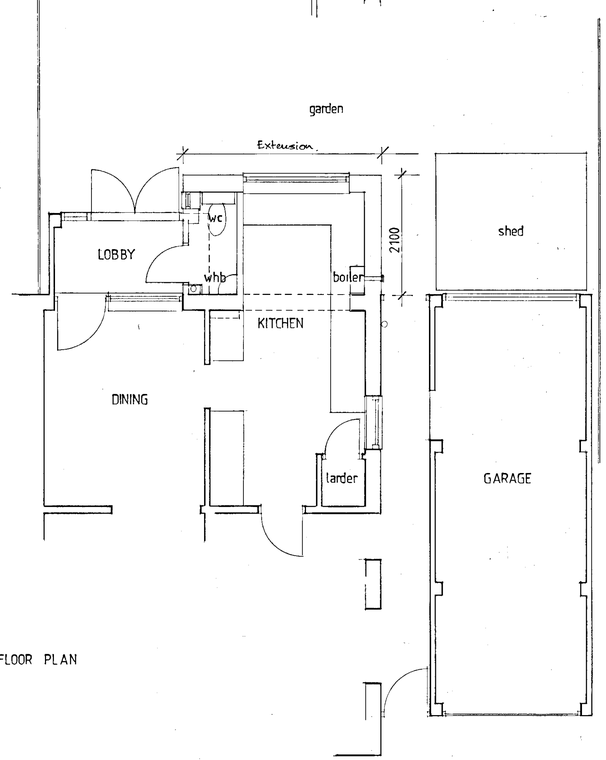

GROUND FLOOR PLAN

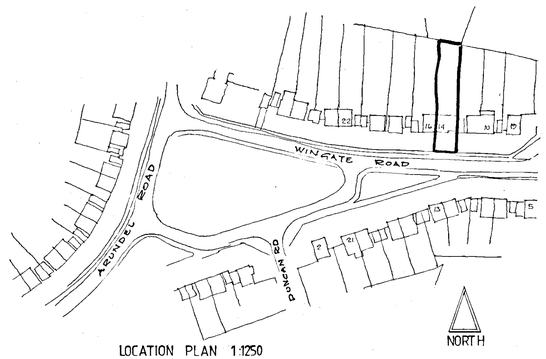

LOCATION PLAN 1:1250

APPROVED
22.FEB.2002 5979

STEVE ATKINSON BSc (Hons) Dip Arch (Hons) RIBA
CHARTERED ARCHITECT
44 Basingstoke Road
Reading
Berkshire. RG2 0EL
Tel. (0118) 921 2223

- Job 14 WINGATE ROAD WOODLEY
- Title REAR EXTENSION
- Client MR AND MRS SWIFT

Date 18 FEB 02
Scale 1:50
Drawing Number 12369 - 01