DO NOT SCALE FROM THIS DRAWING
ALL DIMENSIONS ARE TO BE CHECKED ON SITE
THIS DRAWING IS TO BE READ IN CONJUNCTION WITH ALL CONSULTANTS INFORMATION
SM ARCHITECTURAL DESIGNS RETAIN THE COPYRIGHT TO ALL INFORMATION WIHTIN THIS DRAWING



REFUSED

Rev	Description	Date

Drawing Status
PLANNING ONLY
Issued only for purpose indicated

Home Office
Architectural Design Ltd
Architectural Designer
Charleston, Bolney Road
Shiplake, Henley-on-Thames
OXON RG9 3NS
e-mail: mail@sarahmackie.com

Job Title
Remenham Hill Project

Drawing Title
proposed rear elevations

Scale 1:50 at A2	Drawn by SJM
Date 10th October 2002	Checked by SJM
Drawing No. 003/01/05	Rev.
File Ref.	

19.NOV.2002 8:37

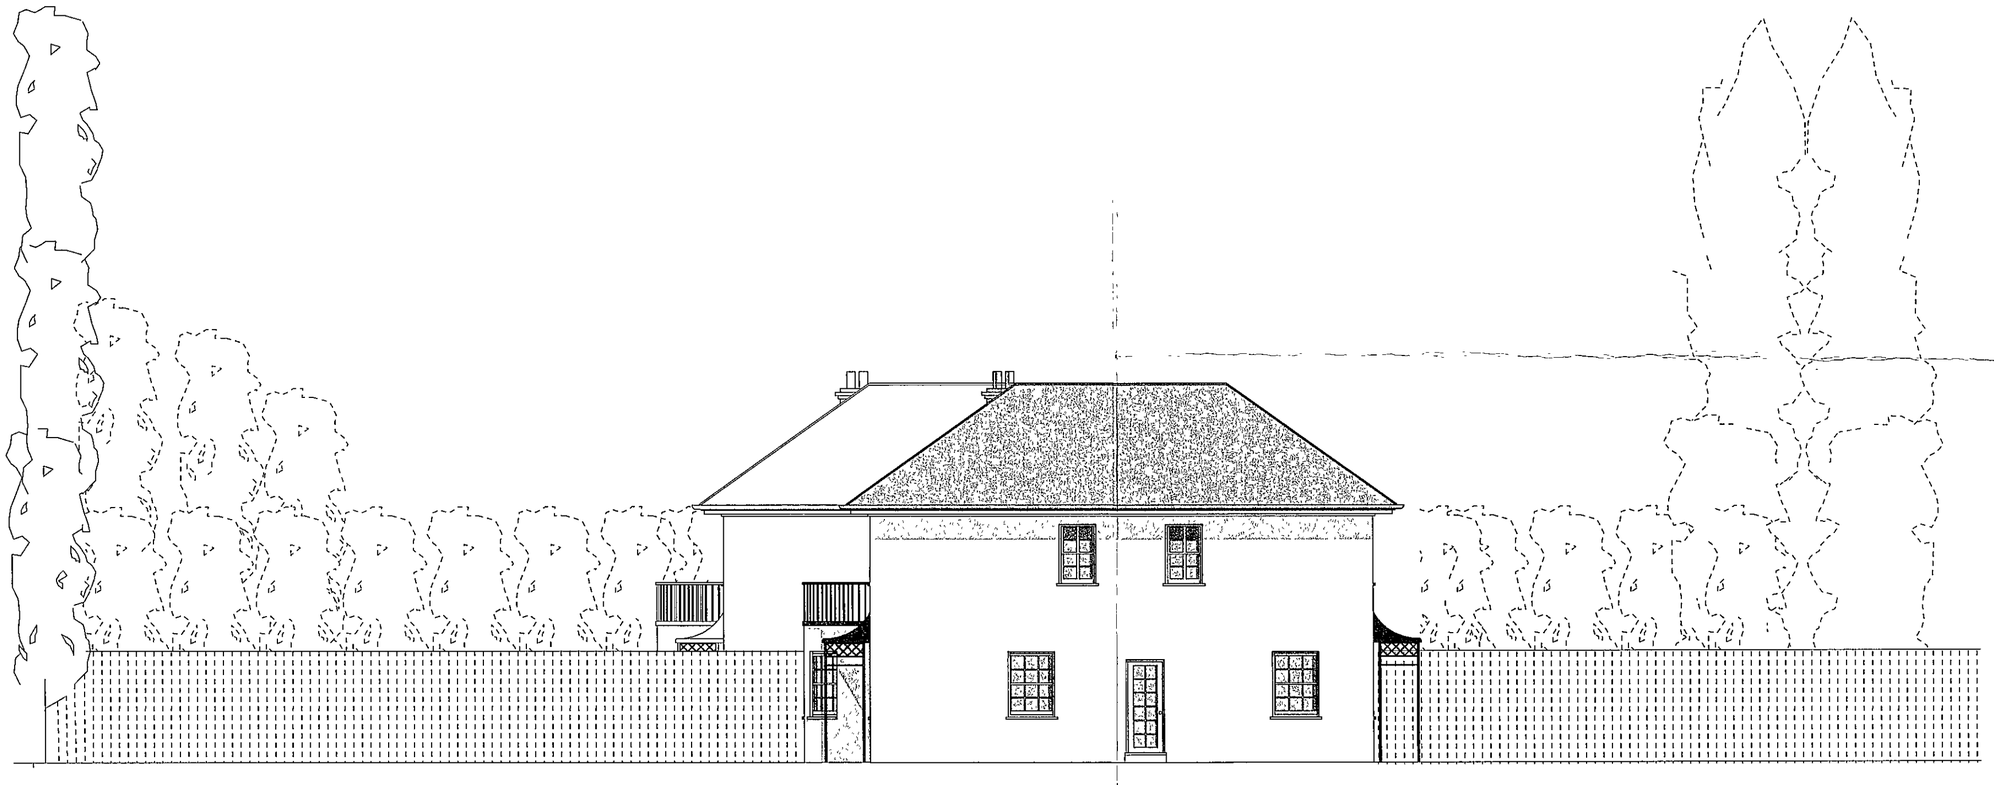

DO NOT SCALE FROM THIS DRAWING
ALL DIMENSIONS ARE TO BE CHECKED ON SITE
THIS DRAWING IS TO BE READ IN CONJUNCTION WITH ALL CONSULTANTS INFORMATION
SM ARCHITECTURAL DESIGNS RETAIN THE COPYRIGHT TO ALL INFORMATION WIHTIN THIS DRAWING

NOTES

Rev	Description	Date

Drawing Status
PLANNING ONLY
Issued only for purpose indicated

Home Office
Architectural Design Ltd
Architectural Designer

Charleston, Bolney Road
Shiplake, Henley-on-Thames
OXON RG9 3NS

e-mail: mail@sarahmackie.com

Job Title
Remenham Hill Project

Drawing Title
proposed side elevations

Scale 1:50 at A2	Drawn by SJM
Date 10th October 2002	Checked by SJM
Drawing No. 003/01/06	Rev.

File Ref.

REFUSED

19 NOV 2002

3227

DO NOT SCALE FROM THIS DRAWING
ALL DIMENSIONS ARE TO BE CHECKED ON SITE
THIS DRAWING IS TO BE READ IN CONJUNCTION WITH ALL CONSULTANTS INFORMATION
SM ARCHITECTURAL DESIGNS RETAIN THE COPYRIGHT TO ALL INFORMATION WITHIN THIS DRAWING

NOTES

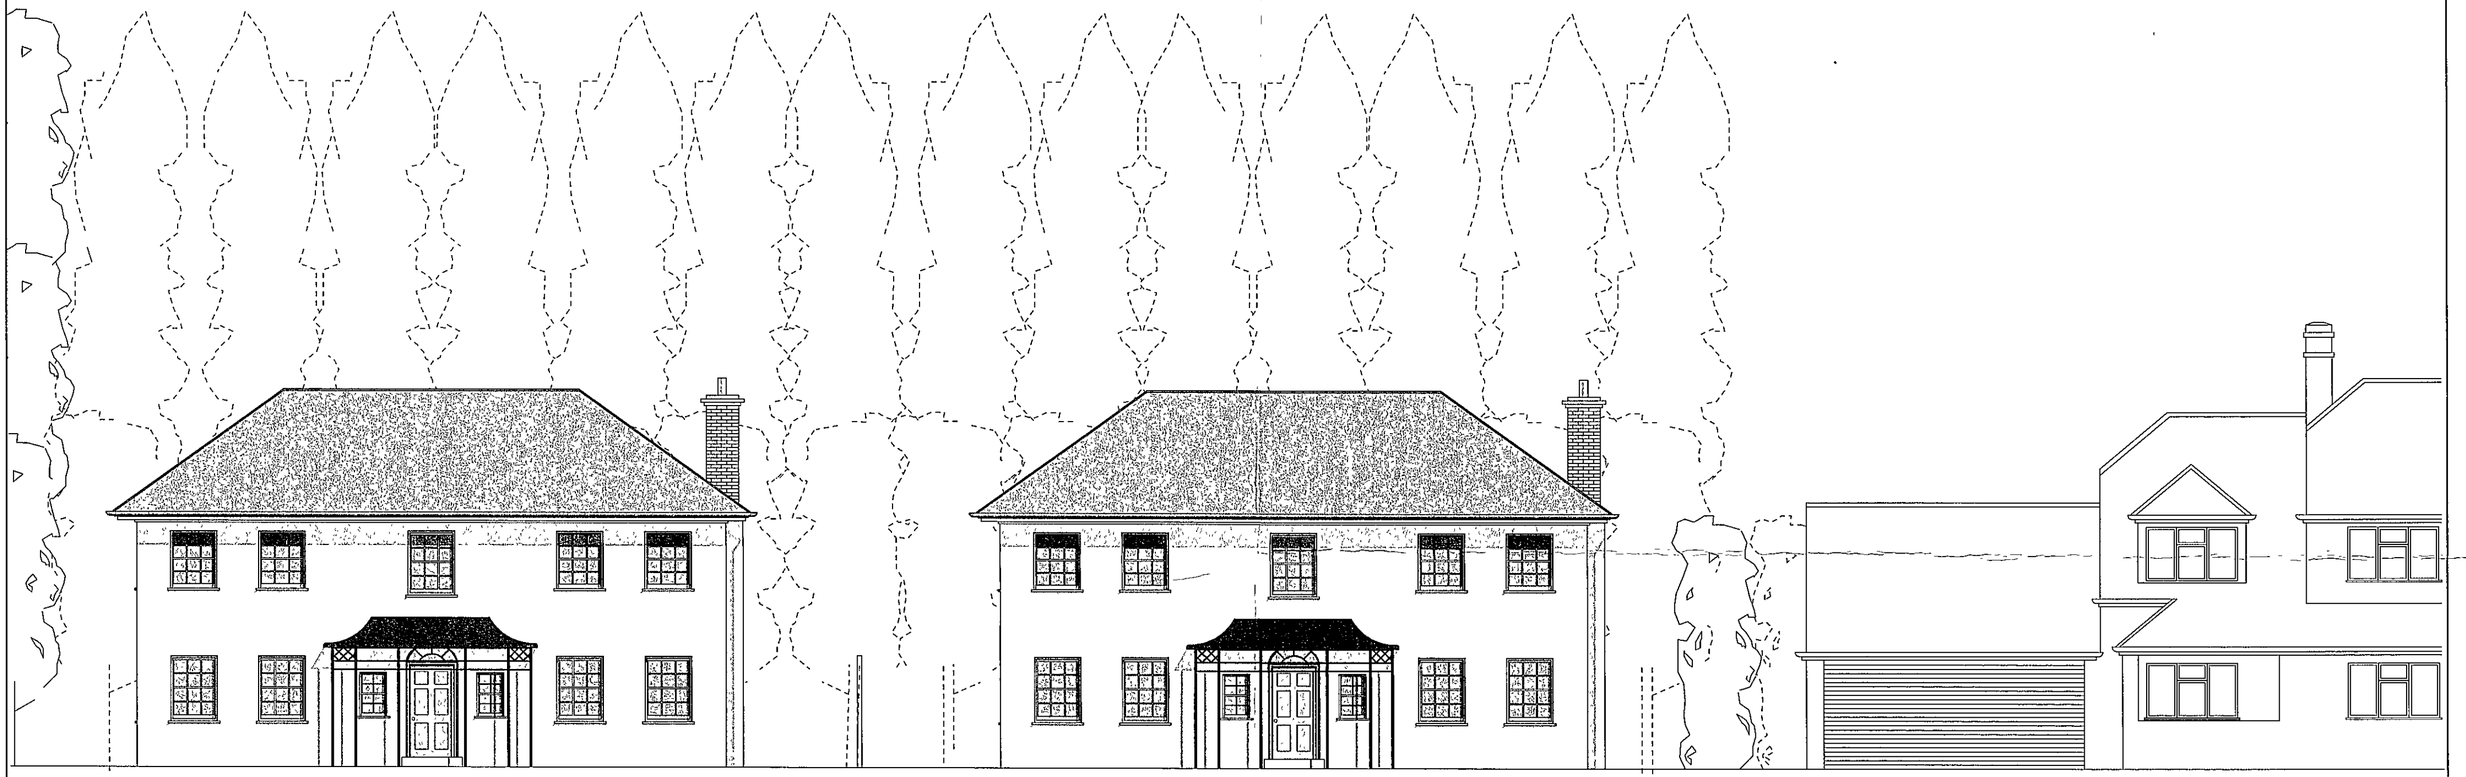

REFUSED

Rev	Description	Date
Drawing Status: PLANNING ONLY Issued only for purpose indicated		

Home Office
Architectural Design Ltd
Architectural Designer

Charleston, Bolney Road
Shiplake, Henley-on-Thames
OXON RG9 3NS

e-mail: mail@sarahmackie.com

Job Title: Remenham Hill Project

Drawing Title: proposed front elevations

Scale 1:50 at A2	Drawn by SJM
Date 10th October 2002	Checked by SJM
Drawing No. 003/01/04	Rev.
File Ref.	

19.NOV.2002

8037

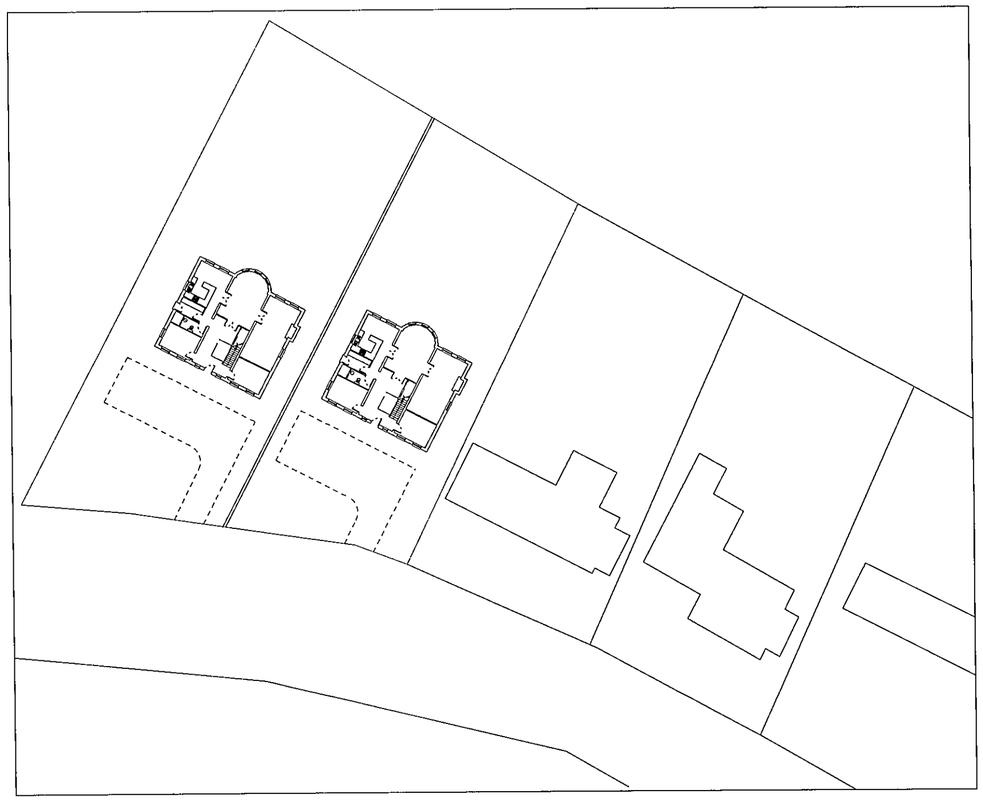

Proposed Site Plan

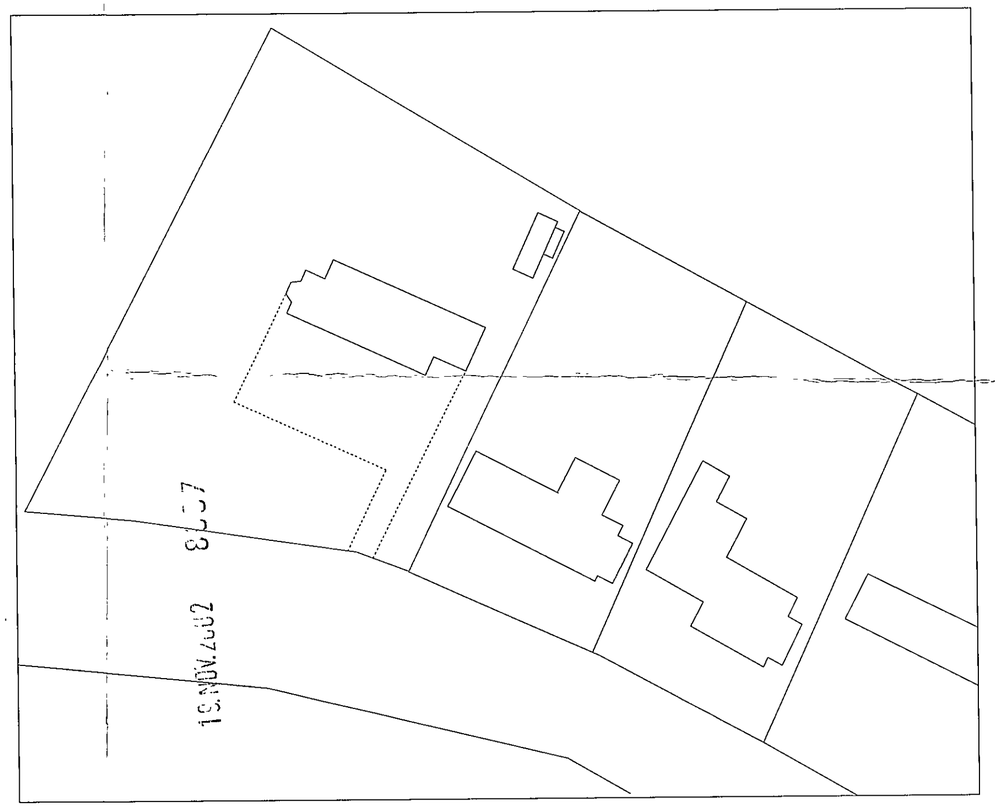

Existing Site Plan

RECEIVED 31 OCT 2002

RECEIVED

DO NOT SCALE FROM THIS DRAWING
ALL DIMENSIONS ARE TO BE CHECKED ON SITE
THIS DRAWING IS TO BE READ IN CONJUNCTION WITH ALL CONSULTANTS INFORMATION
SM ARCHITECTURAL DESIGNS RETAIN THE COPYRIGHT TO ALL INFORMATION WIHTIN THIS DRAWING

NOTES

Rev	Description	Date

Drawing Status
PLANNING ONLY
Issued only for purpose indicated

Home Office
Architectural Design Ltd
Architectural Designer

Charleston, Bolney Road
Shiplake, Henley-on-Thames
OXON RG9 3NS

e-mail: mail@sarahmackie.com

Job Title
Remenham Hill Project

Drawing Title
existing & proposed site plans

Scale 1:500 at A2	Drawn by SJM
Date 10th October 2002	Checked by SJM
Drawing No 003/01/01	Rev.
File Ref.	

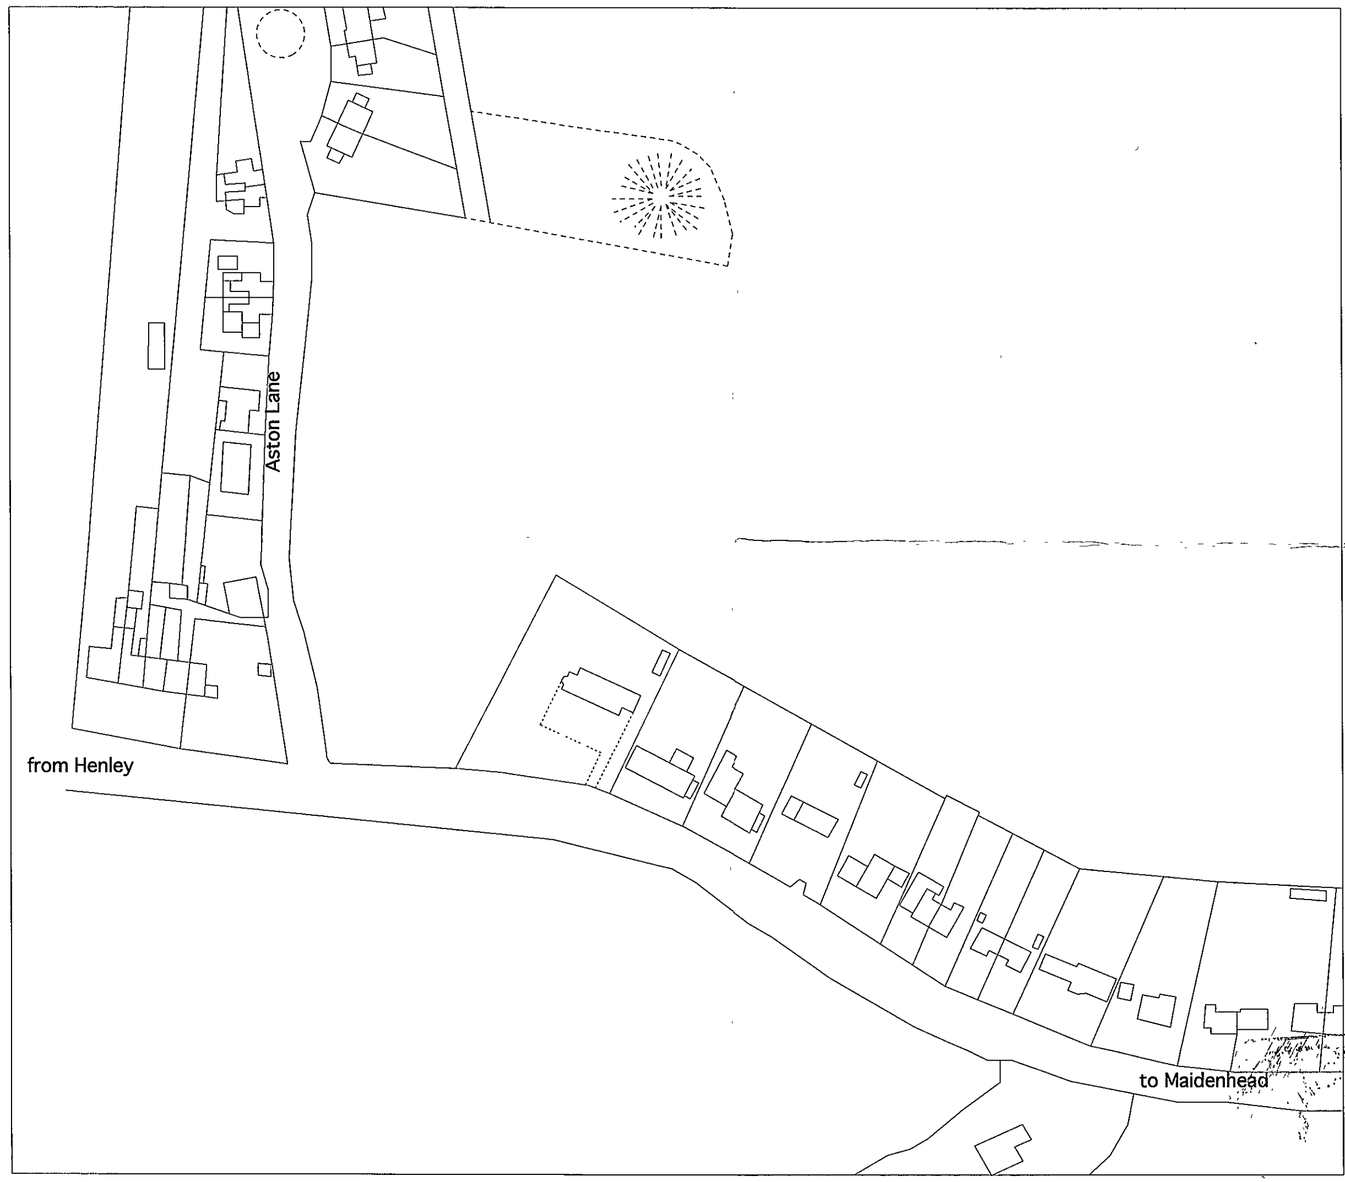

19.NOV.2002 8037

RETURNED

DO NOT SCALE FROM THIS DRAWING
ALL DIMENSIONS ARE TO BE CHECKED ON SITE
THIS DRAWING IS TO BE READ IN CONJUNCTION WITH ALL CONSULTANTS INFORMATION
SM ARCHITECTURAL DESIGNS RETAIN THE COPYRIGHT TO ALL INFORMATION WITHIN THIS DRAWING

NOTES

Rev	Description	Date

Drawing Status
PLANNING ONLY
Issued only for purpose indicated

Home Office
Architectural Design Ltd
Architectural Designer

Charleston, Bolney Road
Shiplake, Henley-on-Thames
OXON RG9 3NS

e-mail: mail@sarahmackie.com

Job Title
Remenham Hill Project

Drawing Title
existing site plan

Scale 1:1250 at A2	Drawn by SJM
Date 10th October 2002	Checked by SJM
Drawing No. 003/00/01	Rev.
File Ref.	

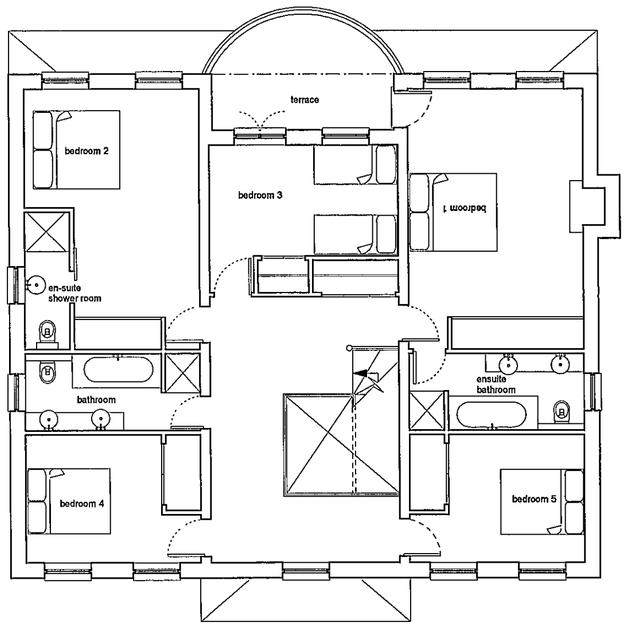

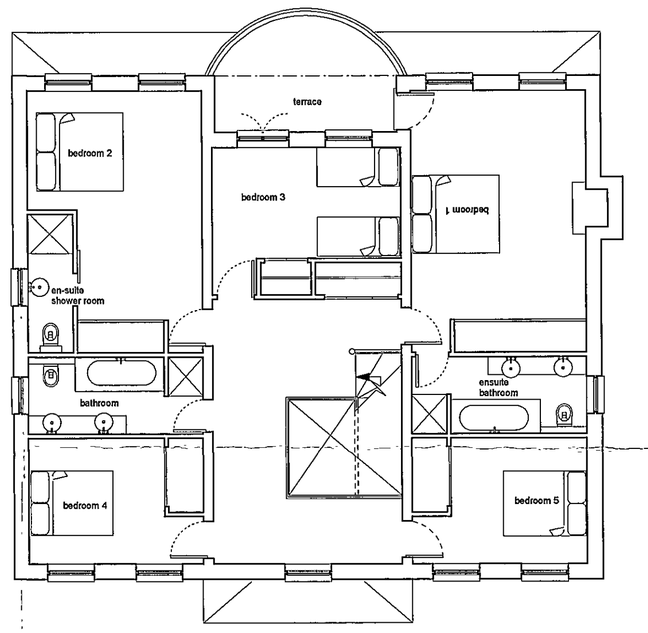

DO NOT SCALE FROM THIS DRAWING
ALL DIMENSIONS ARE TO BE CHECKED ON SITE
THIS DRAWING IS TO BE READ IN CONJUNCTION WITH ALL CONSULTANTS INFORMATION
SM ARCHITECTURAL DESIGNS RETAIN THE COPYRIGHT TO ALL INFORMATION WITHIN THIS DRAWING

NOTES

Rev	Description	Date

Drawing Status
PLANNING ONLY
Issued only for purpose indicated

Home Office
Architectural Design Ltd
Architectural Designer

Charleston, Bolney Road
Shiplake, Henley-on-Thames
OXON RG9 3NS

e-mail: mail@sarahmackie.com

Job Title
Remenham Hill Project

Drawing Title
proposed first floor plans

Scale 1:50 at A2	Drawn by SJM
Date 10th October 2002	Checked by SJM
Drawing No. 003/01/03	Rev.

File Ref.

REVISED

19 NOV 2002

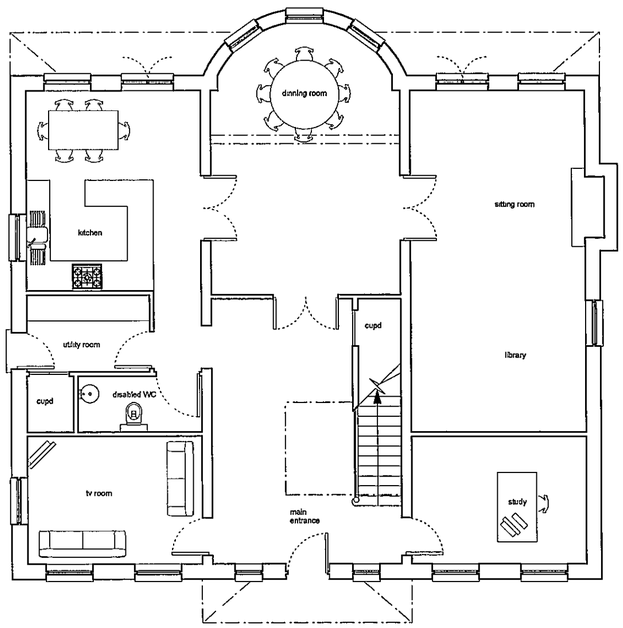

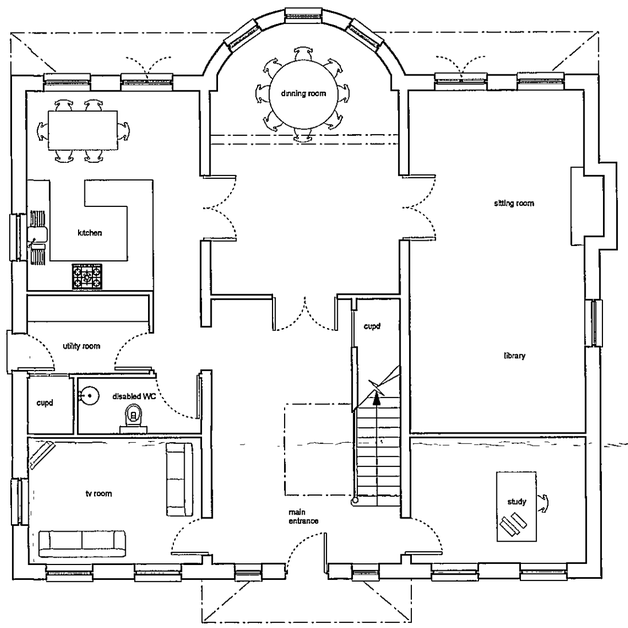

DO NOT SCALE FROM THIS DRAWING
ALL DIMENSIONS ARE TO BE CHECKED ON SITE
THIS DRAWING IS TO BE READ IN CONJUNCTION WITH ALL CONSULTANTS INFORMATION
SM ARCHITECTURAL DESIGNS RETAIN THE COPYRIGHT TO ALL INFORMATION WIHTIN THIS DRAWING

NOTES

Rev	Description	Date

Drawing Status
PLANNING ONLY
Issued only for purpose indicated

Home Office Architectural Design Ltd
Architectural Designers

Charleston, Bolney Road
Shiplake, Henley-on-Thames
OXON RG9 3NS

e-mail: mail@sarahmackie.com

Job Title
Remenham Hill Project

Drawing Title
proposed ground floor plans

Scale	1:50 at A2	Drawn by	SJM
Date	10th October 2002	Checked by	SJM
Drawing No.	003/01/02	Rev.	
File Ref.			

REFUSED

19.NOV.2002

8057

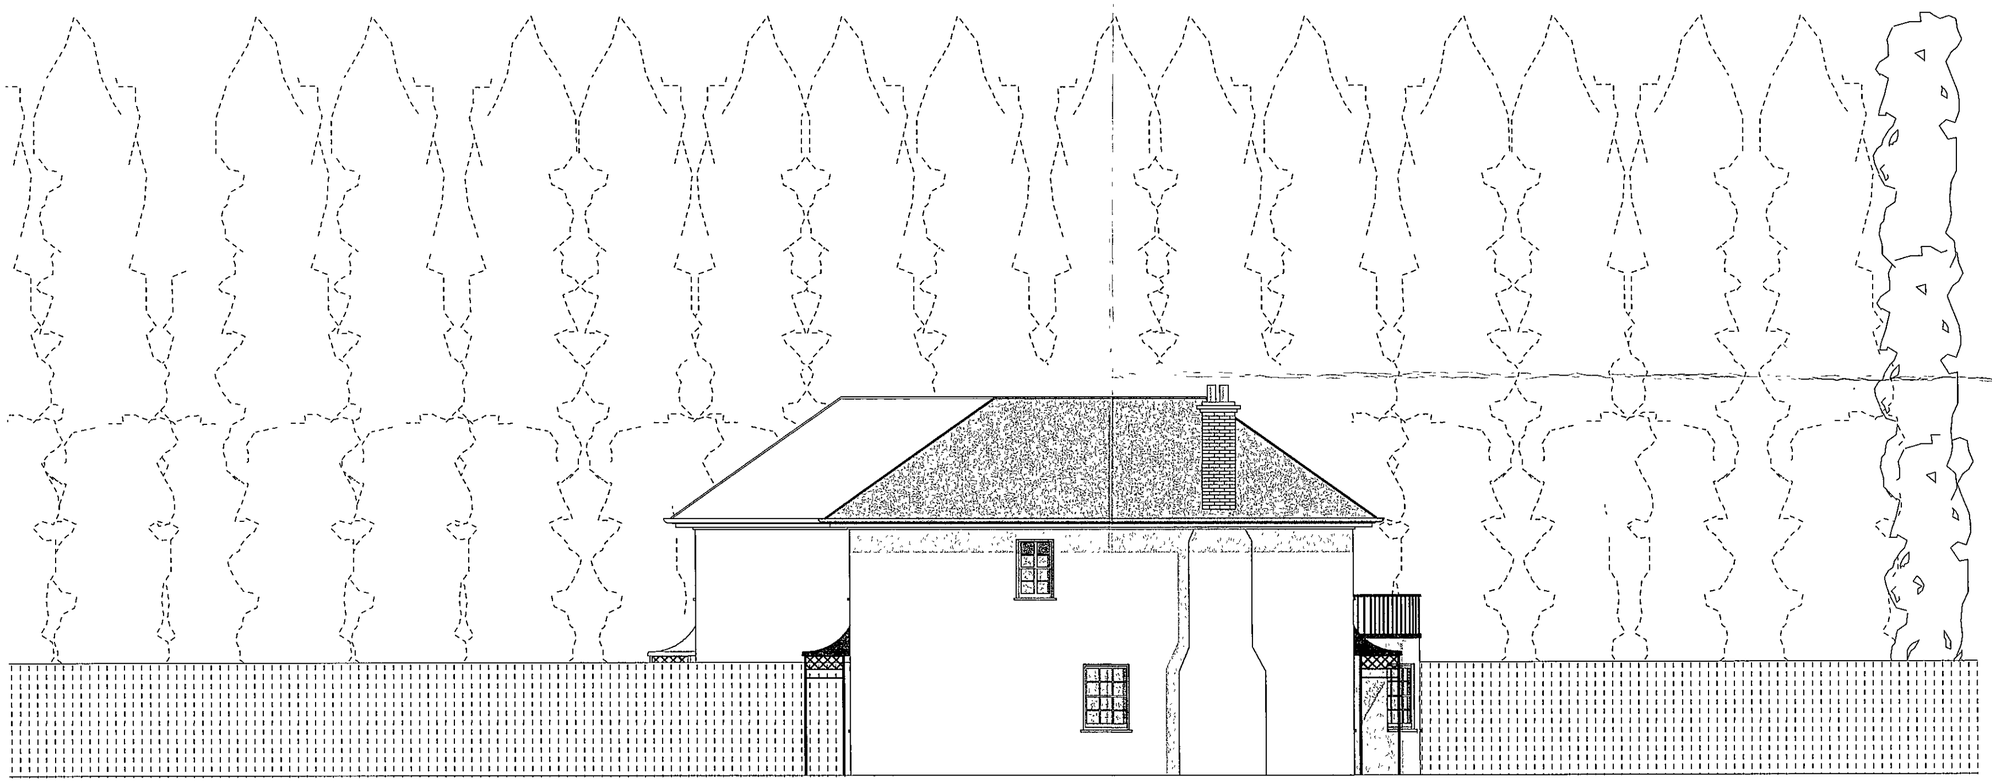

REFUSED

DO NOT SCALE FROM THIS DRAWING
ALL DIMENSIONS ARE TO BE CHECKED ON SITE
THIS DRAWING IS TO BE READ IN CONJUNCTION WITH ALL CONSULTANTS INFORMATION
SM ARCHITECTURAL DESIGNS RETAIN THE COPYRIGHT TO ALL INFORMATION WIHTIN THIS DRAWING

NOTES

Rev	Description	Date

Drawing Status
PLANNING ONLY
Issued only for purpose indicated

Home Office
Architectural Design Ltd
Architectural Designer

Charleston, Bolney Road
Shiplake, Henley-on-Thames
OXON RG9 3NS

e-mail: mail@sarahmackie.com

Job Title
Remenham Hill Project

Drawing Title
proposed side elevations

Scale 1:50 at A2	Drawn by SJM
Date 10th October 2002	Checked by SJM
Drawing No. 003/01/07	Rev.

File Ref.

19.NOV.2002

8037

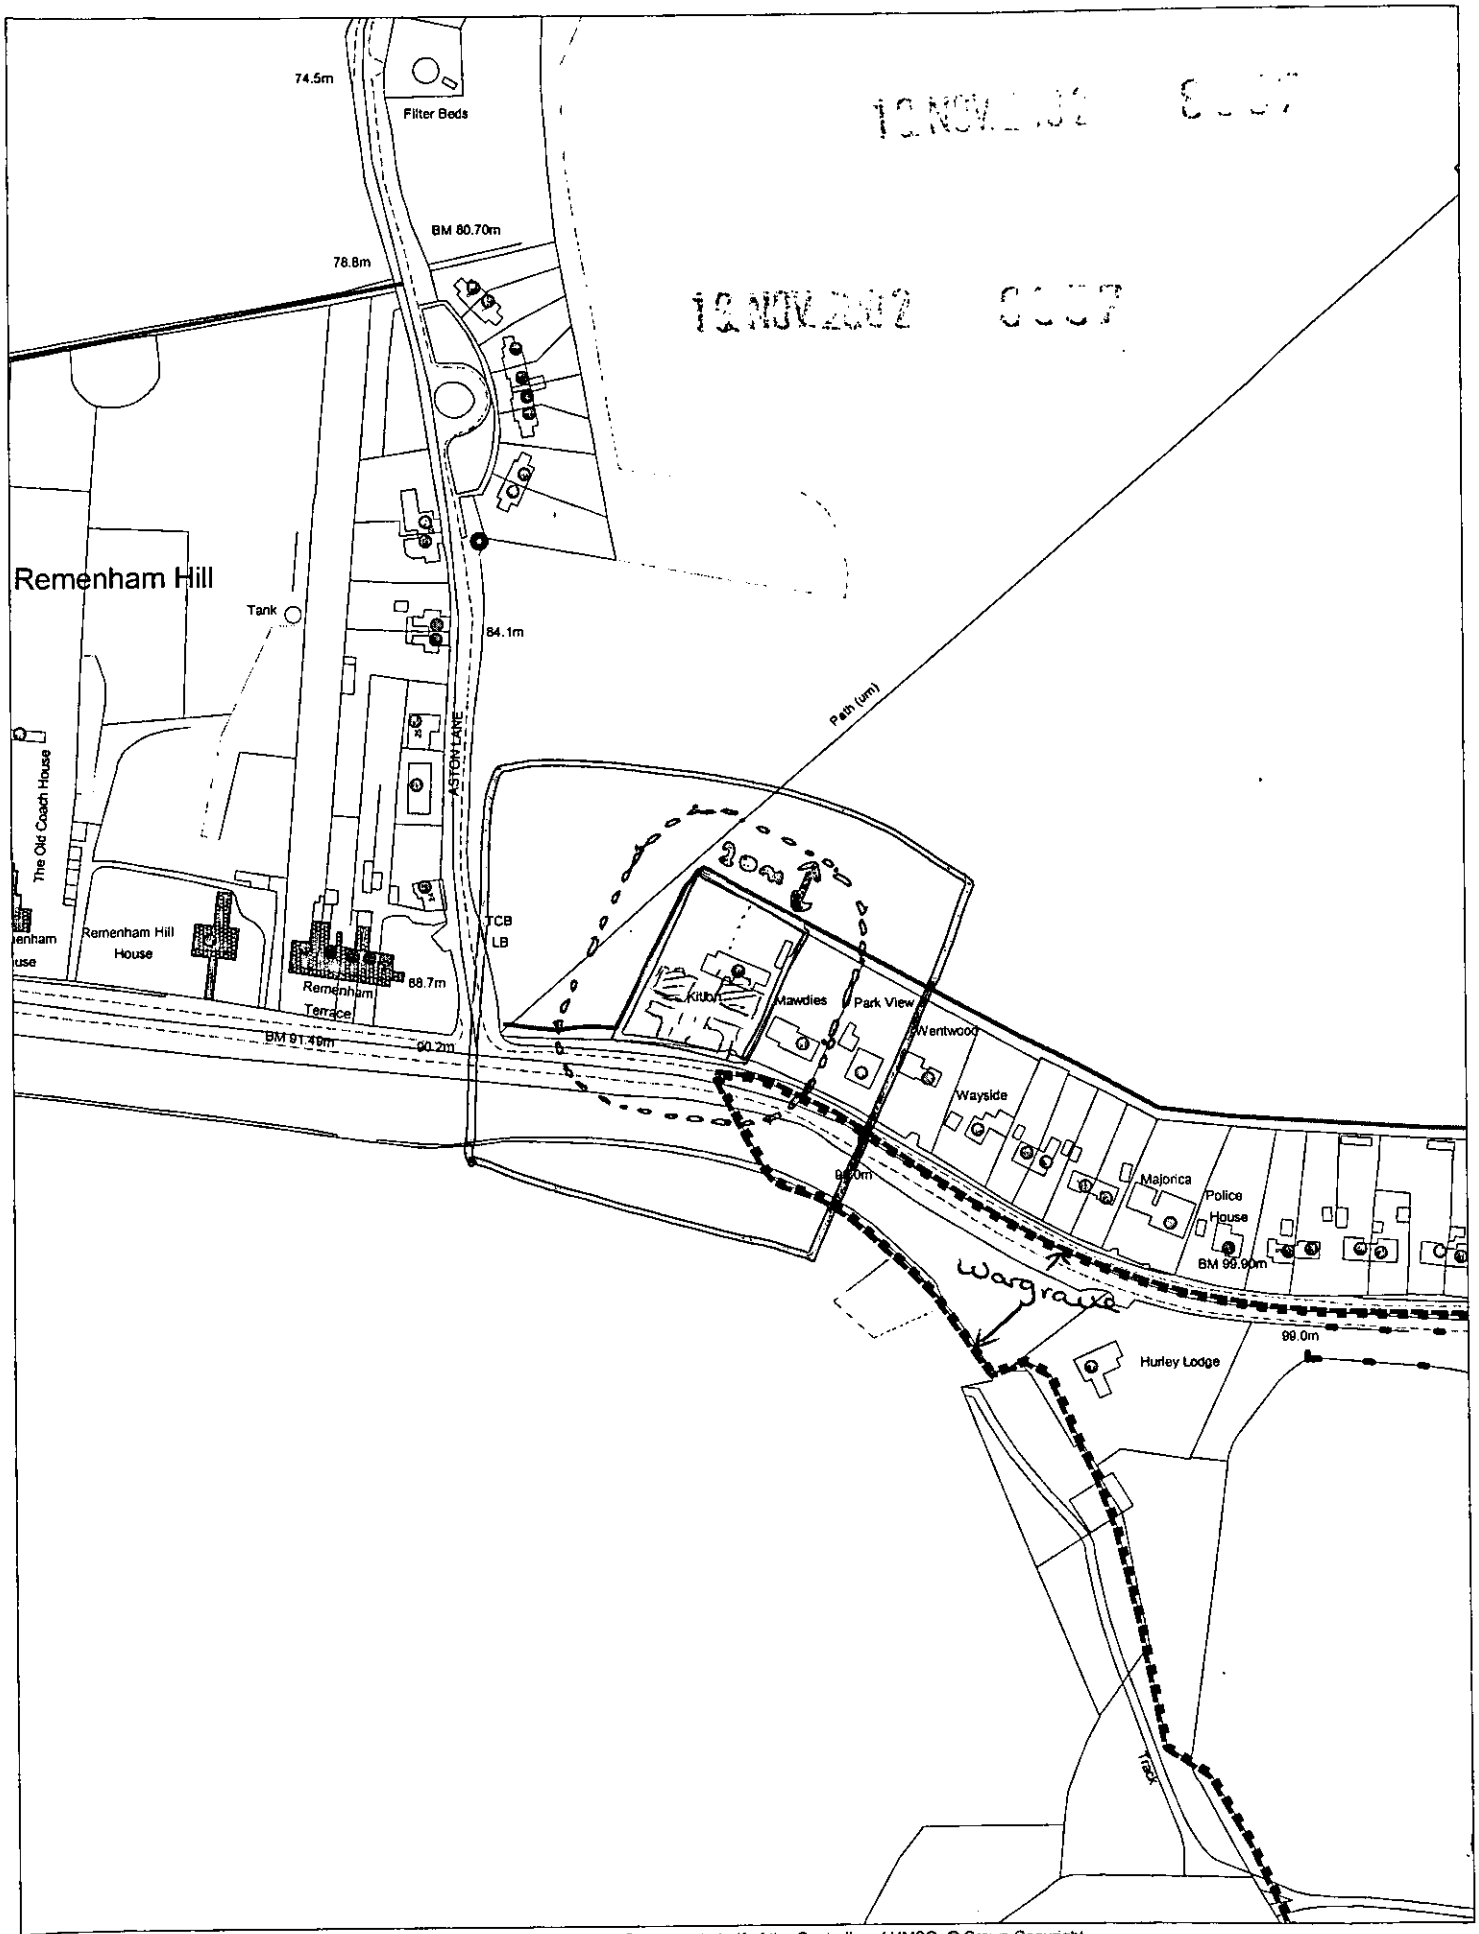

This map is based upon Ordnance Survey material with the permission of Ordnance Survey on behalf of the Controller of HMSO. © Crown Copyright.
Unauthorised reproduction infringes Crown Copyright and may lead to prosecution or civil proceedings.Wokingham District Council Licence LA086134

Development Control,Wokingham District Council.
21 November 2002

Scale: 1 : 2500

N
W E
S