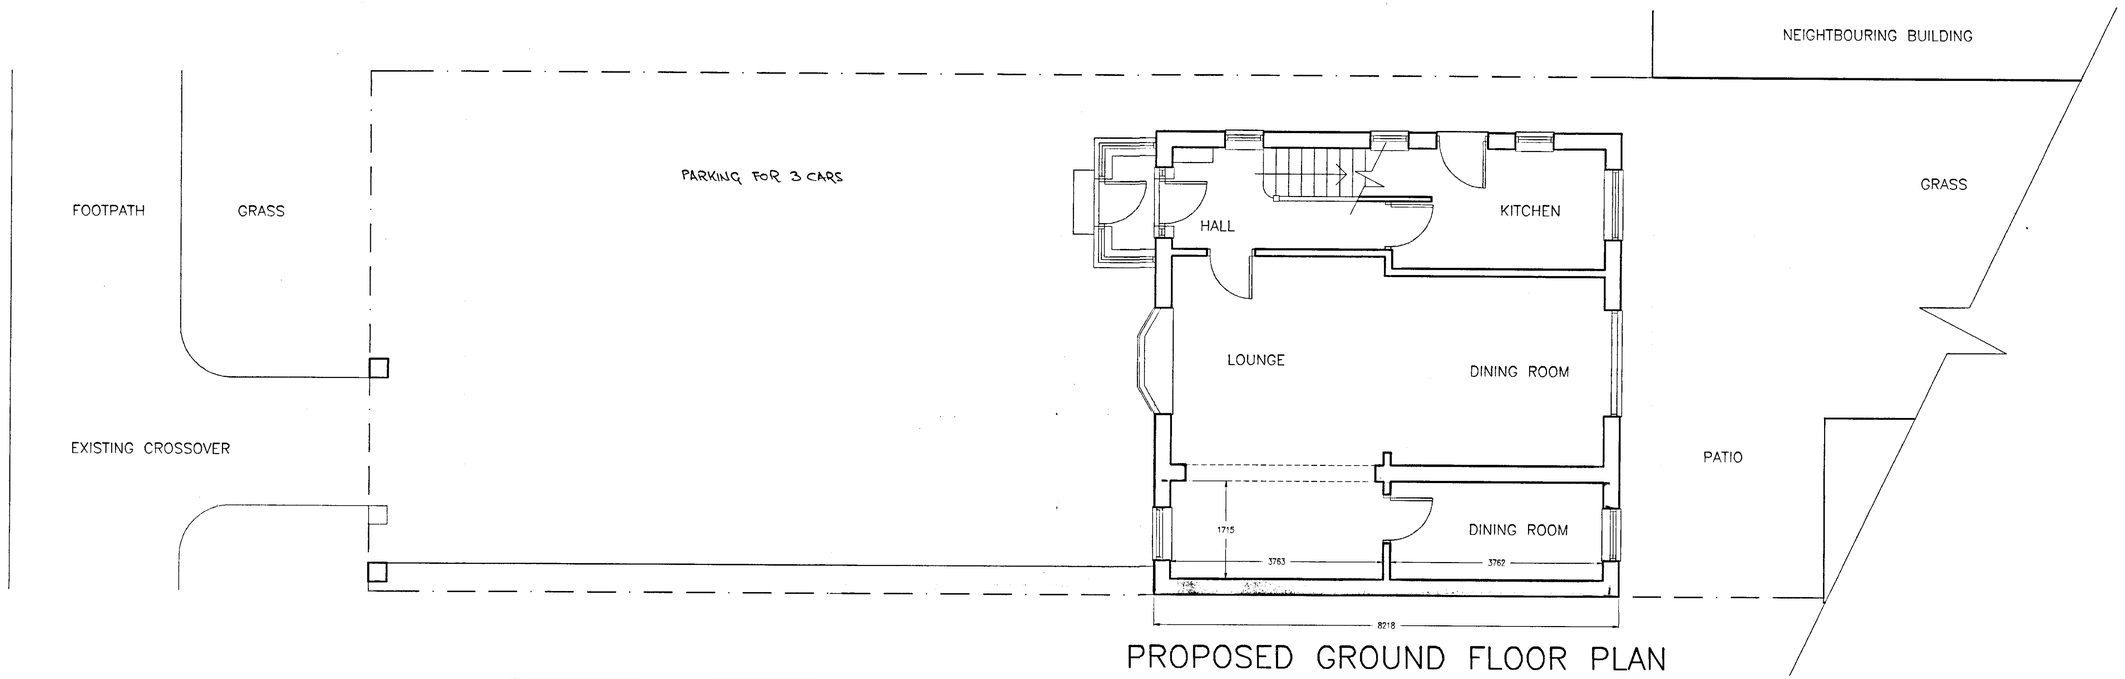

PROPOSED GROUND FLOOR PLAN

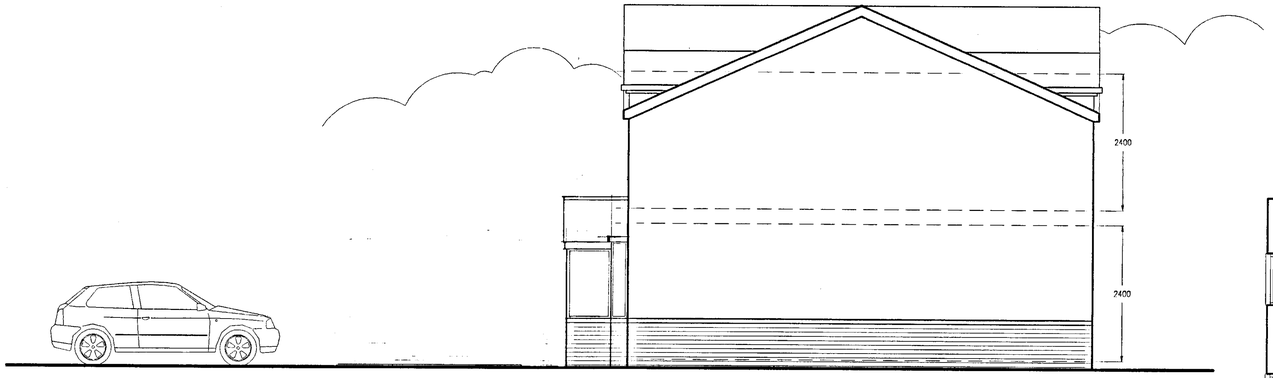

SIDE

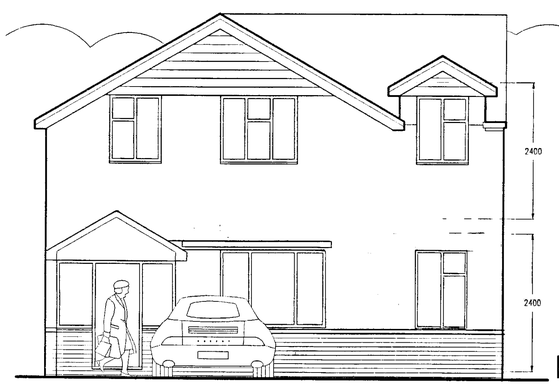

FRONT

Roof tiles to match existing style and colour to local authority approval

Dormer cheeks to be plain feature tile to match colour of roof tiles

Ceiling heights to new extension to match existing rooms.

White painted coarse pebble-dash to external wall above brick plinth header and facing brickwork apron. All to match existing.

Windows, fascias and rainwater goods all to match existing.

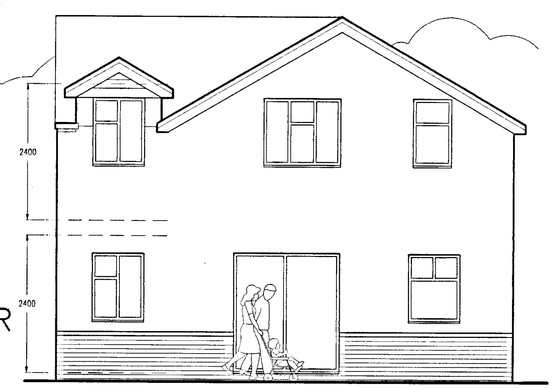

REAR

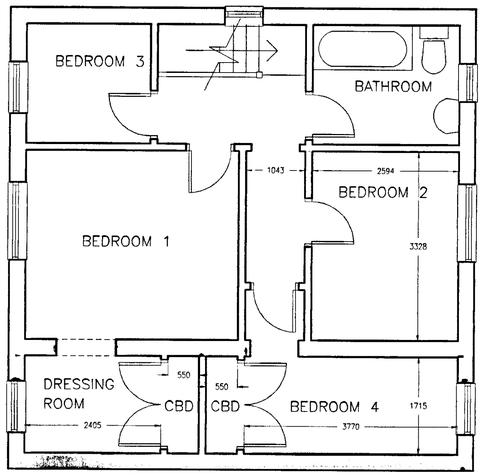

FIRST FLOOR PLAN

15.FEB.2002 5922

DATE

BAL AND JANET KANG
463 WOKINGHAM ROAD
WINNERSH
WOKINGHAM
BERKSHIRE
RG41 5HX

APPROVED

PROJECT

TITLE
PROPOSED EXTENSION.

SCALE	DATE	BY	CHECKED
1:50	FEB 2002		
PROJ. NO.	DWG. NO. 02		REV.

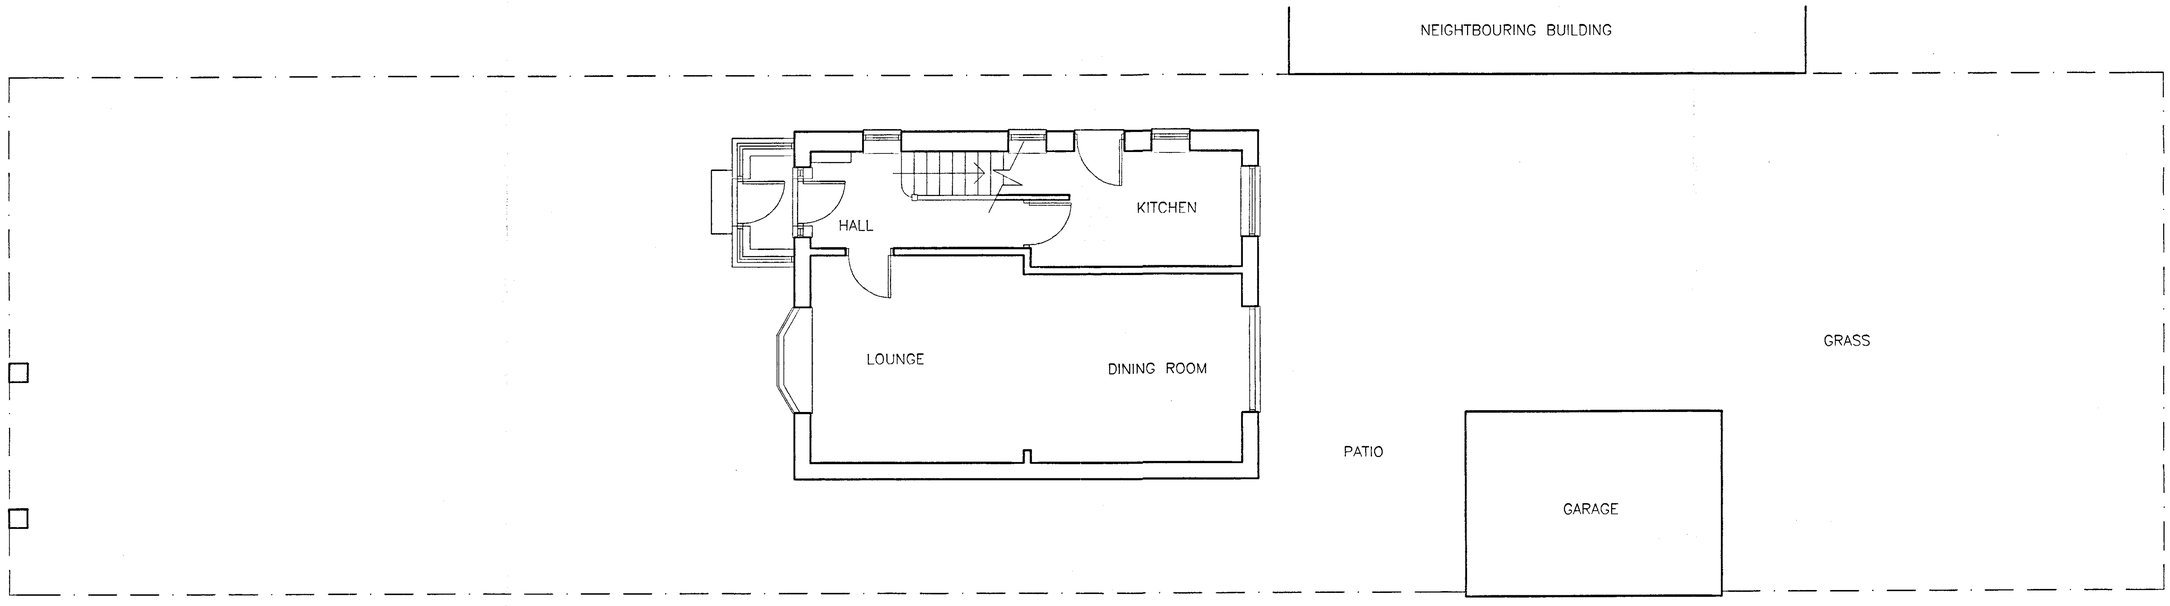

GROUND FLOOR PLAN

15.FEB.2002 5922

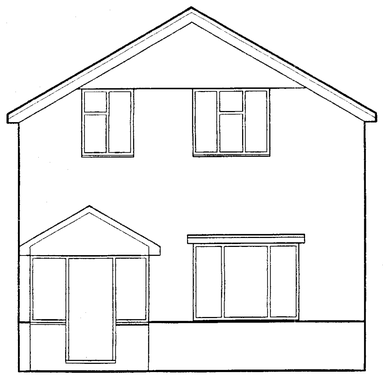

FRONT ELEVATION

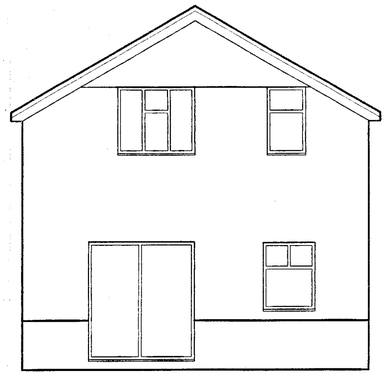

REAR ELEVATION

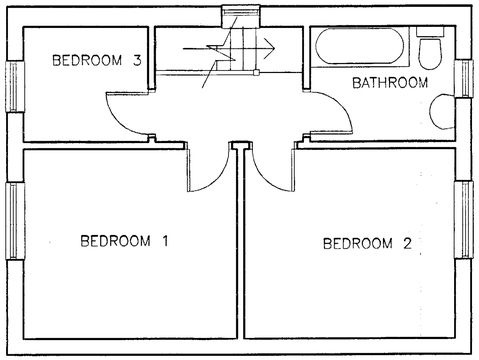

FIRST FLOOR PLAN

REV		DATE

BAL AND JANET KANG
463 WOKINGHAM ROAD
WINNERSH
WOKINGHAM
BERKSHIRE
RG41 5HX

APPROVED

PROJECT

TITLE
EXISTING FLOOR PLANS

SCALE	DATE	BY	CHECKED
1:50	FEB 2002		
PROJ. NO.	DWG. NO.		REV.
	01		