
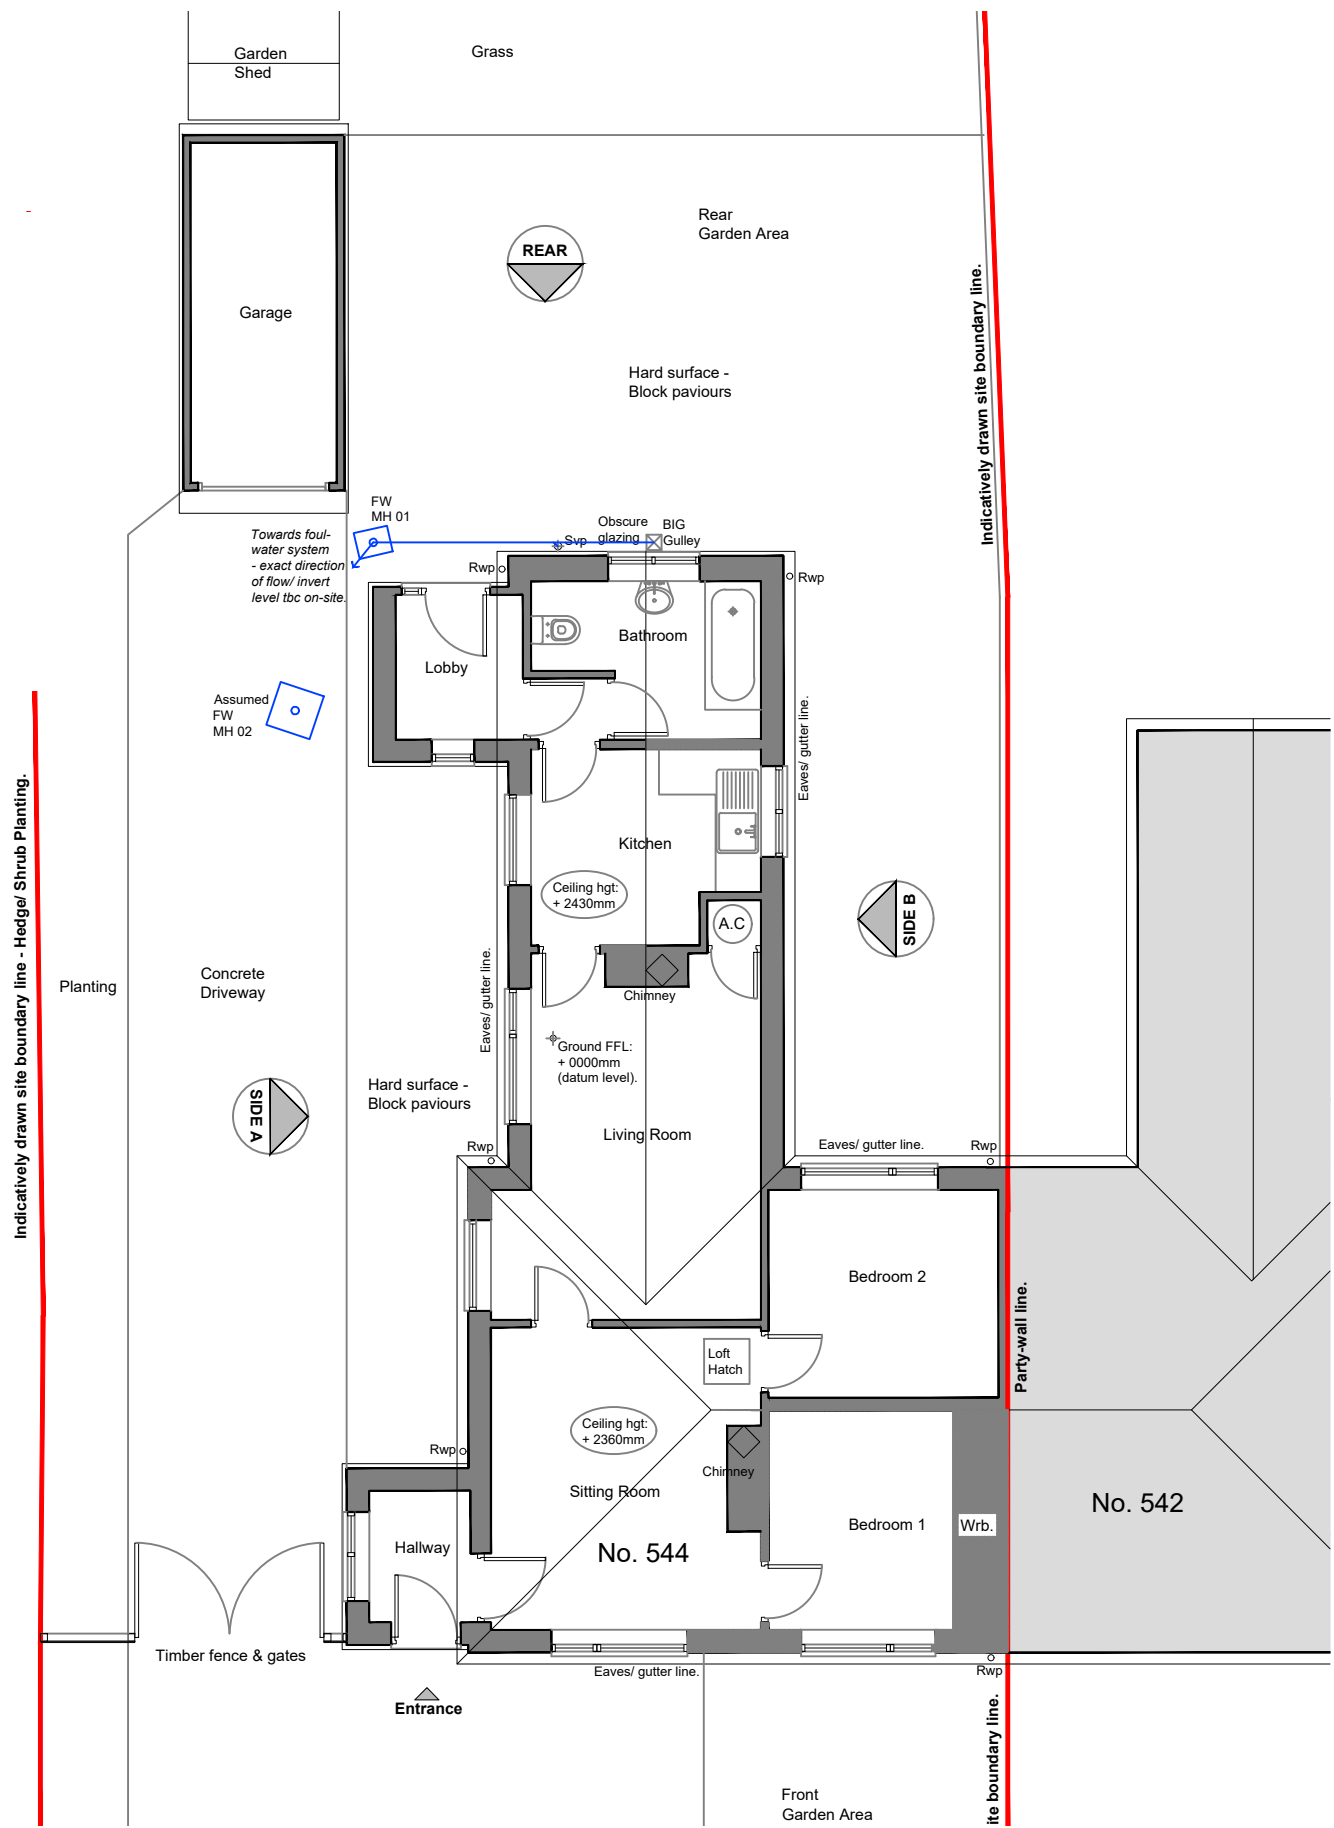


NOTE
Any discrepancies between this drawing, specialist contractor's drawings and client's specification should be notified immediately. All specialist contractors must visit site and be responsible for their own dimensions

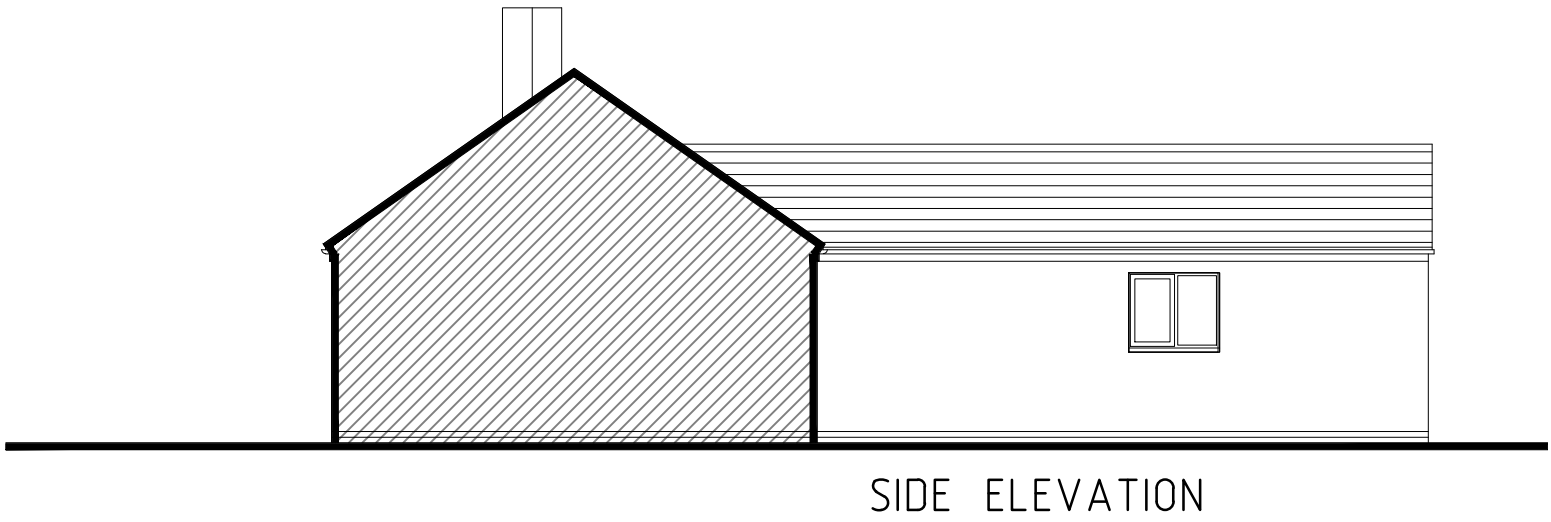

0 1 2 3 4 5 6 7
Scale m

REV. | DATE | COMMENTS

PROJECT
544 Wokingham Road,
Earley,
RG6 7JB

PROJECT TITLE
Demolition of existing garage, erection of
single storey rear/side extension

DRAWING TITLE
EXISTING PLANS & ELEVATIONS

Planning & Technical Services
28 Shepherds Hill, Earley, Reading,
Berkshire, RG6 1BB
mob: 07714 100537
e-mail: steve@sk-tec.co.uk

CLIENT
Mr N Larsson

SCALE 1:100 (A2)

DATE Sept 25

DRG. No. 25/974-01

REV. A