
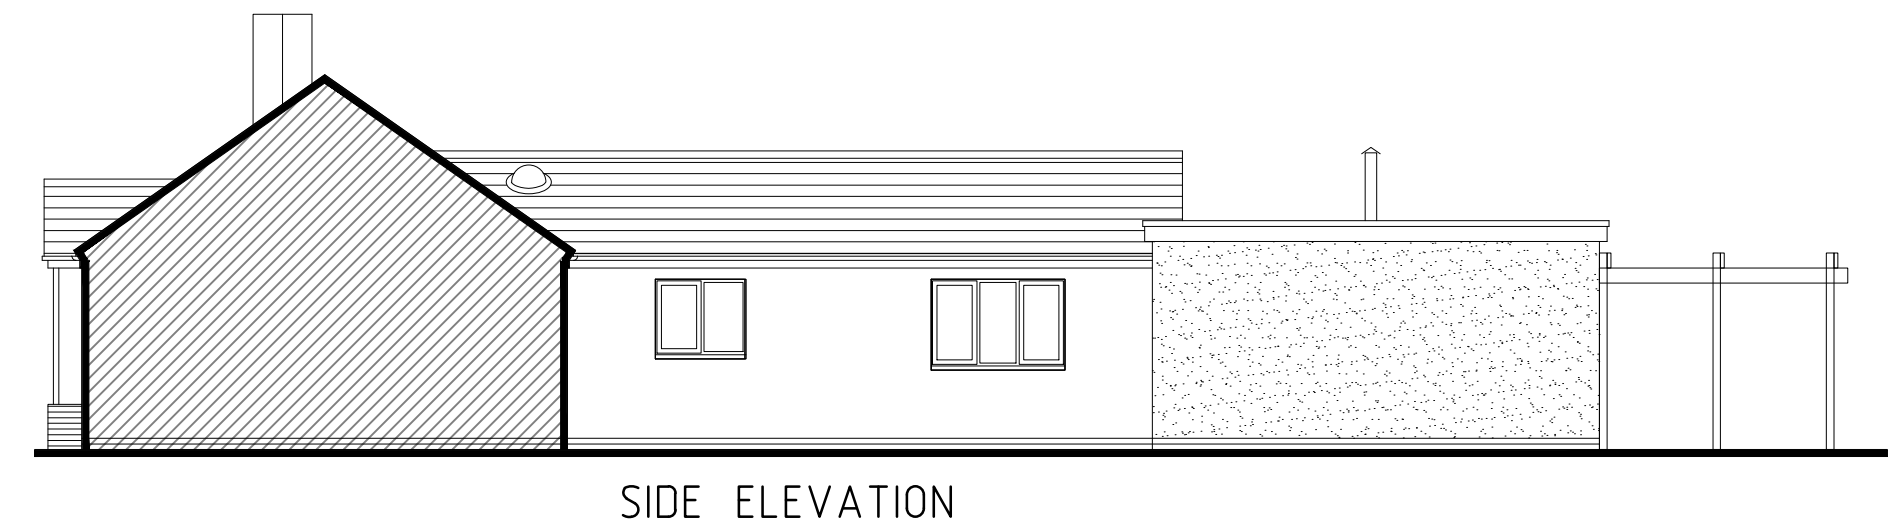
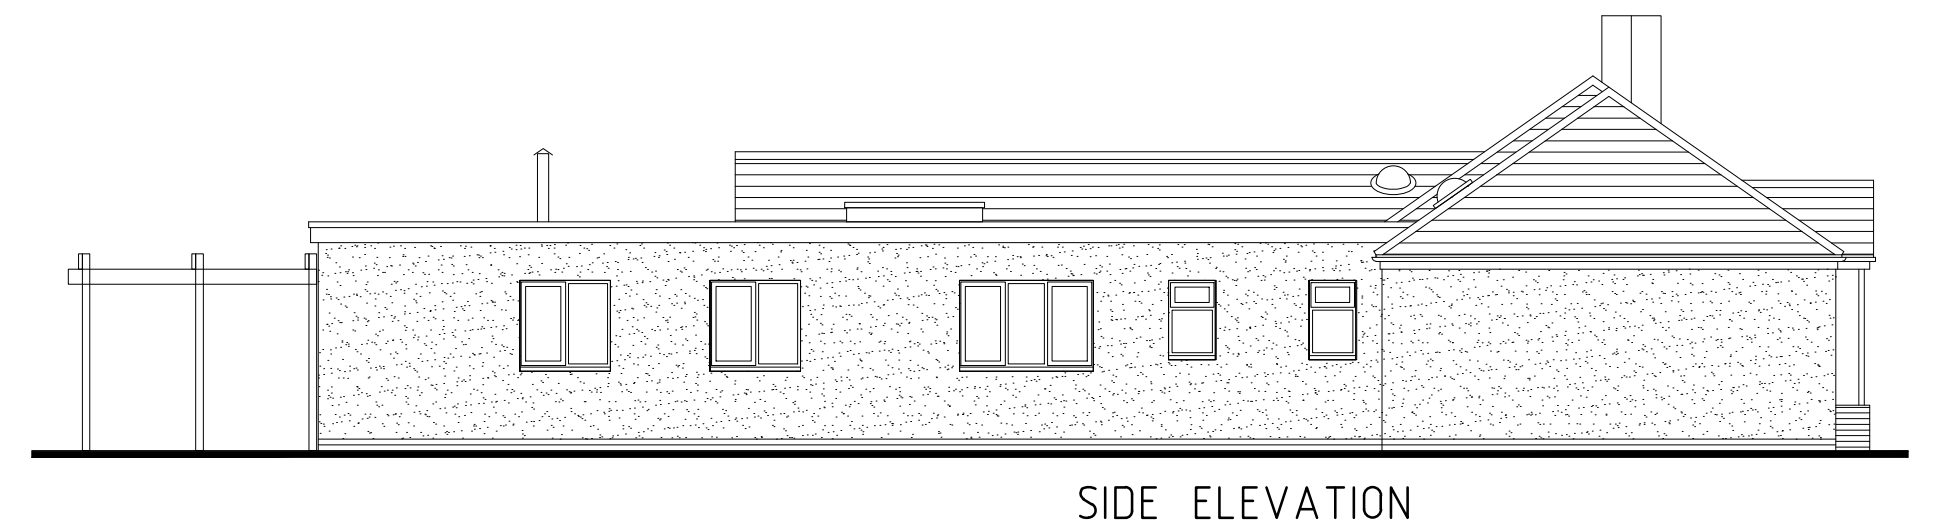


NOTE
Any discrepancies between this drawing, specialist contractor's drawings and client's specification should be notified immediately. All specialist contractors must visit site and be responsible for their own dimensions

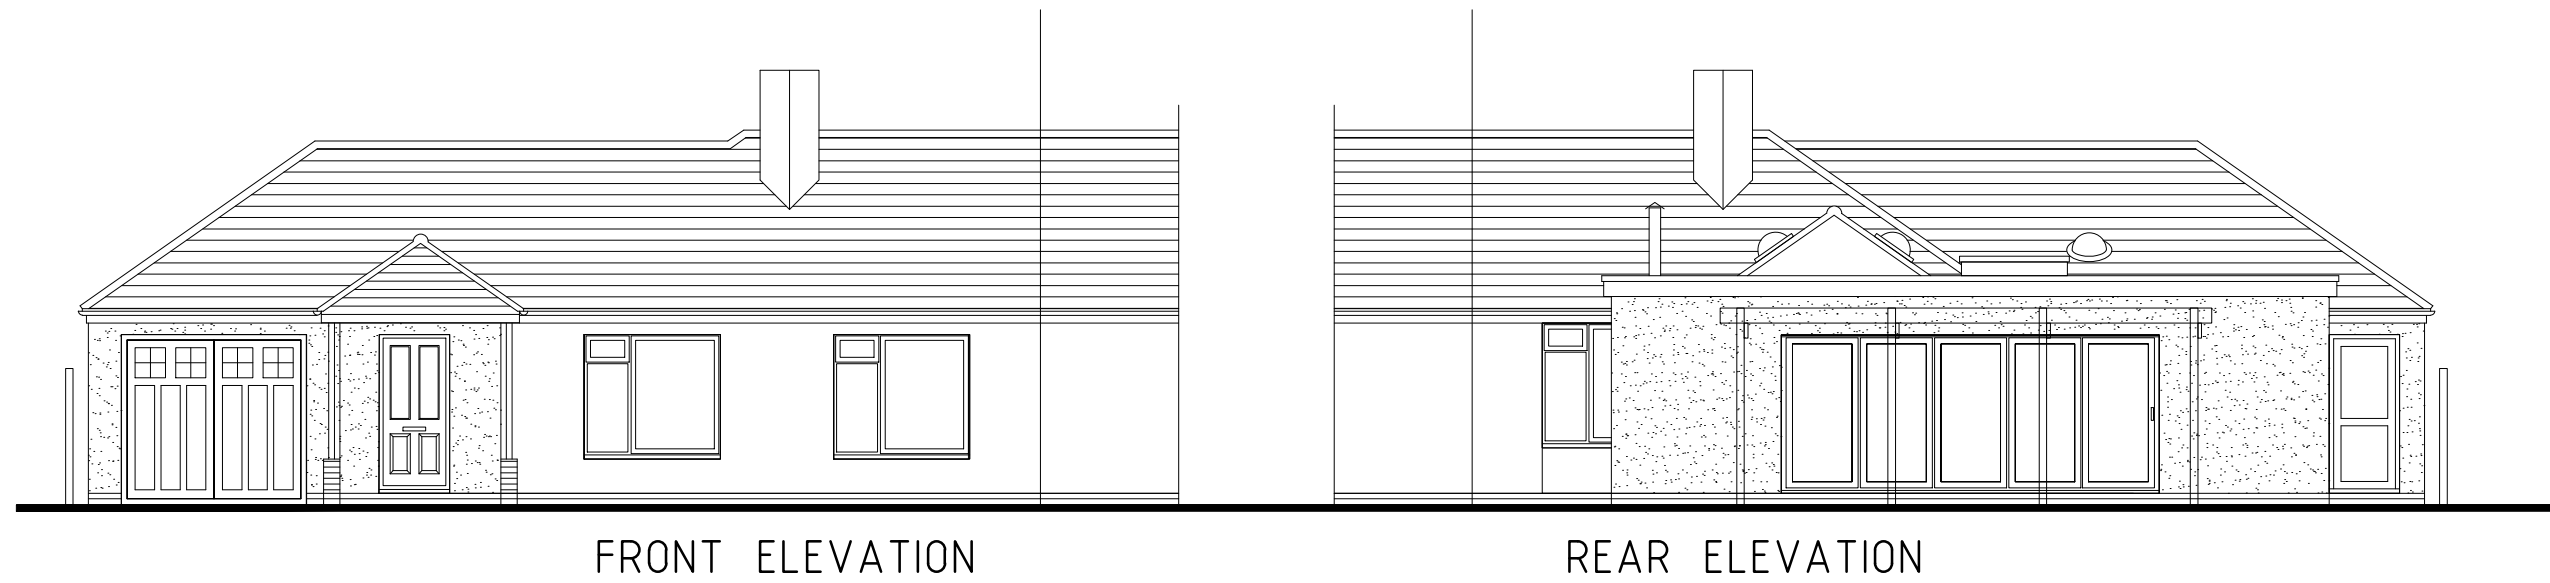

0 1 2 3 4 5 6 7
Scale m

REV.	DATE	COMMENTS
PROJECT 544 Wokingham Road, Earley, RG6 7JB		
PROJECT TITLE Demolition of existing garage, erection of single storey rear/side extension		
DRAWING TITLE PROPOSED PLANS & ELEVATIONS		

Planning & Technical Services
28 Shepherds Hill, Earley, Reading,
Berkshire, RG6 1BB
mob: 07714 100537
e-mail: steve@sk-tec.co.uk

CLIENT Mr N Larsson	
SCALE 1:100 (A2)	DATE Sept 25
DRG. No. 25/974-02	REV. A