
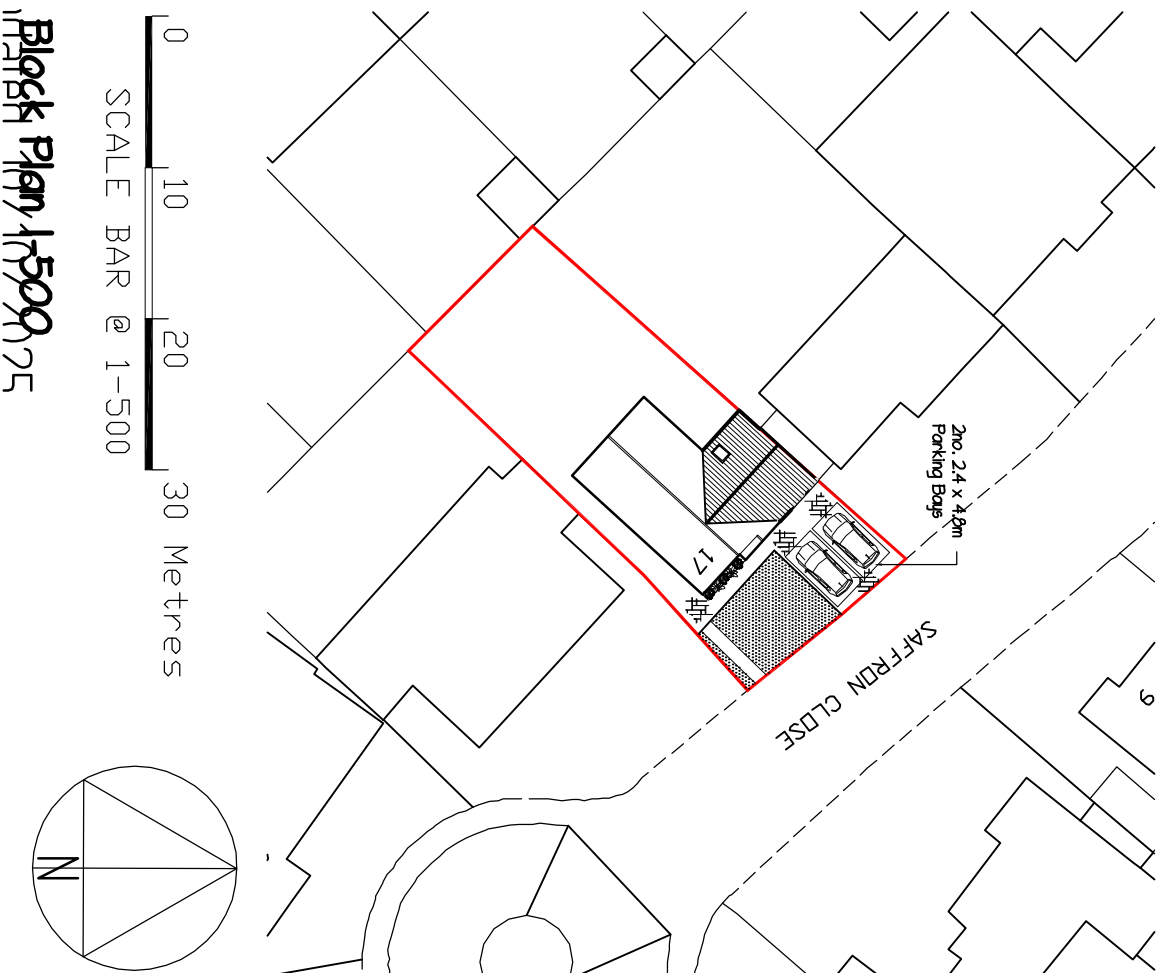
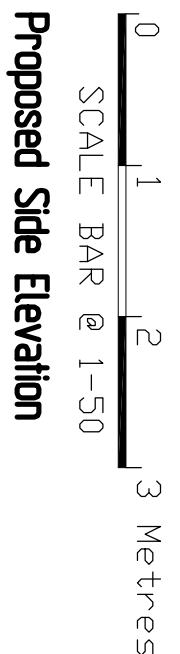
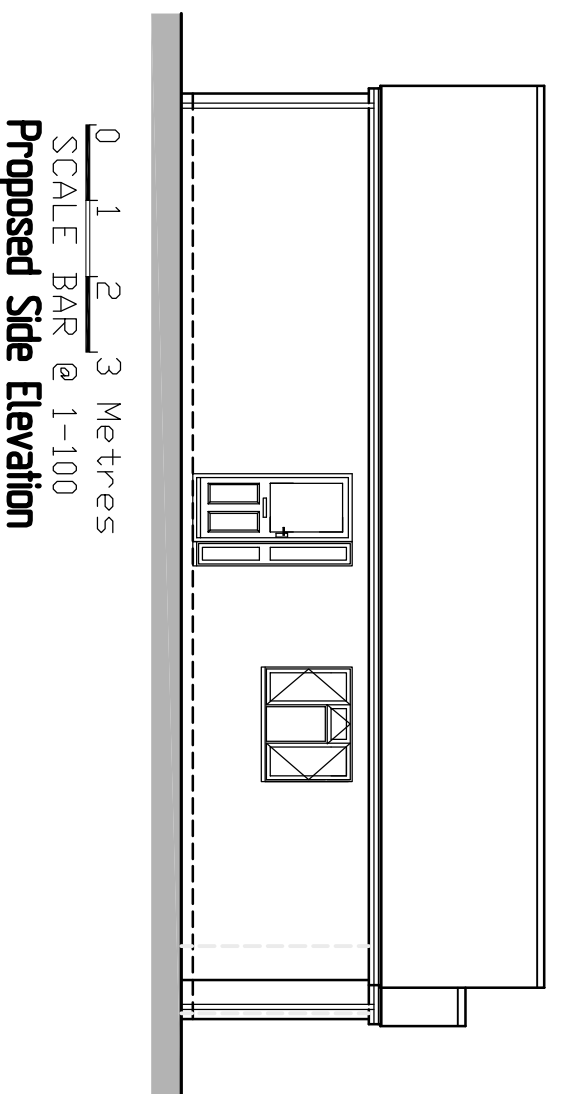
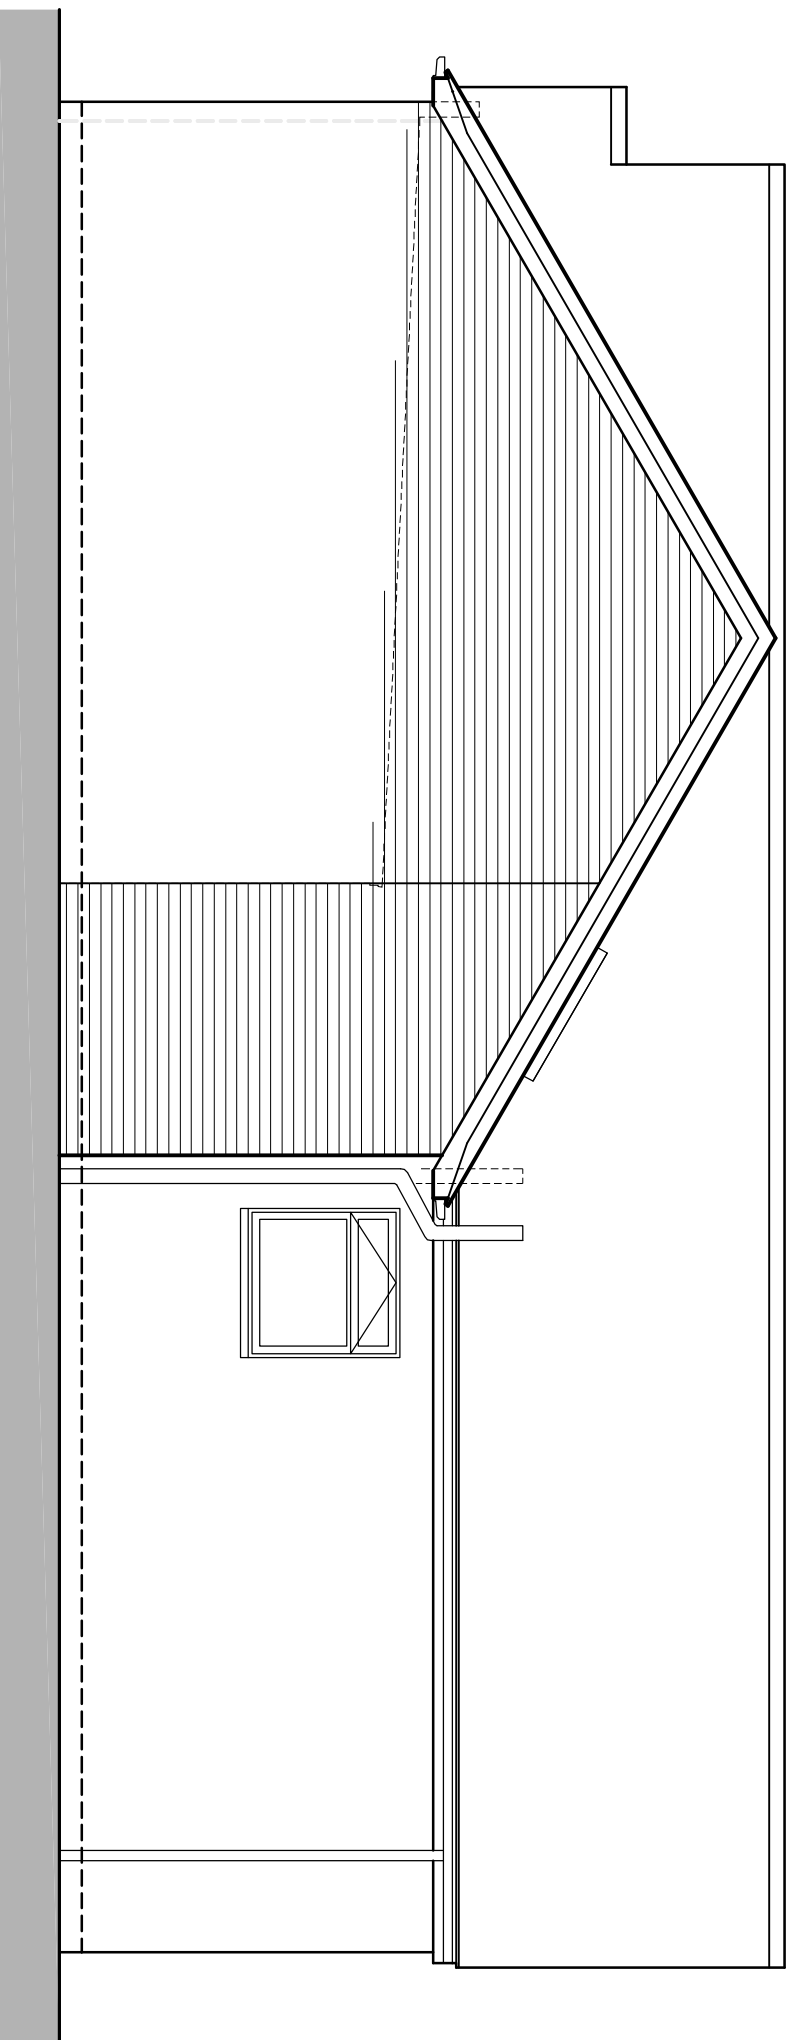
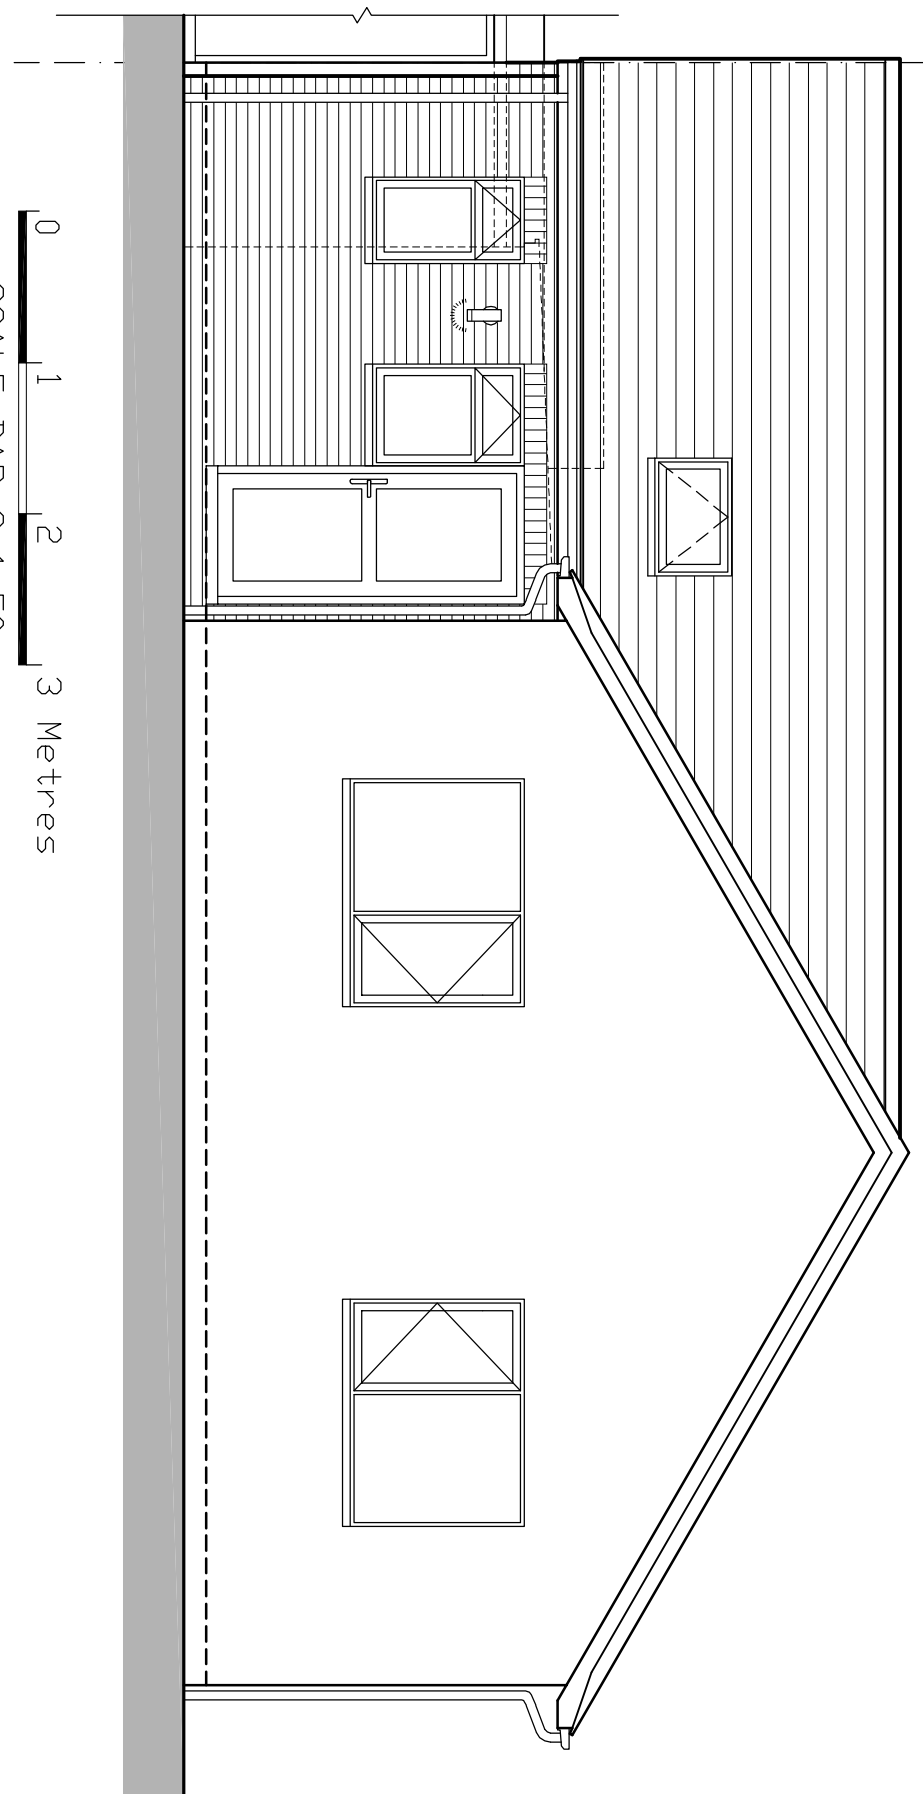
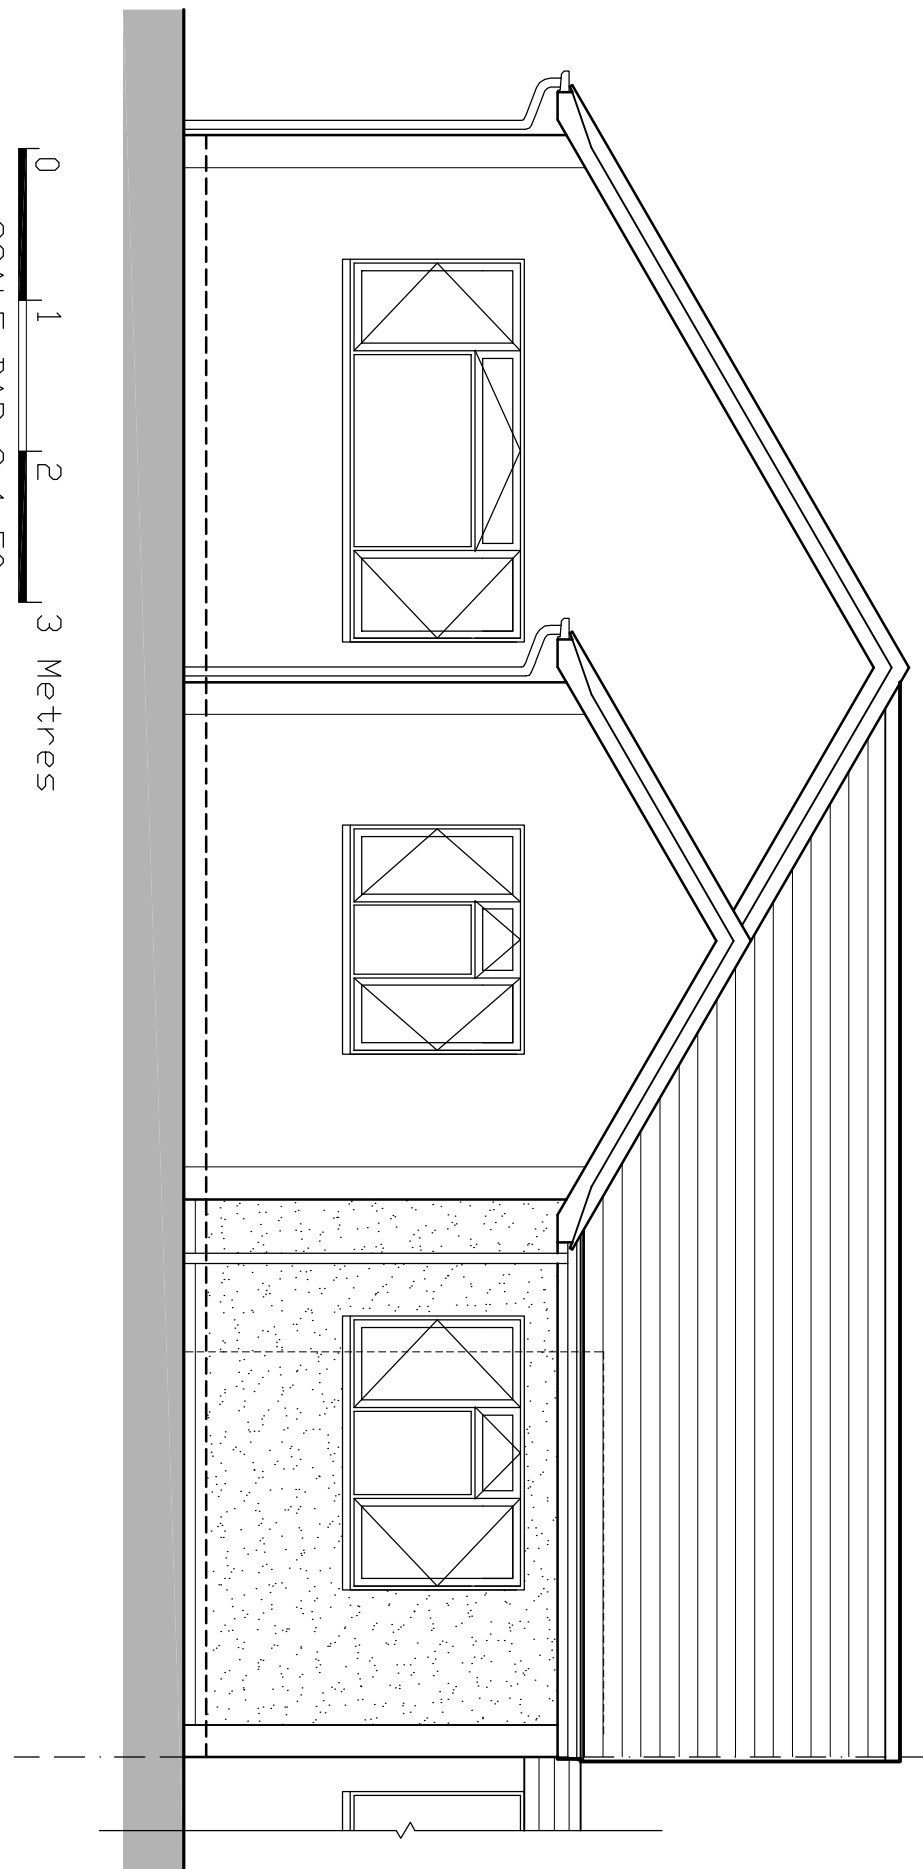
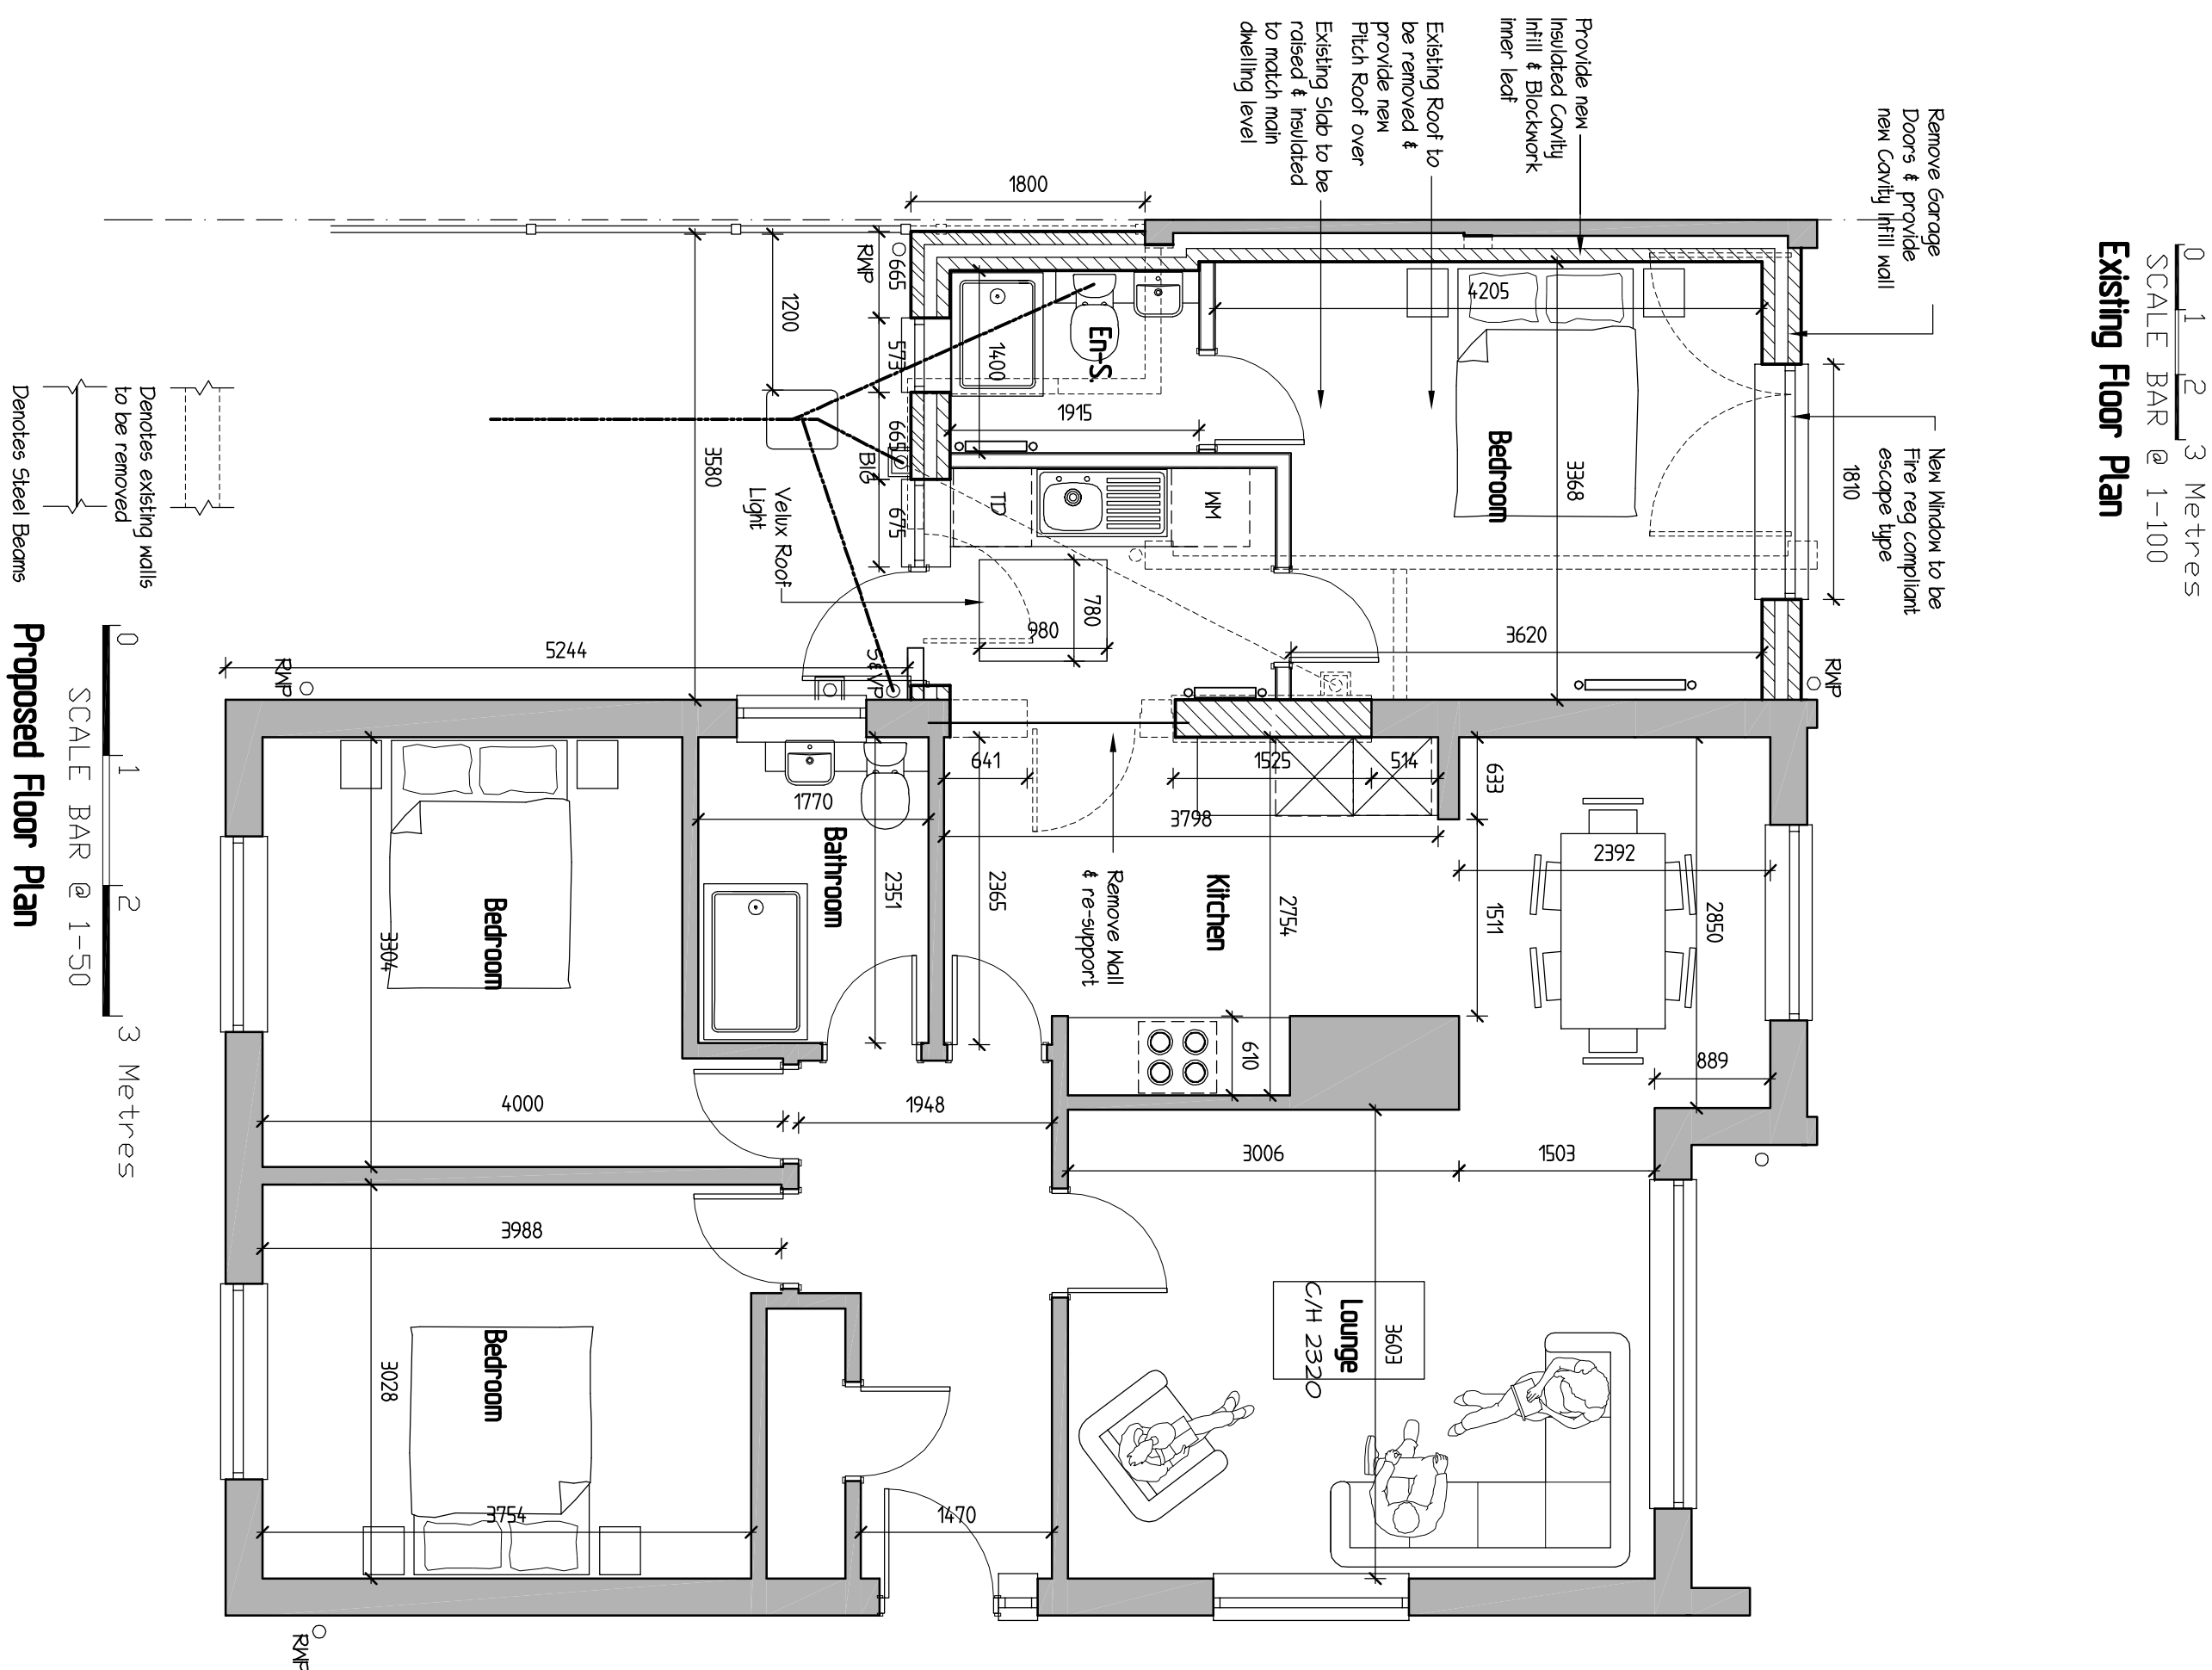
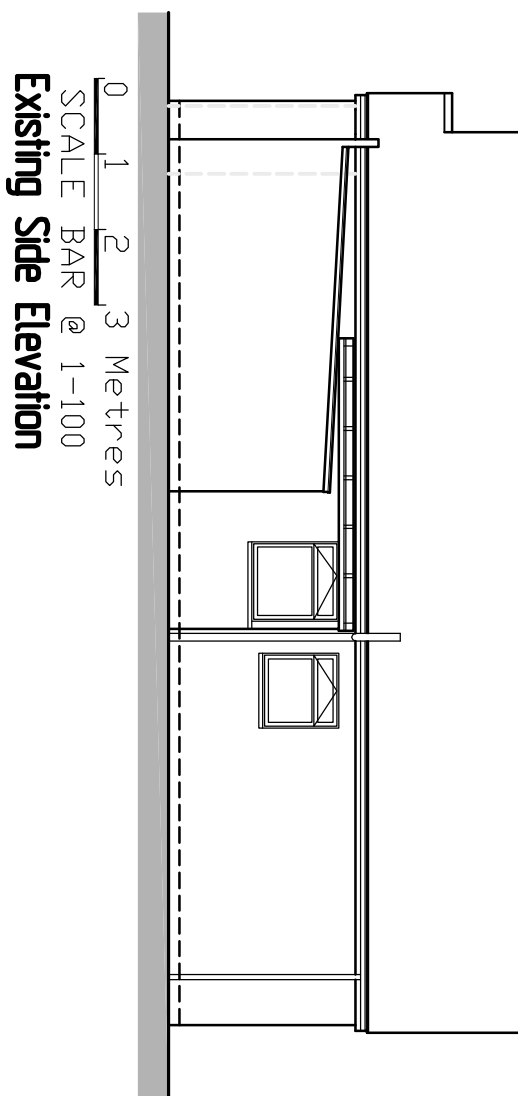
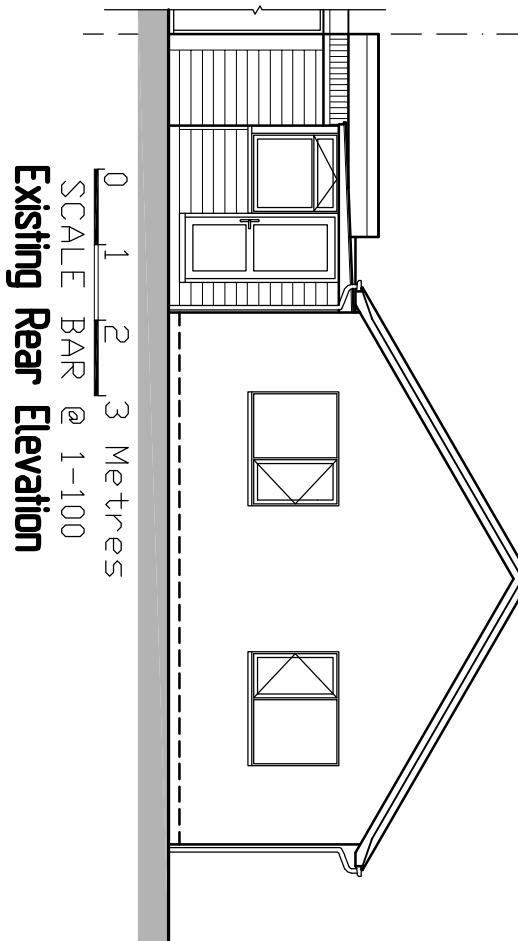
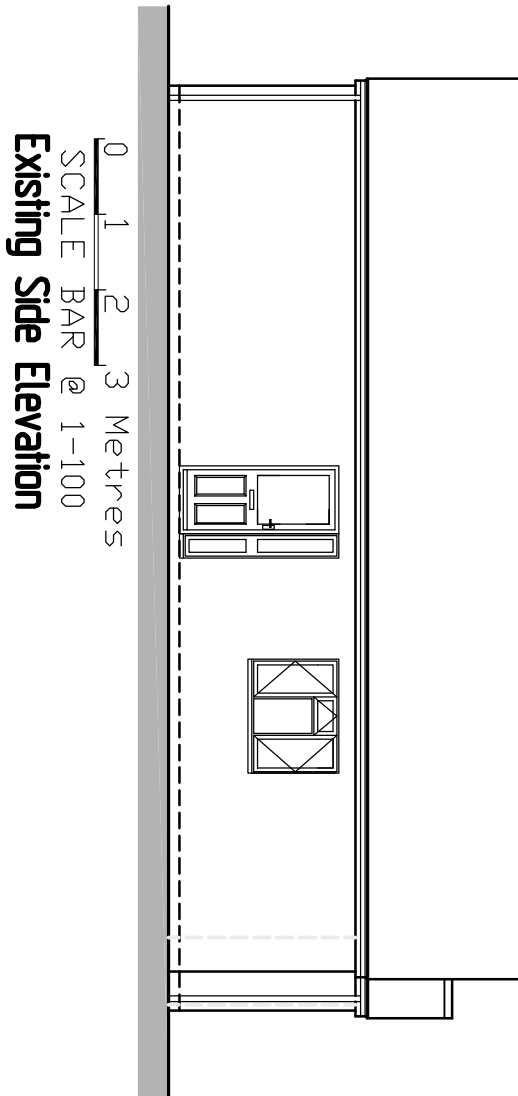
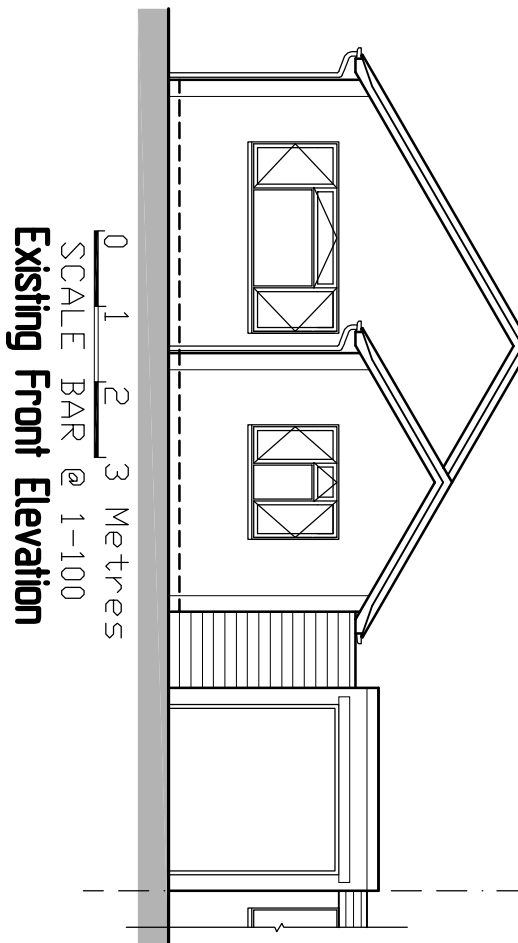


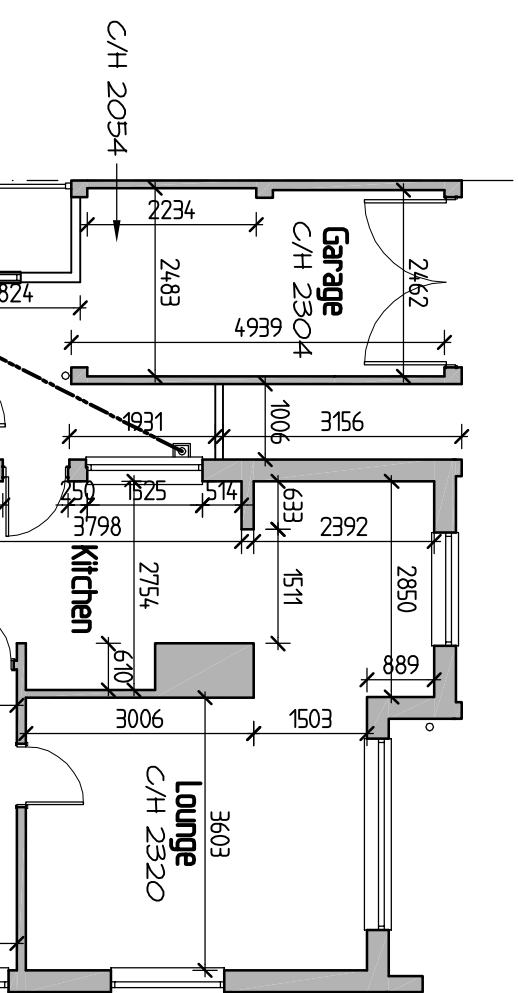

G R E G
Building & Design Consultant
greg@gregfarrell.co.uk

43 Waverley Way,
Tilbury, Basildon,
Essex, SSO 4LJ
Tel: 01701 941 620
Mobile: 07967 009862

Planning, Building Regulations & Structural Design

Rev.	Description	Date
A	Client's updates added	10-10-2025

REVISIONS

JOB TITLE

17 Saffron Close
Earley

TITLE

Existing & Proposed Plans & Elevations

SCALE

1:50 1:100

DATE

October 2025

DRAWING No.

A