


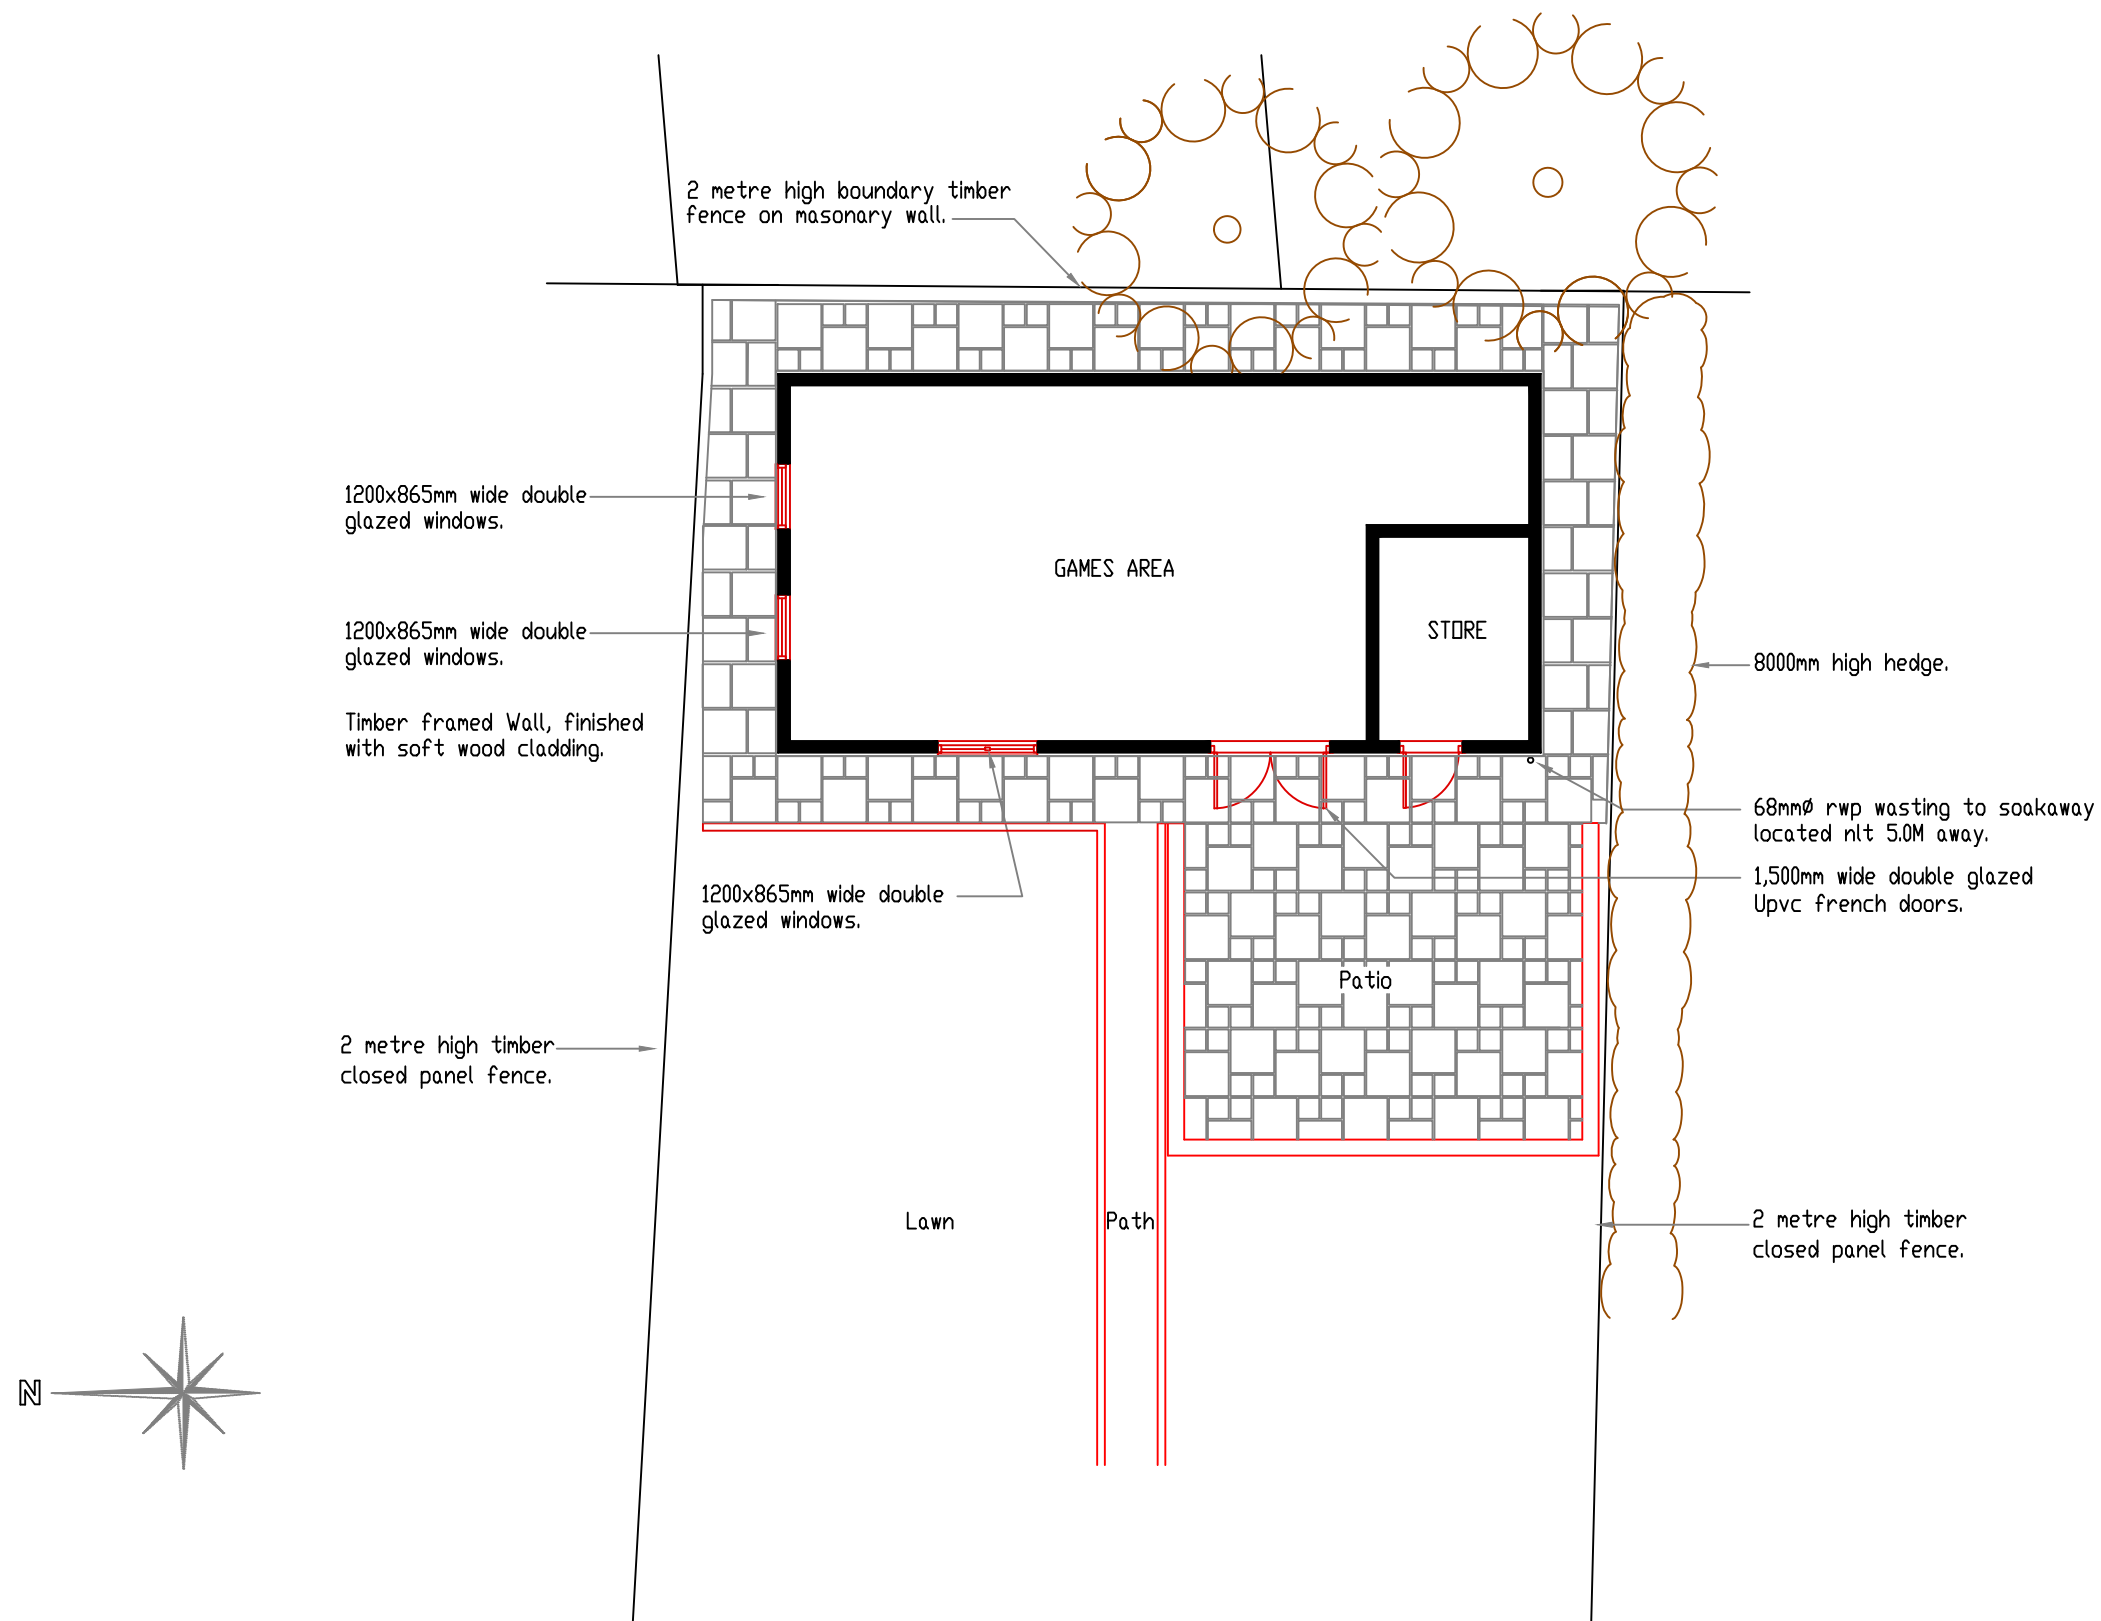

General Note:

Any discrepancy found must be reported before proceeding.

All dimensions are to be checked before proceeding with the work.

Drawing to be read in conjunction with Drg No. OAS/24/1876/2

OASIS BUILDING & PLANNING APPLICATIONS

20 WANTAGE RD.
READING, BERKSHIRE. RG30 2SE
Tel: 0118 9573554
E-mail : oa.springer@btinternet.com

Client
Mr. D Murphy
23 Meadow Road, Earley,
Reading, RG6 7EX

Drawing Title
**EXISTING TIMBER FRAMED
GARDEN ROOM**
APPLICATION FOR LAWFUL DEVELOPMENT
EXISTING USE

Scale 1:100	File Name: 23MeadowRd-Pl24.dwg
----------------	-----------------------------------

Date September 2024	Drawn by O.A.Springer
------------------------	--------------------------

Drawing No. OAS/24/1876/1	Rev. 0
-------------------------------------	------------------