


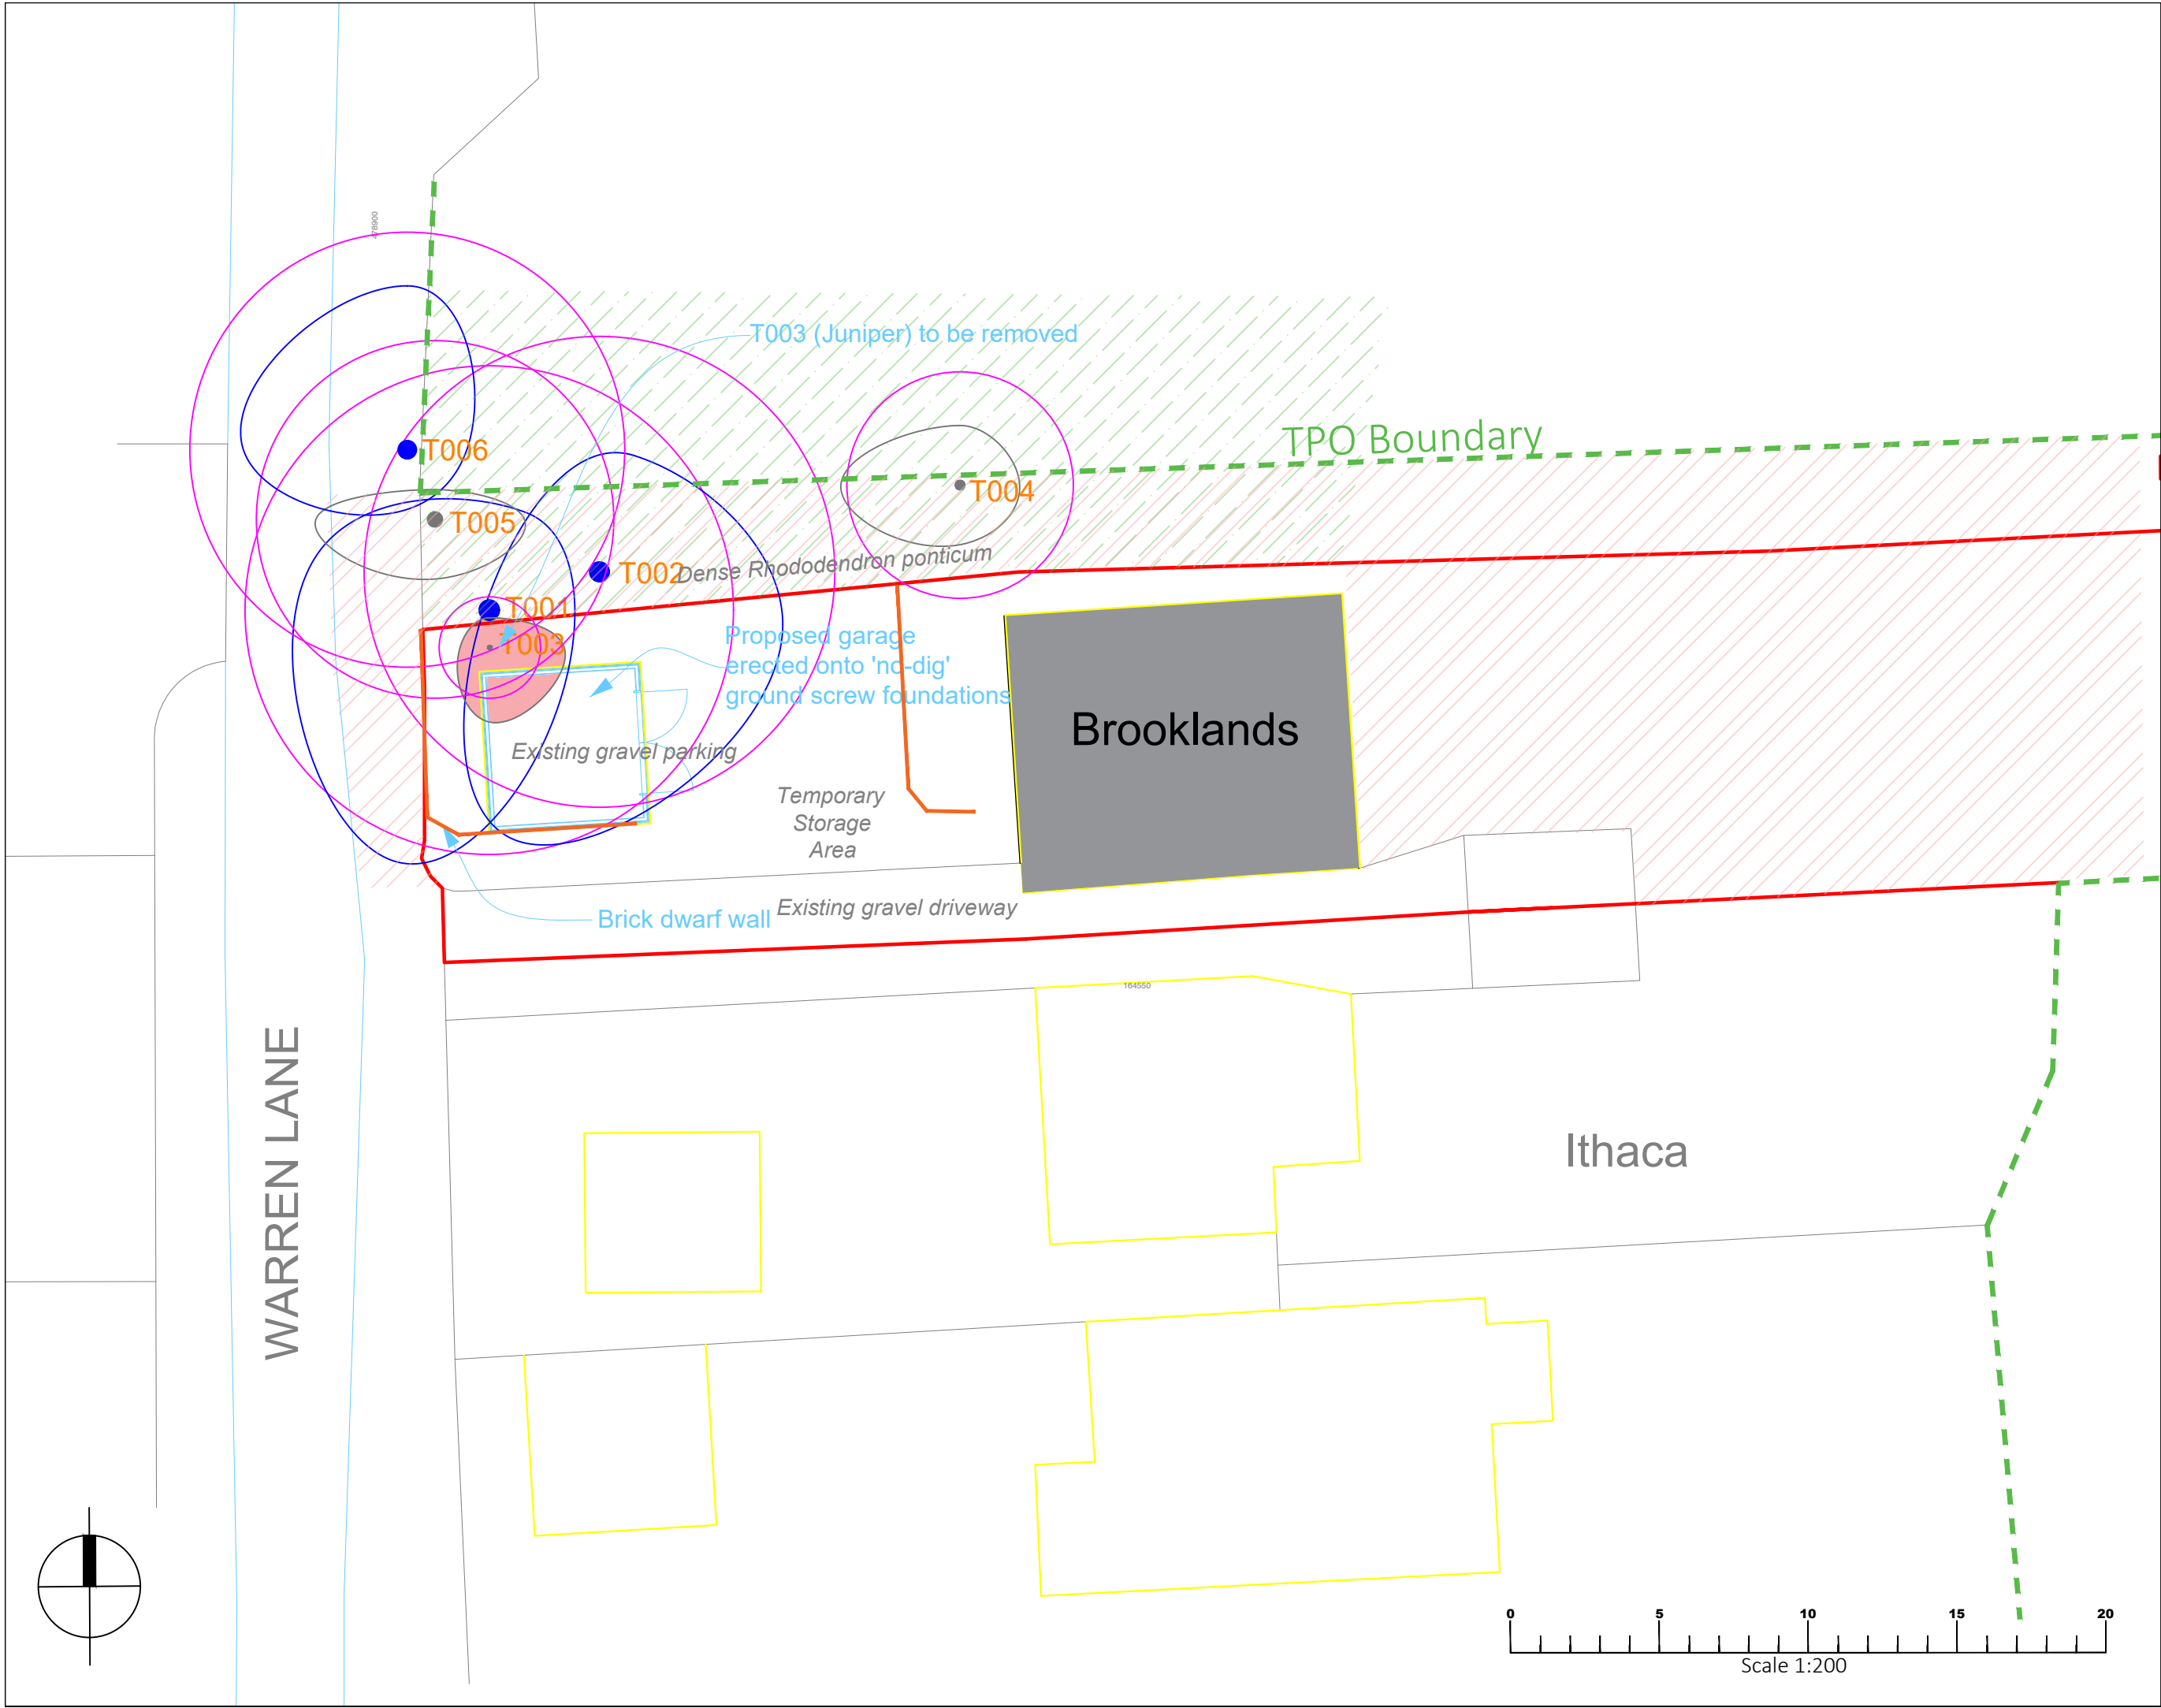

KEY - TREES

-  HIGH-GRADE CATEGORY 'A' TREE
-  MEDIUM-GRADE CATEGORY 'B' TREE
-  LOW-GRADE CATEGORY 'C' TREE
-  CATEGORY 'U' POOR QUALITY TREE - POTENTIALLY HAZARDOUS
-  TREE IDENTIFIED FOR REMOVAL
-  ROOT PROTECTION AREA (RPA)
-  CONSTRUCTION EXCLUSION ZONE - KEEP OUT!

BS:5837 TREE PROTECTION PLAN

Client:
MGI ARCHITECTURE

Site:
BROOKLANDS
WARREN LANE
FINCHAMPSTEAD
BERKSHIRE RG40 4HS

A topographical survey is not available for this site. The location of the trees has therefore been plotted by eye by the Tree Surveyor and tree locations being measured and triangulated against fixed structures on site using a laser measure.

The position of trees should not therefore be taken as exact, but this plan is considered to be a good representation of tree locations in relation to the property and proposed building works.

Survey by Sarah Duckworth
Arboricultural Consultant

sarahduckworth@hotmail.com
M:07810 440546

Scale 1:200 @ A3
Date: JULY 2025

Ref: BROOKLANDS TPP 06639 2025



DUCKWORTHS
ARBORICULTURE LTD.

