

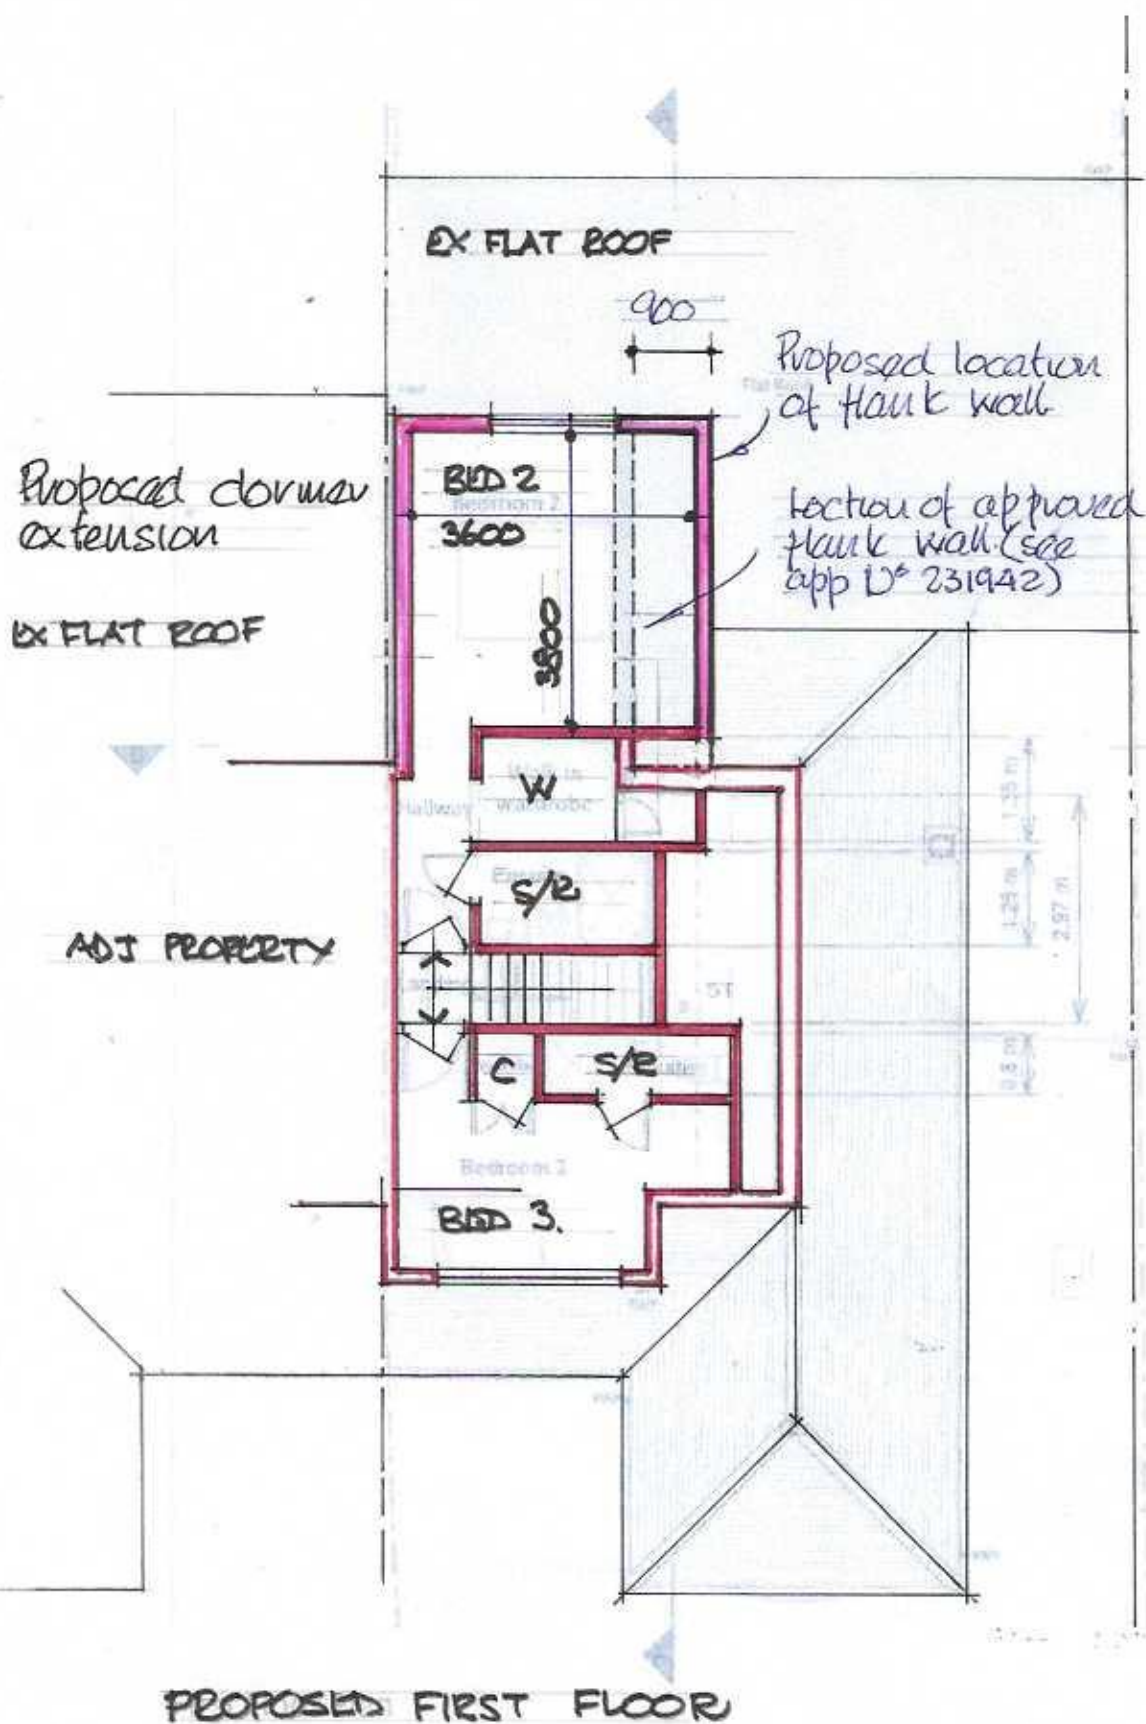


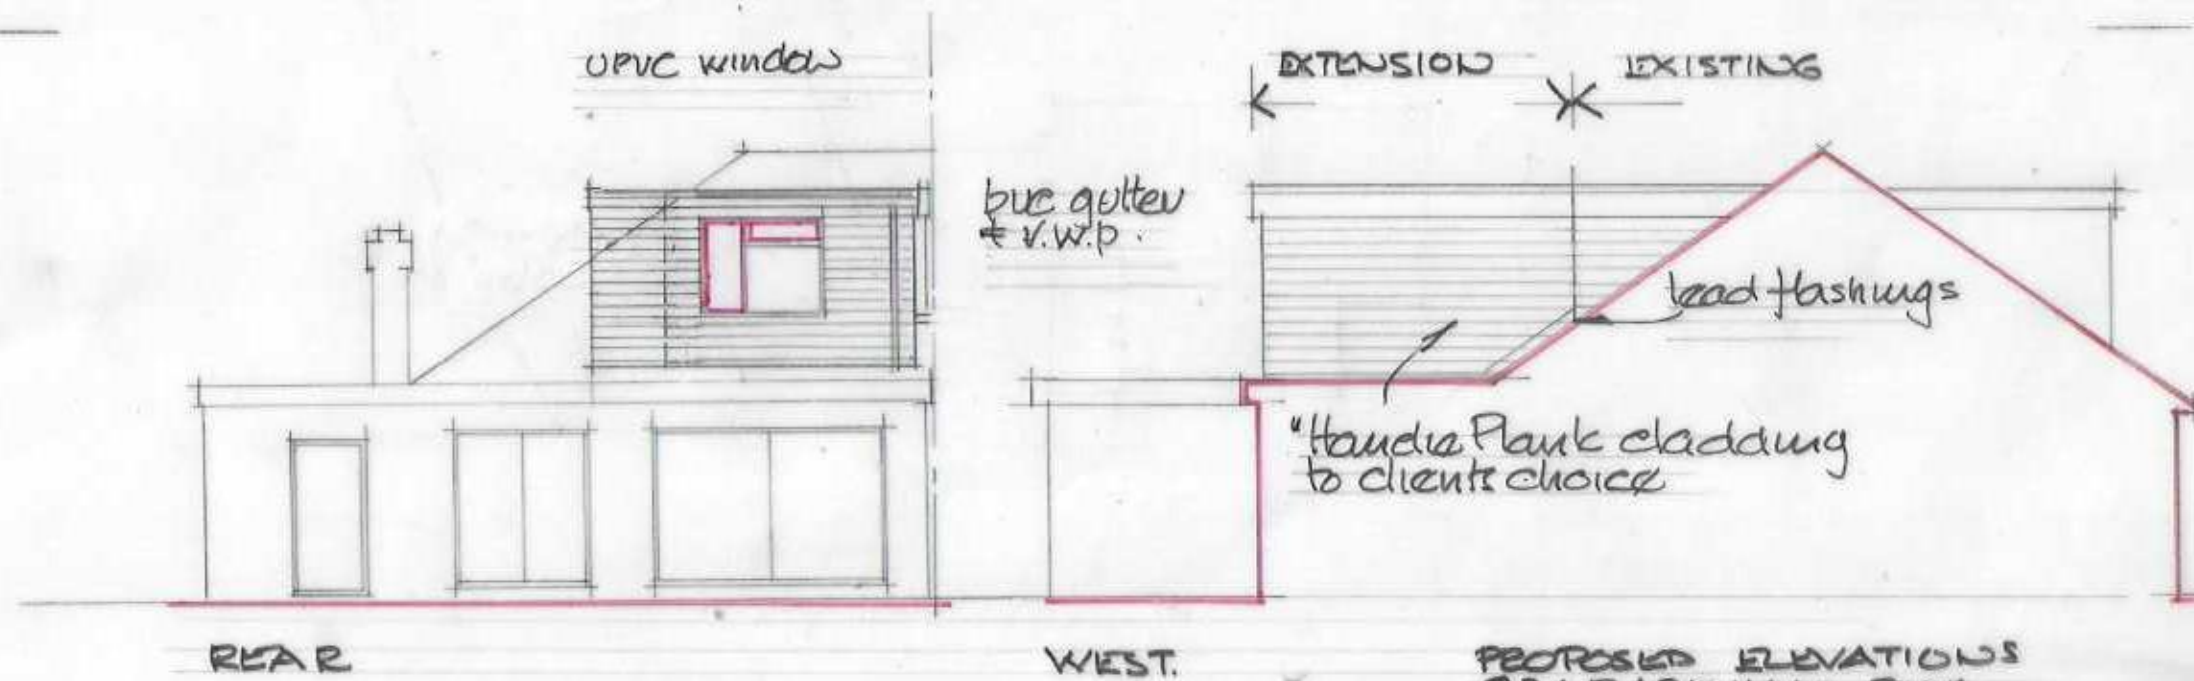

PROPOSED DORMER EXTE
83A BARKHAM RISE
DKG D° R/001524/001
SCALE 1:100

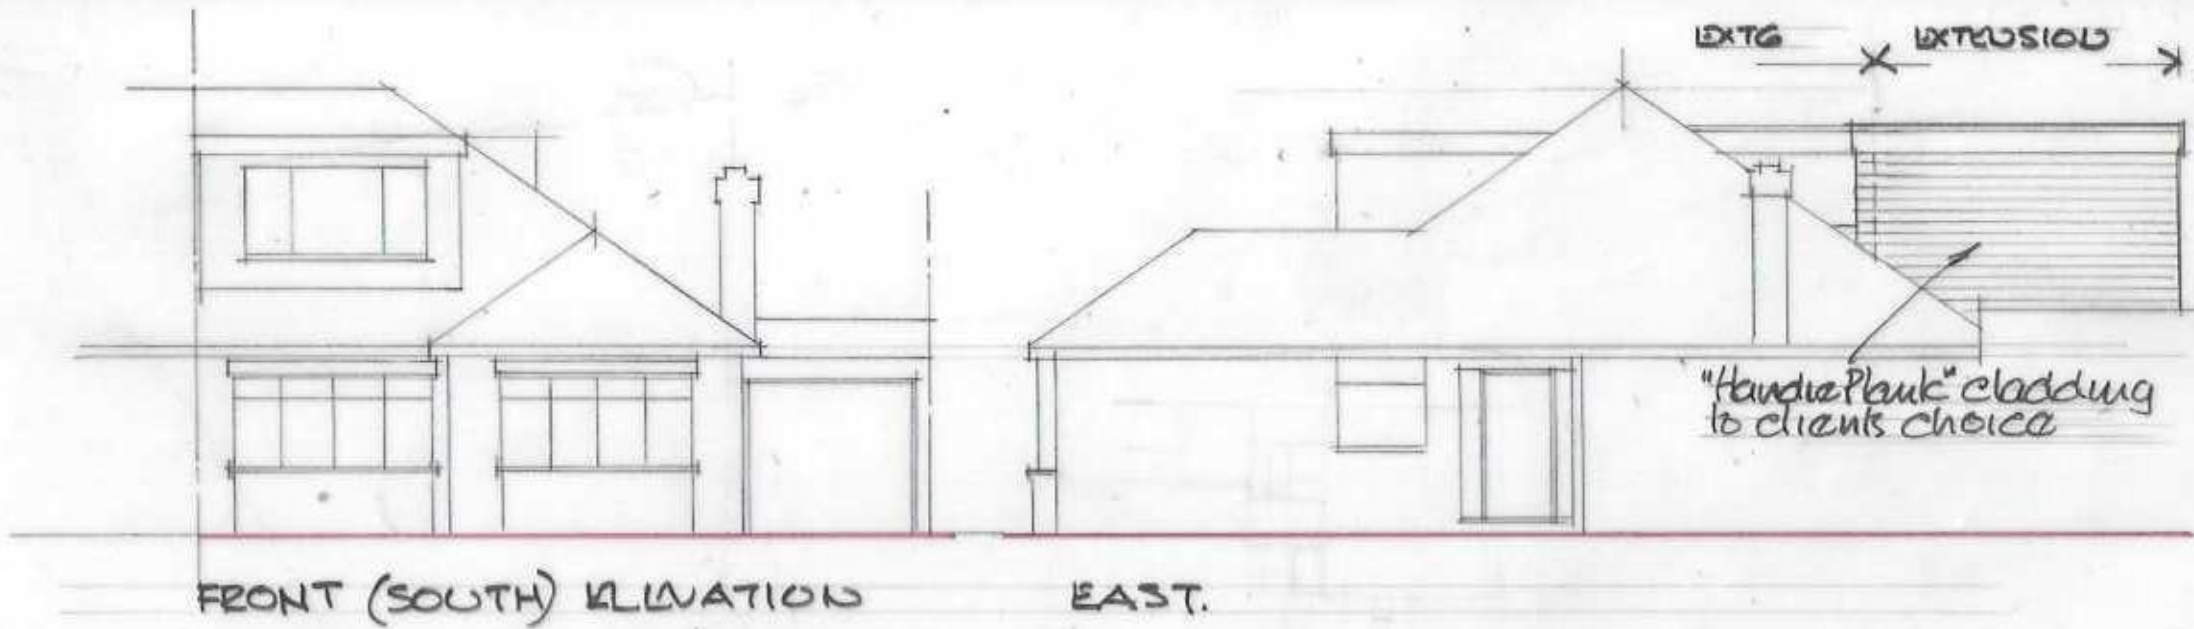

PROPOSED ELEVATIONS
 83A BARKHAM RIDE
 DWG NO: R/0152/07A
 SCALE 1:100