




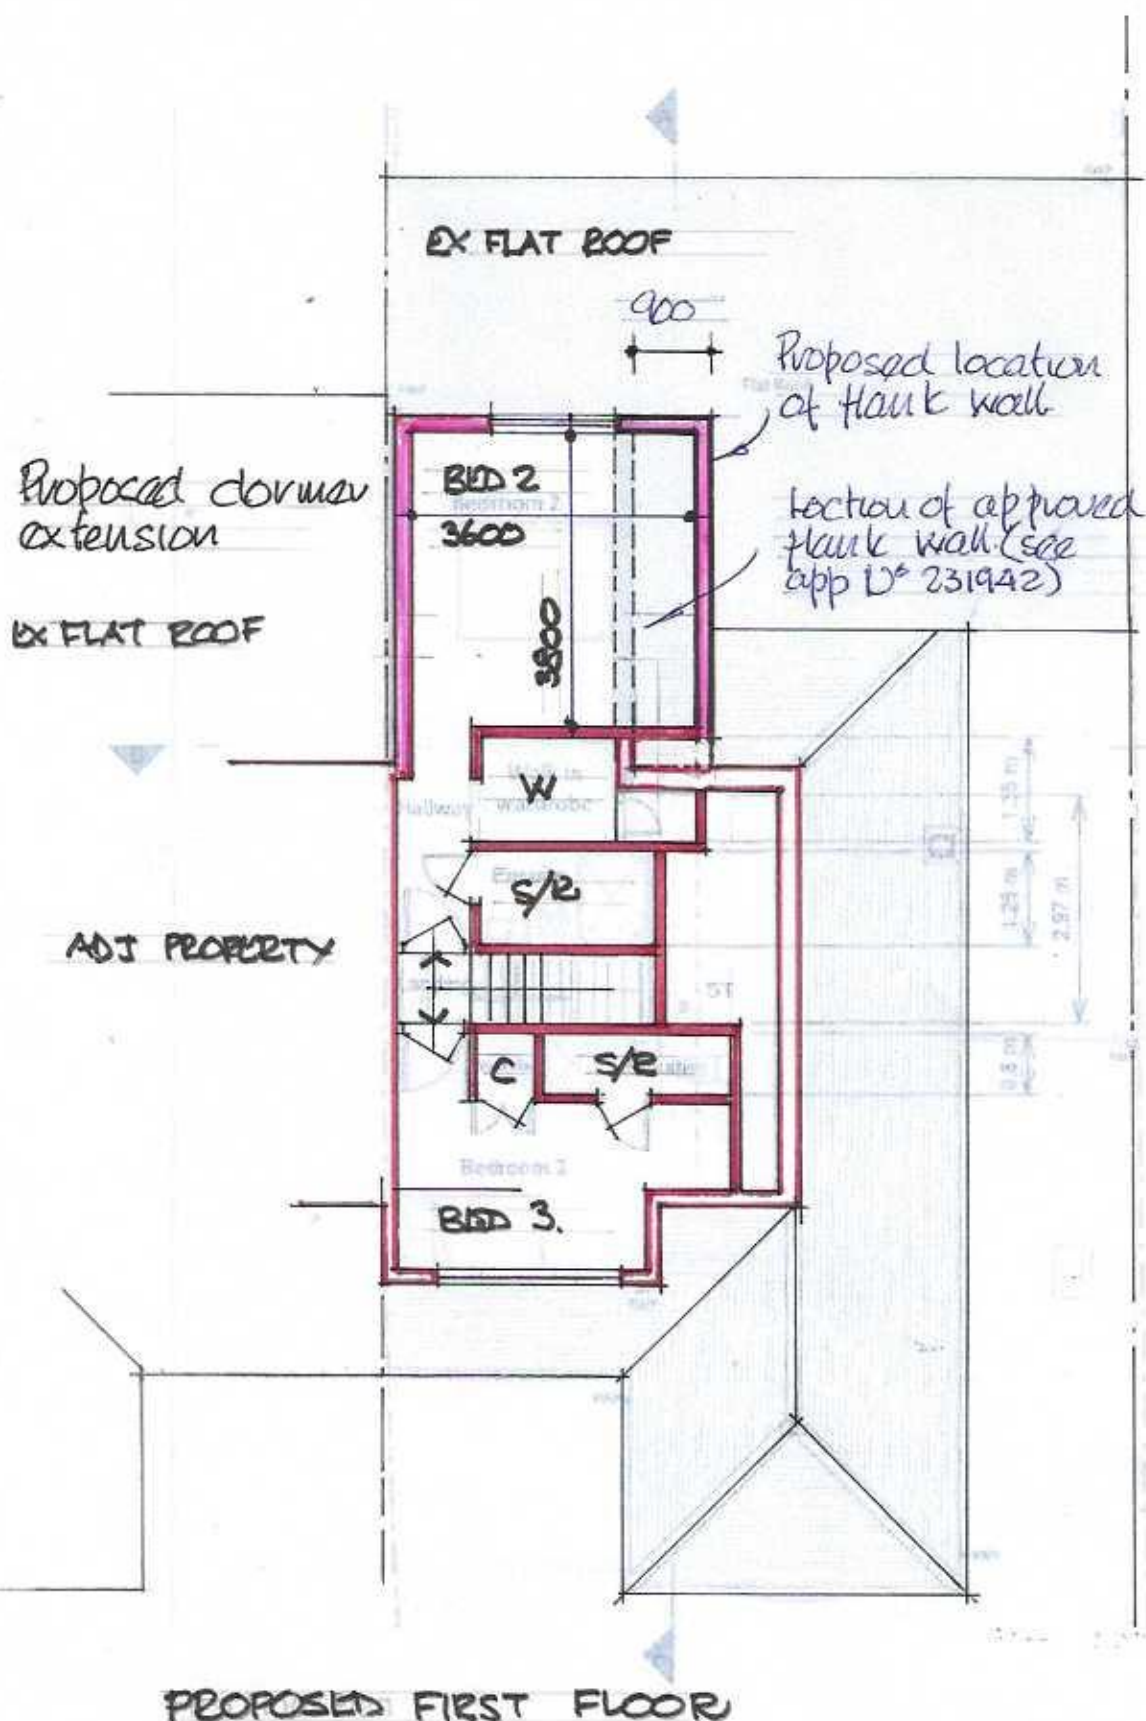

PROPOSED DORMER EXTE
 83A BARKHAM RIDE
 DKG D° R/001524/001
 SCALE 1:100

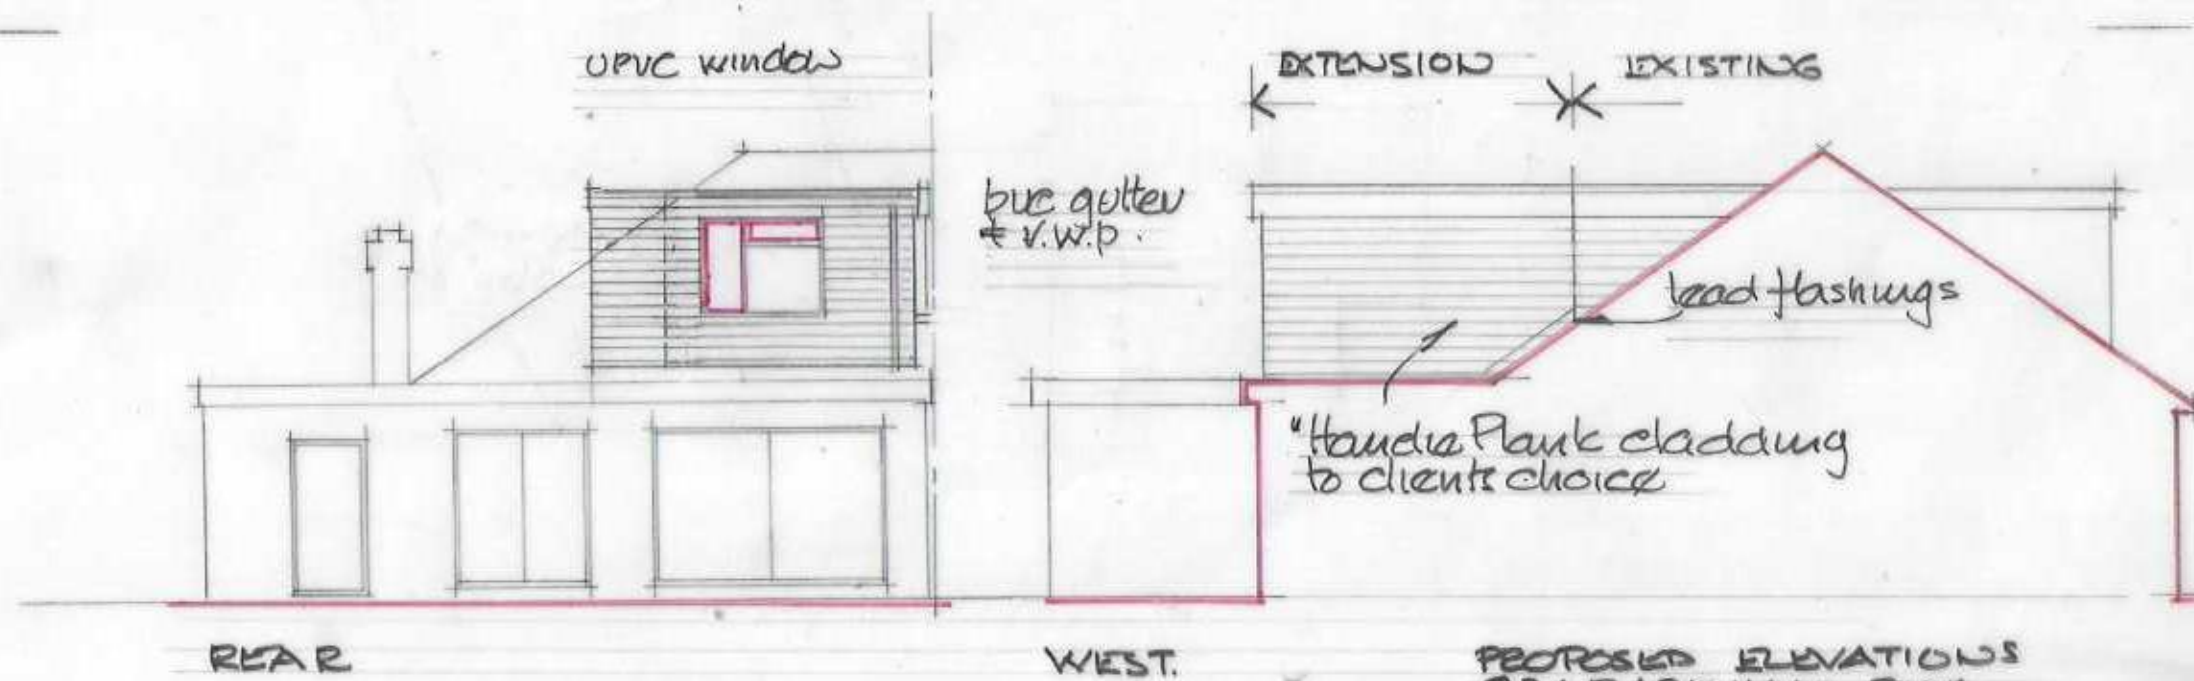

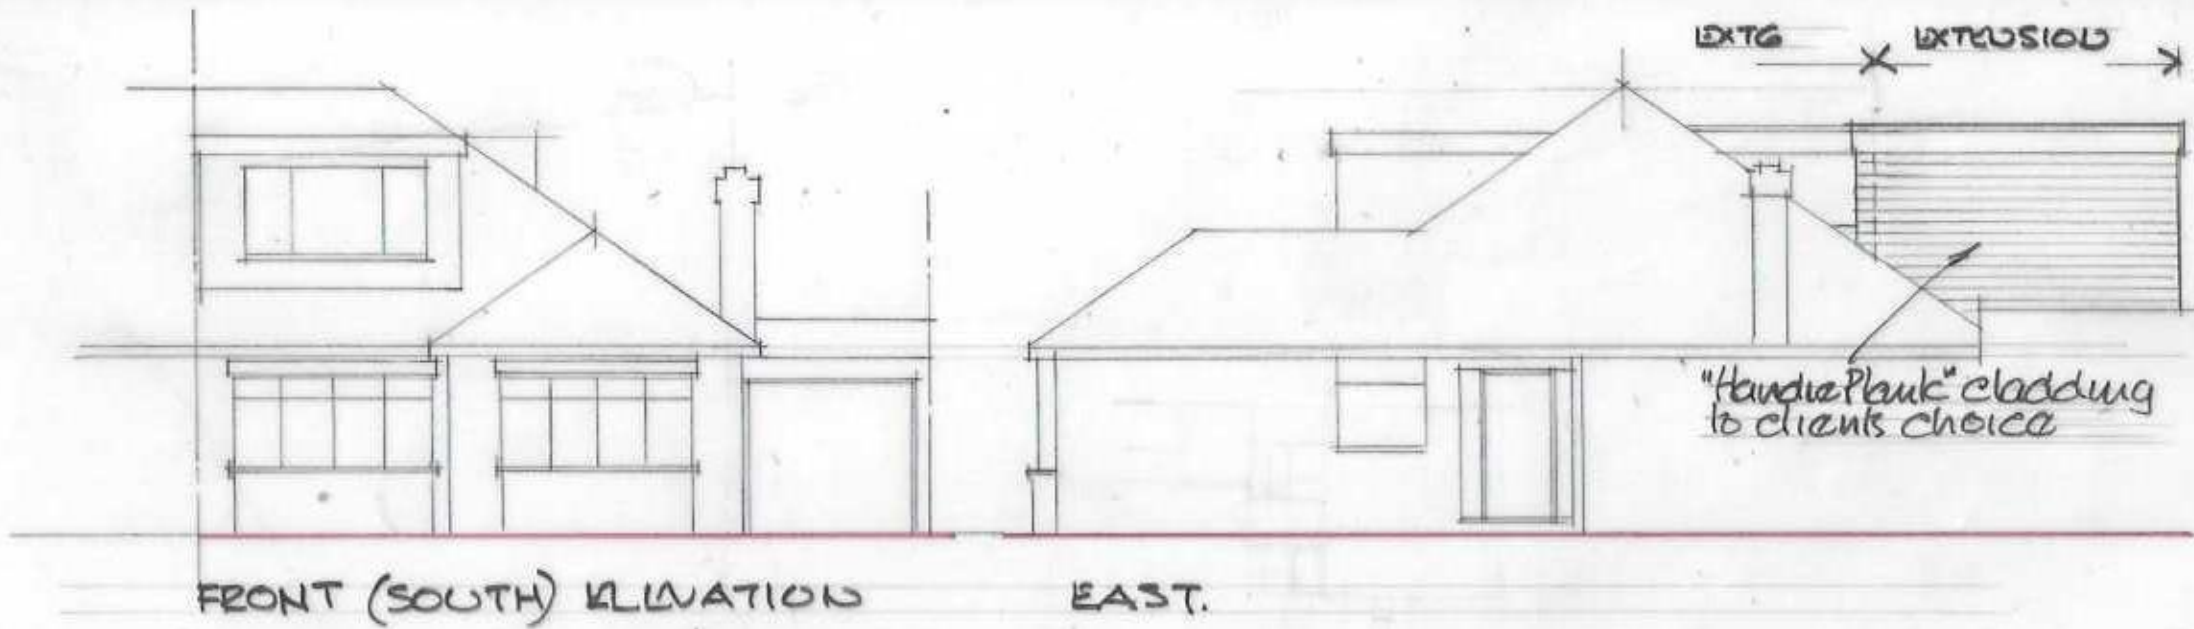

PROPOSED ELEVATIONS
 83A BARKHAM RIDE
 DWG NO: R/0152/07A
 SCALE 1:100

