


Build in new timber  
as eng design as  
spec notes

Use ex F/door.  
plus + walls shown  
dotted.

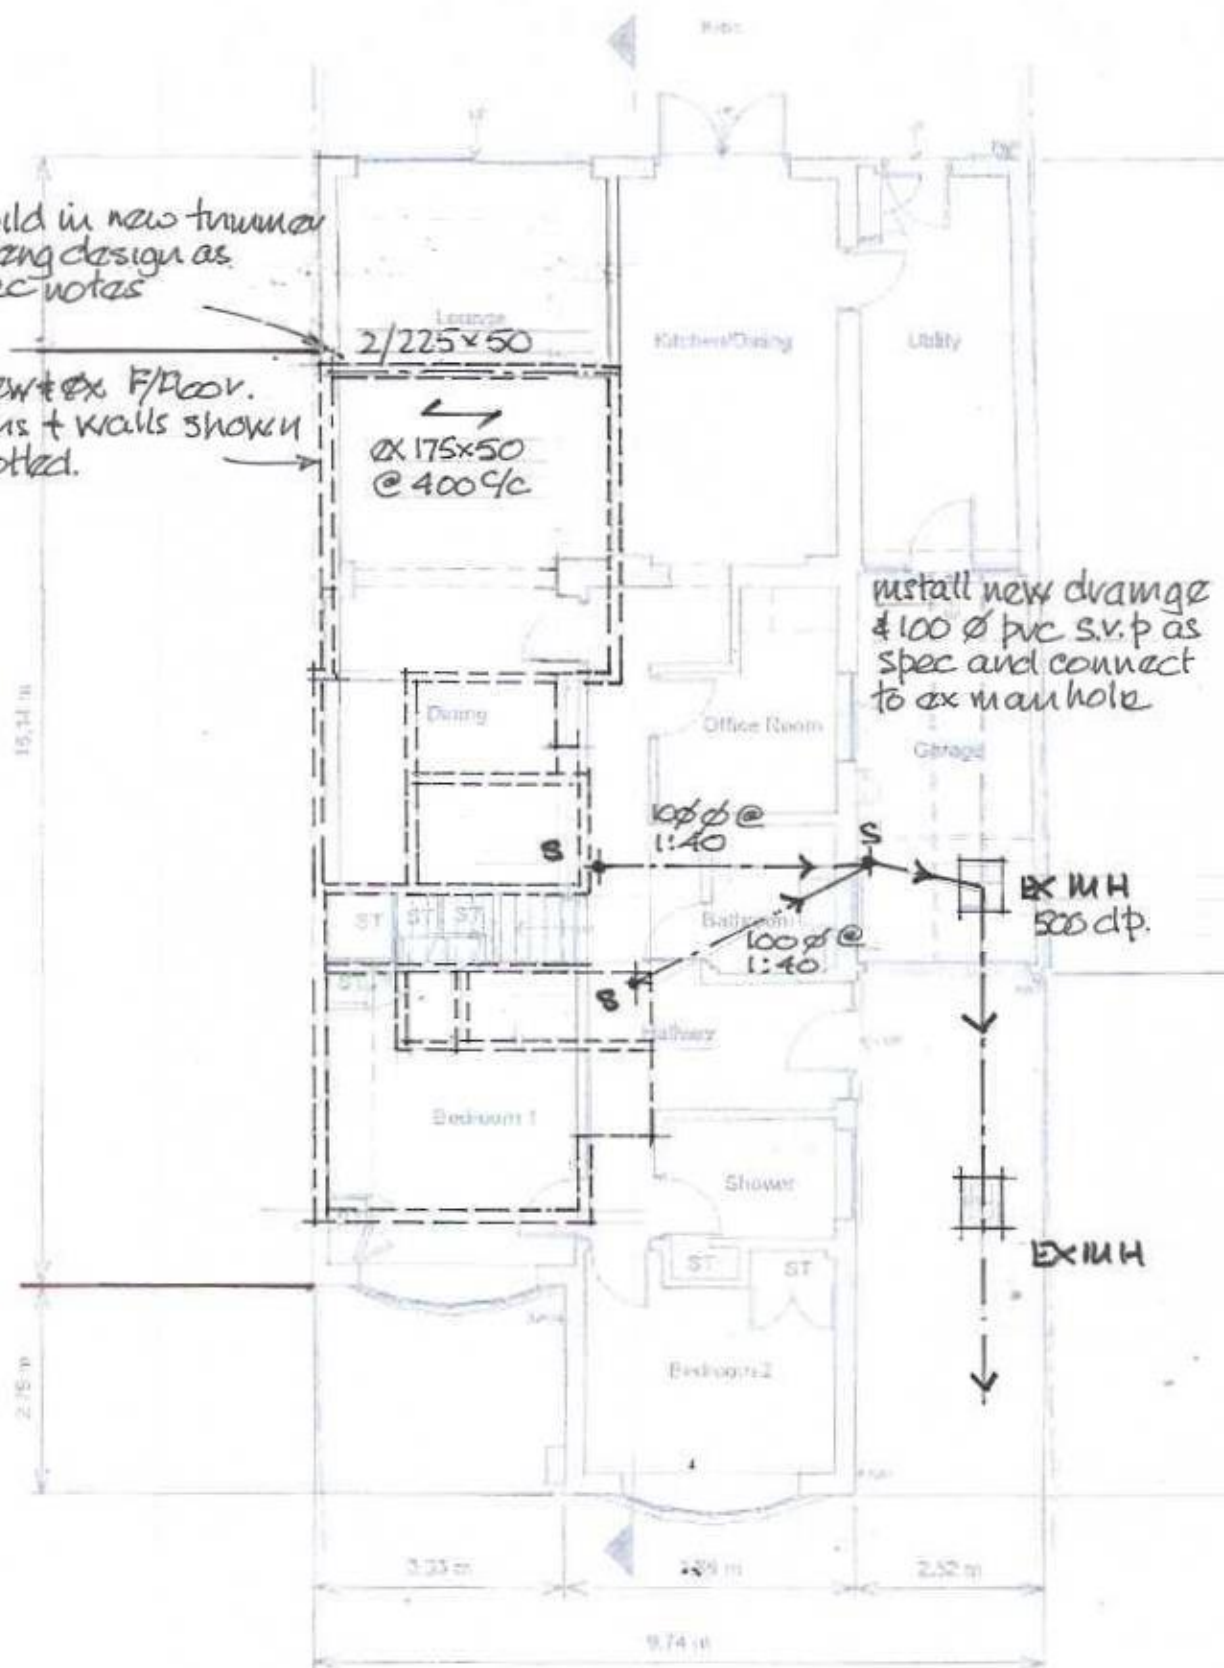

Ground Floor Plan PROPOSALS (1:100)

83A BARHAM, RIDE  
DWG L/R/015/04/11A