


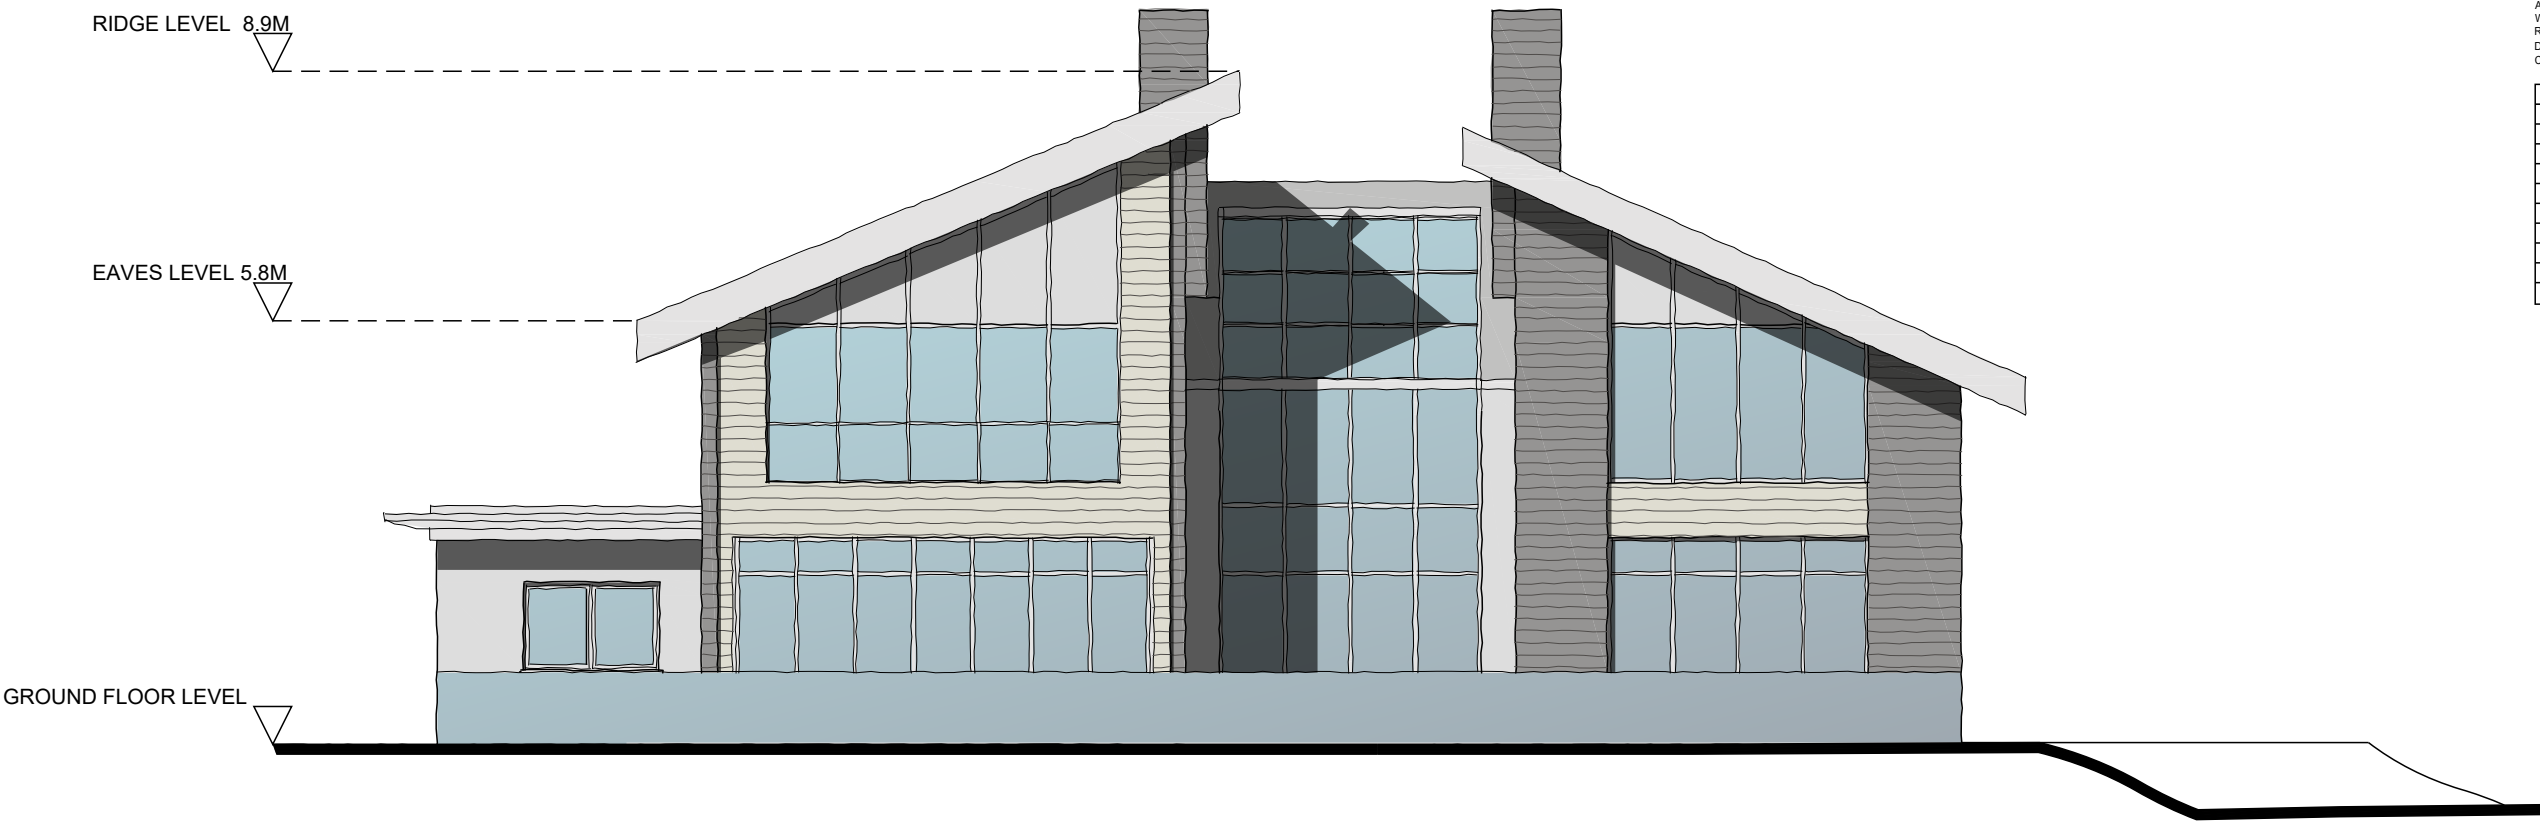

South Elevation




West Elevation

Disclaimer
THIS DRAWING MUST NOT BE SCALED UNLESS ISSUED FOR PLANNING PURPOSES.
ALL DIMENSIONS ARE TO BE VERIFIED PRIOR TO SETTING OUT, COMMENCING
WORK, OR PRODUCTION OF FABRICATION DRAWINGS.
REPORT ANY DISCREPANCIES TO THE SUPERVISING OFFICER IMMEDIATELY.
DRAWINGS MARKED AS 'DRAFT' ARE FOR APPROVAL ONLY AND NOT ISSUED FOR
CONSTRUCTION PURPOSES. COPYRIGHT ©

Rev	Description	By	Date
A	General amendments for planning	GH	14.06.17
B	General amendments for planning	GH	21.06.17
C	Removal of '3 Storey' Element	GH	11.10.17
D	Adjustment of ridge level	GH	08.11.17

1:100 scale Bar
This Drawing has been produced for printing onto A3 size paper,

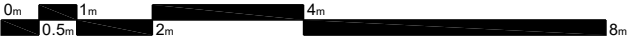

Day • Tanner Partnership ARCHITECTURE AND PLANNING

CLIENT Mr & Mrs D Bamber

JOB Broomfield, Lower Sandhurst Road,
Finchampstead, RG40 3TH

DRG Proposed Elevations 2/2

www.daytanner.co.uk

Suite 1A
Market House
19-21 Market Place
Wokingham
Berkshire
RG40 1AP
0118 989 0808
info@daytanner.co.uk