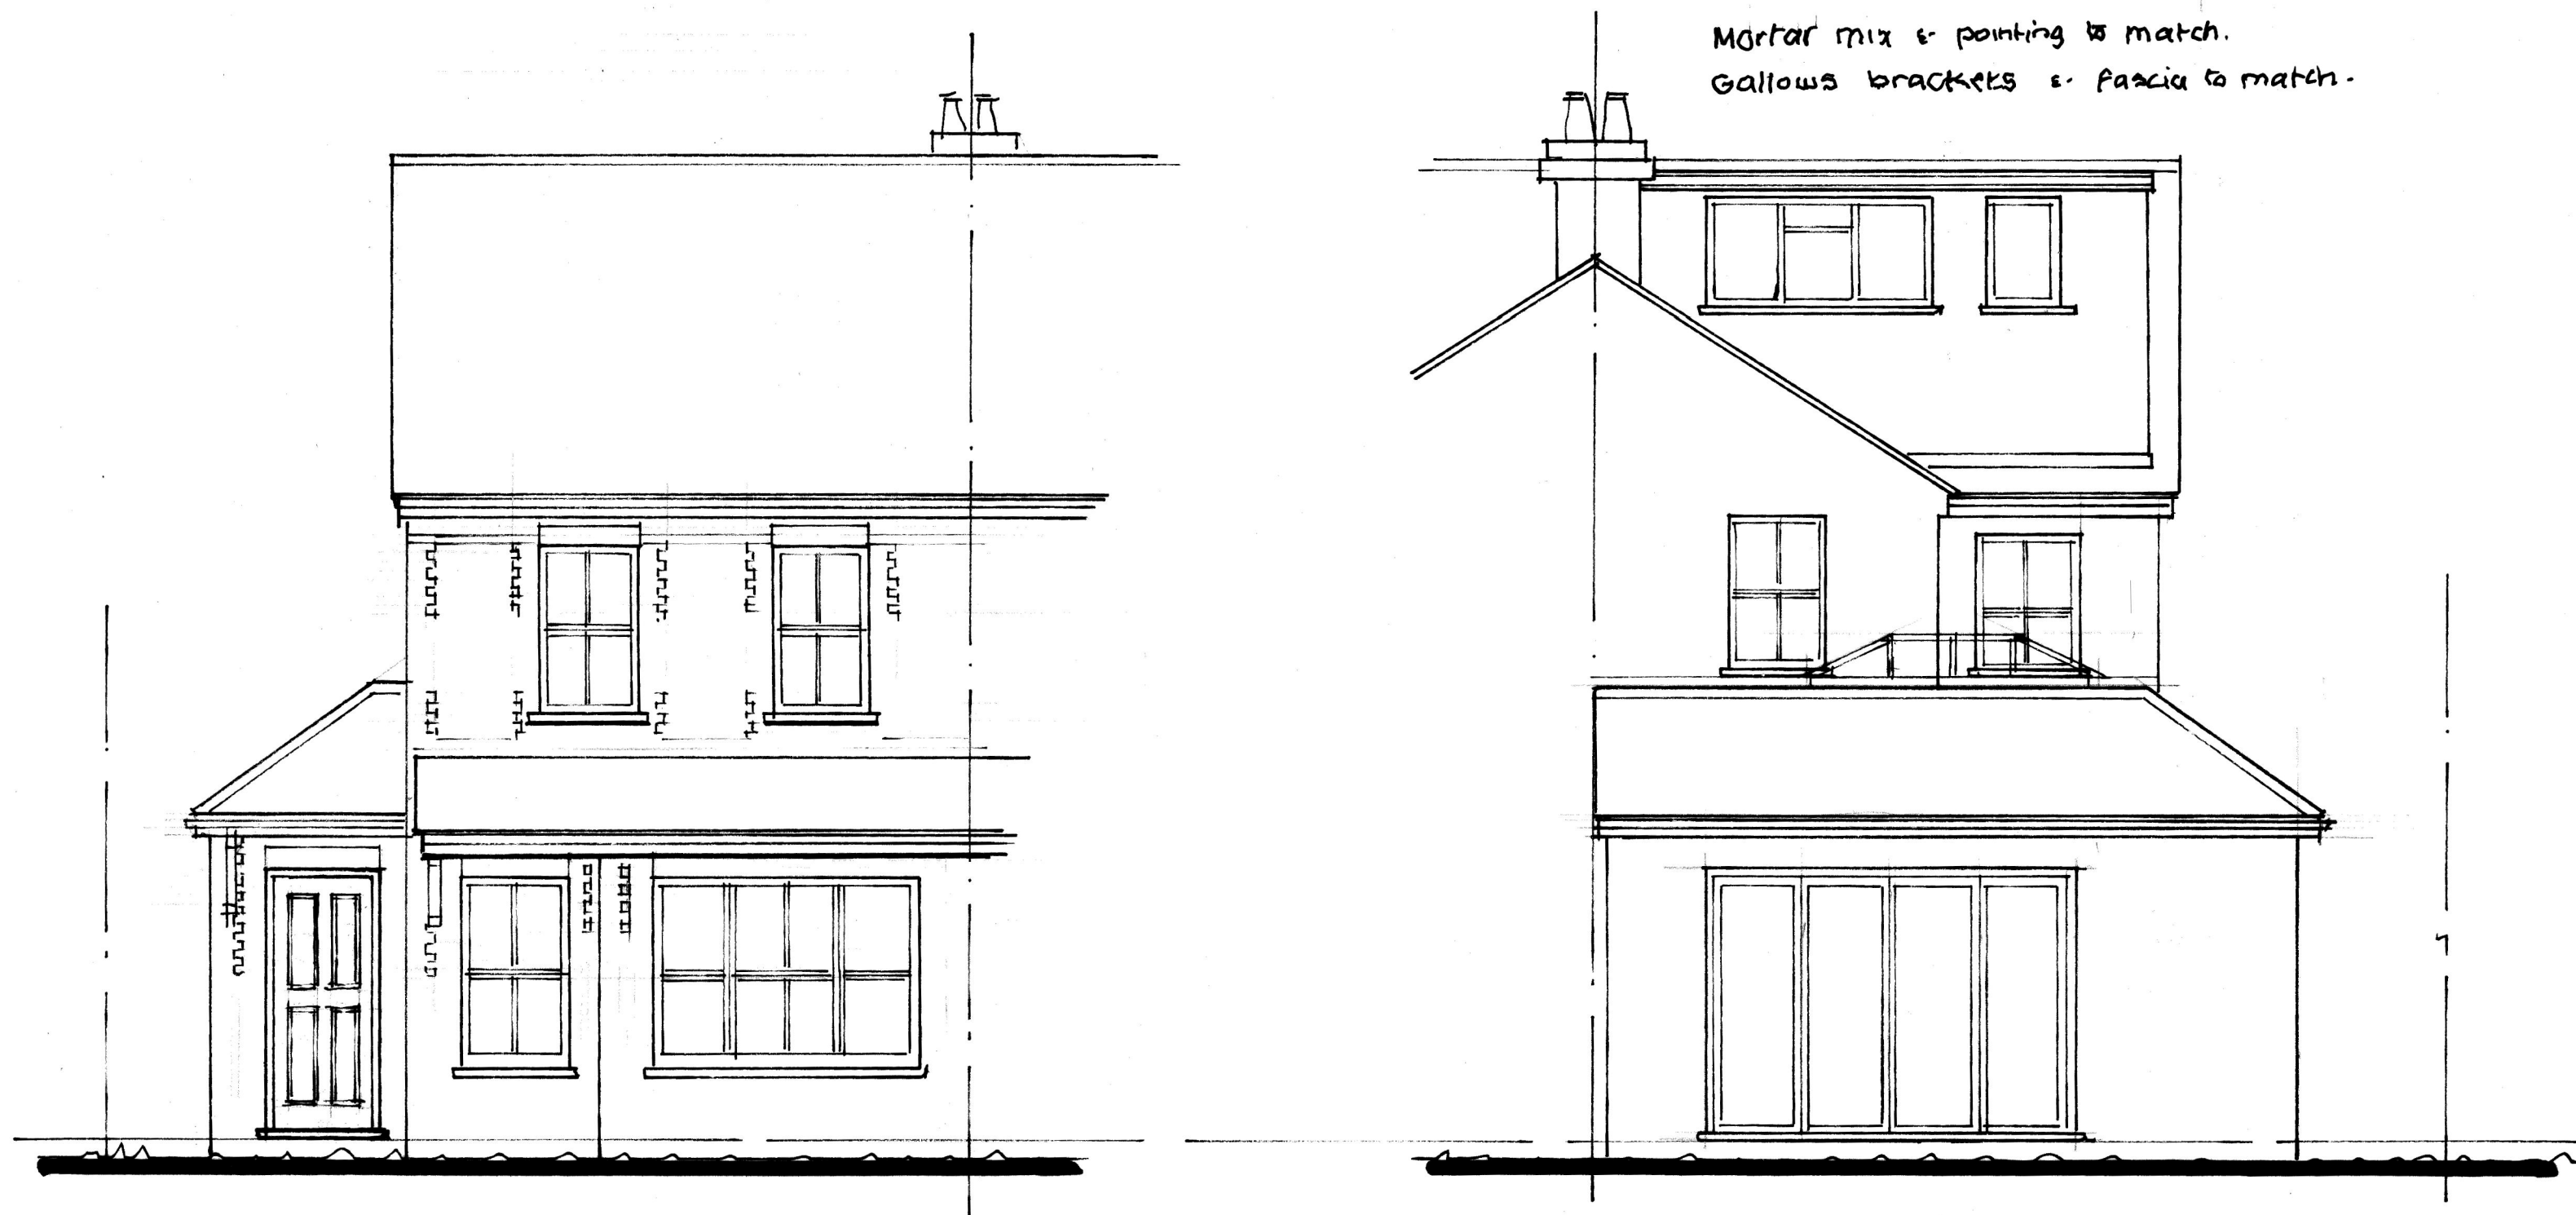
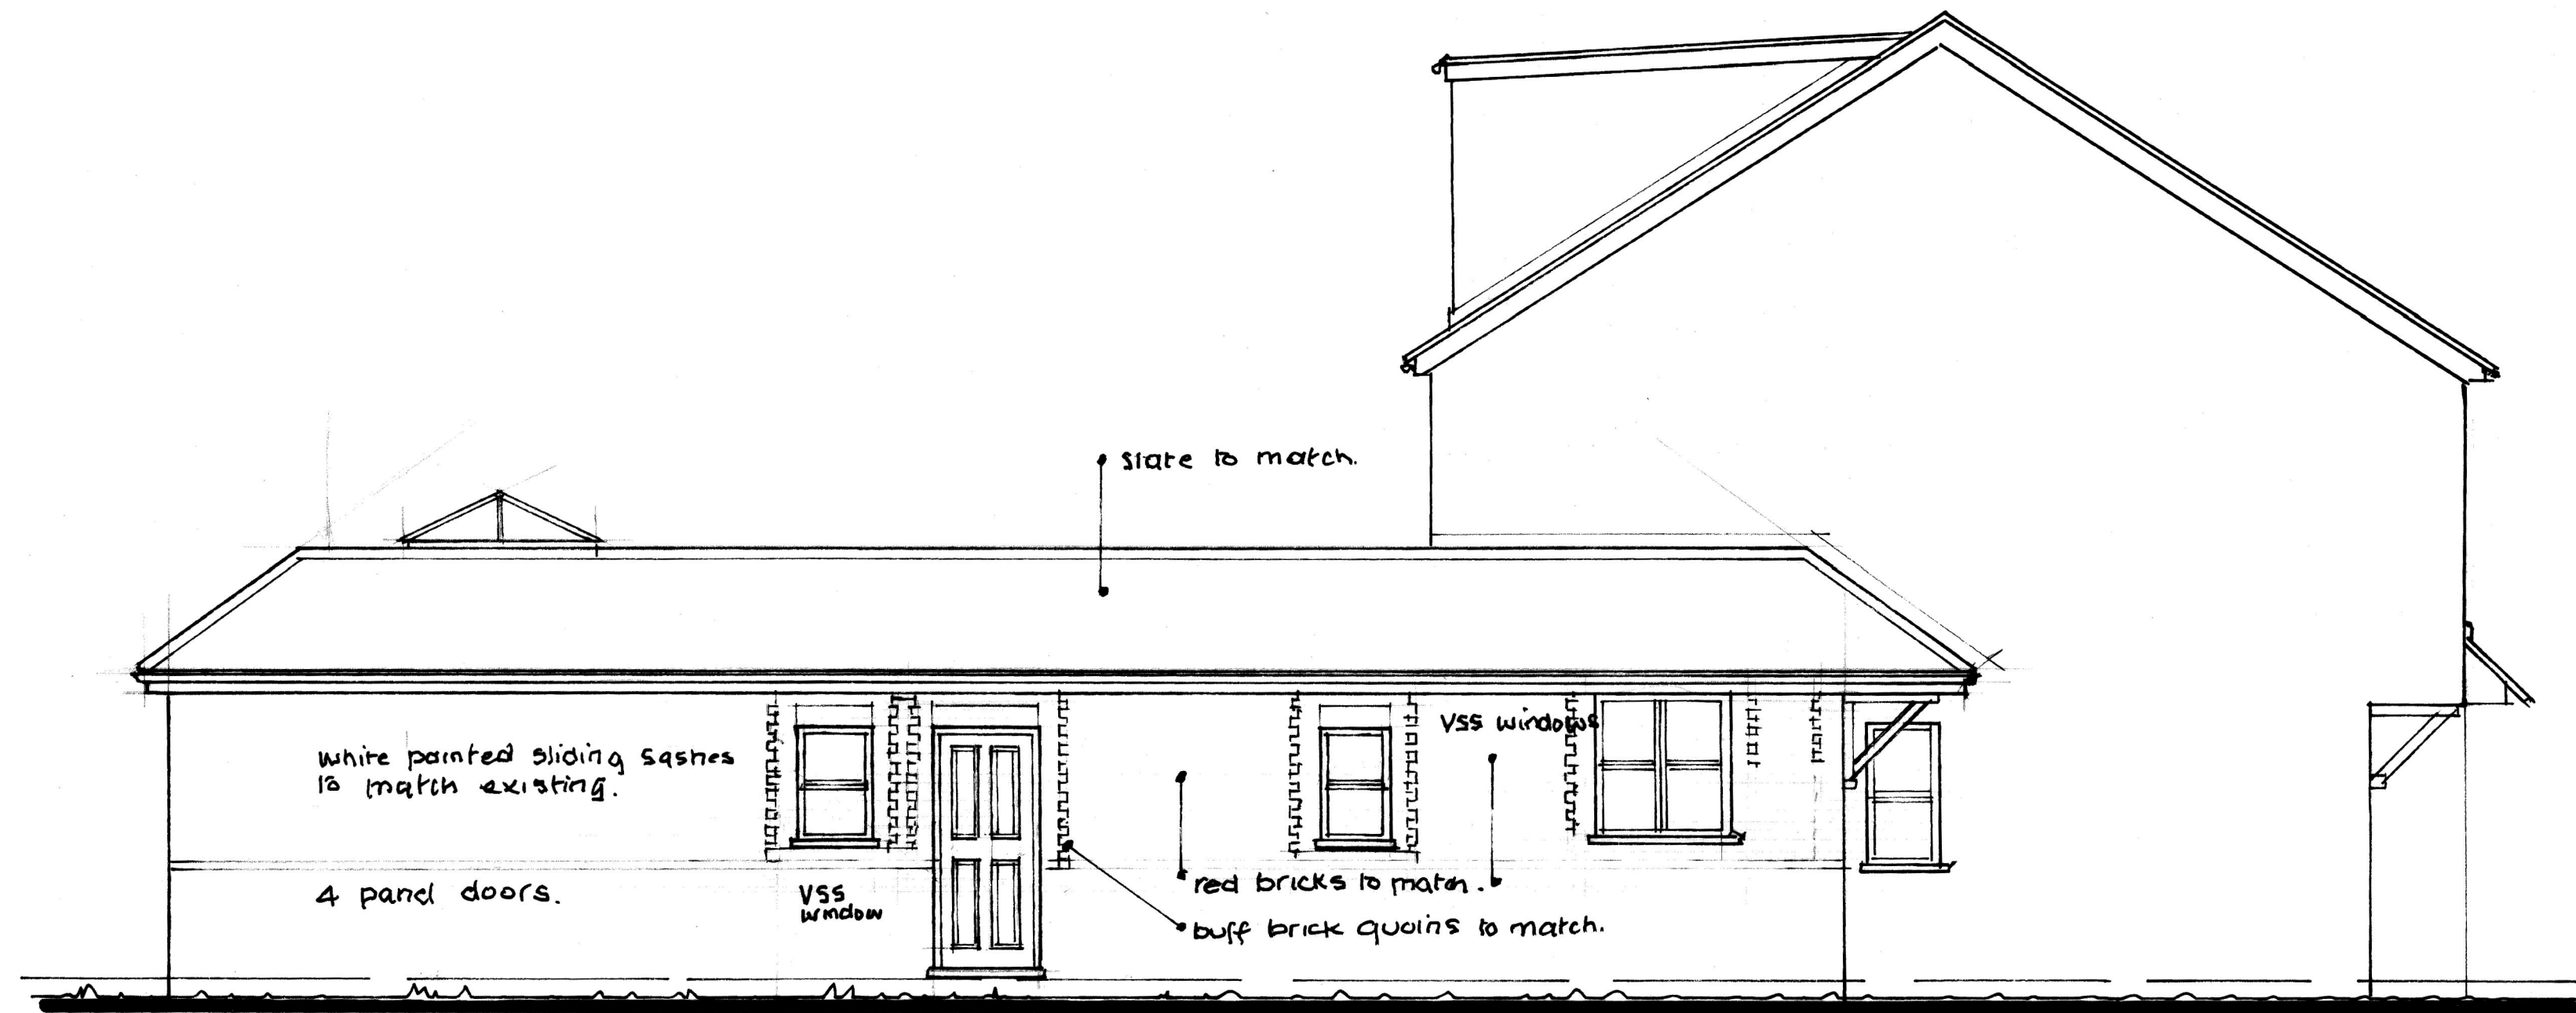


R.G. BUTLER & ASSOCIATES
32, FAWCETT CRESCENT
WOODLEY, RG5 3HU,
Tel 0777 401 3684

1, MONTROSE VILLAS, HINTON ROAD,
HURST, RG10 0BU

PROPOSED ELEVATIONS

Scale 1:50 (A2) Dwg N
date June 2025 1248/4^A