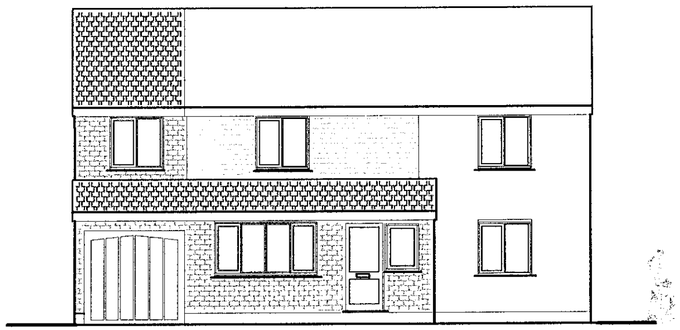

Extension shown in coloured brick and roof tiles

FRONT ELEVATION

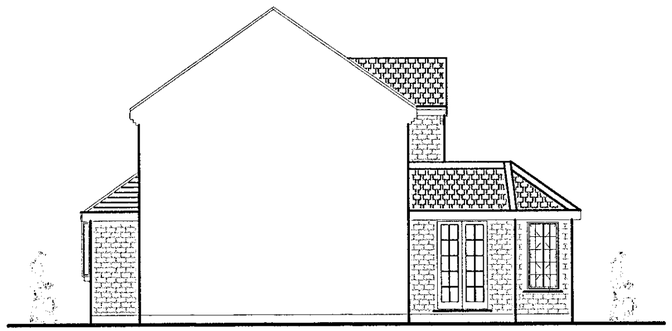

SIDE ELEVATION



SIDE ELEVATION



REAR ELEVATION

SITE PLAN 1:500

01.MAR2000* 0696

APPROVED

Date 3rd Feb 2000	Drwg No SH2000/1
Scale 1:100 & 1:500	Drawn By Brian

BSL DESIGN SERVICES

103 Bridgestone Drive Bourne End
Buckinghamshire SL8 5XQ
Email: bslides@globalnet.co.uk
Telephone: 01628 530246

Client: Mr & Mrs Howlett 8 Woodpecker Close Twyford

CD 24/5/00

FastCAD

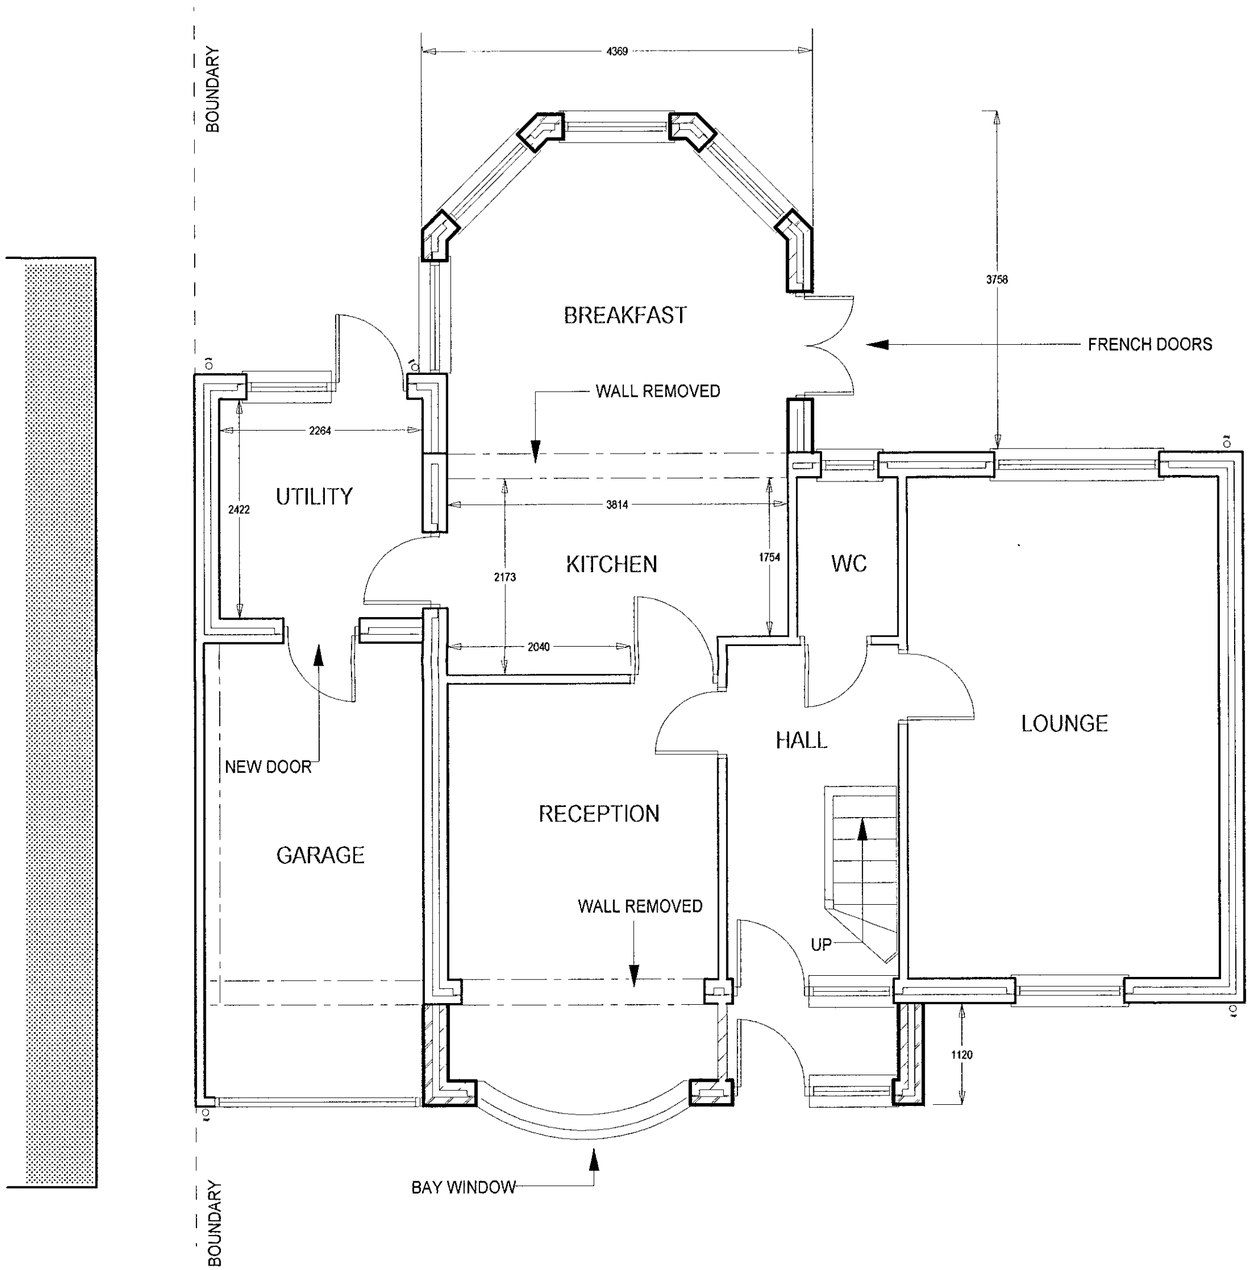

PROPOSED GROUND FLOOR PLAN

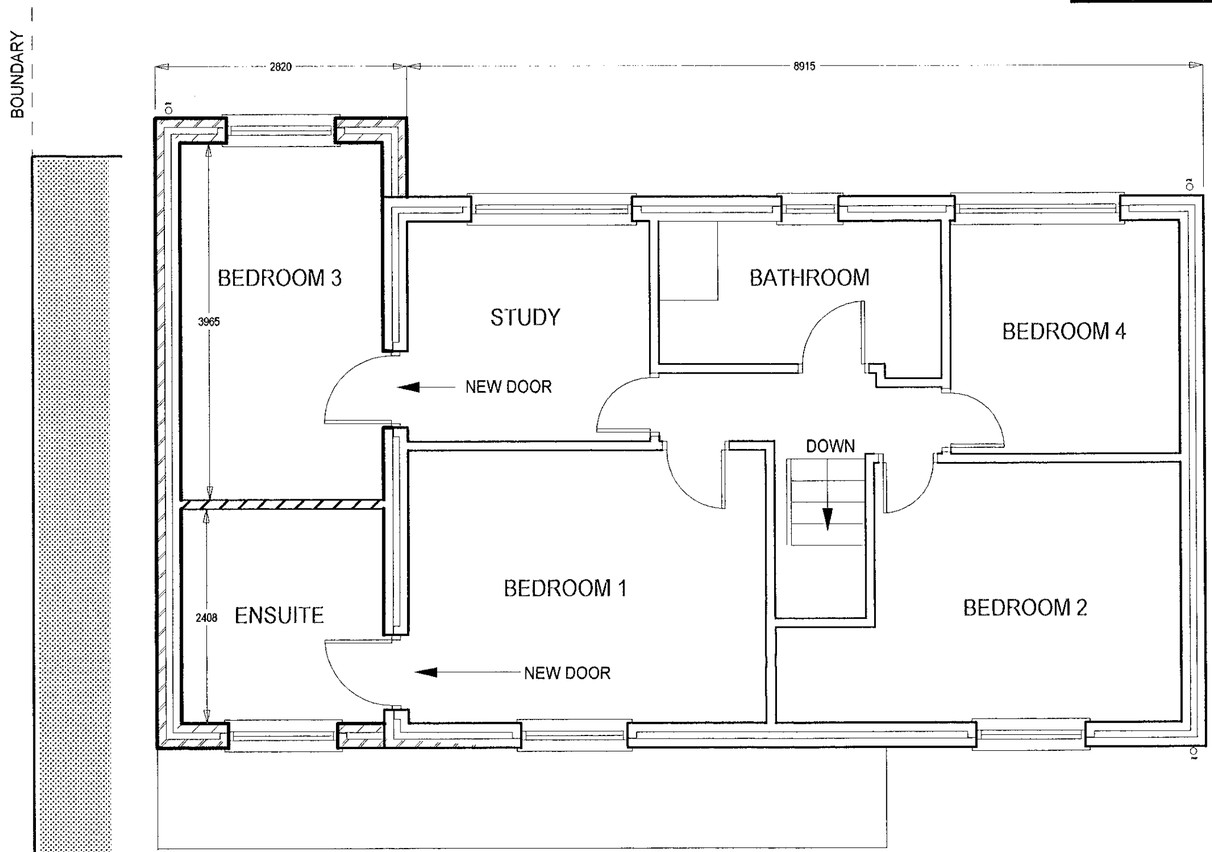

PROPOSED FIRST FLOOR PLAN

APPROVED

01.MAR2000* 0696

Date 2.2.2000	Drwg No SH 2000
Scale 1:50	Drawn By Brian

BSL DESIGN SERVICES
103 Bridgestone Drive Bourne End
Buckinghamshire SL8 5XQ
Email: bsldes@globalnet.co.uk
Telephone: 01628 530246

Client: Mr & Mrs Howlett 8 Woodpecker Close Twyford

24/5/00