PROPOSED TWO STOREY SIDE EXTENSION AND CONSERVATORY AT 194, LODDON BRIDGE ROAD, WOODLEY, BERKS. RG5 4BS.

FOR MR. P. RUMBOLD. JAN. 2000 SCALE 1:50 DRWG. Nº PR/RB 02

APPROVED

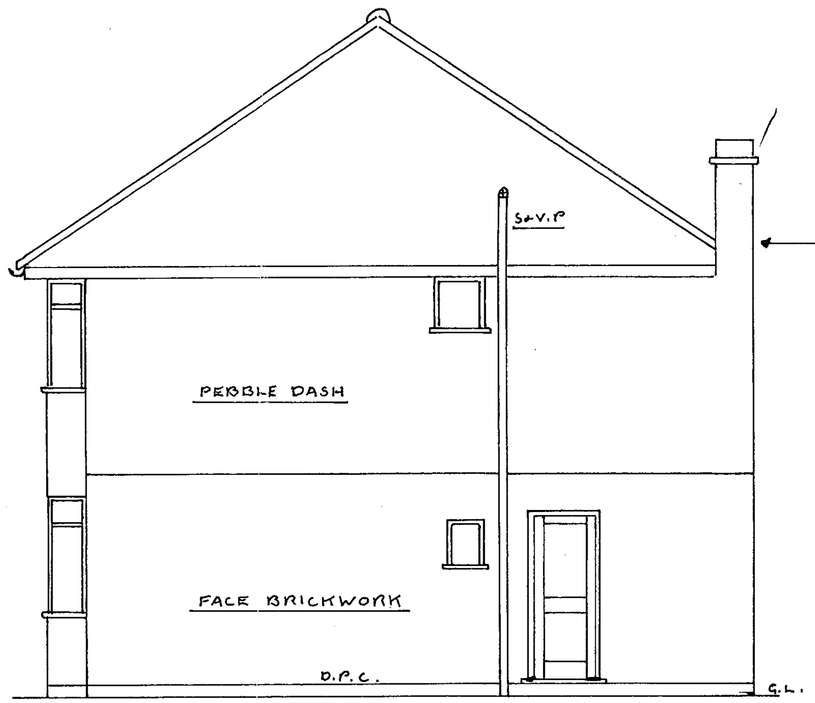

EXISTING SIDE ELEVATION

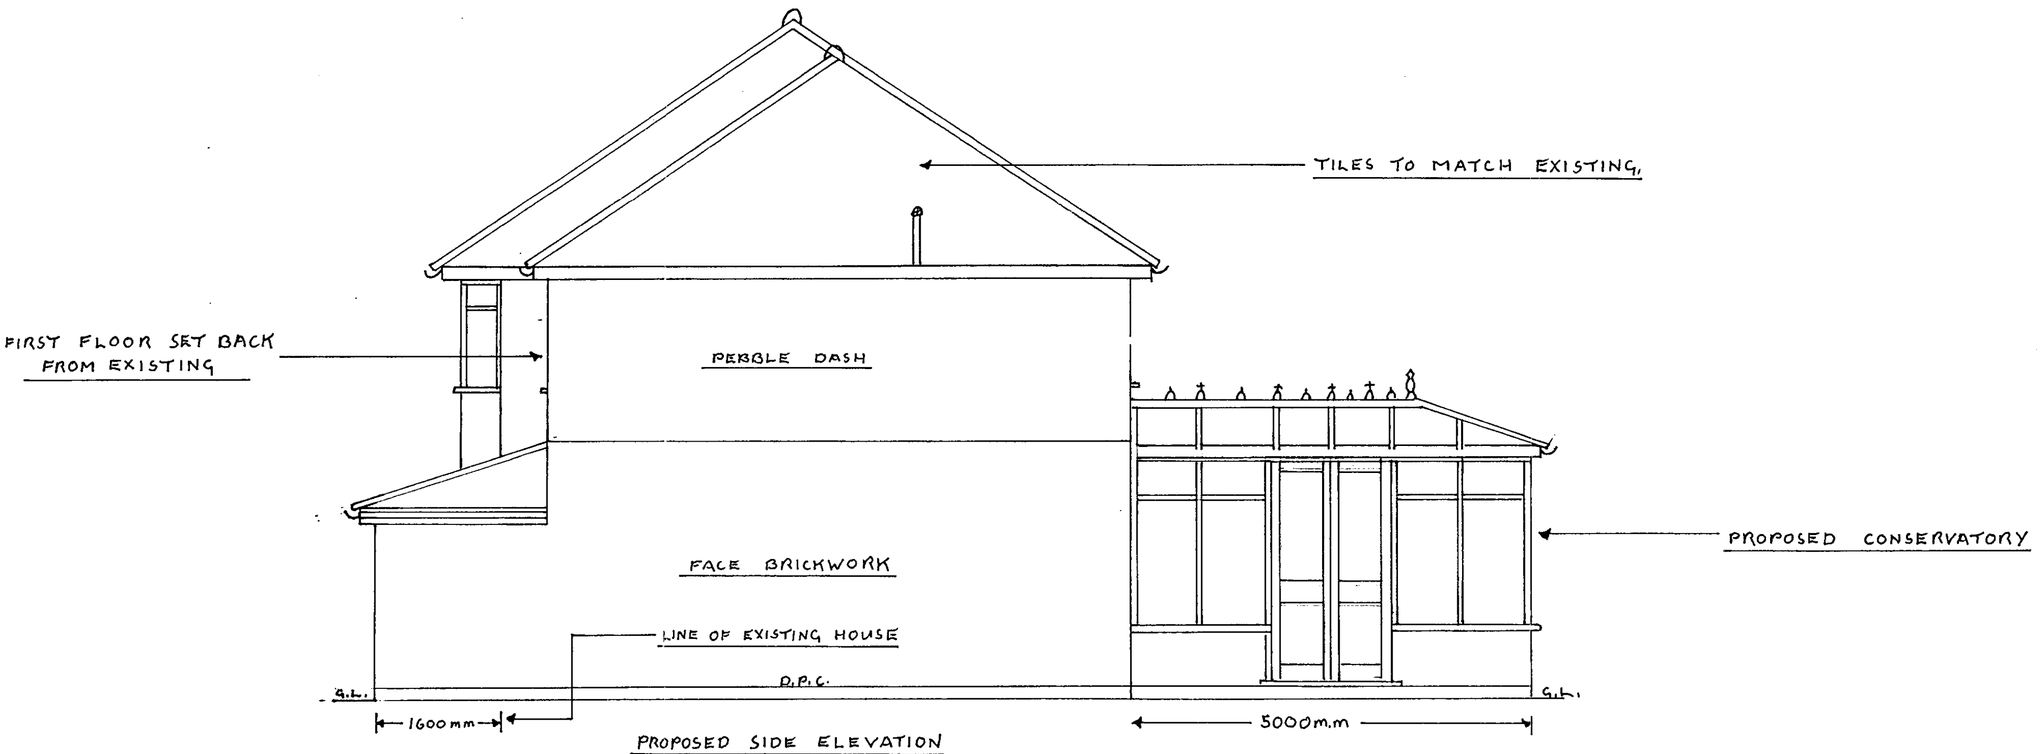

PROPOSED SIDE ELEVATION

02.MAR2000* 0697

3.5x7.5m.
22.5
25m - 45
12m 57mm.

02.MAR2000* 0697

PROPOSED TWO STOREY SIDE EXTENSION AND CONSERVATORY AT 194, LODDON BRIDGE ROAD, WOODLEY, BERKS.. RG5 4BS.
FOR MR P. RUMBOLD, JAN. 2000 SCALE 1:50 DRWG. Nº PR/RB 01

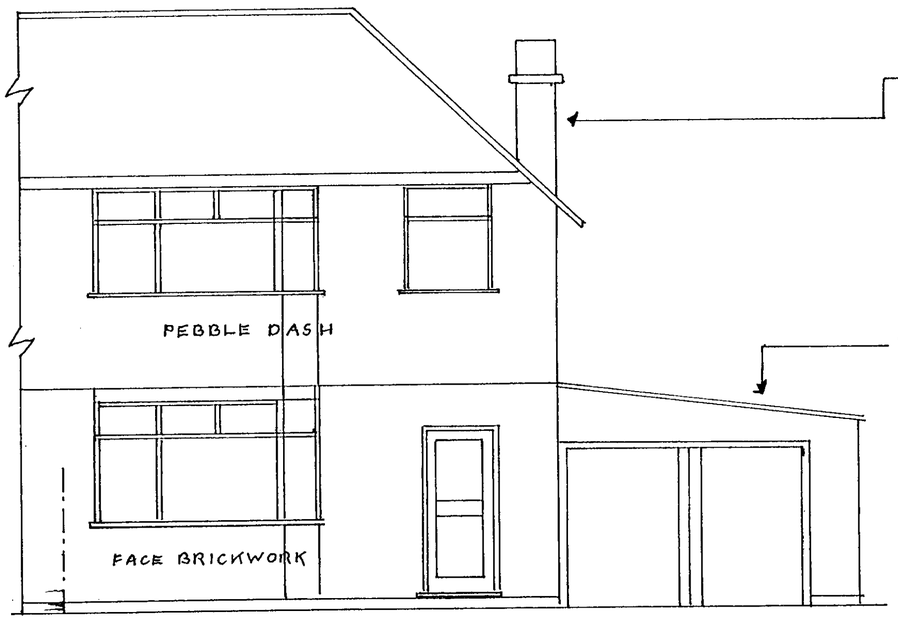

EXISTING FRONT ELEVATION

EXISTING STACK REMOVED

EXISTING CAR PORT REMOVED

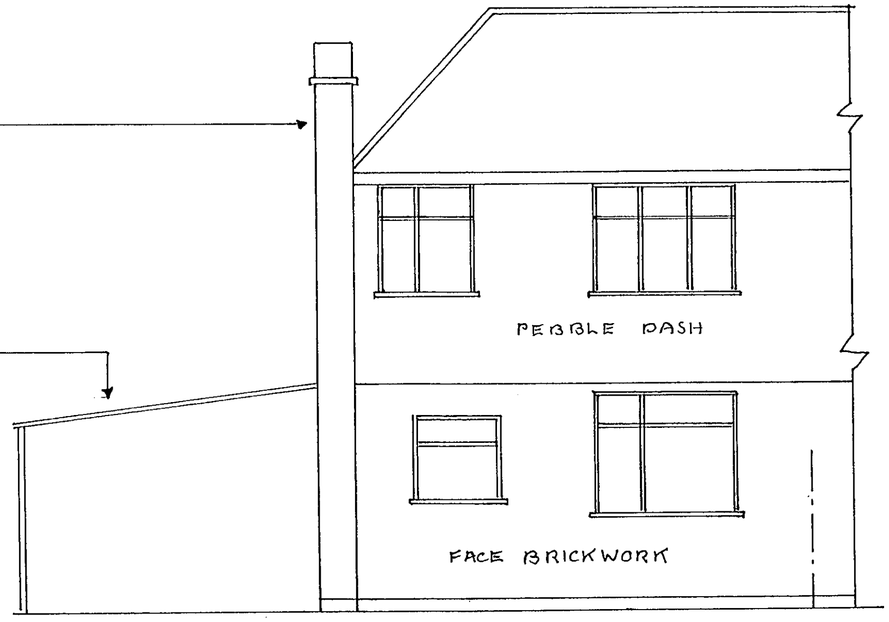

EXISTING REAR ELEVATION



PROPOSED FRONT ELEVATION

Revised Plan.

PEBBLE DASH TO MATCH EXISTING

ROOF TILES TO MATCH EXISTING

FACE BRICKWORK TO MATCH EXISTING

BOUNDARY



PROPOSED REAR ELEVATION

PLANNING SERVICES	RPT
POL	TLS
DC	CHF
APP	
CS	
24 MAY 2000	
COPIES TO:	ACK:
	FILE:

PROPOSED TWO STOREY SIDE EXTENSION AND CONSERVATORY AT 194, LODDON BRIDGE ROAD, WOODLEY, BERKS., RG5 4BS.
FOR MR P. RUMBOLD, JAN. 2000 SCALE 1:50 DRWG. Nº PR/RB01

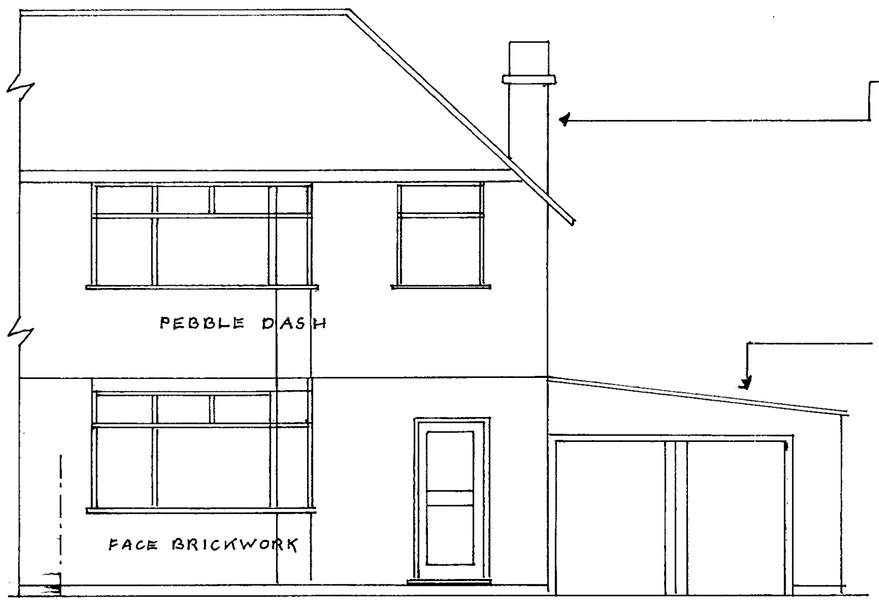

EXISTING FRONT ELEVATION

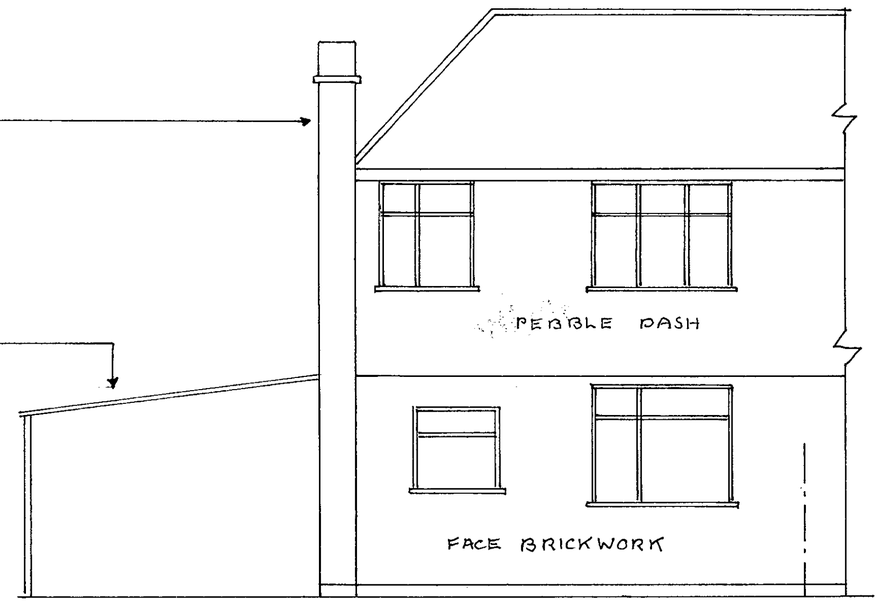

EXISTING REAR ELEVATION

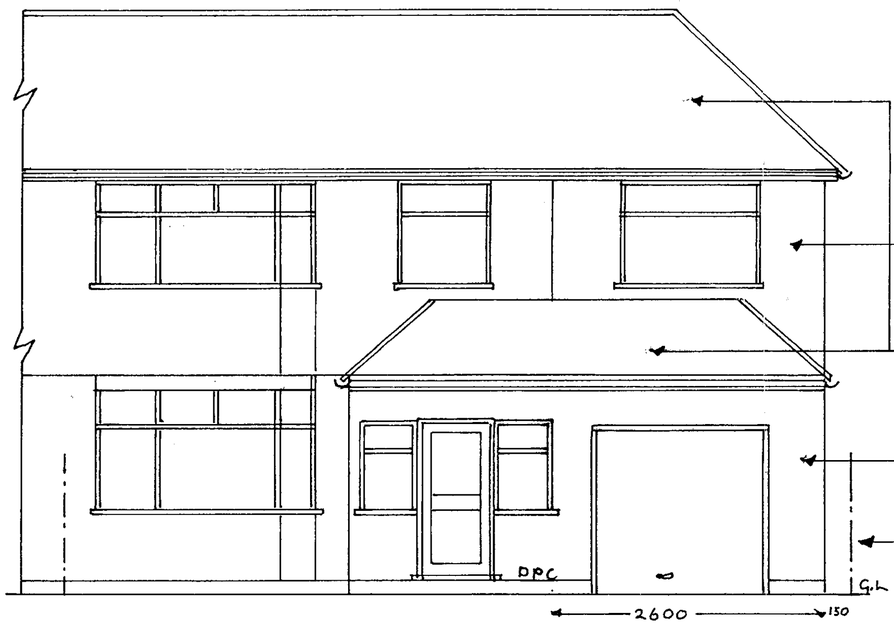

PROPOSED FRONT ELEVATION



PROPOSED REAR ELEVATION



SUPERSEDED

02.MAR2000* 0697