NOTES.

30.MAR.2000 1035

1. Remove flat roof.
2. Construct 35° pitch roof with slate covering to match main building.
3. Replace door and window, painted softwood to match main building.

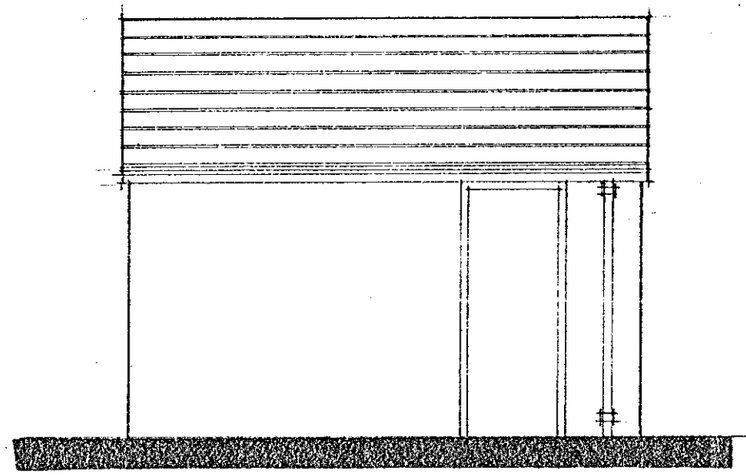

NORTH ELEVATION

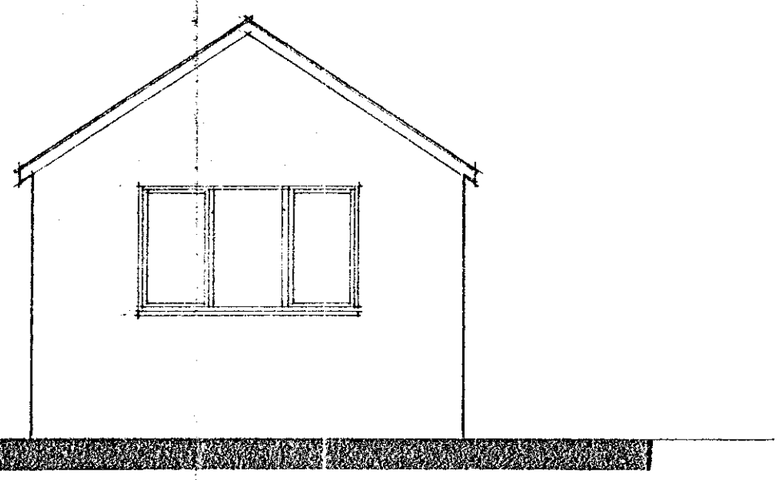

WEST ELEVATION

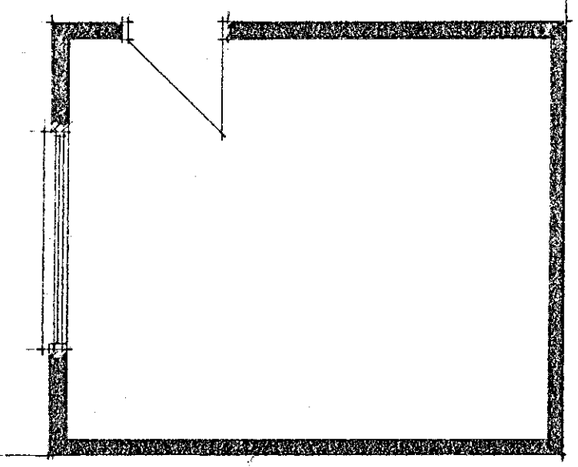

GROUND FLOOR PLAN.

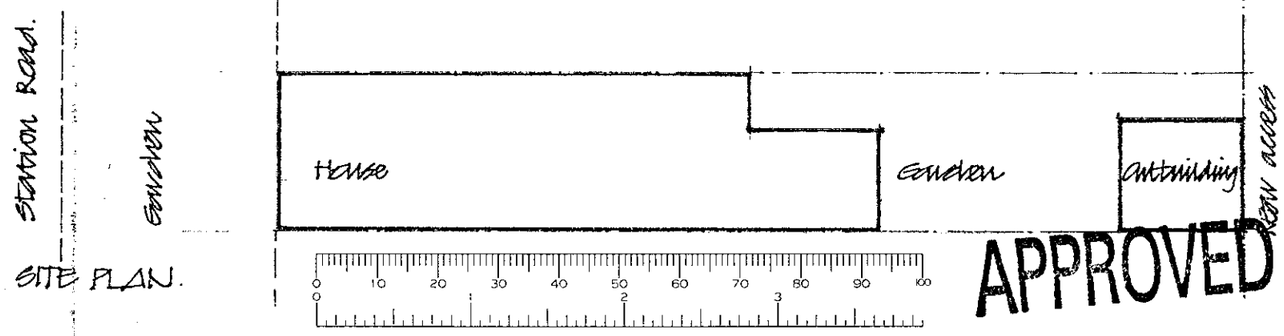

SITE PLAN.

APPROVED

John Challis Chartered Architect	NOTES: All dimensions must be checked on site and not scaled from this drawing.	Client: Mr G Somersby Job Title: Proposed refurbishment of outbuilding 33 Station Road, Twyford.	Scale: 1:50 Drawn by: JC Date: March 2000	Drawing Title: Plans and elevations Drg No.: 9918/6 Rev:

A PRODUCT OF THE UNO RANGE – ARCHITECT CAT. No. 7313

420×297mm A3