DENNIS HADLEY
STRUCTURAL ENGINEERING AND BUILDING DESIGN
Telephone: 0118 9700800 Facsimile: 0119 9701170

NOTES:

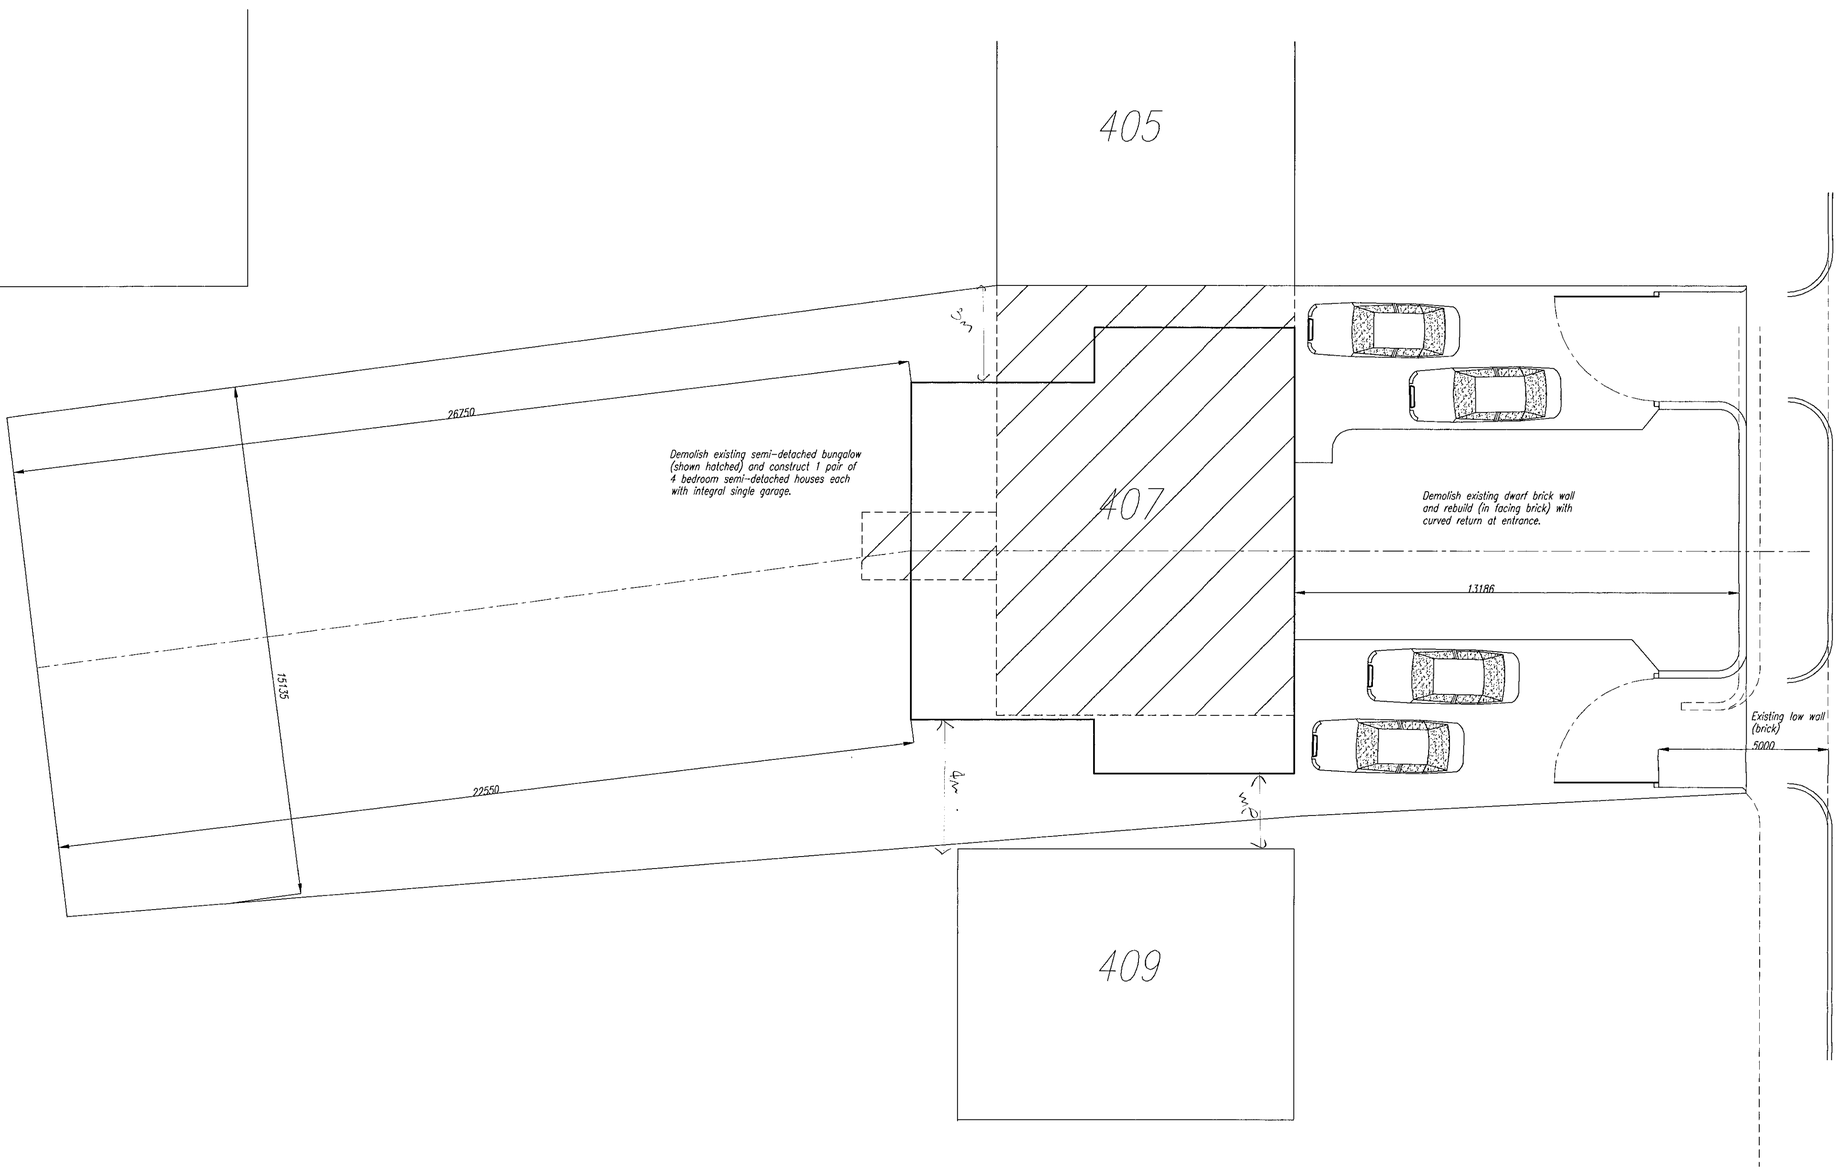

All new main services connections subject to local authority and service providers requirements and conditions.

All surface water drainage to soakaway.

13.APR.2000* 1204

PROJECT

Proposal to demolish existing semi-detached bungalow and erect a pair of 4 bedroom semi-detached dwelling houses. each with integral garage.

DWG. TITLE

Proposed siting and access layout

REFUSED

SCALE: 1:100

DATE: 17.3.2000

DRAWN BY: DRH

CHECKED BY:

DWG. NO.

00317:01

REV.