NOTES



FRONT ELEVATION



SIDE ELEVATION



SIDE ELEVATION

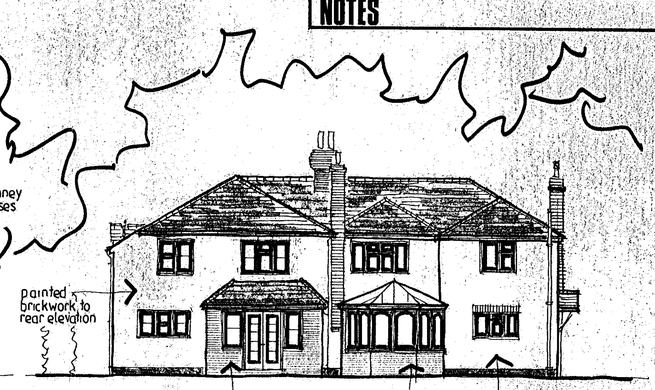

REAR ELEVATION

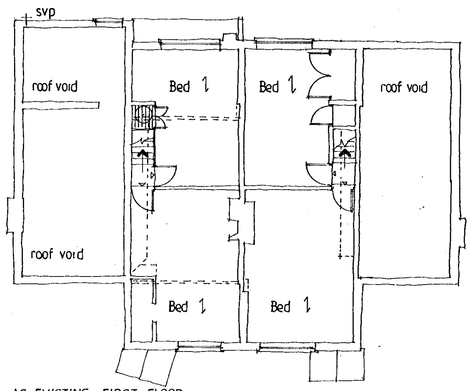

AS EXISTING · FIRST FLOOR

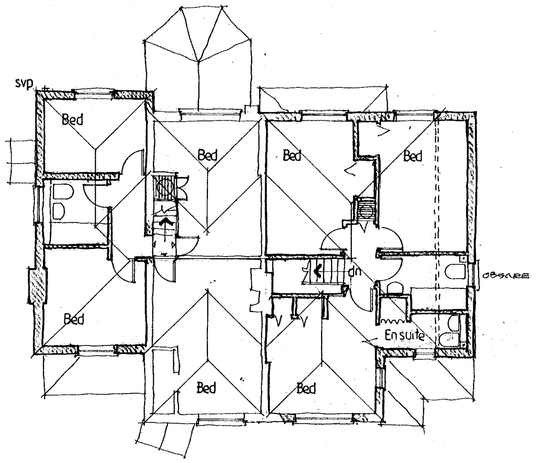

AS PROPOSED · FIRST FLOOR

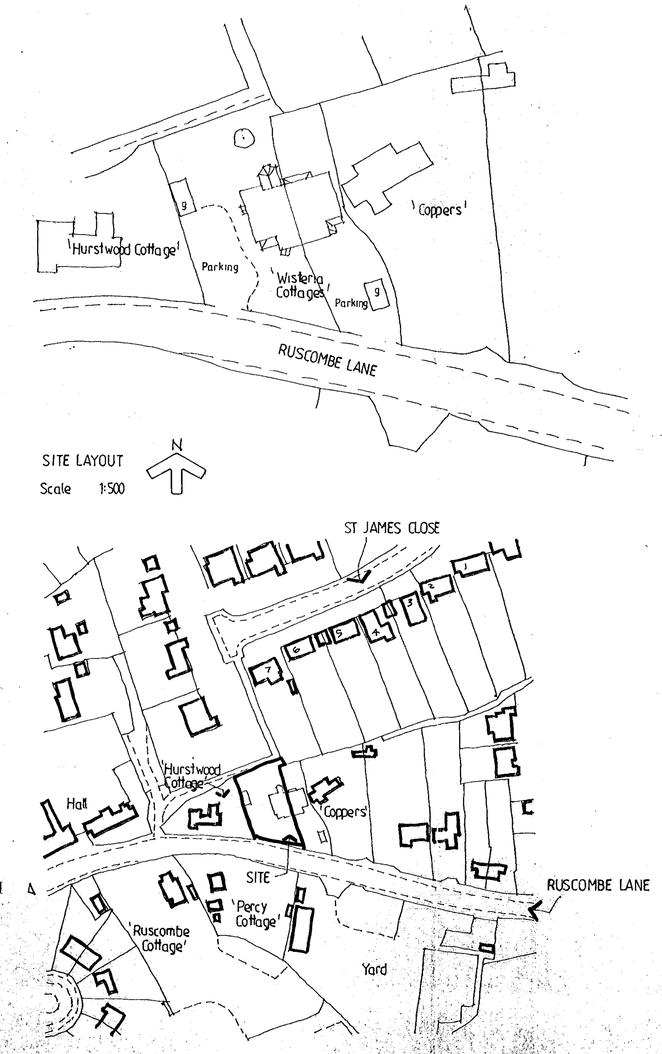

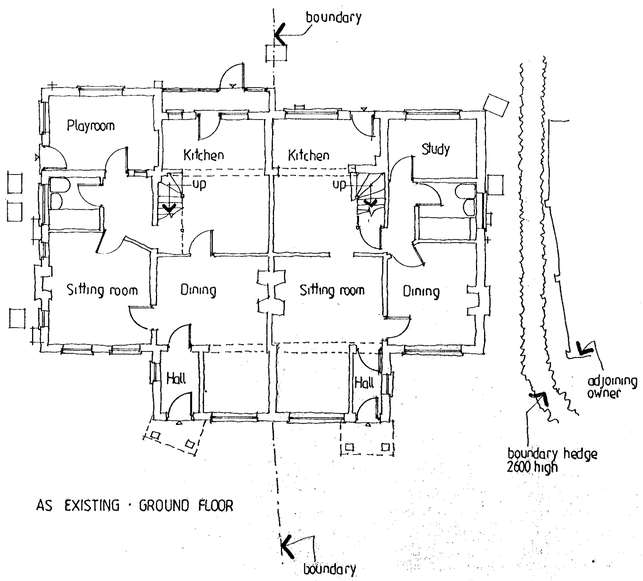

AS EXISTING · GROUND FLOOR

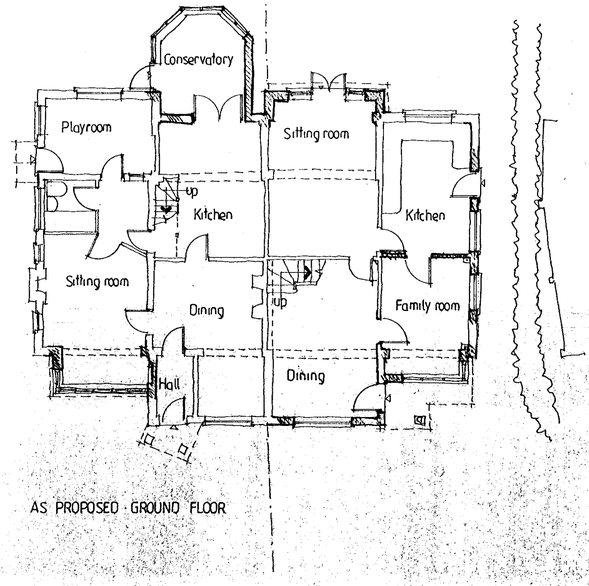

AS PROPOSED · GROUND FLOOR

REVISIONS AND PRINTS

6	PLANNING APPN 1	5.5.2000
6	PLANNING APPN 2	"
1	CLIENT 1	"
1	CLIENT 2	"
	08 MAY 2000	1451

CLIENT
MR AND MRS C.ROGERS
'Wisteria Cottage',
Ruscombe Lane,
Ruscombe, Berkshire.
RG10 9JP

PROPOSED EXTENSIONS AND ALTERATIONS.

Plans as existing
Elevations
Site/Location plans

APPROVED

DRAWN Alan Miller ACIOB

SCALE 1:100 1:1250 1:500 **DATE** 2 May 2000

WESSEX DESIGN CONSULTANTS
9 NIGHTINGALE GARDENS,
SANDHURST,
BERKSHIRE, GU47 9DQ.
Tel. 01252 872555 Fax: 01252 890127

DRAWING NO 1230/1

AMI SUPPLIES 1025

NOTES



FRONT ELEVATION



SIDE ELEVATION



SIDE ELEVATION

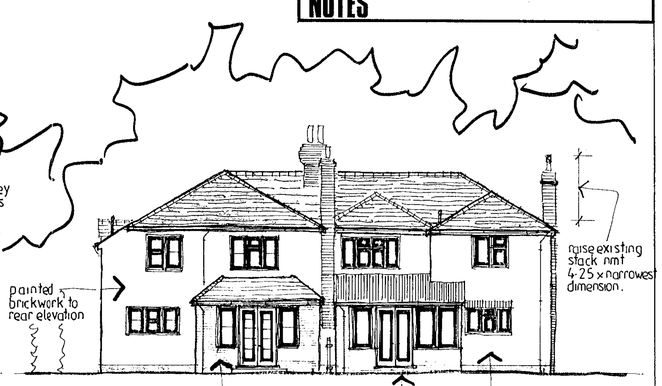

REAR ELEVATION

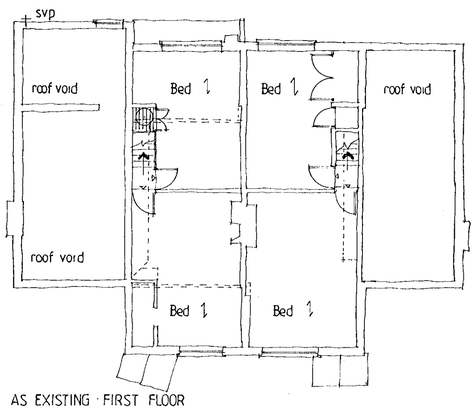

AS EXISTING · FIRST FLOOR

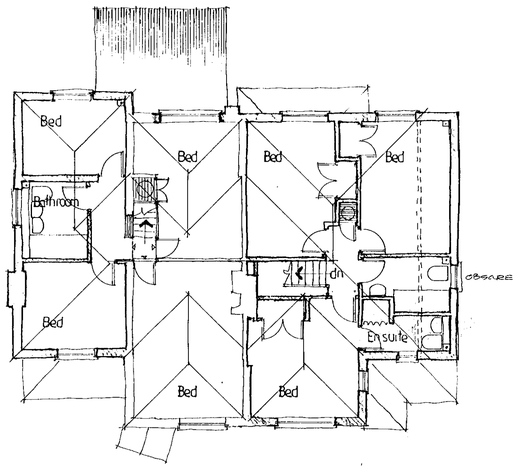

AS PROPOSED · FIRST FLOOR

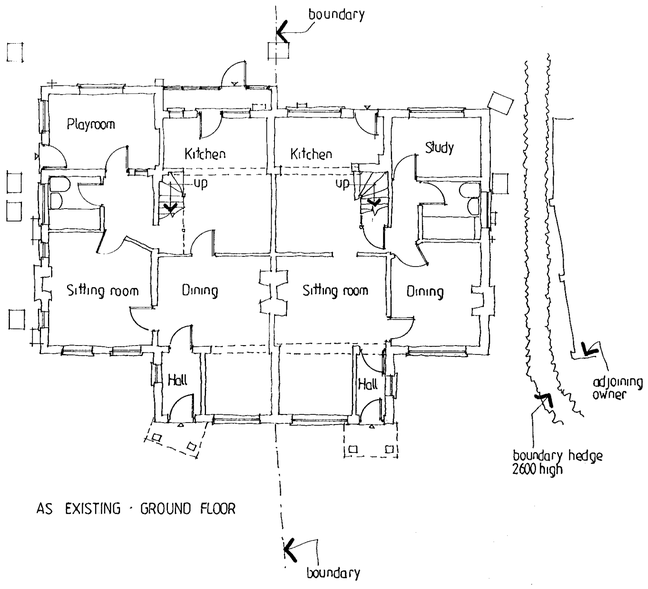

AS EXISTING · GROUND FLOOR

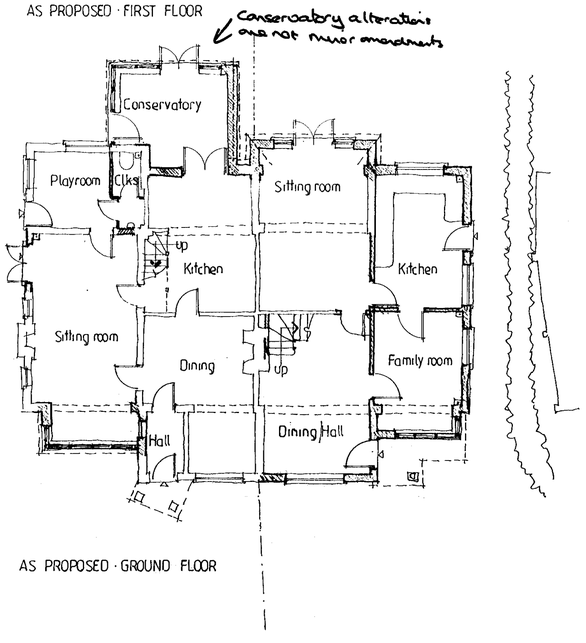

AS PROPOSED · GROUND FLOOR

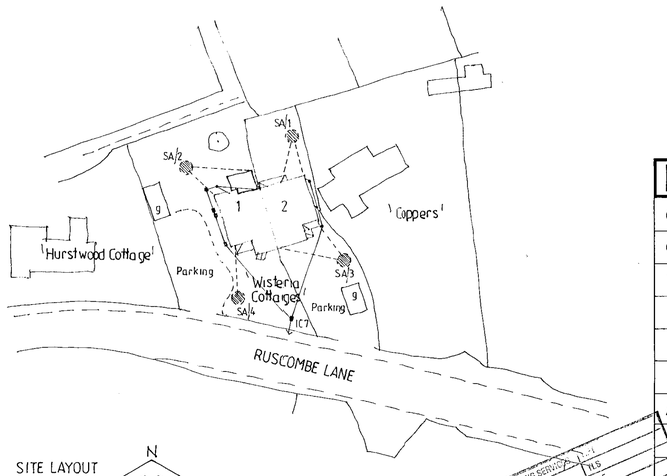

SITE LAYOUT
Scale 1:500

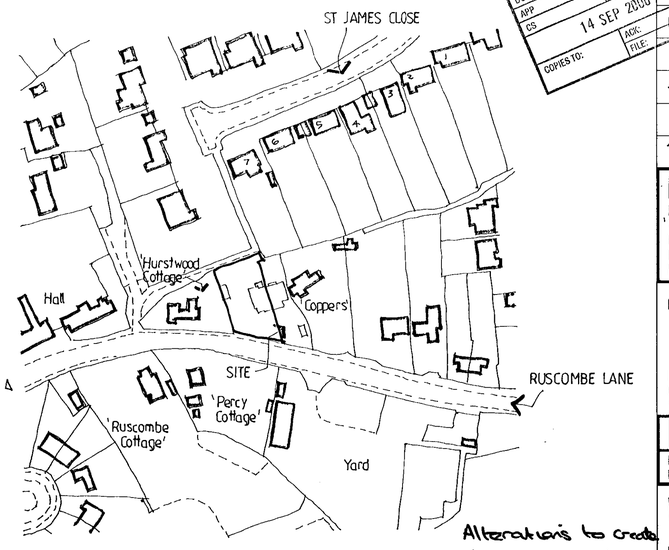

LOCATION PLAN
Scale 1:1250

PLANNING SERVICES	N.S
POL	EDF
DC	
APP	
CS	14 SEP 2000
COPIES TO:	ACK:
	FILE:

REVISIONS AND PRINTS

6	PLANNING APPN 1	5.5.2000
6	PLANNING APPN 2	"
1	CLIENT 1	"
1	CLIENT 2	"
1	STRUCT ENGINEER (BOB HEWITT)	10.7.2000
1	CLIENT (for STRUCT ENGR)	31.7.2000
A	PLAYROOM DOOR CANOPY REMOVED, FRENCH DOORS ADDED TO M1 SITTING ROOM, CLOAKS ADDED TO M1 PLAYROOM, CONSERVATORY AMENDED, BATHROOM TO M1 REMOVED FROM GRD FLOOR, M2 STAIR AMENDED.	3.9.2000
2	BOTH CLIENTS	6.9.00
1	STRUCTURAL ENGINEER	5.9.00
B	CONSERVATORY ADDED BACK IN, M1 BATHROOM INCREASED IN SIZE, M1 SITTING ROOM BAY WINDOW AMENDED, M1 FRONT BED GRD OMITTED	10.9.00
4	BUILDING REGS APPN	11.9.00
1	STRUCT ENGINEER	"
4	LOCAL AUTHORITY - PLANNING DEPT	12.9.00

CLIENT

MR AND MRS C.ROGERS,
'Wisteria Cottage',
Ruscombe Lane,
Ruscombe, Berkshire.
RG10 9JP

MRS G. COULING,
2 Wisteria Cottage,
Ruscombe Lane,
Ruscombe, Berkshire.
RG10 9JP

PROPOSED EXTENSIONS AND ALTERATIONS.

Plans · as existing
Elevations
Site/Location plans

DRAWN Alan Miller ACIOB

SCALE 1:100 1:1250 1:500 **DATE** 2 May 2000

WESSEX DESIGN CONSULTANTS
9 NIGHTINGALE GARDENS,
SANDHURST,
BERKSHIRE, GU47 9DQ.
Tel. 01252 872555 Fax: 01252 890127

DRAWING NO 1230/2 A B B

Alterations to create patio door in side elevation and alterations to Bay window are approved as minor Amendments - See letter of the 19th Sept 2000.
The proposed alterations to the conservatory are not minor Amendments.

AMI SUPPLIES 1025