

ALL FLASHINGS SUPPLIED AND FITTED BY BUILDER TO SUIT CONSERVATORY FRAMING.

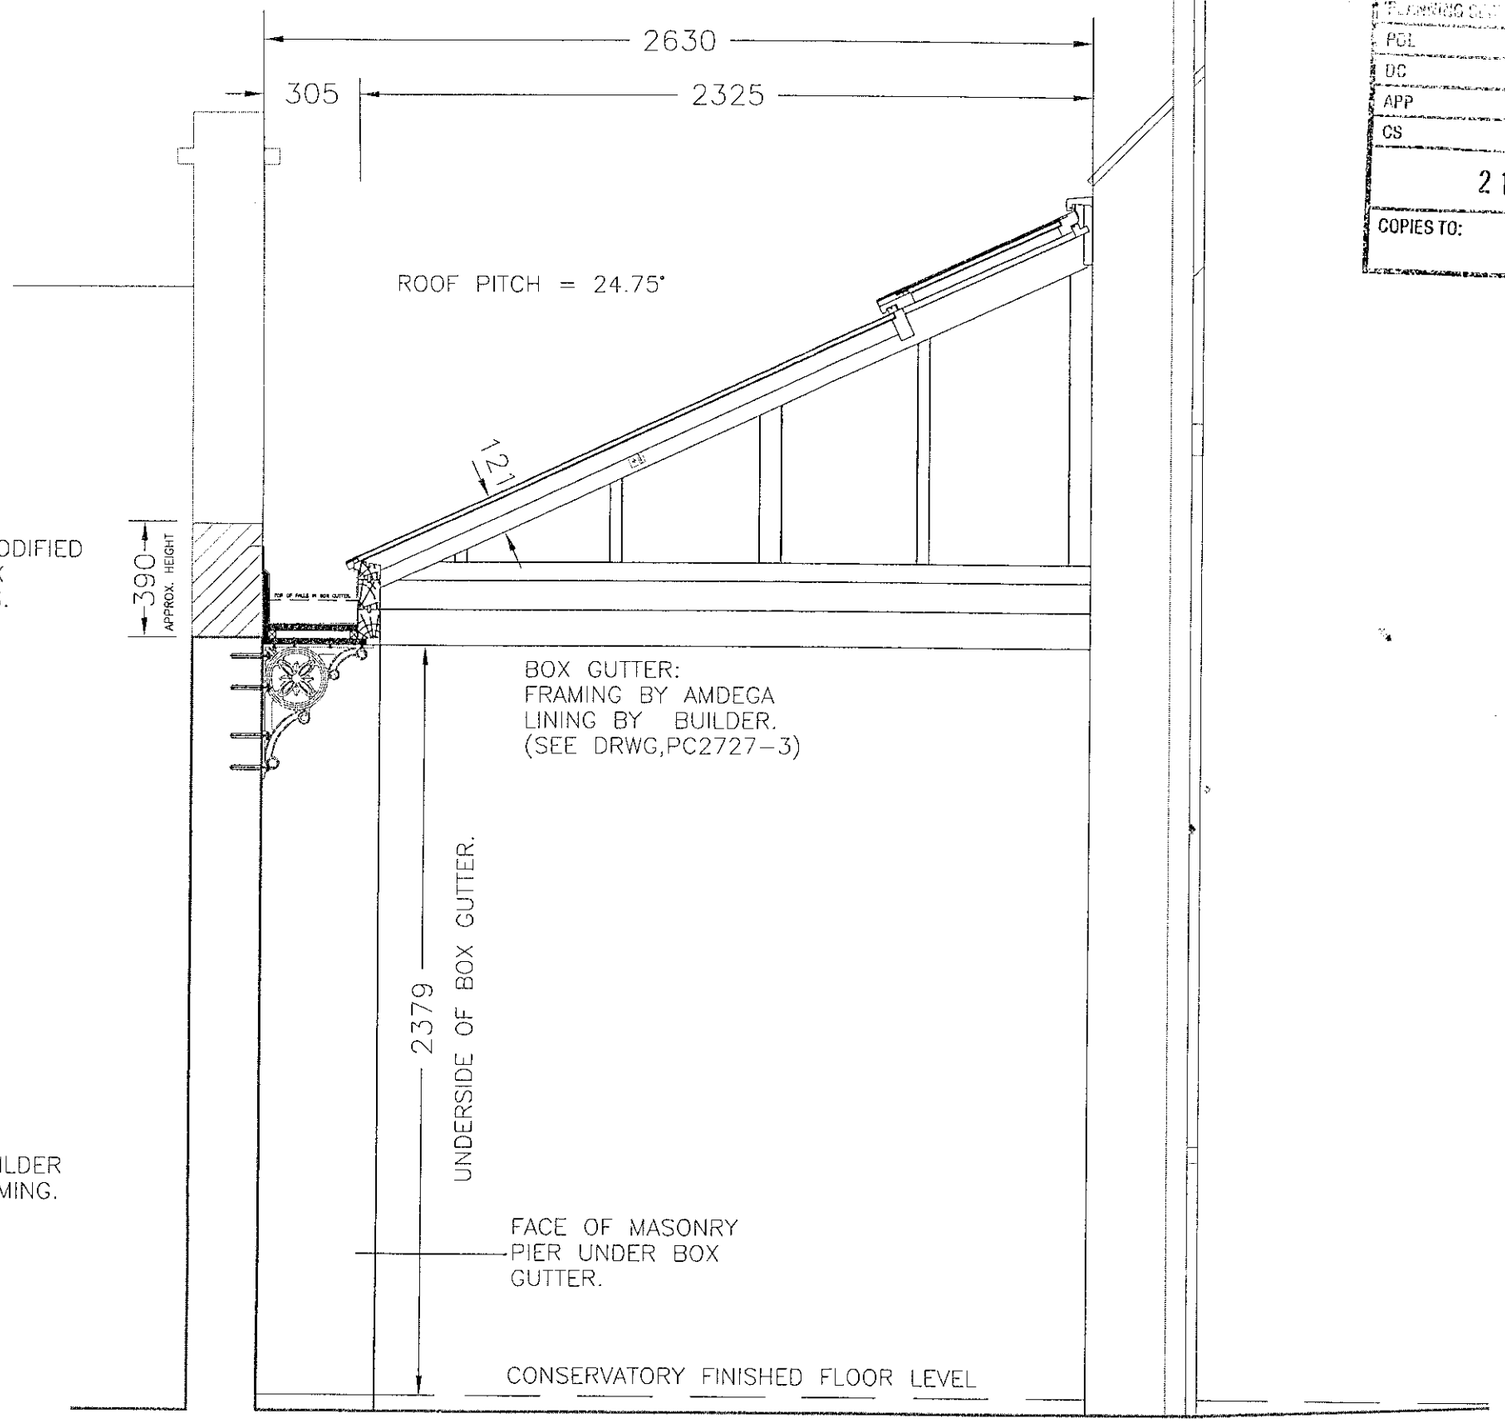

EXISTING BOUNDARY WALL MODIFIED TO TAKE CONSERVATORY BOX GUTTER SIDE AND FLASHINGS.

NEW MASONRY PIERS BY BUILDER TO SUIT CONSERVATORY FRAMING.

CROSS SECTION THRO CONSERVATORY

PLANNING SUBMISSION
PGL
DC
APP
CS
21 FEB 2001
COPIES TO:
ACK:
FILE:

AMDEGA CONSERVATORIES LTD OWNS THE COPYRIGHT OF THIS UNIT DRAWING. UNAUTHORISED PARTIAL OR COMPLETE REPRODUCTION, IN EITHER 2 OR 3 DIMENSIONAL FORM MAY RESULT IN LEGAL ACTION.

BUILDING NOTES

1. ALL SIZES ON THIS DRAWING ARE BASED UPON THE ASSUMPTION THAT THE ABUTTING WALL IS BOTH PLUMB AND SQUARE, IF THESE CONDITIONS DO NOT APPLY CORRECTION MUST BE MADE BY –
   - PACKING AND FILLING
   - ADJUSTING BASEWORK TO THE REVISED DATUM POINT
2. ENSURE WHEN SETTING OUT CONSERVATORY FFL THAT EXISTING DOORS AND WINDOWS ARE NOT OBSTRUCTED BY CONSERVATORY COMPONENTS
3. WHERE A SLOPING ROOF IS ABOVE THE CONSERVATORY, WE RECOMMEND THAT SNOW GUARDS SHOULD BE FITTED TO THE EAVES OF THE EXISTING BUILDING.

IF IN DOUBT PLEASE CONTACT AMDEGA IMMEDIATELY

		D
		C
		B
		A
DATE	REVISION	REF

CONTRACT :

AT 37 THE TERRACE
WOKINGHAM
BERKSHIRE

FOR

CLIENT
MR. R. J. MARSHALL

DRAWING TITLE
CROSS SECTION

AMDEGA
Conservatories
FAVERDALE INDUSTRIAL EST
DARLINGTON
Co DURHAM DL3 OPW
Telephone (01325) 468522
AMDEGA TECHNICAL DEPARTMENT :
Fax No : (01325) 381708

DRAWN BY: PAR	SCALE: 1:20	
CHECKED:	DRAWING NO: PC2727-2	REV
DATE: 12/02/01		

THIS IS NOT A WORKING DRAWING.



EXISTING SECTION

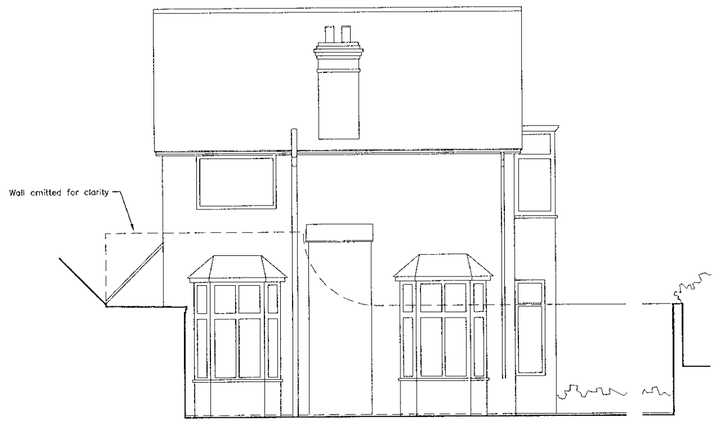

EXISTING ELEVATION

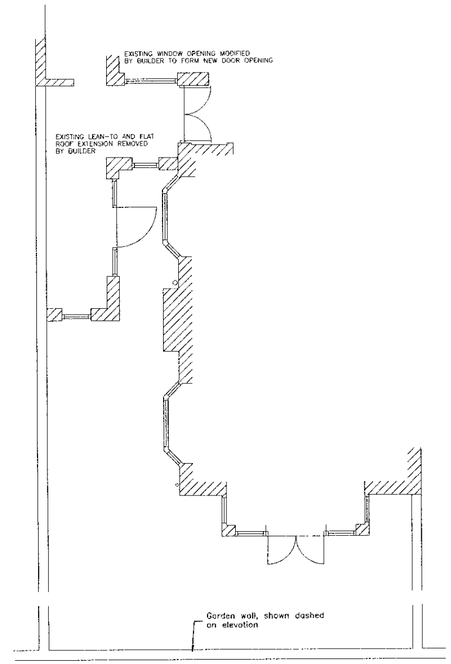

EXISTING PLAN

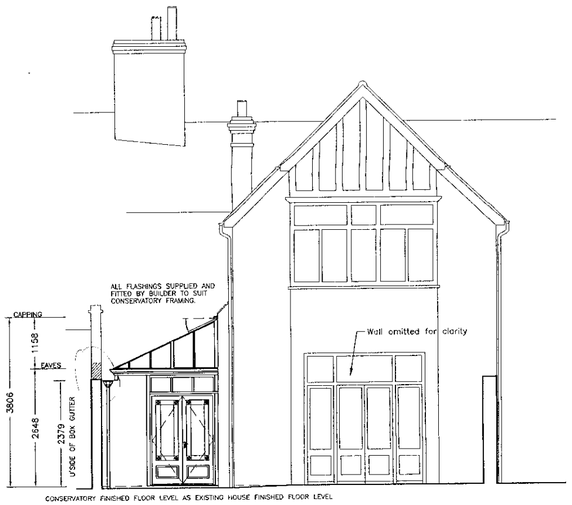

PROPOSED SECTION

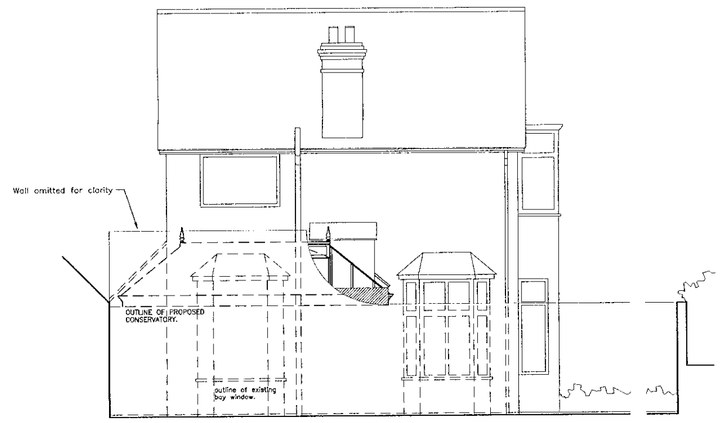

PROPOSED ELEVATION

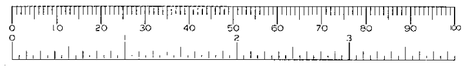

GENERAL SPECIFICATION :

- CONSERVATORY CONSTRUCTED PRIMARILY FROM IMPORTED CANADIAN WESTERN RED CEDARWOOD.
- DOUBLE GLAZED UNITS THROUGHOUT COMPRISING 2 x 4mm CLEAR TOUGHENED WITH 6mm AIRSPACE.
- PRIMED AND FACTORY PART PAINTED IBERIS WHITE
- ALUMINIUM 'OGEE' GUTTER AND RAINWATER PIPES, COLOUR COATED TO MATCH.
- ALL BUILDING WORKS, BASEWALL, FOUNDATIONS, ETC. BY OTHERS.
- ALL ASSOCIATED LEADWORK, FLASHINGS, ETC. BY SPECIALIST CONTRACTOR.

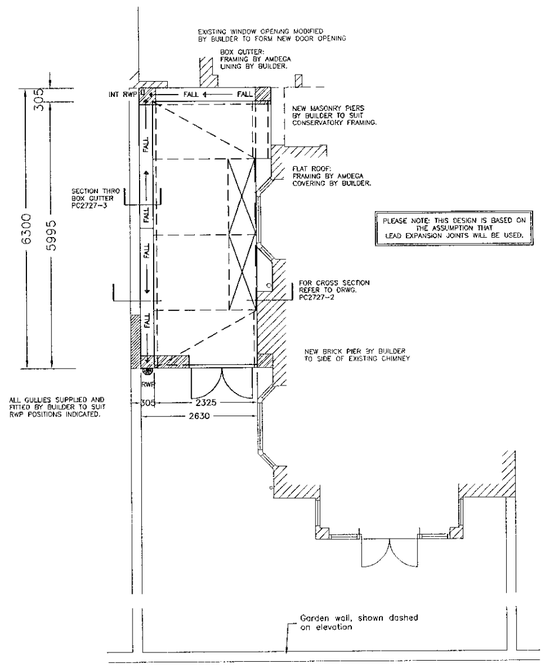

PROPOSED PLAN

AMDEGA CONSERVATORIES LTD OWNS THE COPYRIGHT OF THIS UNIT DRAWING. UNAUTHORISED PARTIAL OR COMPLETE REPRODUCTION, IN EITHER 2 OR 3 DIMENSIONAL FORM MAY RESULT IN LEGAL ACTION.

BUILDING NOTES

1. ALL SIZES ON THIS DRAWING ARE BASED UPON THE ASSUMPTION THAT THE ABUTTING WALL IS BOTH PLUMB AND SQUARE, IF THESE CONDITIONS DO NOT APPLY CORRECTION MUST BE MADE BY --
   - PACKING AND FILLING
   - ADJUSTING BASEWORK TO THE REVISED DATUM POINT
2. ENSURE WHEN SETTING OUT CONSERVATORY FFL THAT EXISTING DOORS AND WINDOWS ARE NOT OBSTRUCTED BY CONSERVATORY COMPONENTS
3. WHERE A SLOPING ROOF IS ABOVE THE CONSERVATORY, WE RECOMMEND THAT SNOW GUARDS SHOULD BE FITTED TO THE EAVES OF THE EXISTING BUILDING.

IF IN DOUBT PLEASE CONTACT AMDEGA IMMEDIATELY

		D
		C
		B
12/02/01	SECTION LINES INDICATED, EXISTING WALL HEIGHT MODIFIED TO SIDE OF BOX GUTTER.	A
DATE	REVISION	REF

CONTRACT :

AT 37 THE TERRACE, WOKINGHAM, BERKSHIRE.

FOR

CLIENT MR. R. J. MARSHALL

RECEIVED 21 FEB 2001 PLANNING SERVICES

CS	PTP	DC	PDL	EBF	TLS	HPT

DRAWING TITLE

PROPOSED DOUBLE GLAZED CONSERVATORY

AMDEGA
Conservatories
FAVERDALE INDUSTRIAL EST
DARLINGTON
Co DURHAM DL3 OPW
Telephone (01325) 468522
PLANNING DEPARTMENT
Fax No : (01325) 349541

DRAWN BY: ITS/PAR	SCALE: 1 : 100	
CHECKED:	DRAWING NO: PC2727-1	REV A
DATE: 07/11/00		

THIS IS NOT A WORKING DRAWING.



EXISTING SECTION

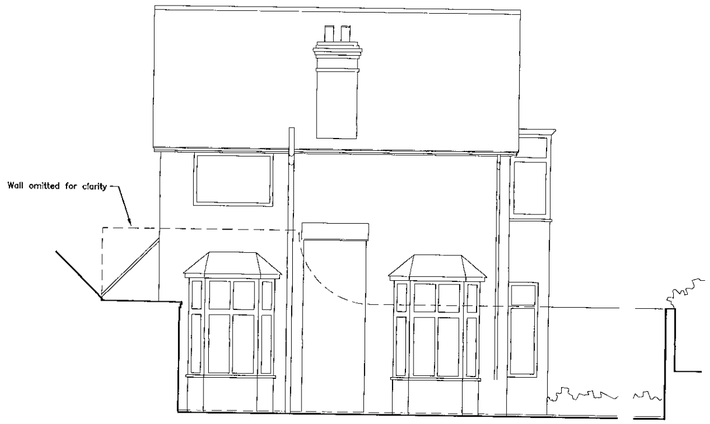

EXISTING ELEVATION

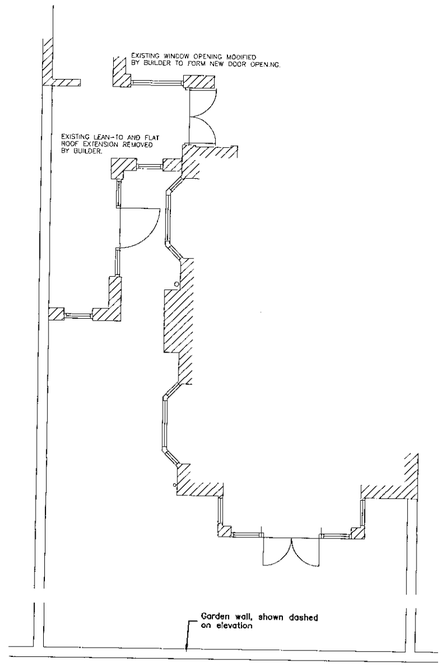

EXISTING PLAN



PROPOSED SECTION

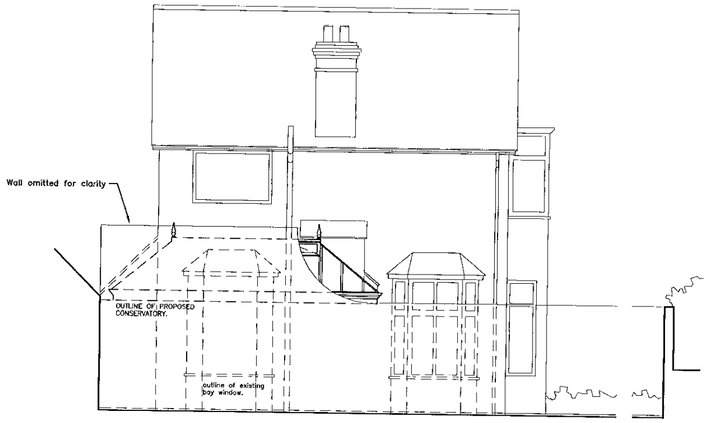

PROPOSED ELEVATION

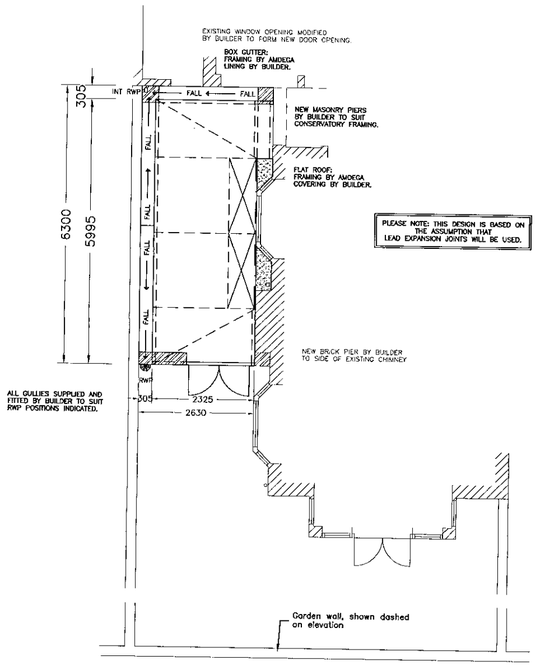

PROPOSED PLAN



GENERAL SPECIFICATION :

- CONSERVATORY CONSTRUCTED PRIMARILY FROM IMPORTED CANADIAN WESTERN RED CEDARWOOD.
- DOUBLE GLAZED UNITS THROUGHOUT COMPRISING 2 x 4mm CLEAR TOUGHENED WITH 6mm AIRSPACE.
- PRIMED AND FACTORY PART PAINTED IBERIS WHITE
- ALUMINIUM 'OGEE' GUTTER AND RAINWATER PIPES, COLOUR COATED TO MATCH.
- ALL BUILDING WORKS, BASEWALL, FOUNDATIONS, ETC. BY OTHERS.
- ALL ASSOCIATED LEADWORK, FLASHINGS, ETC. BY SPECIALIST CONTRACTOR.

24.DEC.2000* 3561

AMDEGA CONSERVATORIES LTD OWNS THE COPYRIGHT OF THIS UNIT DRAWING. UNAUTHORISED PARTIAL OR COMPLETE REPRODUCTION, IN EITHER 2 OR 3 DIMENSIONAL FORM MAY RESULT IN LEGAL ACTION.

BUILDING NOTES

1. ALL SIZES ON THIS DRAWING ARE BASED UPON THE ASSUMPTION THAT THE ABUTTING WALL IS BOTH PLUMB AND SQUARE, IF THESE CONDITIONS DO NOT APPLY CORRECTION MUST BE MADE BY –
   - PACKING AND FILLING
   - ADJUSTING BASEWORK TO THE REVISED DATUM POINT
2. ENSURE WHEN SETTING OUT CONSERVATORY FFL THAT EXISTING DOORS AND WINDOWS ARE NOT OBSTRUCTED BY CONSERVATORY COMPONENTS
3. WHERE A SLOPING ROOF IS ABOVE THE CONSERVATORY, WE RECOMMEND THAT SNOW GUARDS SHOULD BE FITTED TO THE EAVES OF THE EXISTING BUILDING.

IF IN DOUBT PLEASE CONTACT AMDEGA IMMEDIATELY

		D
		C
		B
		A
DATE	REVISION	REF

CONTRACT :

AT 37 THE TERRACE, WOKINGHAM, BERKSHIRE.

FOR

CLIENT

MR. R. J. MARSHALL.

DRAWING TITLE

PROPOSED DOUBLE GLAZED CONSERVATORY

AMDEGA
Conservatories
FAVERDALE INDUSTRIAL EST
DARLINGTON
Co DURHAM DL3 OPW
Telephone (01325) 468522
PLANNING DEPARTMENT
Fax No : (01325) 349541

DRAWN BY: ITS/PAR	SCALE: 1 : 100	
CHECKED:	DRAWING NO:	REV
DATE: 07/11/00	P C 2 7 2 7 – 1	

THIS IS NOT A WORKING DRAWING.



EXISTING SECTION



EXISTING ELEVATION

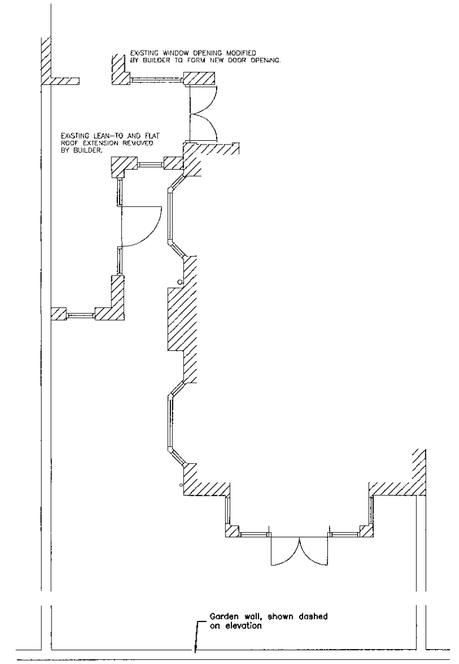

EXISTING PLAN

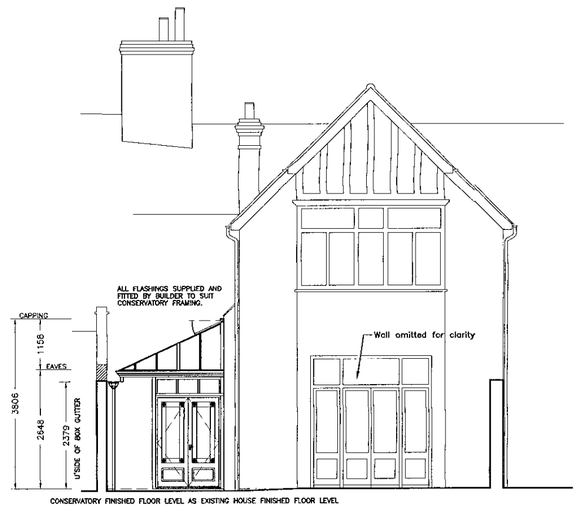

PROPOSED SECTION

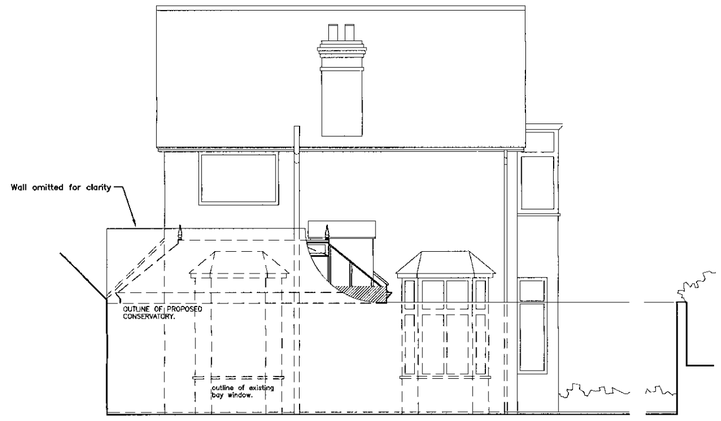

PROPOSED ELEVATION

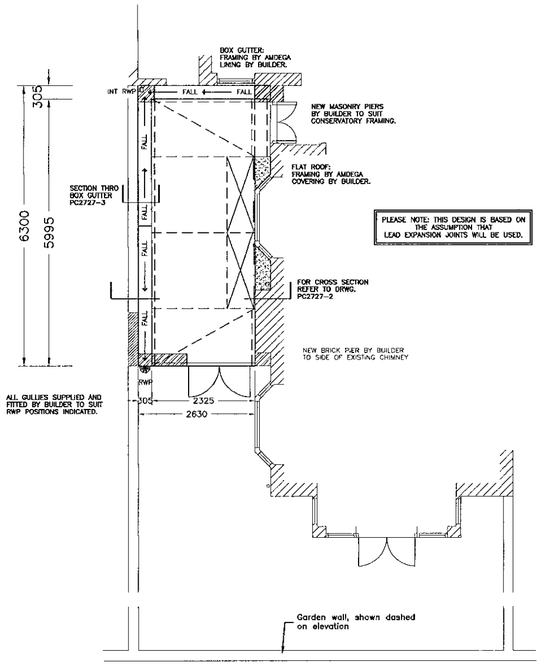

PROPOSED PLAN

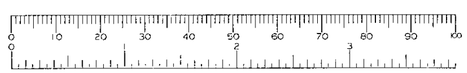

GENERAL SPECIFICATION :

- CONSERVATORY CONSTRUCTED PRIMARILY FROM IMPORTED CANADIAN WESTERN RED CEDARWOOD.
- DOUBLE GLAZED UNITS THROUGHOUT COMPRISING 2 x 4mm CLEAR TOUGHENED WITH 6mm AIRSPACE.
- PRIMED AND FACTORY PART PAINTED IBERIS WHITE
- ALUMINIUM 'OGEE' GUTTER AND RAINWATER PIPES, COLOUR COATED TO MATCH.
- ALL BUILDING WORKS, BASEWALL, FOUNDATIONS, ETC. BY OTHERS.
- ALL ASSOCIATED LEADWORK, FLASHINGS, ETC. BY SPECIALIST CONTRACTOR.

AMDEGA CONSERVATORIES LTD OWNS THE COPYRIGHT OF THIS UNIT DRAWING. UNAUTHORISED PARTIAL OR COMPLETE REPRODUCTION, IN EITHER 2 OR 3 DIMENSIONAL FORM MAY RESULT IN LEGAL ACTION.

BUILDING NOTES

1. ALL SIZES ON THIS DRAWING ARE BASED UPON THE ASSUMPTION THAT THE ABUTTING WALL IS BOTH PLUMB AND SQUARE, IF THESE CONDITIONS DO NOT APPLY CORRECTION MUST BE MADE BY –
   - PACKING AND FILLING
   - ADJUSTING BASEWORK TO THE REVISED DATUM POINT
2. ENSURE WHEN SETTING OUT CONSERVATORY FFL THAT EXISTING DOORS AND WINDOWS ARE NOT OBSTRUCTED BY CONSERVATORY COMPONENTS
3. WHERE A SLOPING ROOF IS ABOVE THE CONSERVATORY, WE RECOMMEND THAT SNOW GUARDS SHOULD BE FITTED TO THE EAVES OF THE EXISTING BUILDING.

IF IN DOUBT PLEASE CONTACT AMDEGA IMMEDIATELY

REVISED PLAN
3061

		D
		C
12/03/01	REVISED TO SUIT COUNCILS COMMENTS (EXISTING WINDOW STAYING & STATEMENT REMOVED, DOORS SHOWN ON PLAN.	B
12/02/01	SECTION LINES INDICATED, EXISTING WALL HEIGHT MODIFIED TO SIDE OF BOX GUTTER.	A
DATE	REVISION	REF

CONTRACT :

AT 37 THE TERRACE,
WOKINGHAM,
BERKSHIRE.

FOR

CLIENT

MR. R. J. MARSHALL.

DRAWING TITLE

PROPOSED DOUBLE GLAZED CONSERVATORY

AMDEGA
Conservatories
FAVERDALE INDUSTRIAL EST
DARLINGTON
Co DURHAM DL3 OPW
Telephone (01325) 468522
PLANNING DEPARTMENT
Fax No : (01325) 349541

DRAWN BY: ITS/PAR	SCALE: 1 : 100	
CHECKED:	DRAWING NO:	REV
DATE: 07/11/00	P C 2 7 2 7 – 1	B

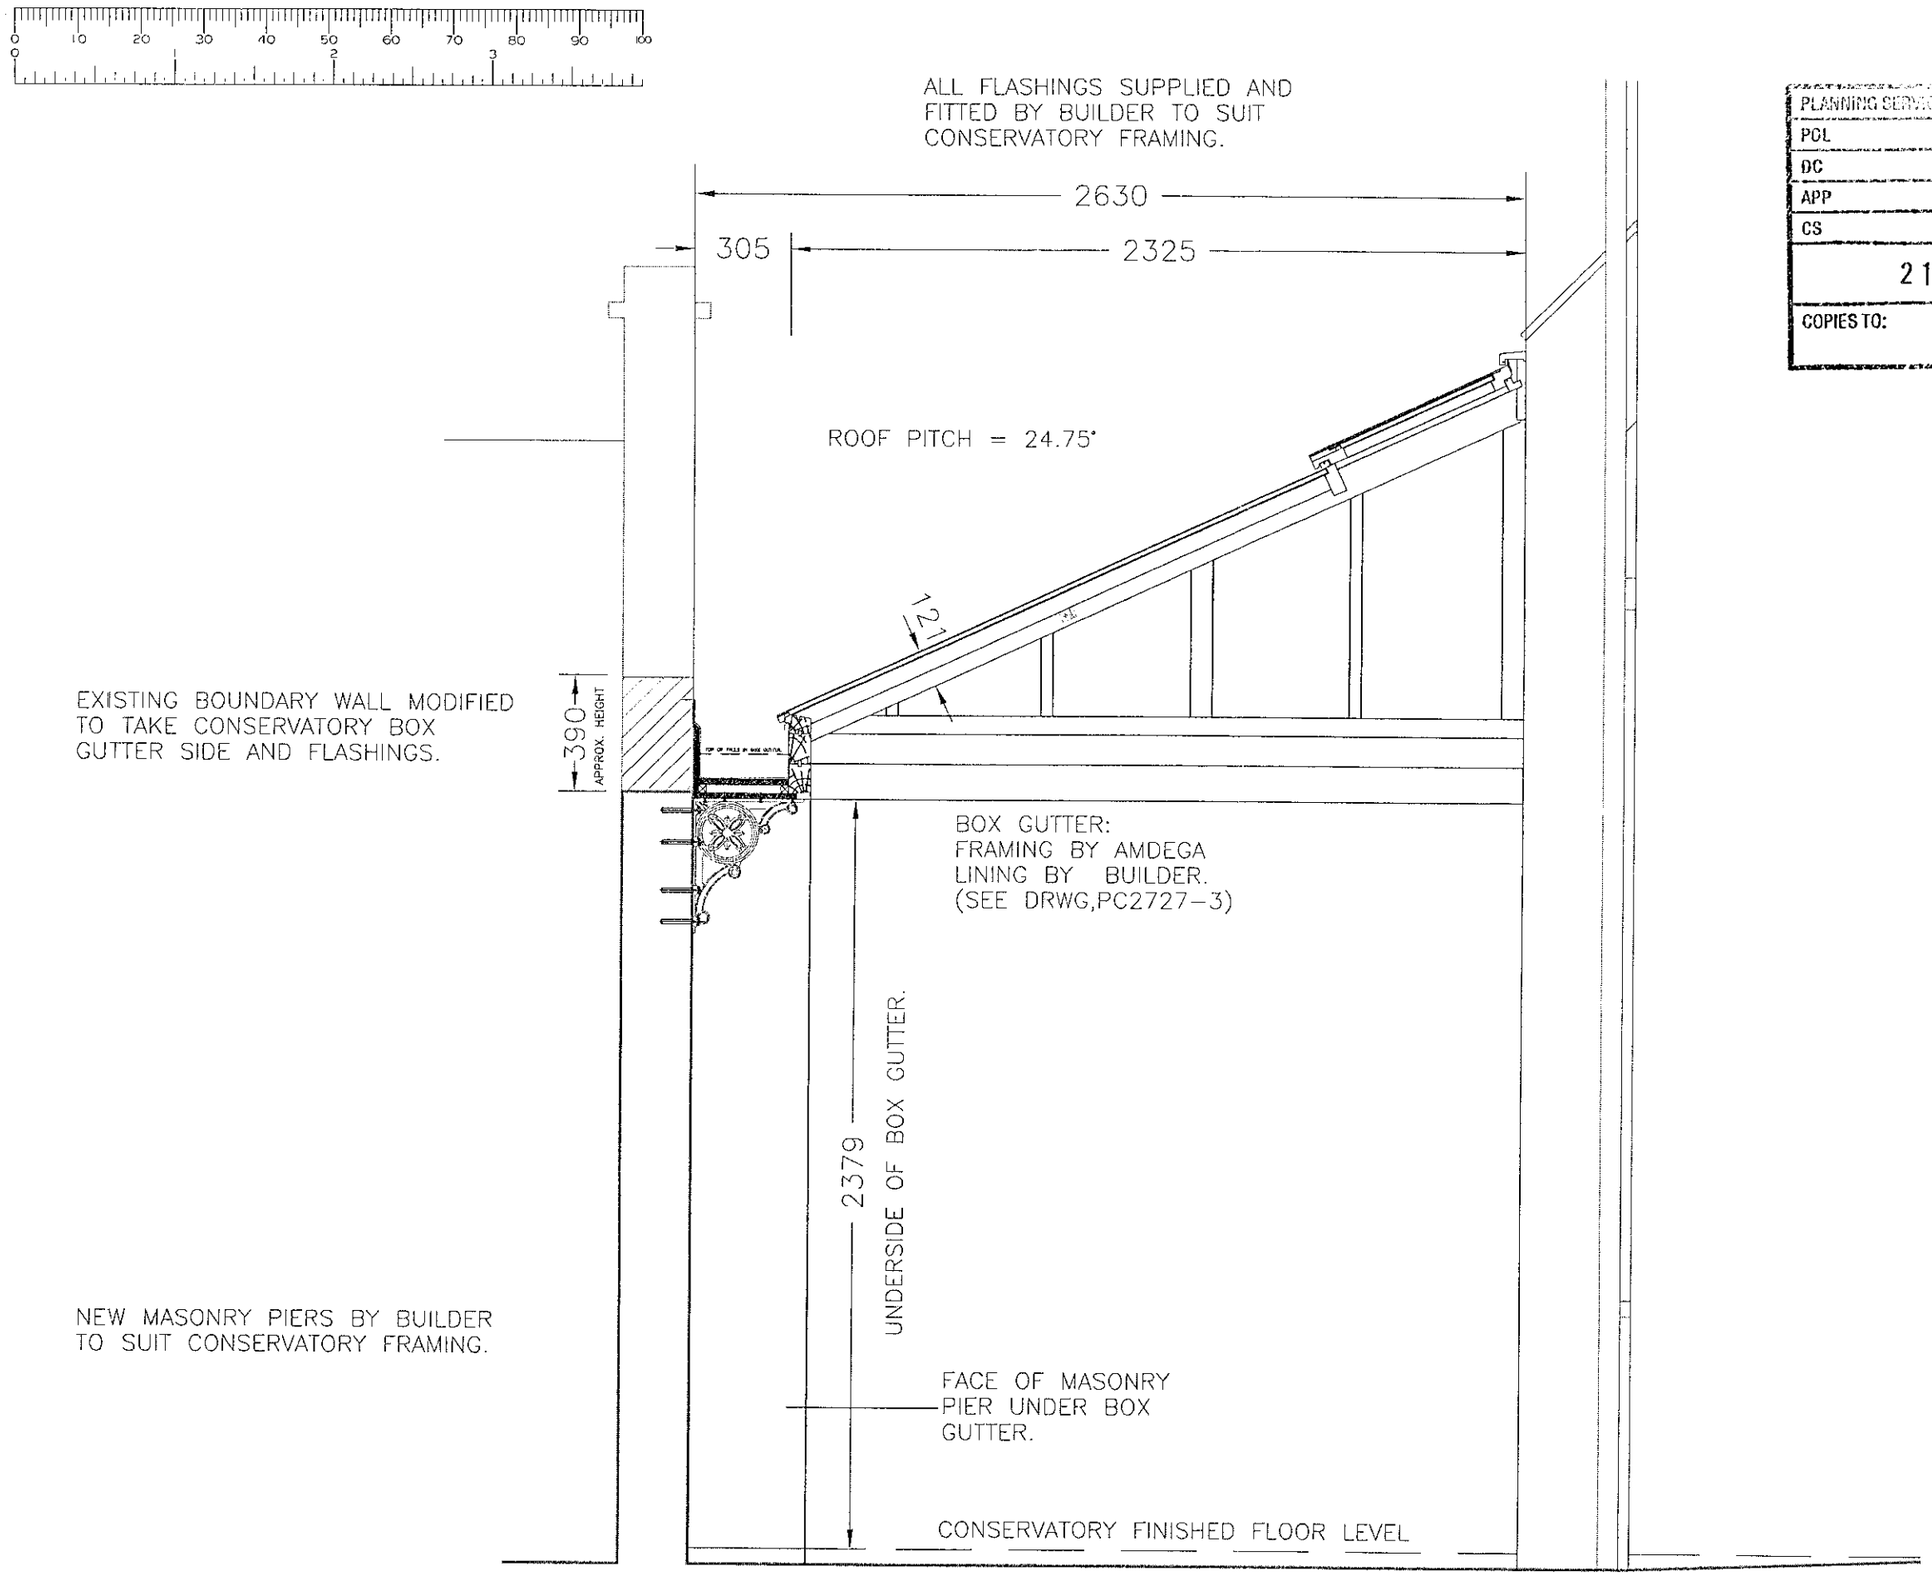

CROSS SECTION THRO CONSERVATORY

PLANNING SERVICES	RPT
PCL	TLS
DC	ENF
APP	
CS	
21 FEB 2001	
COPIES TO:	ACK:
	FILE:

AMDEGA CONSERVATORIES LTD OWNS THE COPYRIGHT OF THIS UNIT DRAWING. UNAUTHORISED PARTIAL OR COMPLETE REPRODUCTION, IN EITHER 2 OR 3 DIMENSIONAL FORM MAY RESULT IN LEGAL ACTION.

BUILDING NOTES

1. ALL SIZES ON THIS DRAWING ARE BASED UPON THE ASSUMPTION THAT THE ABUTTING WALL IS BOTH PLUMB AND SQUARE, IF THESE CONDITIONS DO NOT APPLY CORRECTION MUST BE MADE BY –
   - PACKING AND FILLING
   - ADJUSTING BASEWORK TO THE REVISED DATUM POINT
2. ENSURE WHEN SETTING OUT CONSERVATORY FFL THAT EXISTING DOORS AND WINDOWS ARE NOT OBSTRUCTED BY CONSERVATORY COMPONENTS
3. WHERE A SLOPING ROOF IS ABOVE THE CONSERVATORY, WE RECOMMEND THAT SNOW GUARDS SHOULD BE FITTED TO THE EAVES OF THE EXISTING BUILDING.

IF IN DOUBT PLEASE CONTACT AMDEGA IMMEDIATELY

DATE	REVISION	REF
		D
		C
		B
		A

CONTRACT :

AT 37 THE TERRACE
WOKINGHAM
BERKSHIRE

FOR

CLIENT

MR. R. J. MARSHALL

DRAWING TITLE

CROSS SECTION

AMDEGA
Conservatories
FAVERDALE INDUSTRIAL EST
DARLINGTON
Co DURHAM DL3 OPW
Telephone (01325) 468522
AMDEGA TECHNICAL DEPARTMENT:
Fax No: (01325) 381708

DRAWN BY: PAR	SCALE: 1:20	
CHECKED:	DRAWING NO: PC2727-2	REV
DATE: 12/02/01		