21.NOV.2000* 2339

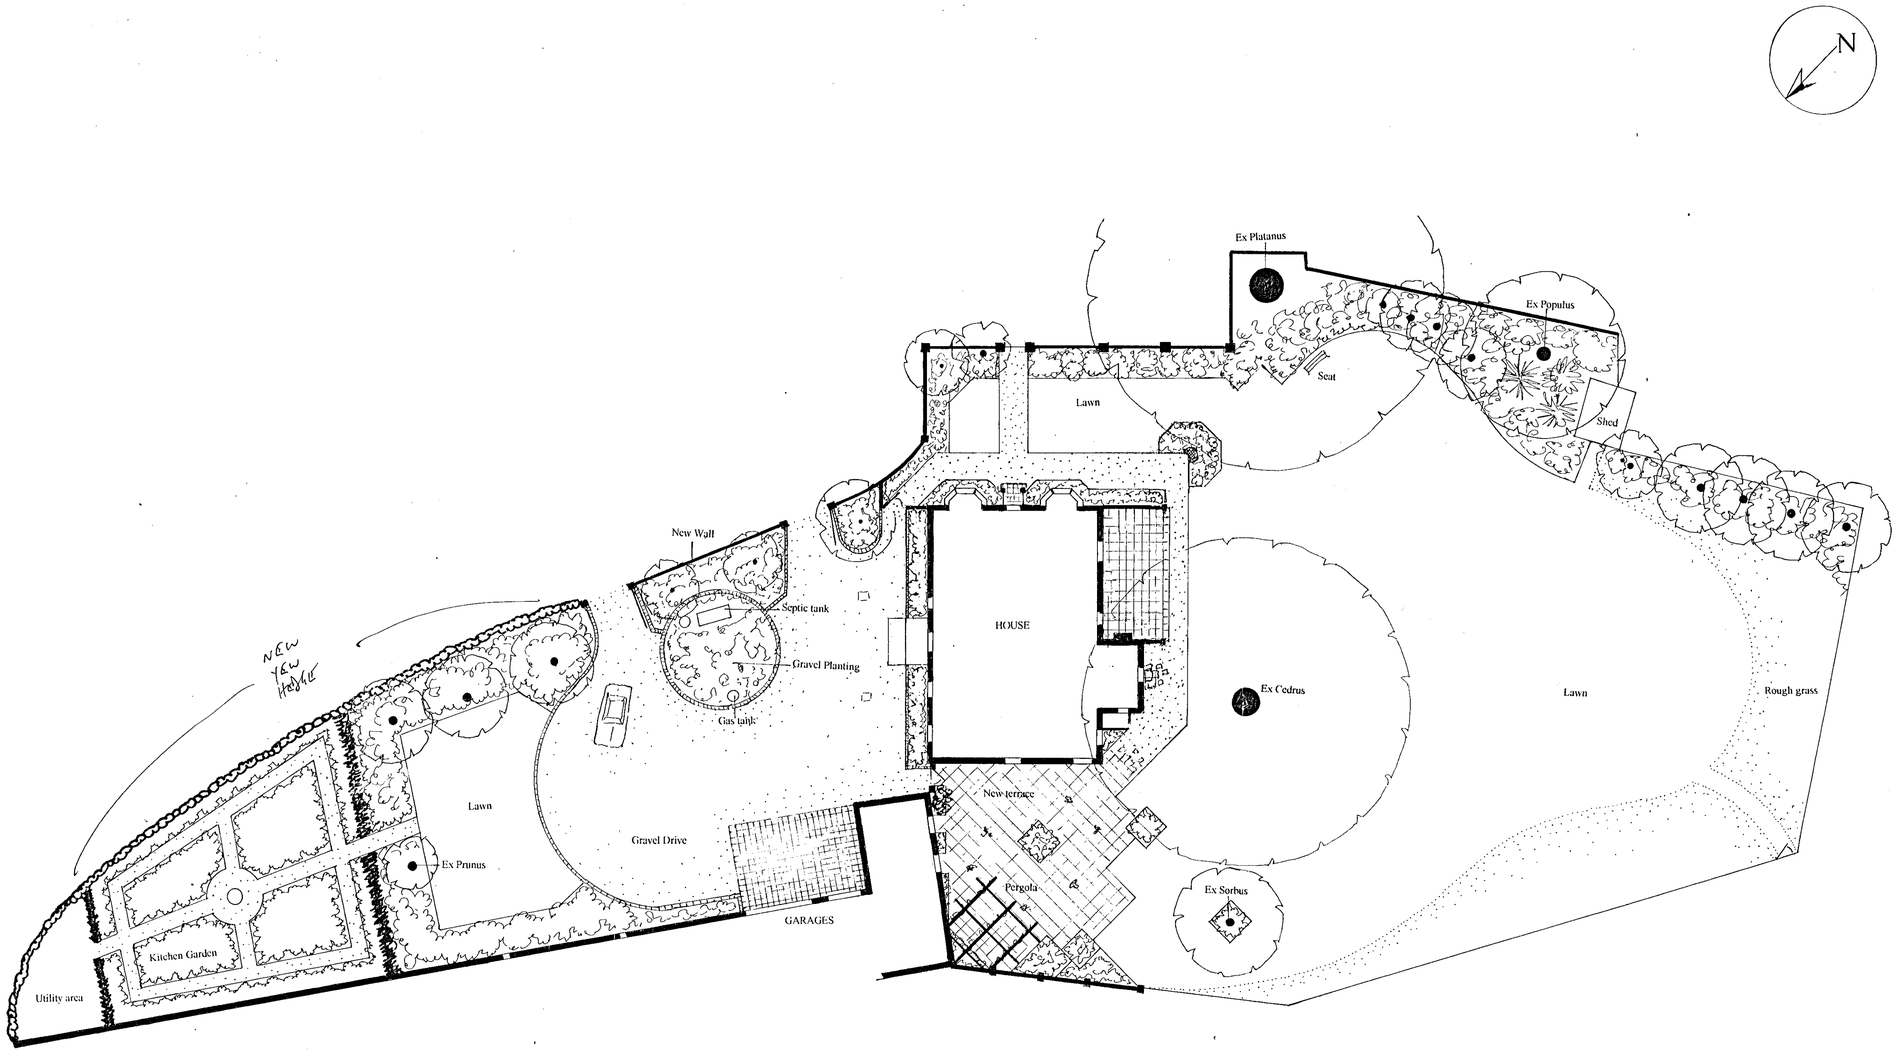

NOTES:

All dimensions must be checked on site and not scaled from this drawing.

The gravel driveway, has been reshaped to provide more parking and interest yet protecting and screening the septic and gas tanks. These are incorporated within a brick edged circle of low planting through gravel.

The front door is approached via a large step of flagstones to match the hallway. This will serve to emphasise the importance of this door. Across the drive is a lawn edged with planting beyond which, through a gap in a new hedge, is a formal Kitchen Garden laid out in classic style with gravel paths and rectangular beds. There is also a utility area for compost etc.

From the drive area at the corner of the house a gate now leads one onto the new terrace. This is angled to take full advantage of both sunshine and the views of the River. There is a Pergola with climbers over to give some shade and against the wall there is a water feature using the marble water stoop. The design includes beds for herbs and scented plants and smaller plants are in gaps and pockets in the paving.

From here a path follows the line of the house and leads to another smaller terrace with planting around it. This terrace overlooks the lawn to the fields beyond. There are steps in the slope of the lawn leading down to the main lawn which has a shaped "rough grass" border. This effect will loose the line of the boundary fence and blend the garden with the field beyond.

To the left of the garden there is now more shrub planting under the trees and a seat is placed here in a shady position.

The path continues around the side of the house to the old Front Garden passing an octagonal planting area with a central feature. The front gate is now blocked off with planting in front of it to screen the parking area and the lawn has been extended over the old path.

At the corner of the house there is a new wall and gate which leads again onto the driveway.

A		
	Date	Revisions

© Copyright

CLARE WEBSTER
Garden Designer
0118 972 4640

0 10 20 30 40 50 60 70 80 90 100

Client
Mr & Mrs Grey

Job Title
Remenham Farmhouse
Remenham
Henley on Thames

Drawing Title
Outline Sketch Plan

Scale 1:200

Date July 2000 | Drawn by CWe

Drg. No. 118-1 | Rev. 2

A PRODUCT OF THE UNO RANGE - ARCHITECT CAT No 7311

594 x 841mm A1

21.NOV.2000* 2859

PLAN OF GARDEN WALL SHOWING POSITION OF HOUSE

SCALE 1:200

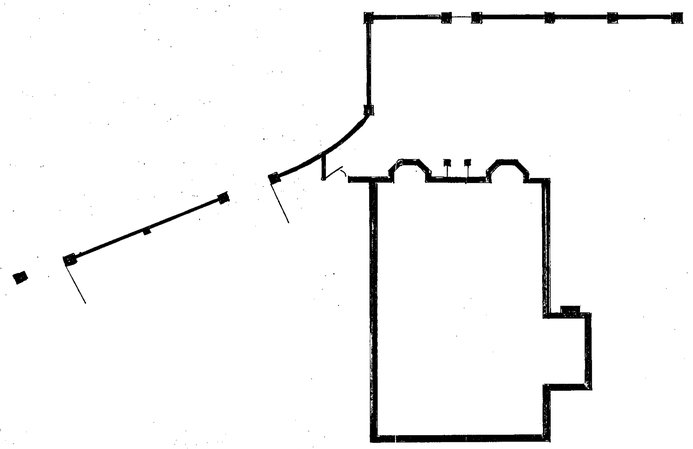

DETAIL OF COPING

SCALE 1:10

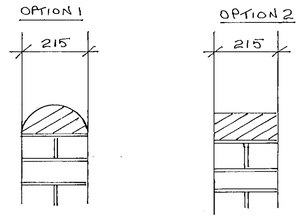

OPTION 1 : Half moon red brick coping using reclaimed bricks on site

OPTION 2 : Red brick soldier course using reclaimed red bricks on site

SPECIFICATION

215mm thick brick wall using reclaimed red stocks to match brickwork on site. laid on a mix of 5:1 Albury soft sand and white Portland cement. Wall to be built fair faced and flush pointed both sides.

Panels of flint 215mm on bed comprising combination of knapped, field and chalk flints, flush dressed and bedded on sand and cement as for brickwork, flush pointed both sides.

Re-using existing stone pier caps bedded on sand and cement as for brickwork.

DPC 215mm wide two courses above ground level.

SECTION OF NEW GARDEN WALL SHOWING PIERS AND FLINT PANEL DETAILS

SCALE 1:10

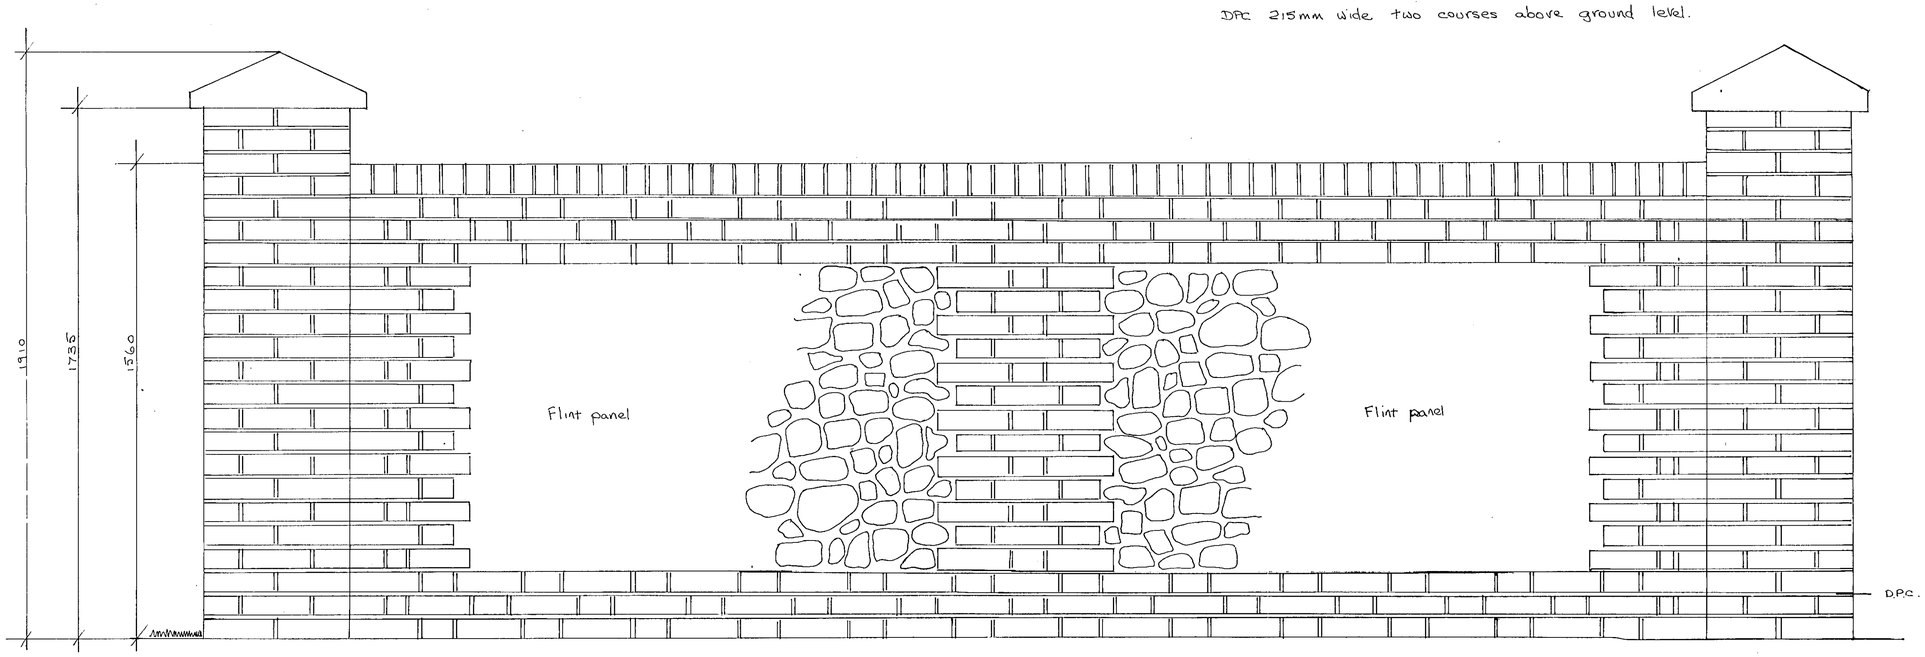

NOTES:

All dimensions must be checked on site and not scaled from this drawing.

CONTRACTOR

Mr Bill Slevin
1st IN Landscapes
2 Honey Corner
Wokingham Rd.
Bracknell
Berks RG42 1PP

01344 307407
Mobile: 0385 784 185

A		
	Date	Revisions

© Copyright

CLARE WEBSTER
Garden Designer
0118 972 4640

Client: Mr + Mrs Grey

Job Title: Remenham Farmhouse

Drawing Title: Details of Garden Wall of Red Brick with Flint Panels

Scale: Various

Date: October 2000 | Drawn By: Clare

Drg. No.: 118-5 | Rev.:

A PRODUCT OF THE URO RANGE ARCHITECT CAT No. 7311

594 x 841mm A1